



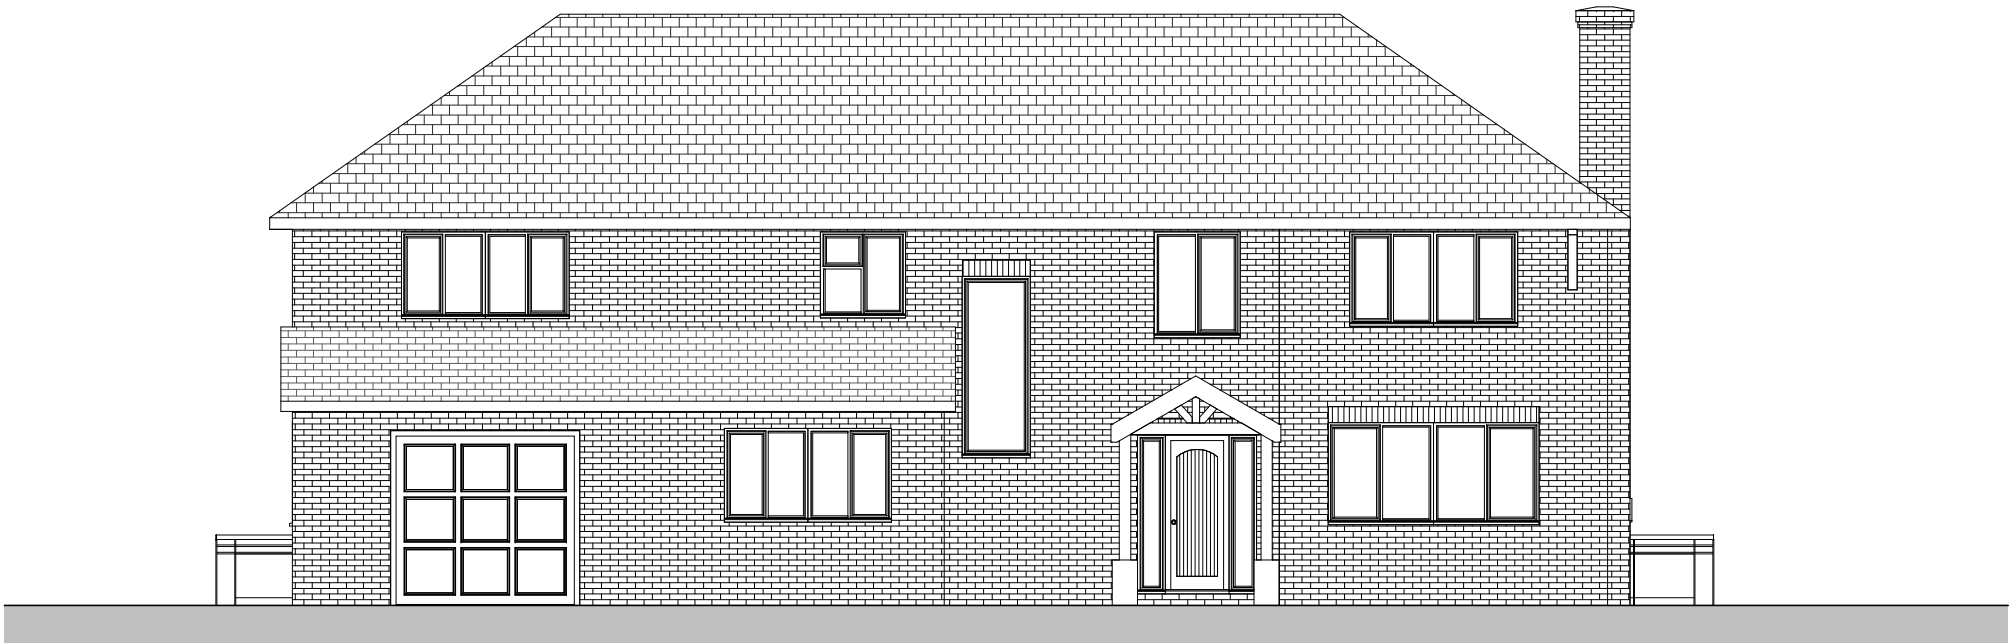

Front Elevation

1 : 100

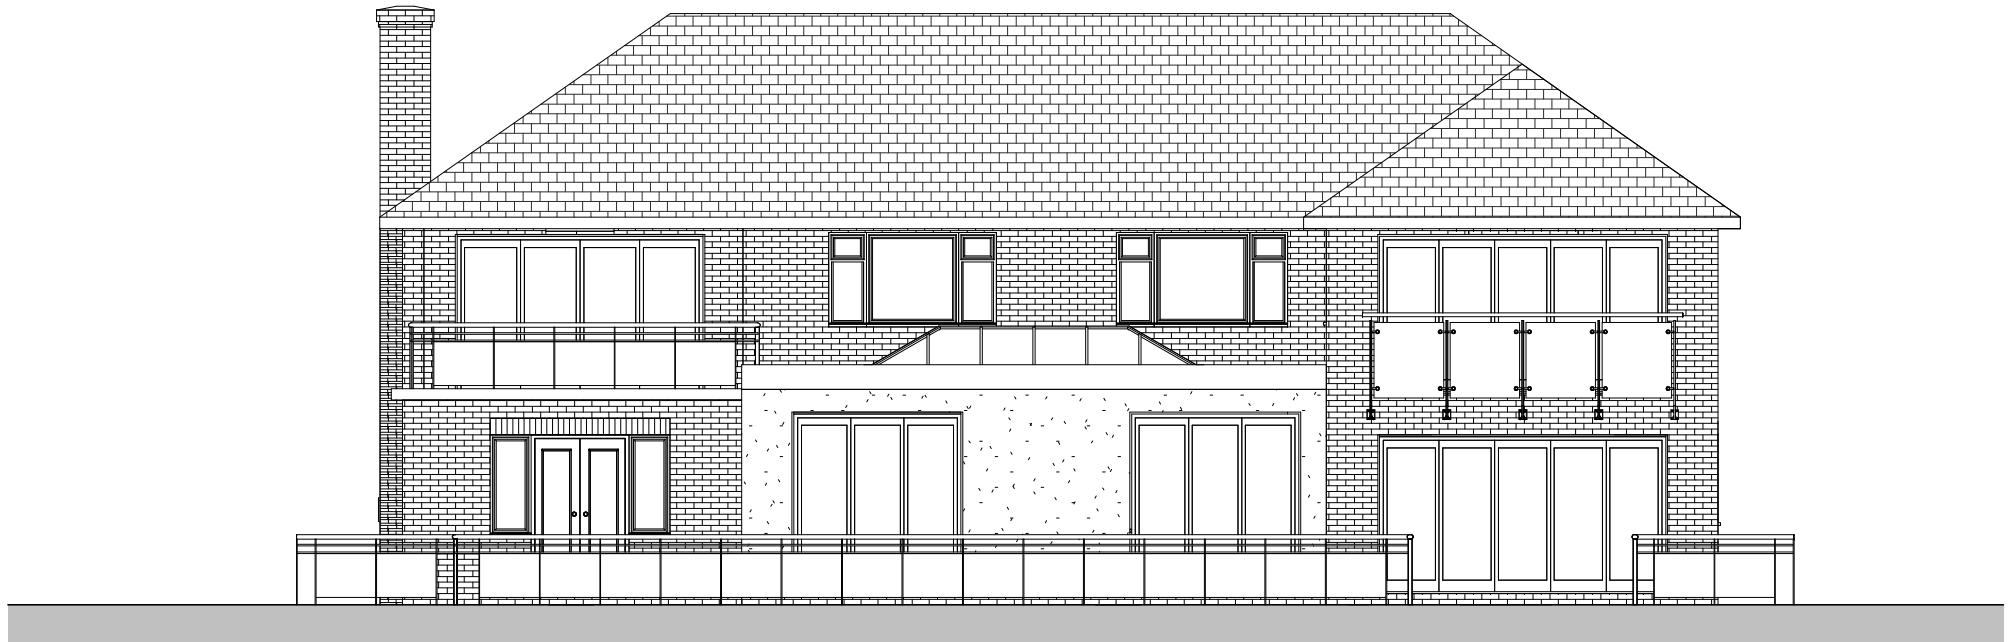

Rear Elevation

1 : 100

D	Client Amendments 4		24.06
C	Client Amendments 3		14.06
B	Client Amendments 2		23.05
A	Client Amendments 1		10.05
REV	DESCRIPTION	BY	DATE



OFF THE WALL
ARCHITECTURAL SERVICES

OFF THE WALL - Architectural Services
1 The Woodlands, Chester Road,
Gresford, Wrexham LL12 8NU

@ offthewall_architectural
☎ 07772 113 971
✉ cathy@offthewallarchitectural.com

Partnered with
LABC
Registered
Architects

CLIENT:	Mr & Mrs Edgerley
ADDRESS:	65 Wynnstay Lane, Marford

STAGE:			
Planning Application			
TITLE:			
Proposed Elevations			
SCALE AT A3:	DATE:	DRAWN:	CHECKED:
1 : 100	03/05/22	LJ	CO
PROJECT NO:	DRAWING NO:		REVISION:
OTW1227	PL03		D