




EXISTING ELEVATION FACING
SOUTH WEST
SCALE 1:100



EXISTING ELEVATION FACING
SOUTH EAST



EXISTING ELEVATION FACING
NORTH EAST

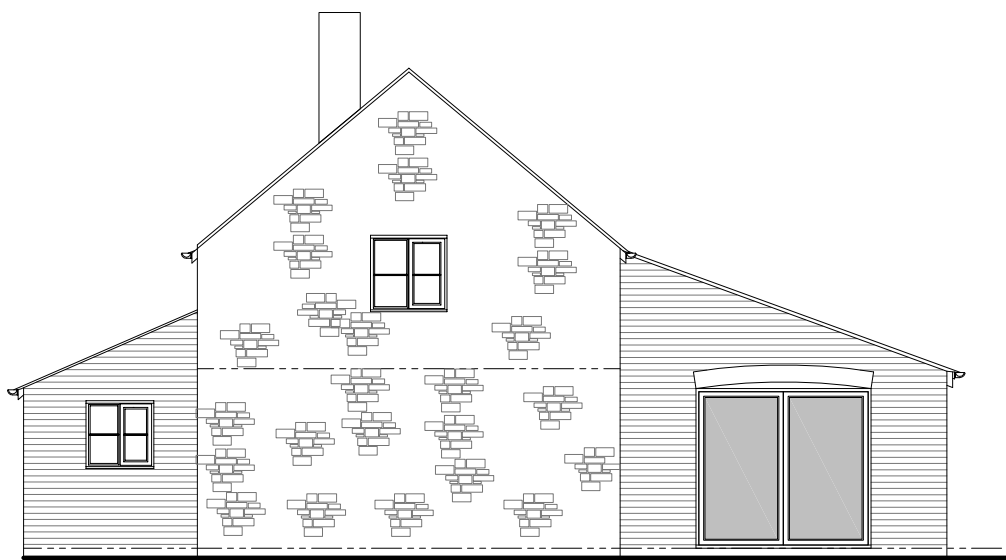


PROPOSED ELEVATION FACING
SOUTH WEST
SCALE 1:100




PROPOSED ELEVATION FACING
SOUTH EAST



PROPOSED ELEVATION FACING
NORTH EAST

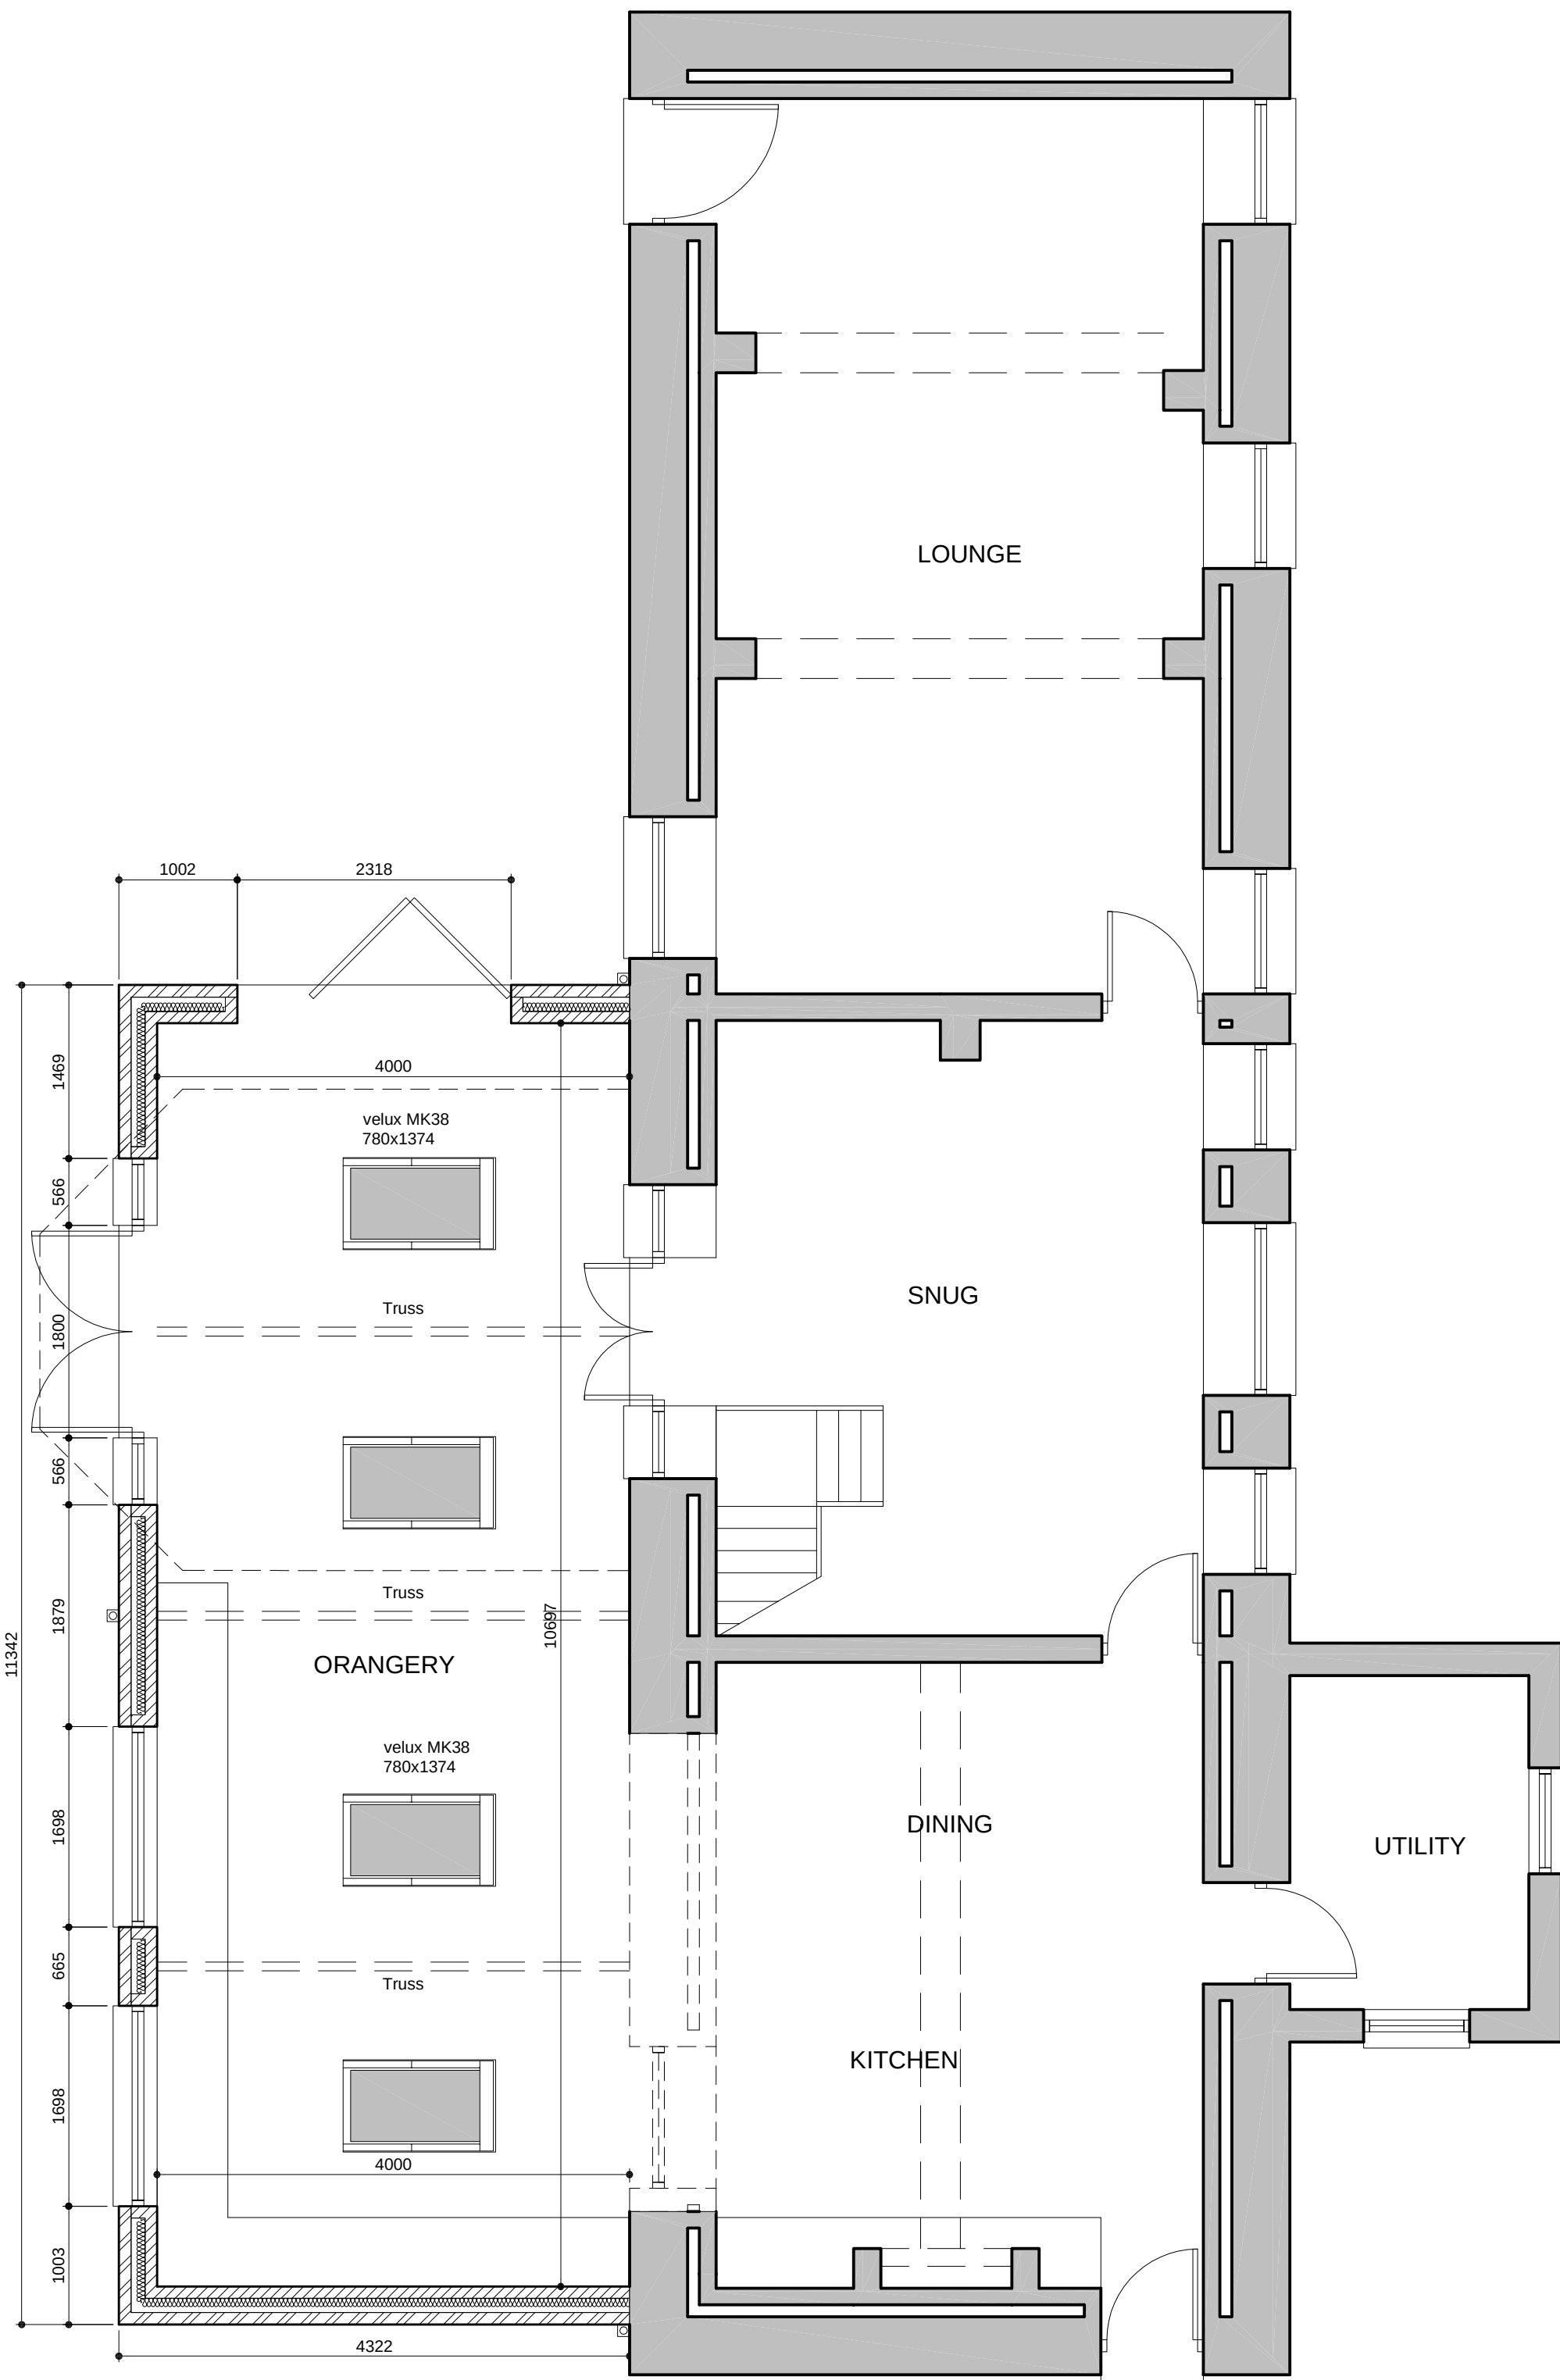

PROPOSED GROUND FLOOR PLAN

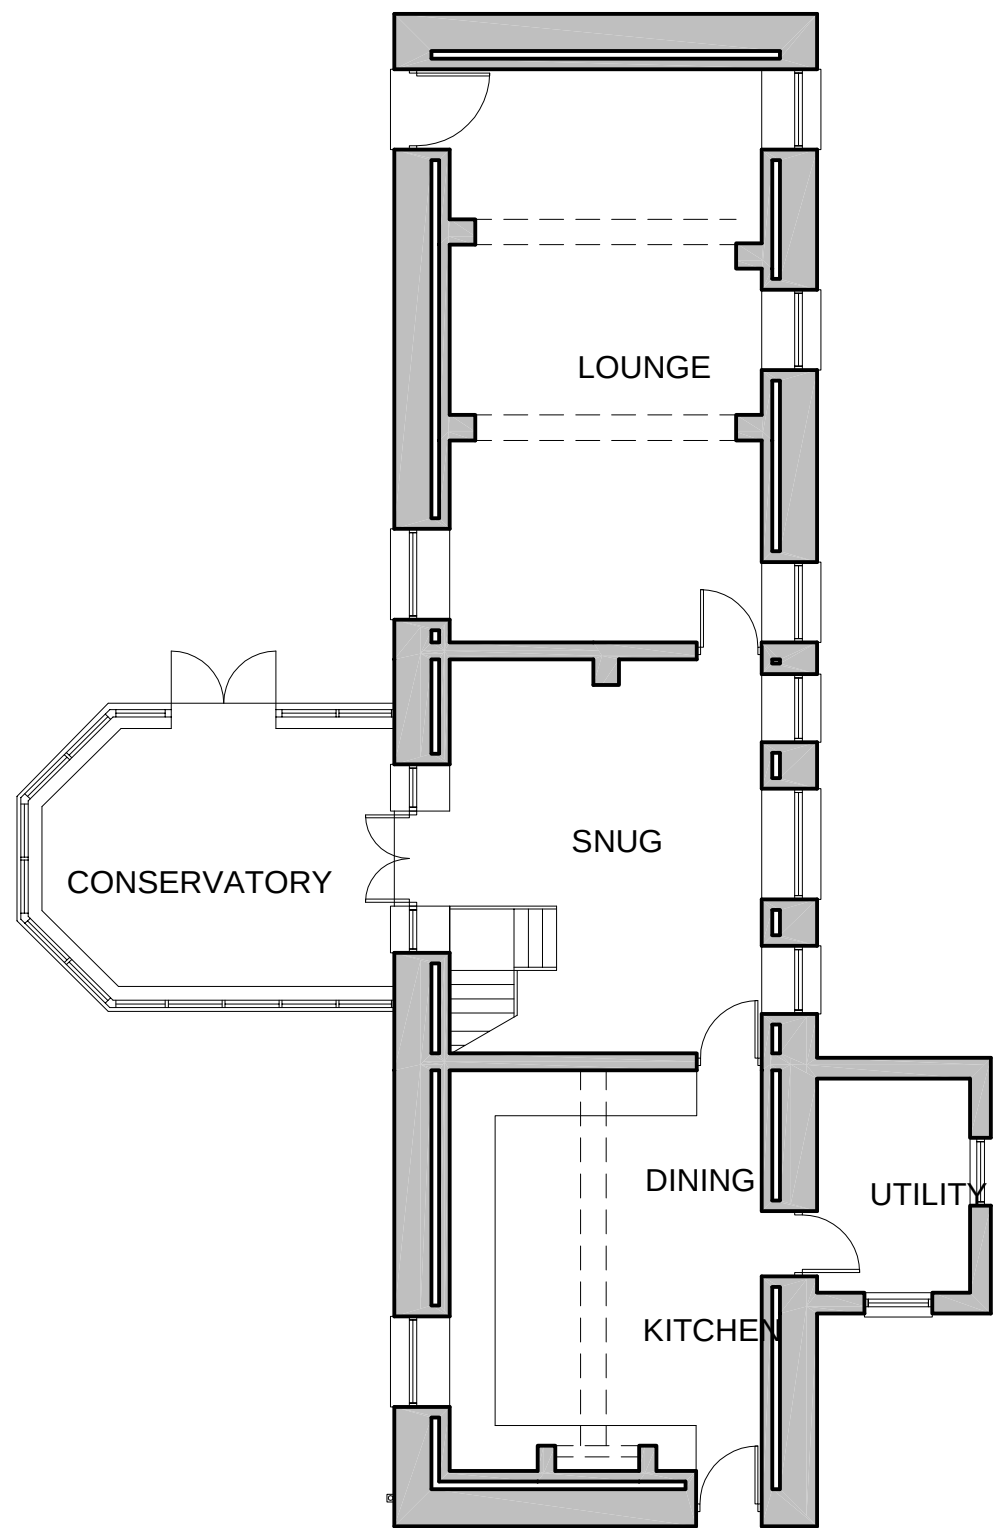

EXISTING GROUND FLOOR PLAN
SCALE 1:100



PARTNERED WITH

CHESTER WEST AND CHESTER

Purpose of issue

Planning application

Revision	Amendment	Date

CLIENT

Mr M Davies The Granary, Dark Lane, Burton, Rosset, LL12 0AG

JOB

Orangery Extension

TITLE

Plans and elevations

Malcolm Quick

5 Haslin Crescent Christleton Chester CH36AN

Telephone 01244 335971

Architectural Consultant

SCALE

1:50

1:100

DATE

Feb 23

DRAWING NUMBER

23.004/01

DRAWING NOT TO BE SCALED AND ALL DIMENSIONS CHECKED ON SITE