


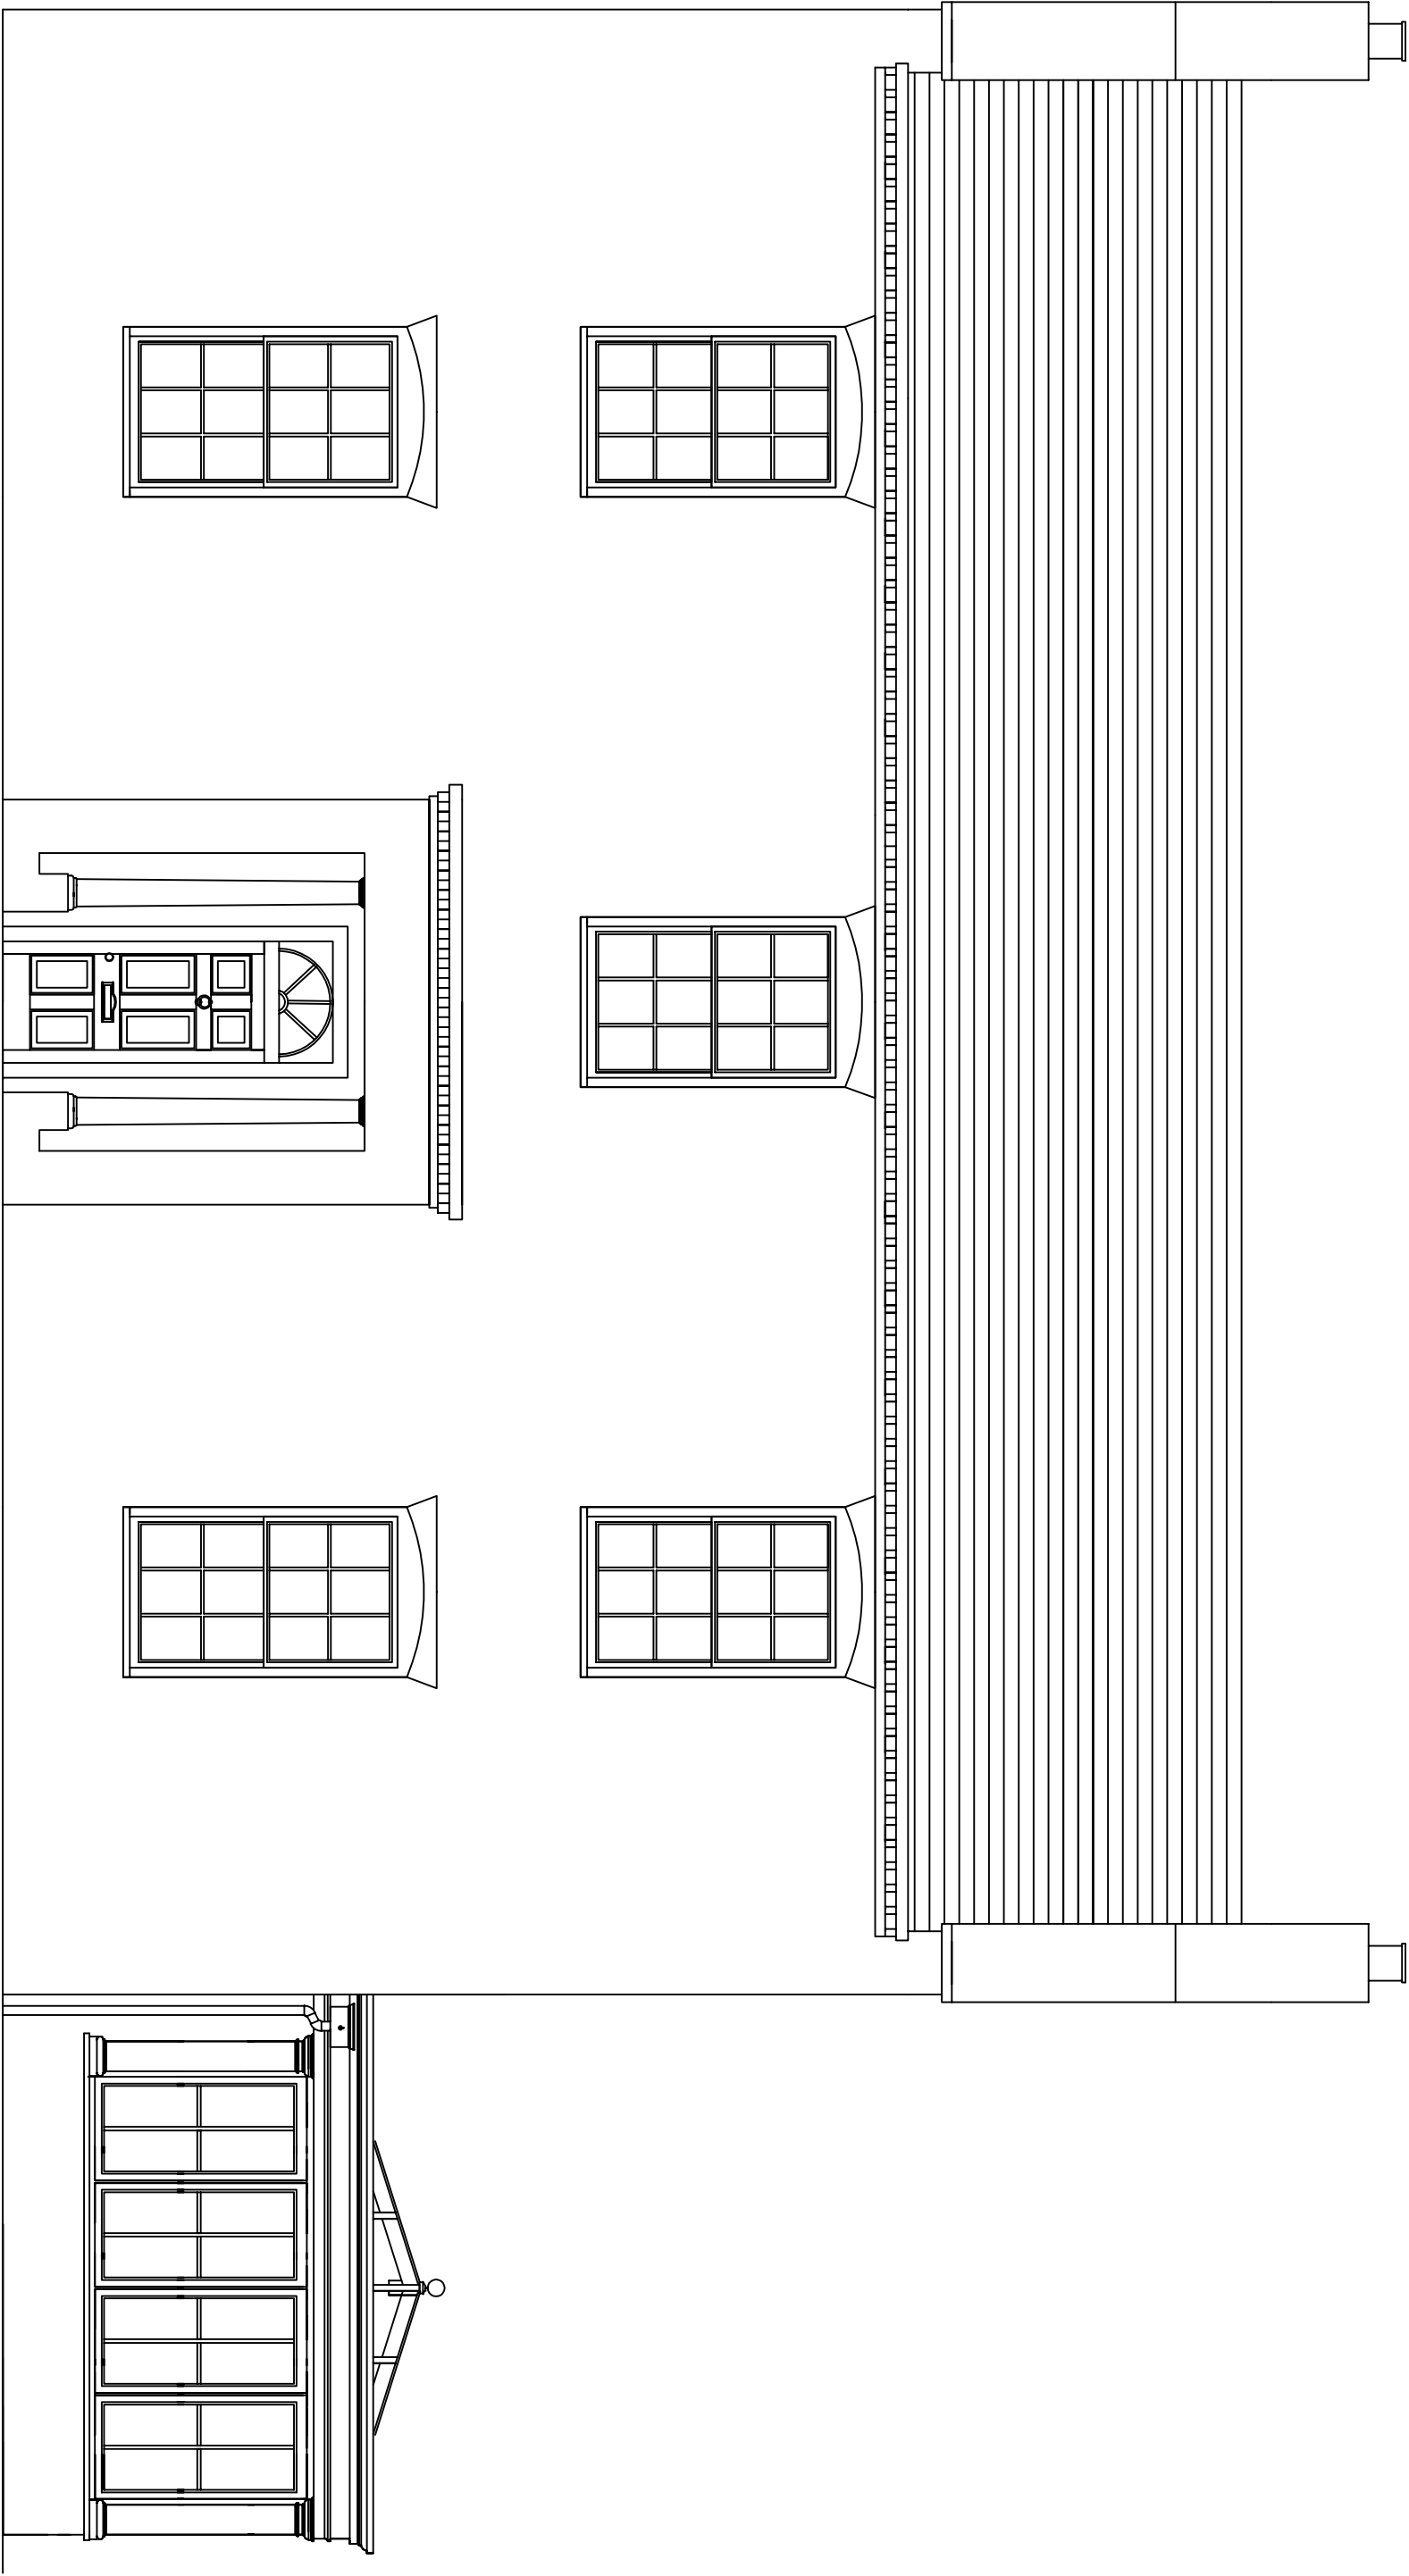

ALL DIMENSIONS SHOWN IN MILLIMETRES

 <i>Midland Conservatories</i> TRADITIONAL TIMBER CONSERVATORIES, WINDOWS & DOORS			Mr & Mrs Swinden	Revision:
			Redbrook House Orangery	
			Front Elevation	
Drawn by:	Scale:	Date:		
RS	1:50	13.03.23		