



ARCHITECTS




Stable Cottage, Overton




Existing - Location Plan
Scale: 1 : 1250

Hill Farm

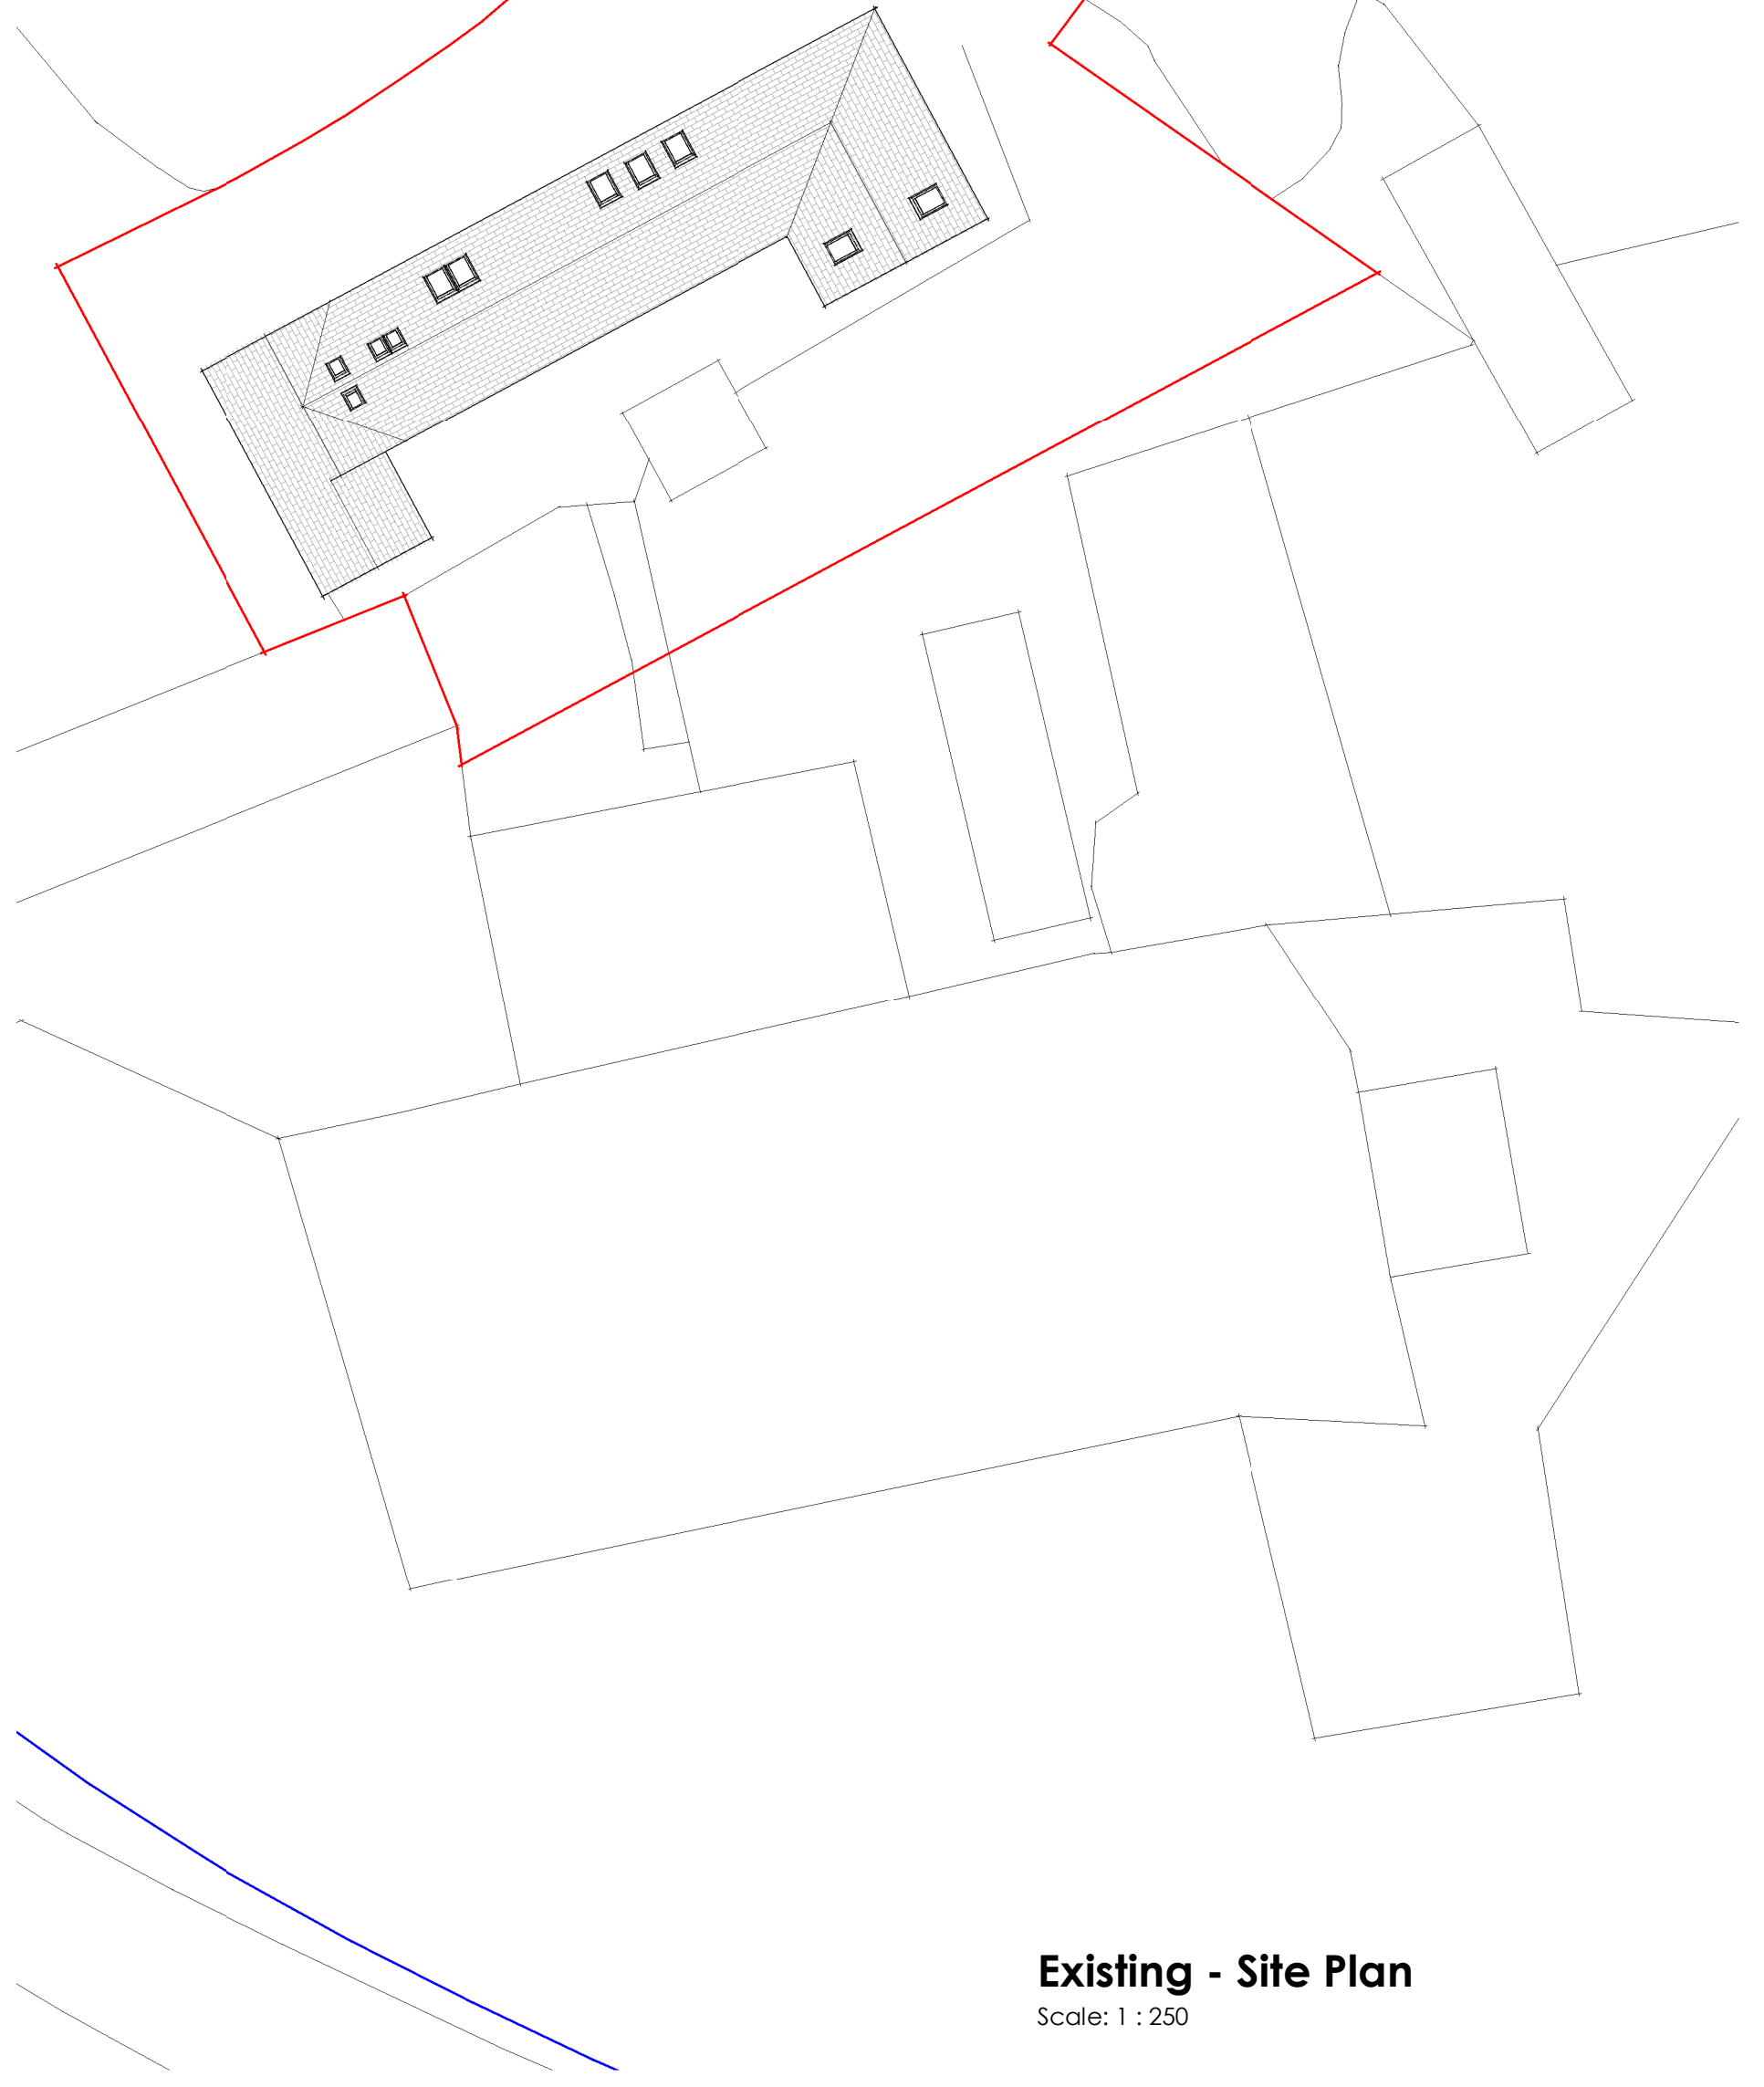

Existing - Site Plan
Scale: 1 : 250

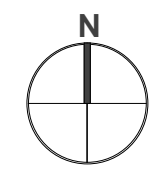

GENERAL NOTE:

1. UNDER NO CIRCUMSTANCES SHOULD DIMENSIONS BE SCALED FROM THIS DRAWING IF IN DOUBT ASK.
2. THE DRAWINGS ARE TO BE READ IN CONJUNCTION WITH ALL OTHER RELEVANT DRAWINGS/SPECIFICATION. ANY DISCREPANCIES, ERRORS OR OMISSIONS TO BE BROUGHT TO THE ATTENTION OF 'D2 Architects'.
3. ALL DIMENSIONS ARE TO BE CHECKED PRIOR TO COMMENCEMENT.
4. THIS DRAWING IS THE PROPERTY OF 'D2 Architects' AND MUST NOT BE COPIED OR REPRODUCED EITHER IN WHOLE OR IN PART WITHOUT WRITTEN PERMISSION.

Rev:	Description:	Date:
X	First Issue	04.08.22

Sketch

Scheme Title:
Stable Cottage, Overton

Drawing Reference:
Existing Location Plan

Scale @ A2: **As indicated**
Drawn by: **RAL**
Checked by: **MOH**

Project Number:	Drawing Number:	Revision:
6303	EX01	X




Soughton House
2 Nicholas Street Mews
Chester
Cheshire
CH1 2NS

T: 01244 820 984 / 01824 562012
E: admin@d2architects.co.uk
W: www.d2architects.co.uk




Existing - Front Elevation
Scale: 1 : 100

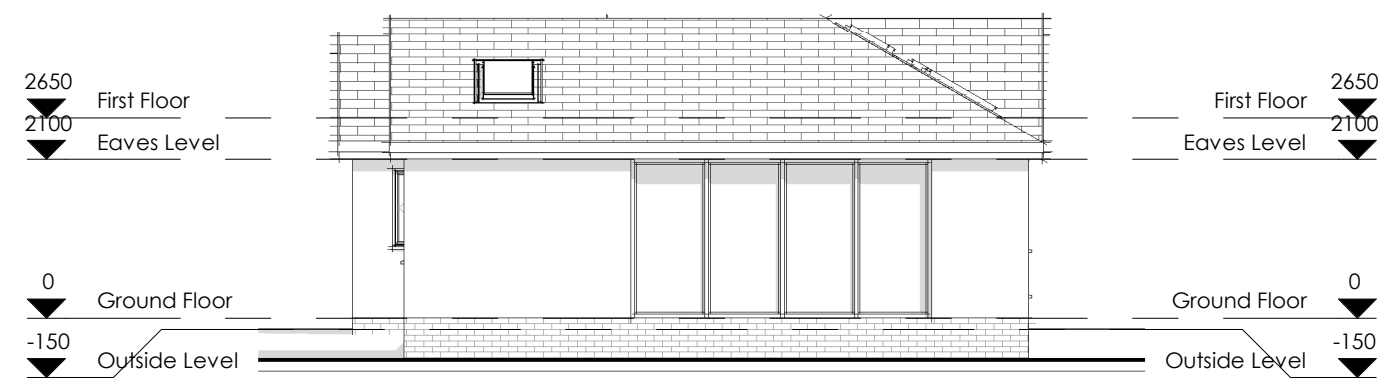


Existing - Side Elevation A
Scale: 1 : 100



Existing - Rear Elevation
Scale: 1 : 100

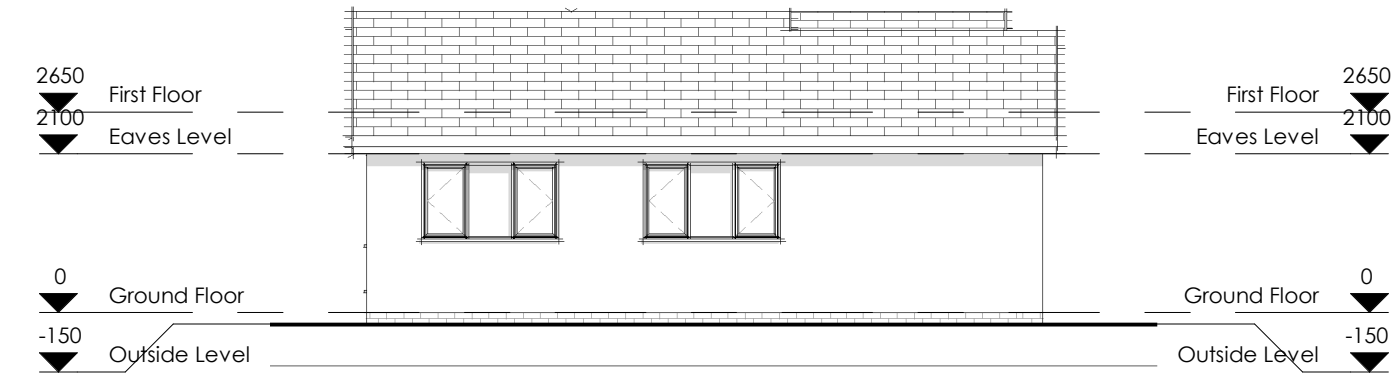

Existing - Side Elevation B
Scale: 1 : 100

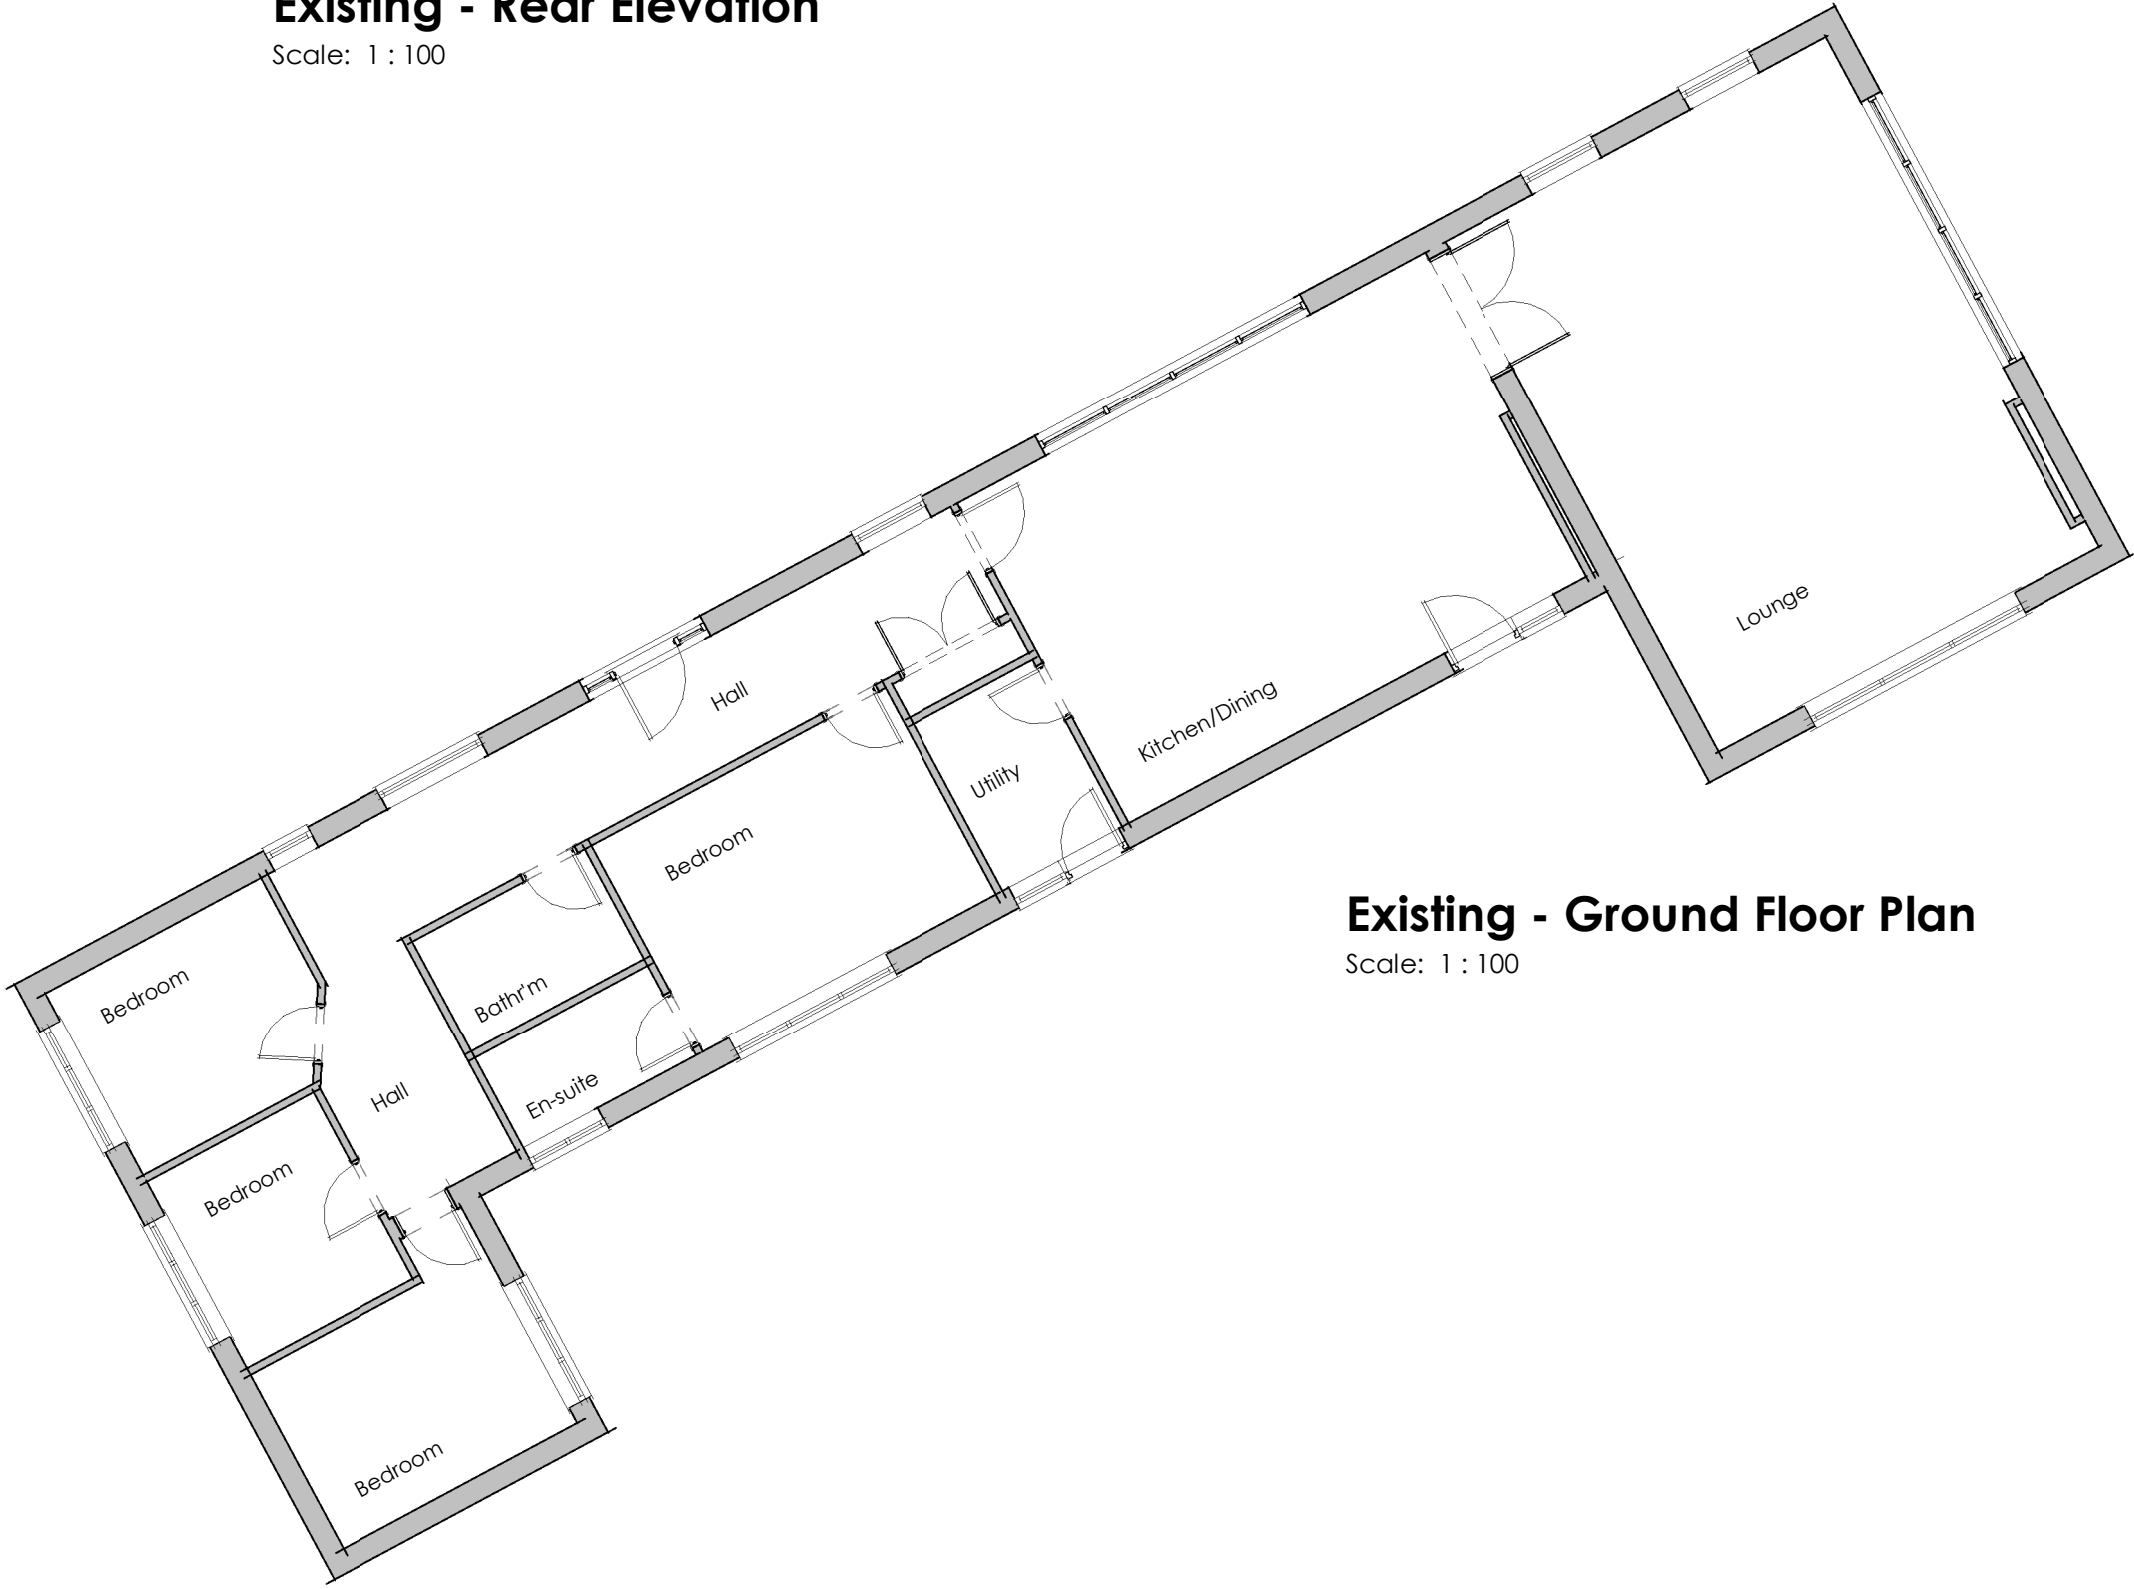

Existing - Ground Floor Plan
Scale: 1 : 100

GENERAL NOTE:

1. UNDER NO CIRCUMSTANCES SHOULD DIMENSIONS BE SCALED FROM THIS DRAWING 'IF IN DOUBT ASK'.
2. THE DRAWINGS ARE TO BE READ IN CONJUNCTION WITH ALL OTHER RELEVANT DRAWINGS/SPECIFICATION. ANY DISCREPANCIES, ERRORS OR OMISSIONS TO BE BROUGHT TO THE ATTENTION OF 'D2 Architects'.
3. ALL DIMENSIONS ARE TO BE CHECKED PRIOR TO COMMENCEMENT.
4. THIS DRAWING IS THE PROPERTY OF 'D2 Architects' AND MUST NOT BE COPIED OR REPRODUCED EITHER IN WHOLE OR IN PART WITHOUT WRITTEN PERMISSION.

Rev: Description: Date:
X First Issue 04.08.22

Sketch

Scheme Title:
Stable Cottage, Overton
Drawing Reference:
Existing Plans


Scale @ A2 **1 : 100**
Drawn by: **RAL**
Checked by: **MOH**

Project Number: **6303** Drawing Number: **EX02** Revision: **X**



Soughton House
2 Nicholas Street Mews
Chester
Cheshire
CH1 2NS


T: 01244 820 984 / 01824 562012
E: admin@d2architects.co.uk
W: www.d2architects.co.uk

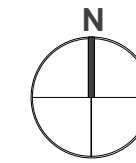

GENERAL NOTE:		
1.	UNDER NO CIRCUMSTANCES SHOULD DIMENSIONS BE SCALED FROM THIS DRAWING IF IN DOUBT ASK.	
2.	THE DRAWINGS ARE TO BE READ IN CONJUNCTION WITH ALL OTHER RELEVANT DRAWINGS/SPECIFICATION. ANY DISCREPANCIES, ERRORS OR OMISSIONS TO BE BROUGHT TO THE ATTENTION OF 'D2 Architects'.	
3.	ALL DIMENSIONS ARE TO BE CHECKED PRIOR TO COMMENCEMENT.	
4.	THIS DRAWING IS THE PROPERTY OF 'D2 Architects' AND MUST NOT BE COPIED OR REPRODUCED EITHER IN WHOLE OR IN PART WITHOUT WRITTEN PERMISSION.	

Rev:	Description:	Date:
X	Planning Issue	01.12.22
A	Planning Amendment	24.04.23
B	Planning Amendment	09.05.23
C	Planning Amendment	15.05.23

Hill Farm

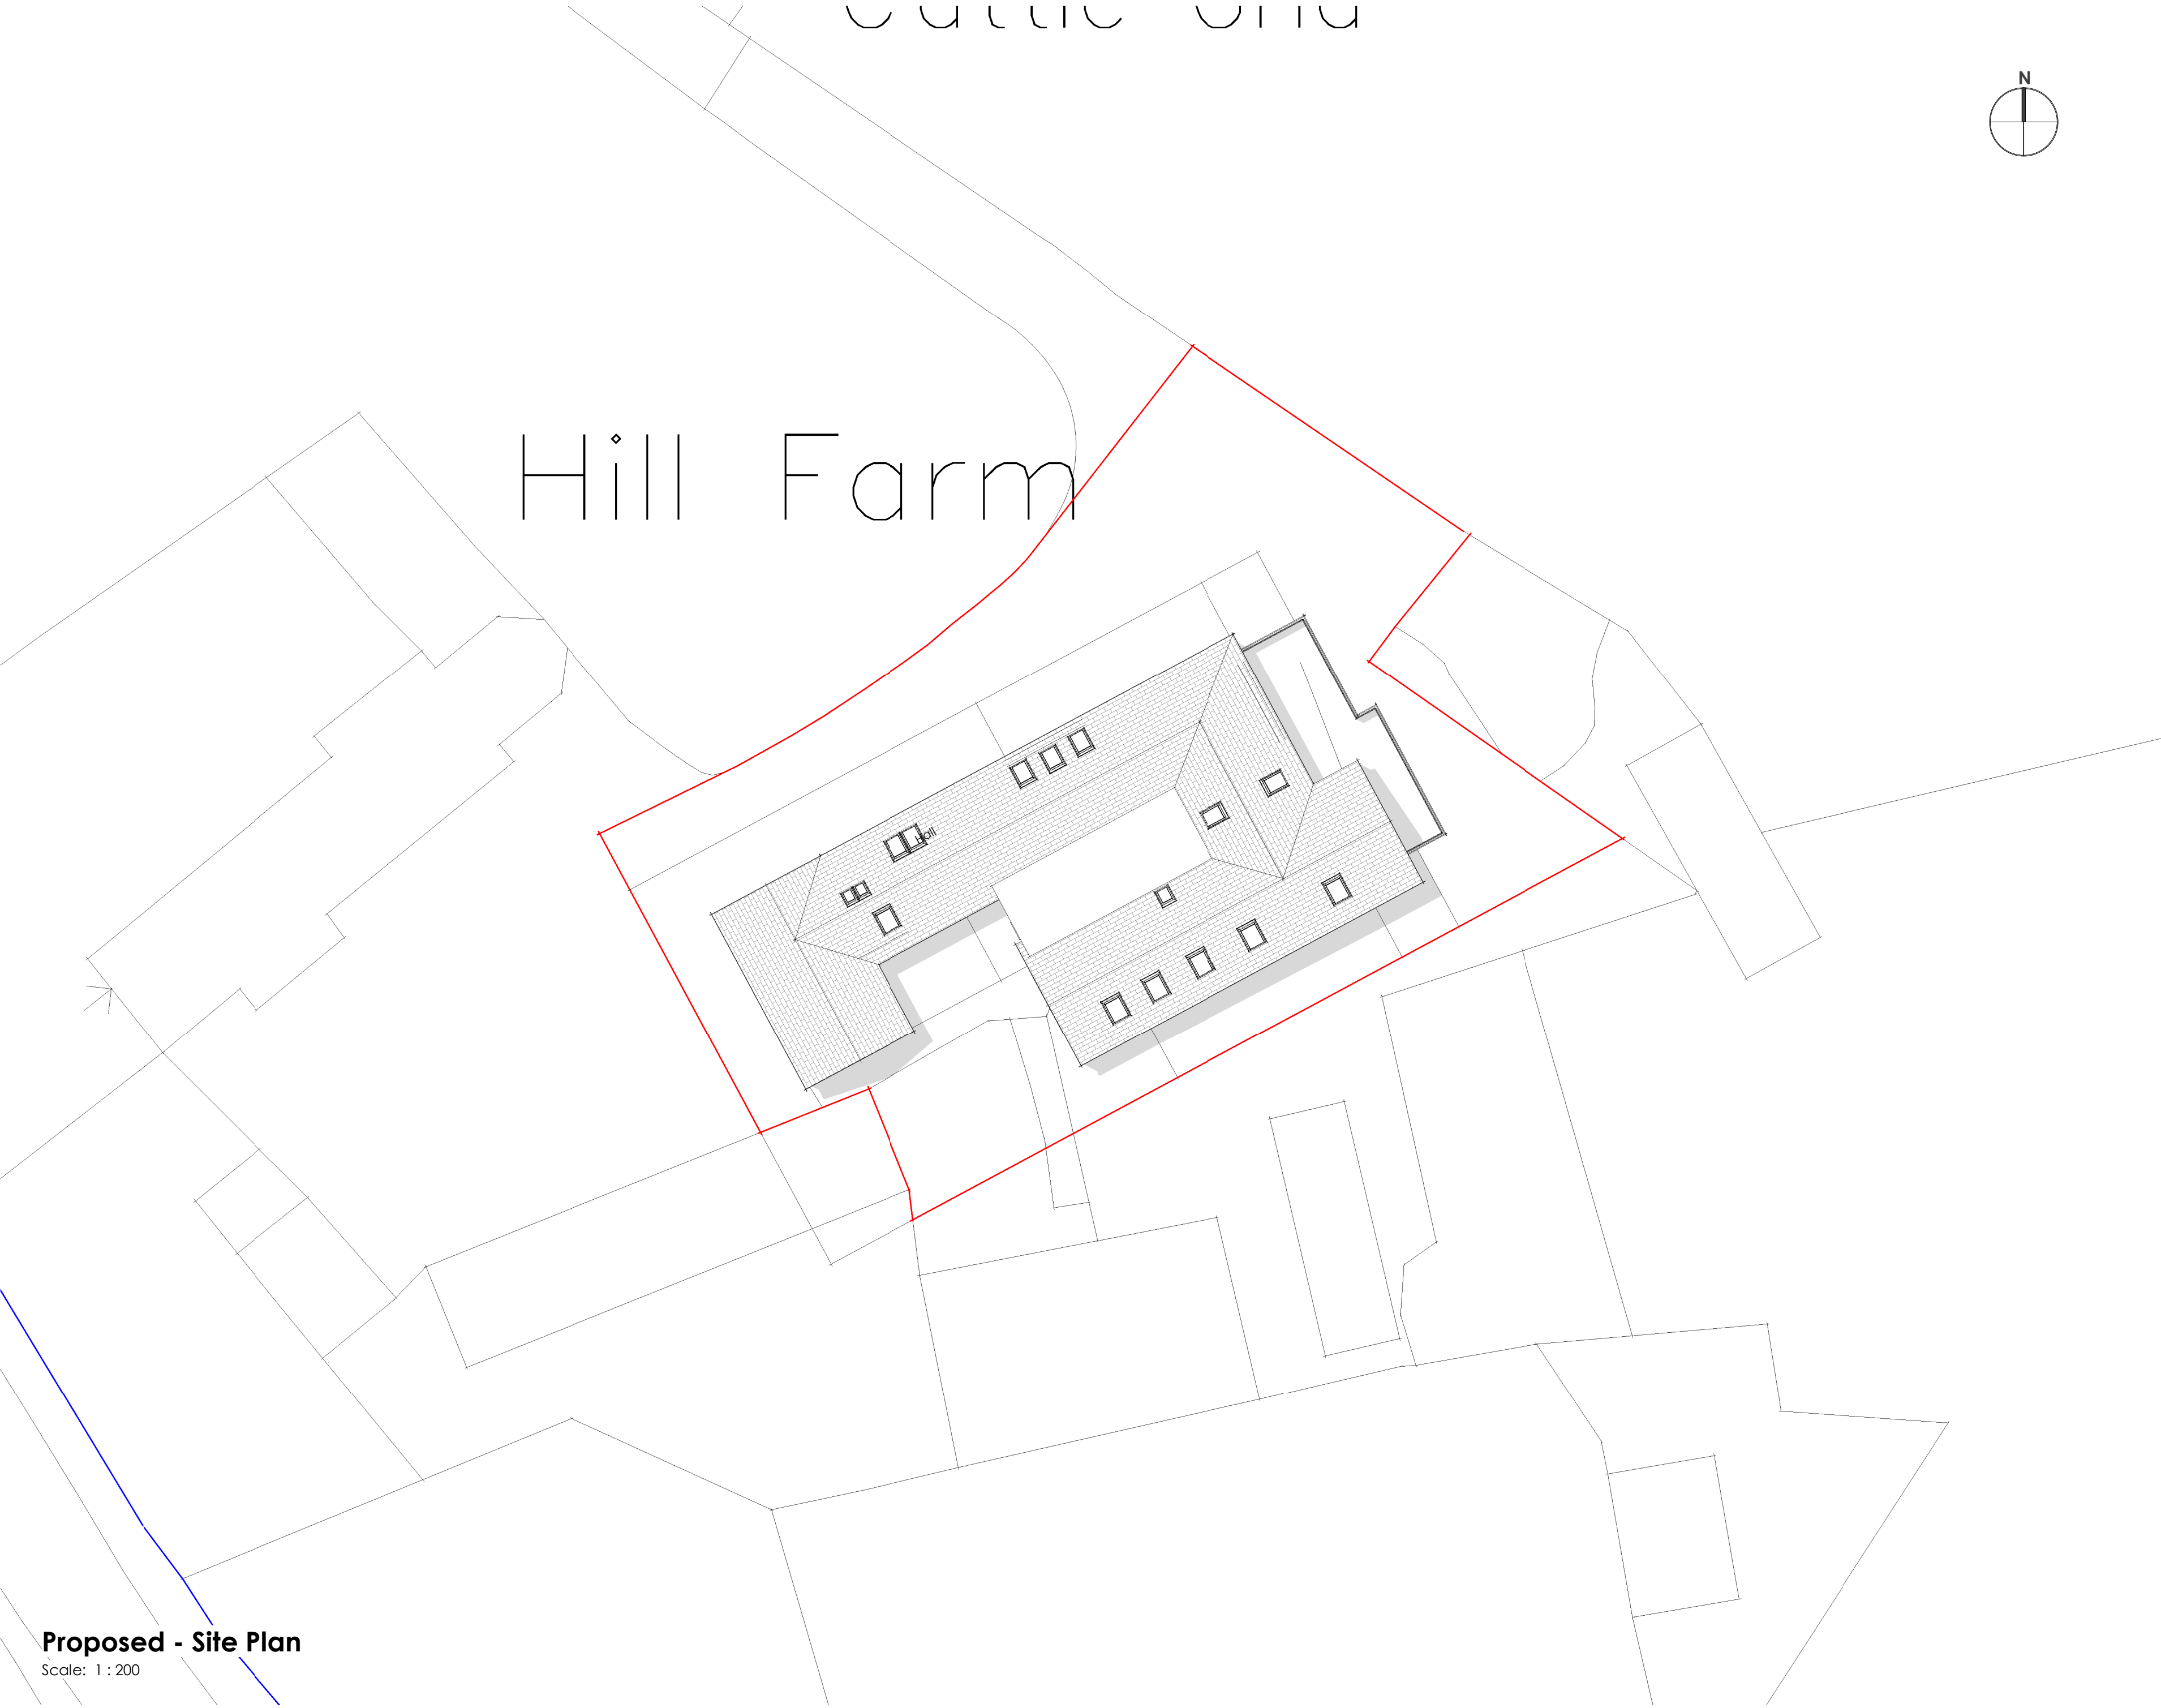

Sketch

Scheme Title:	
Stable Cottage, Overton	
Drawing Reference:	
Proposed Site Plan	
Scale @ A2	1 : 200
Drawn by:	RAL
Checked by:	MOH

Project Number:	Drawing Number:	Revision:
6303	PL01	C



ARCHITECTS

Soughton House
2 Nicholas Street Mews
Chester
Cheshire
CH1 2NS

T: 01244 820 984 / 01824 562012
E: admin@d2architects.co.uk
W: www.d2architects.co.uk

Proposed - Site Plan

Scale: 1 : 200

GENERAL NOTE:

1.

UNDER NO CIRCUMSTANCES SHOULD DIMENSIONS BE SCALED FROM THIS DRAWING 'IF IN DOUBT ASK'.

2.

THE DRAWINGS ARE TO BE READ IN CONJUNCTION WITH ALL OTHER RELEVANT DRAWINGS/SPECIFICATION. ANY DISCREPANCIES, ERRORS OR OMISSIONS TO BE BROUGHT TO THE ATTENTION OF 'D2 Architects'.


3.

ALL DIMENSIONS ARE TO BE CHECKED PRIOR TO COMMENCEMENT.

4.


THIS DRAWING IS THE PROPERTY OF 'D2 Architects' AND MUST NOT BE COPIED OR REPRODUCED EITHER IN WHOLE OR IN PART WITHOUT WRITTEN PERMISSION.

Rev:	Description:	Date:
X	Planning Issue	01.12.22
A	Planning Amendment	24.04.23
B	Planning Amendment	09.05.23
C	Planning Amendment	15.05.23

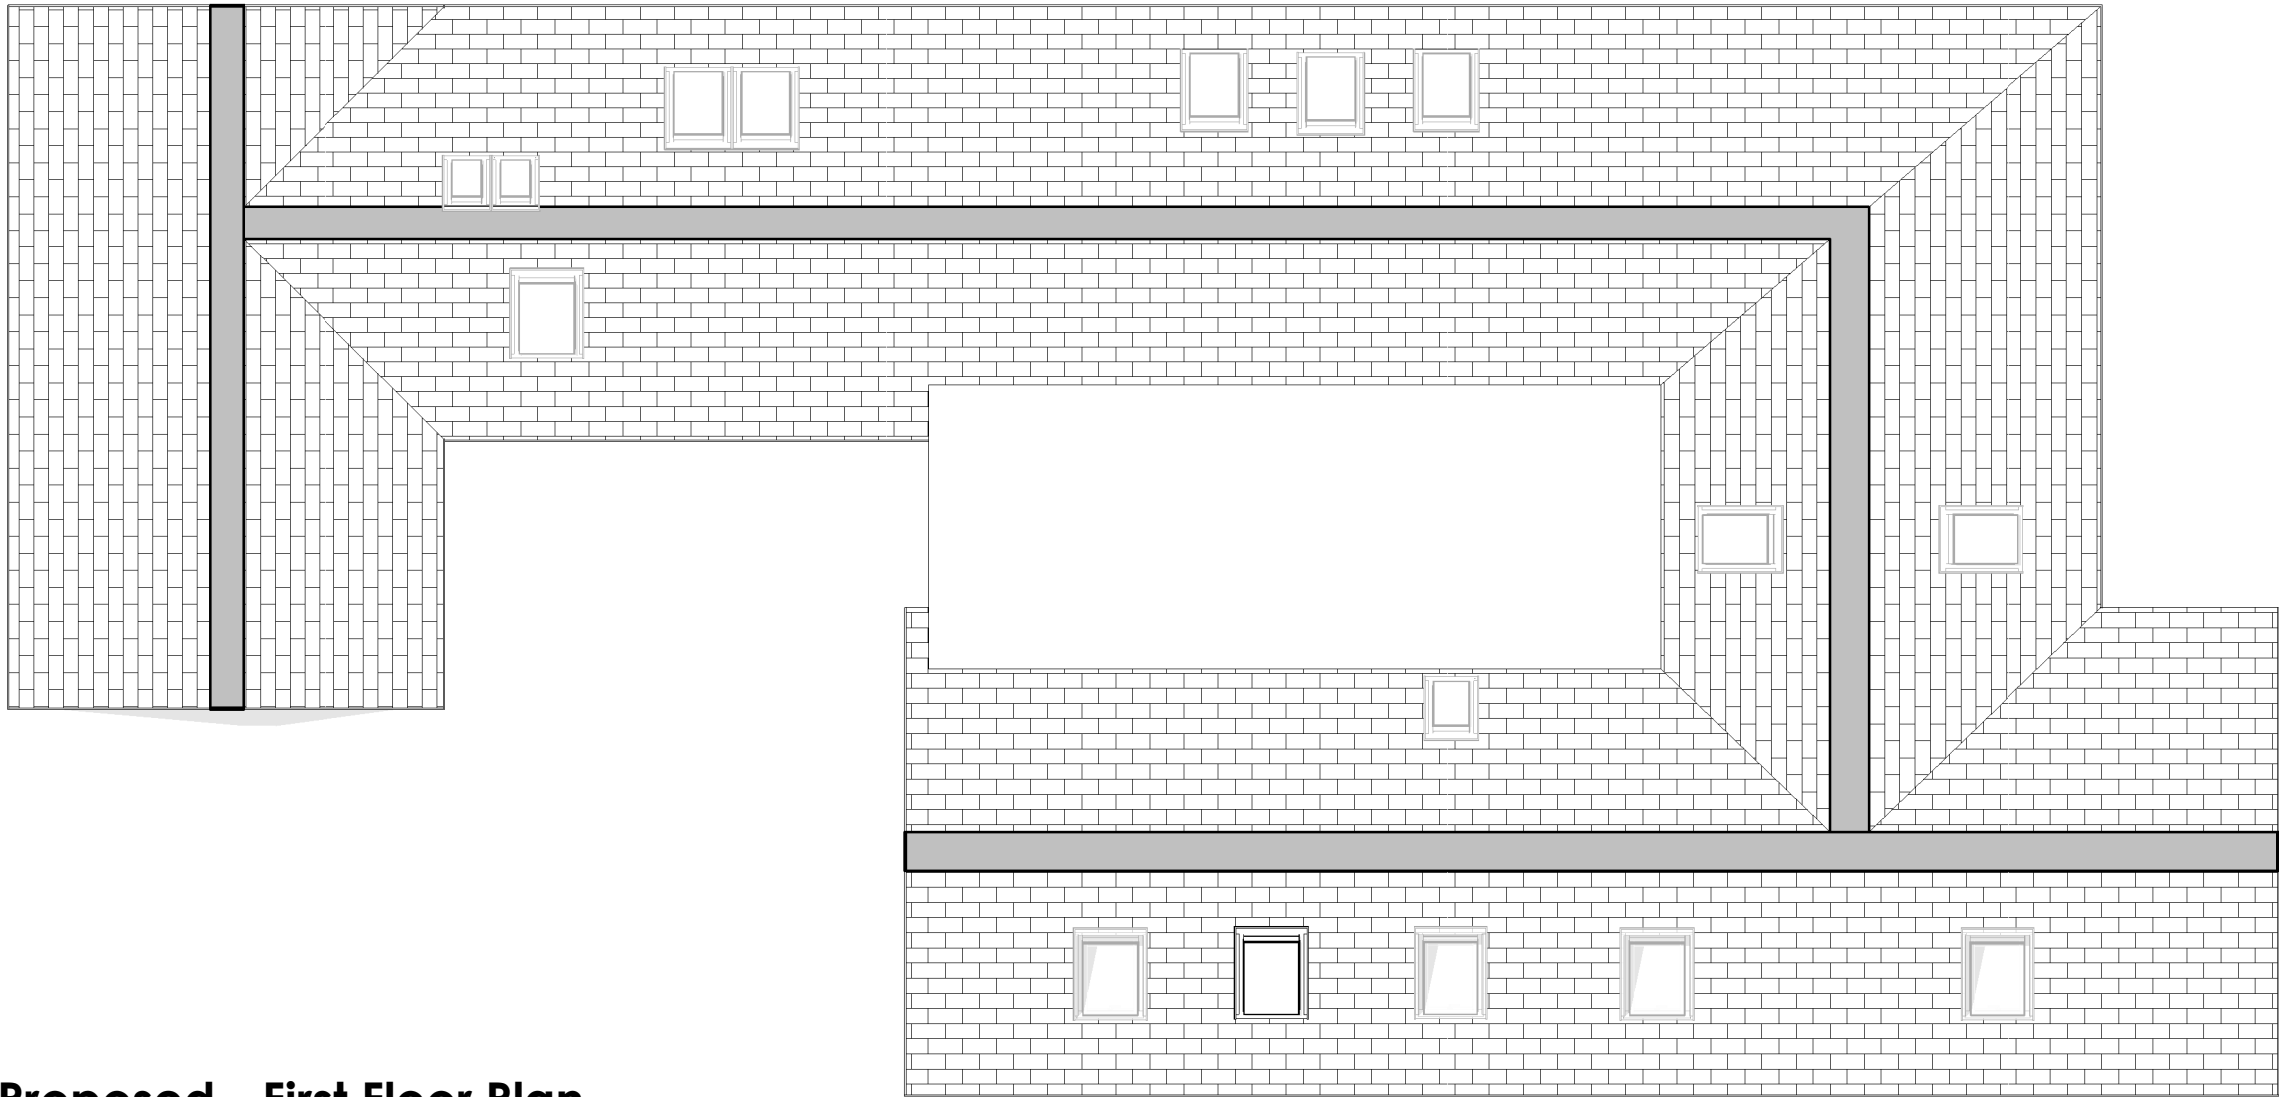

Proposed - First Floor Plan

Scale: 1 : 100

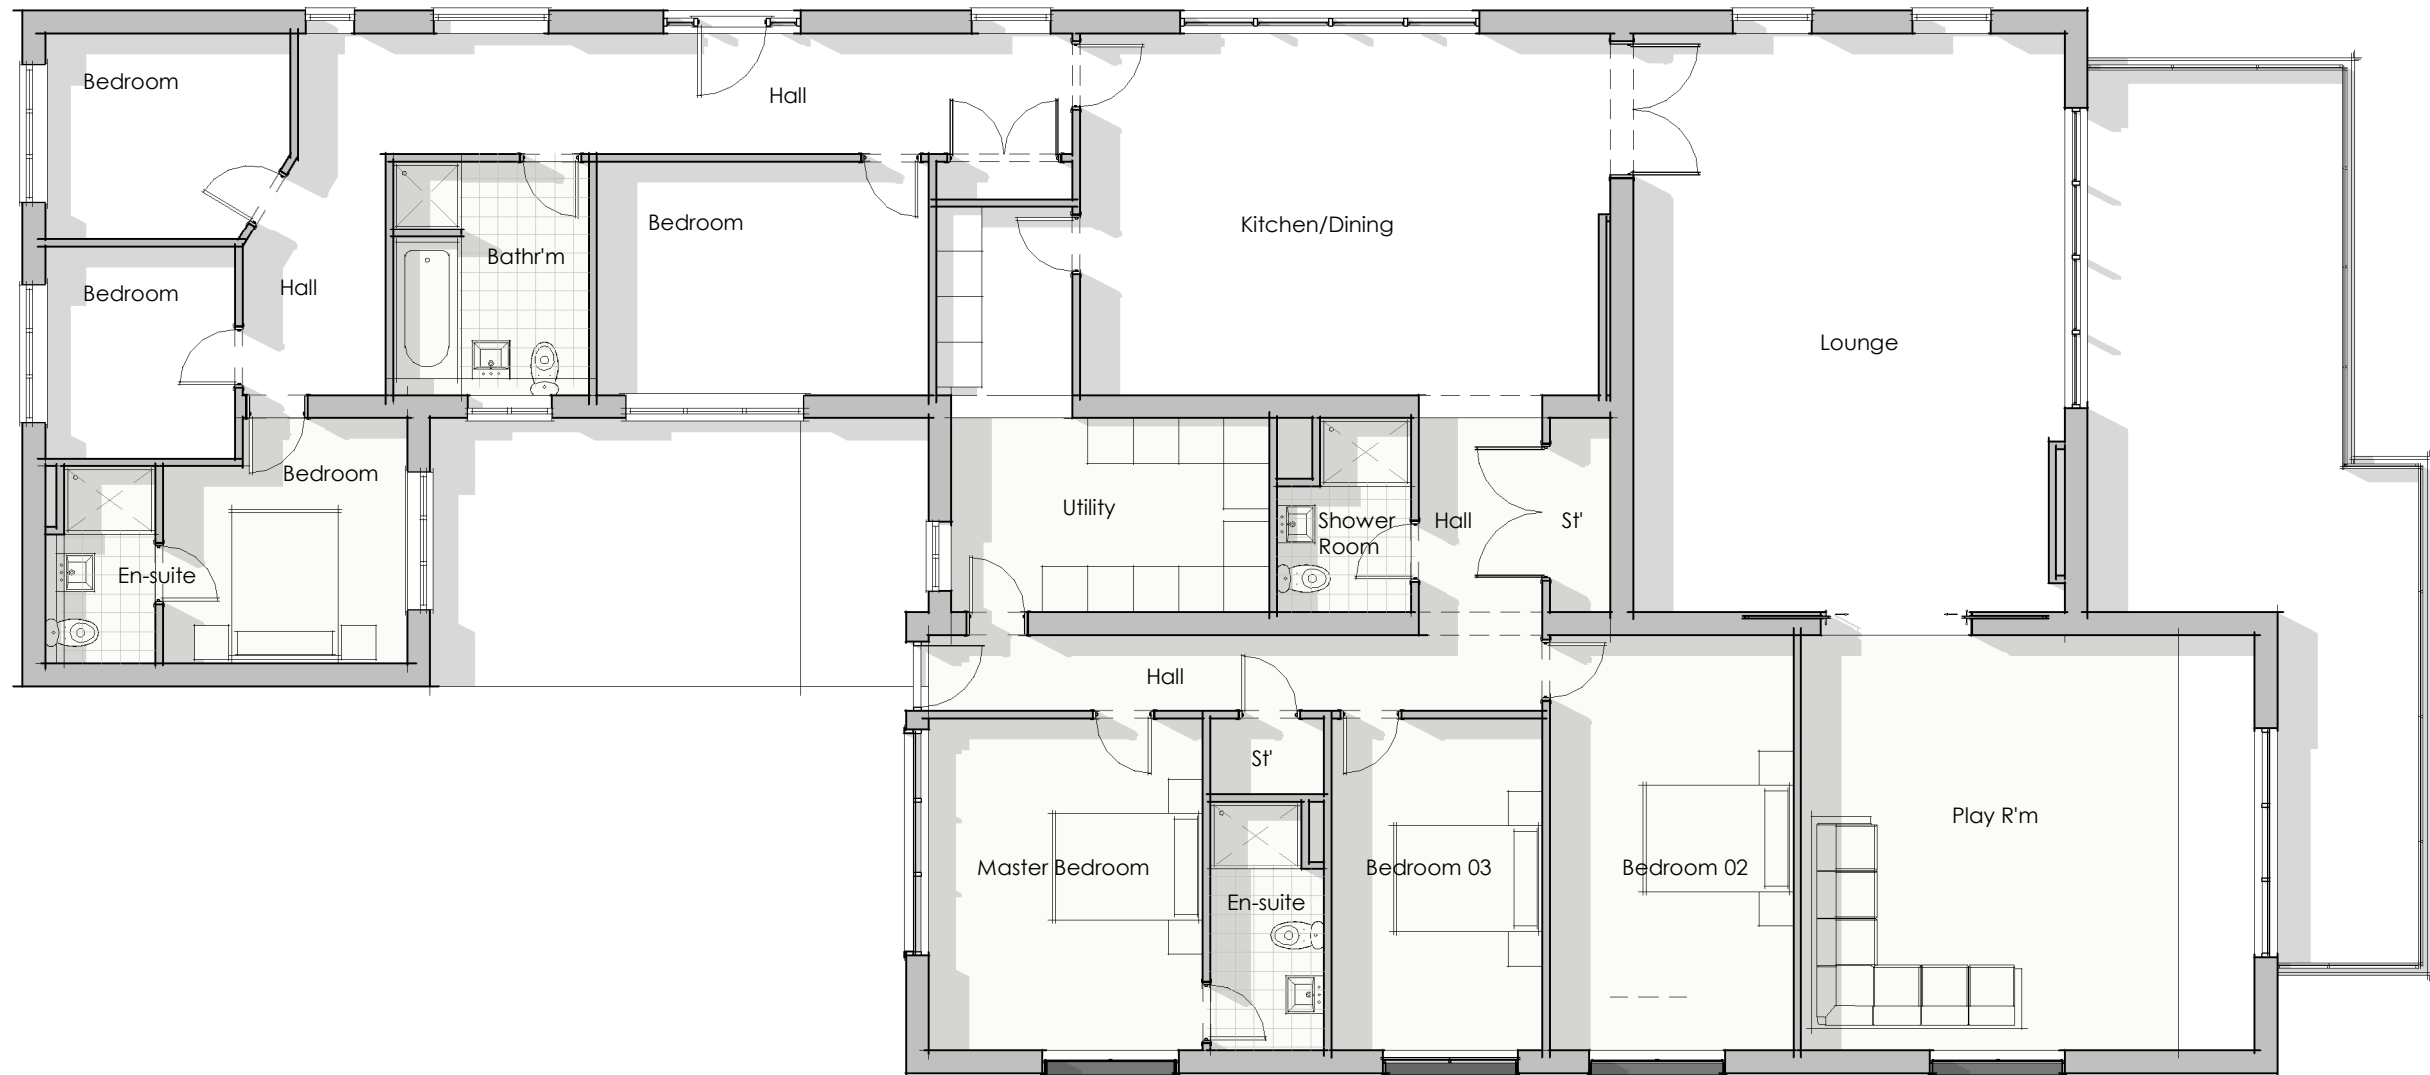

Proposed - Ground Floor Plan

Scale: 1 : 100

Sketch

Scheme Title:

Stable Cottage,
Overton

Drawing Reference:

Proposed Plans

Scale @ A2

1 : 100

Drawn by:

RAL

Checked by:

MOH

Project Number:	Drawing Number:	Revision:
6303	PL02	C




ARCHITECTS

Soughton House
2 Nicholas Street Mews
Chester
Cheshire
CH1 2NS


T: 01244 820 984 / 01824 562012
E: admin@d2architects.co.uk
W: www.d2architects.co.uk




Proposed - Front Elevation
Scale: 1 : 100

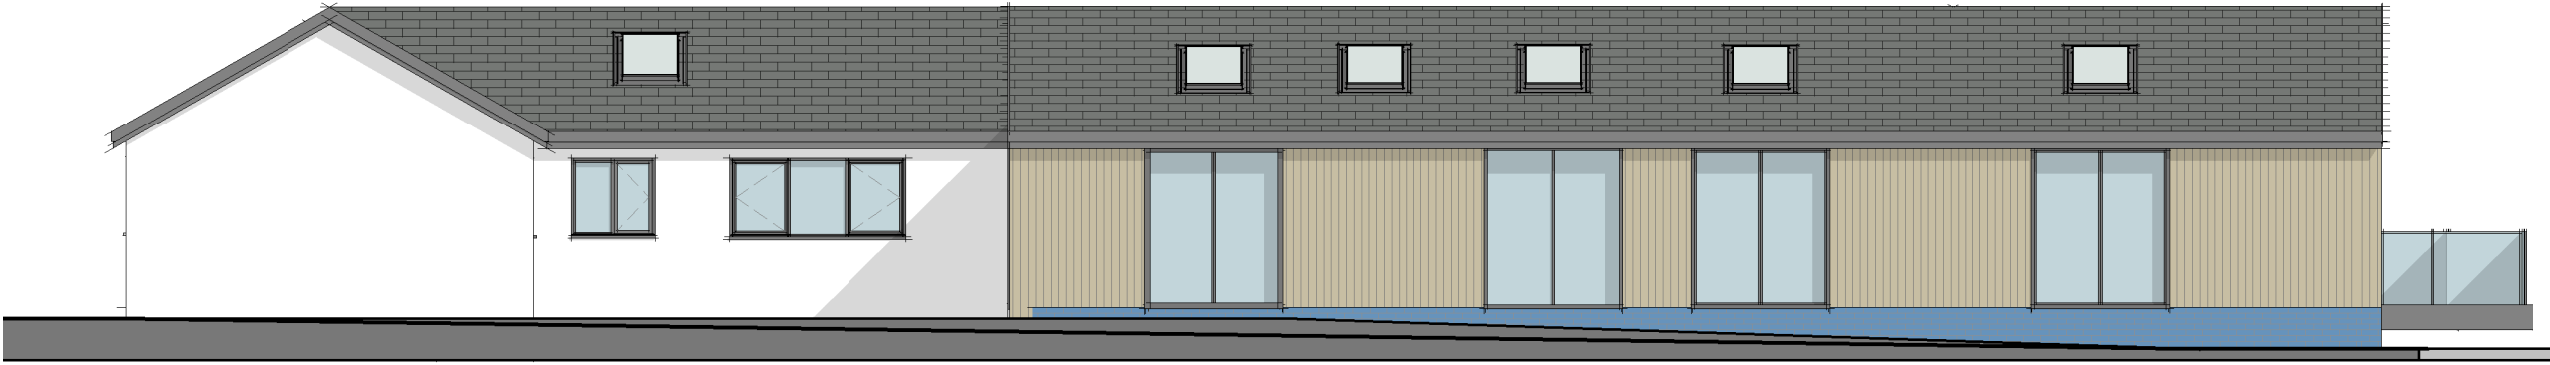

Proposed - Rear Elevation
Scale: 1 : 100

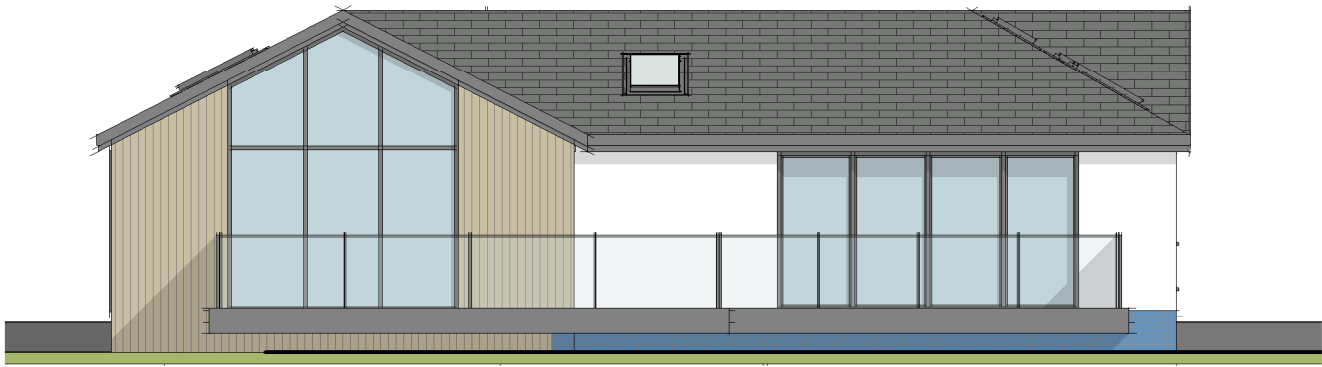

Proposed - Side Elevation A
Scale: 1 : 100

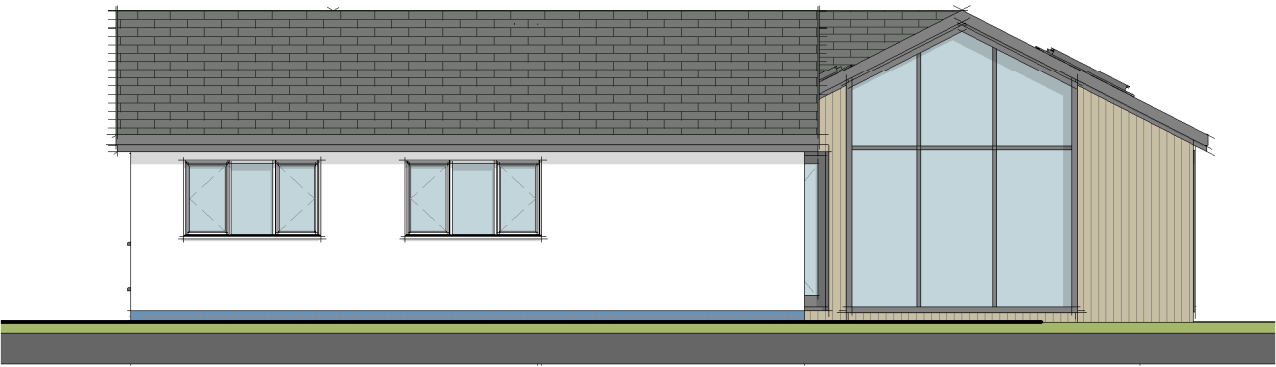

Proposed - Side Elevation B
Scale: 1 : 100

GENERAL NOTE:

1. UNDER NO CIRCUMSTANCES SHOULD DIMENSIONS BE SCALED FROM THIS DRAWING 'IF IN DOUBT ASK'.
2. THE DRAWINGS ARE TO BE READ IN CONJUNCTION WITH ALL OTHER RELEVANT DRAWINGS/SPECIFICATION. ANY DISCREPANCIES, ERRORS OR OMISSIONS TO BE BROUGHT TO THE ATTENTION OF 'D2 Architects'.
3. ALL DIMENSIONS ARE TO BE CHECKED PRIOR TO COMMENCEMENT.
4. THIS DRAWING IS THE PROPERTY OF 'D2 Architects' AND MUST NOT BE COPIED OR REPRODUCED EITHER IN WHOLE OR IN PART WITHOUT WRITTEN PERMISSION.

Rev:	Description:	Date:
X	Planning Issue	01.12.22
A	Planning Amendment	24.04.23
B	Planning Amendment	09.05.23
C	Planning Amendment	15.05.23

Sketch

Scheme Title:
Stable Cottage, Overton
Drawing Reference:
Proposed Elevations

Scale @ A2: **1 : 100**
Drawn by: **TGS**
Checked by: **RAL**

Project Number:	Drawing Number:	Revision:
6303	PL03	C



ARCHITECTS

Soughton House
2 Nicholas Street Mews
Chester
Cheshire
CH1 2NS

T: 01244 820 984 / 01824 562012
E: admin@d2architects.co.uk
W: www.d2architects.co.uk