



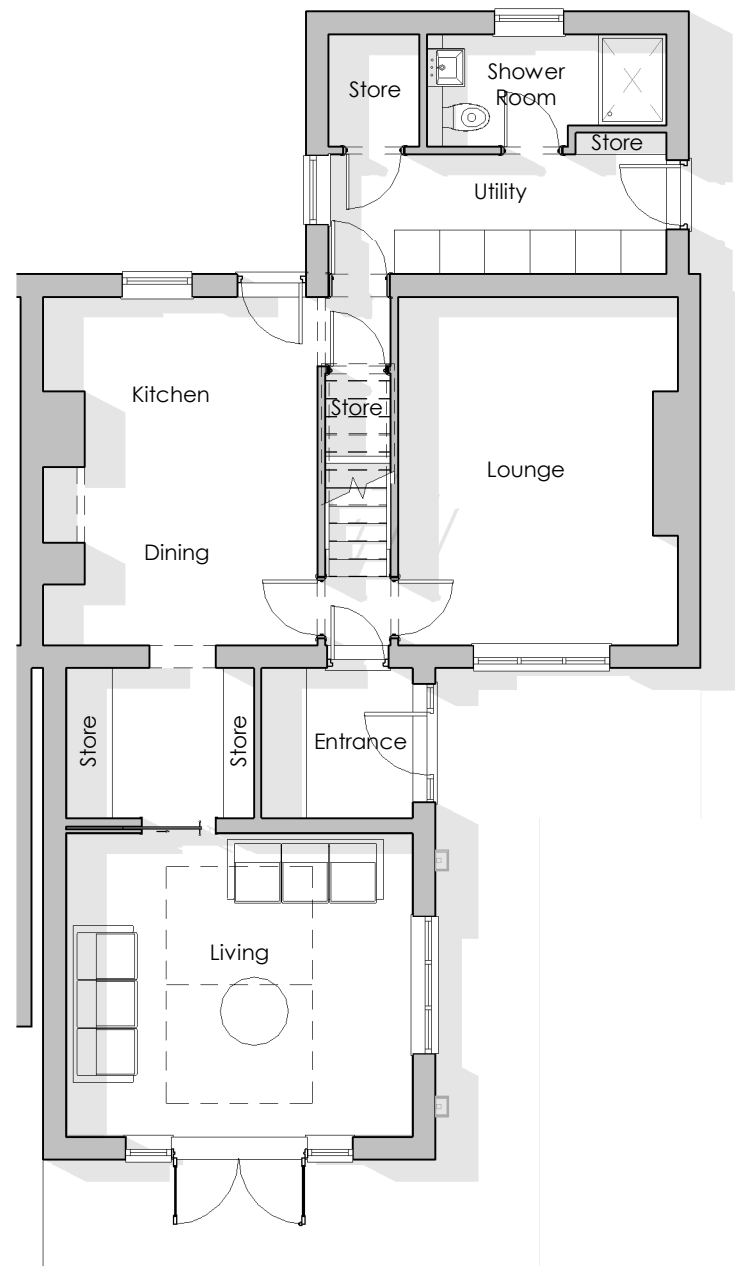

**Proposed - Ground Floor Plan**

Scale: 1 : 100

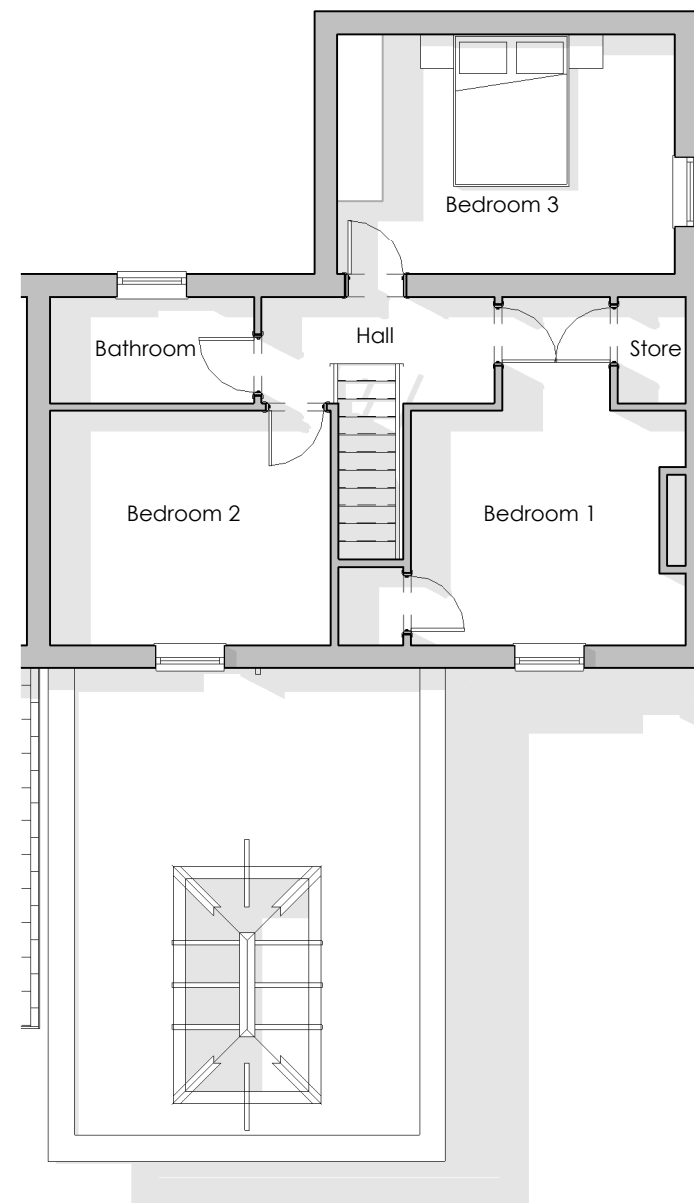

**Proposed - First Floor Plan**

Scale: 1 : 100

**GENERAL NOTE:**

1. UNDER NO CIRCUMSTANCES SHOULD DIMENSIONS BE SCALED FROM THIS DRAWING 'IF IN DOUBT ASK'.
2. THE DRAWINGS ARE TO BE READ IN CONJUNCTION WITH ALL OTHER RELEVANT DRAWINGS/SPECIFICATION. ANY DISCREPANCIES, ERRORS OR OMISSIONS TO BE BROUGHT TO THE ATTENTION OF 'D2 Architects'.
3. ALL DIMENSIONS ARE TO BE CHECKED PRIOR TO COMMENCEMENT.
4. THIS DRAWING IS THE PROPERTY OF 'D2 Architects' AND MUST NOT BE COPIED OR REPRODUCED EITHER IN WHOLE OR IN PART WITHOUT WRITTEN PERMISSION.

|             |                     |              |
|-------------|---------------------|--------------|
| <b>Rev:</b> | <b>Description:</b> | <b>Date:</b> |
| X           | Planning Issue      | 18.07.23     |

## Planning

Scheme Title:  
**77 Bodwyn Crescent  
 Gresford**  
 Drawing Reference:  
**Proposed Floor Plans**

Scale @ A3: **1 : 100**  
 Drawn by: **TGS**  
 Checked by: **MOH**

|                    |                    |           |
|--------------------|--------------------|-----------|
| Project<br>Number: | Drawing<br>Number: | Revision: |
| <b>6442</b>        | <b>PL02</b>        | <b>X</b>  |



**ARCHITECTS**

**Soughton House**  
 2 Nicholas Street Mews  
 Chester  
 Cheshire  
 CH1 2NS

T: 01244 820 984 / 01824 562012  
 E: admin@d2architects.co.uk  
 W: [www.d2architects.co.uk](http://www.d2architects.co.uk)