



THIS DRAWING IS TO BE READ IN CONJUNCTION WITH ALL RELATED DRAWINGS. ALL DIMENSIONS MUST BE CHECKED AND VERIFIED ON SITE BEFORE COMMENCING ANY WORK OR PRODUCING SHOP DRAWINGS. THE ORIGINATOR SHOULD BE NOTIFIED IMMEDIATELY OF ANY DISCREPANCY. THIS DRAWING IS COPYRIGHT AND REMAINS THE PROPERTY ROGER PARRY & PARTNERS.

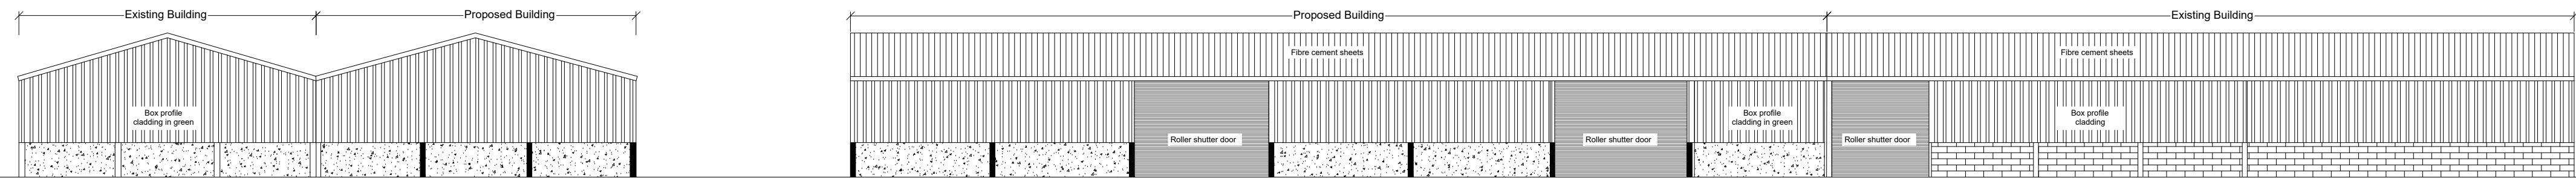

Side (South West) Elevation


Front (South East) Elevation

Scale: 1:200

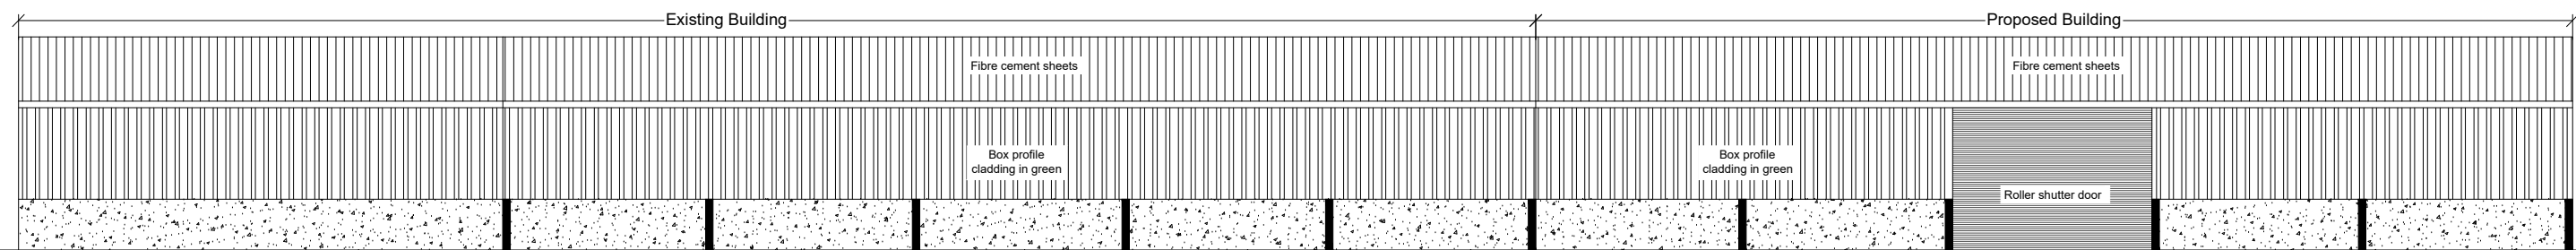

Rear (North West) Elevation

Scale: 1:200

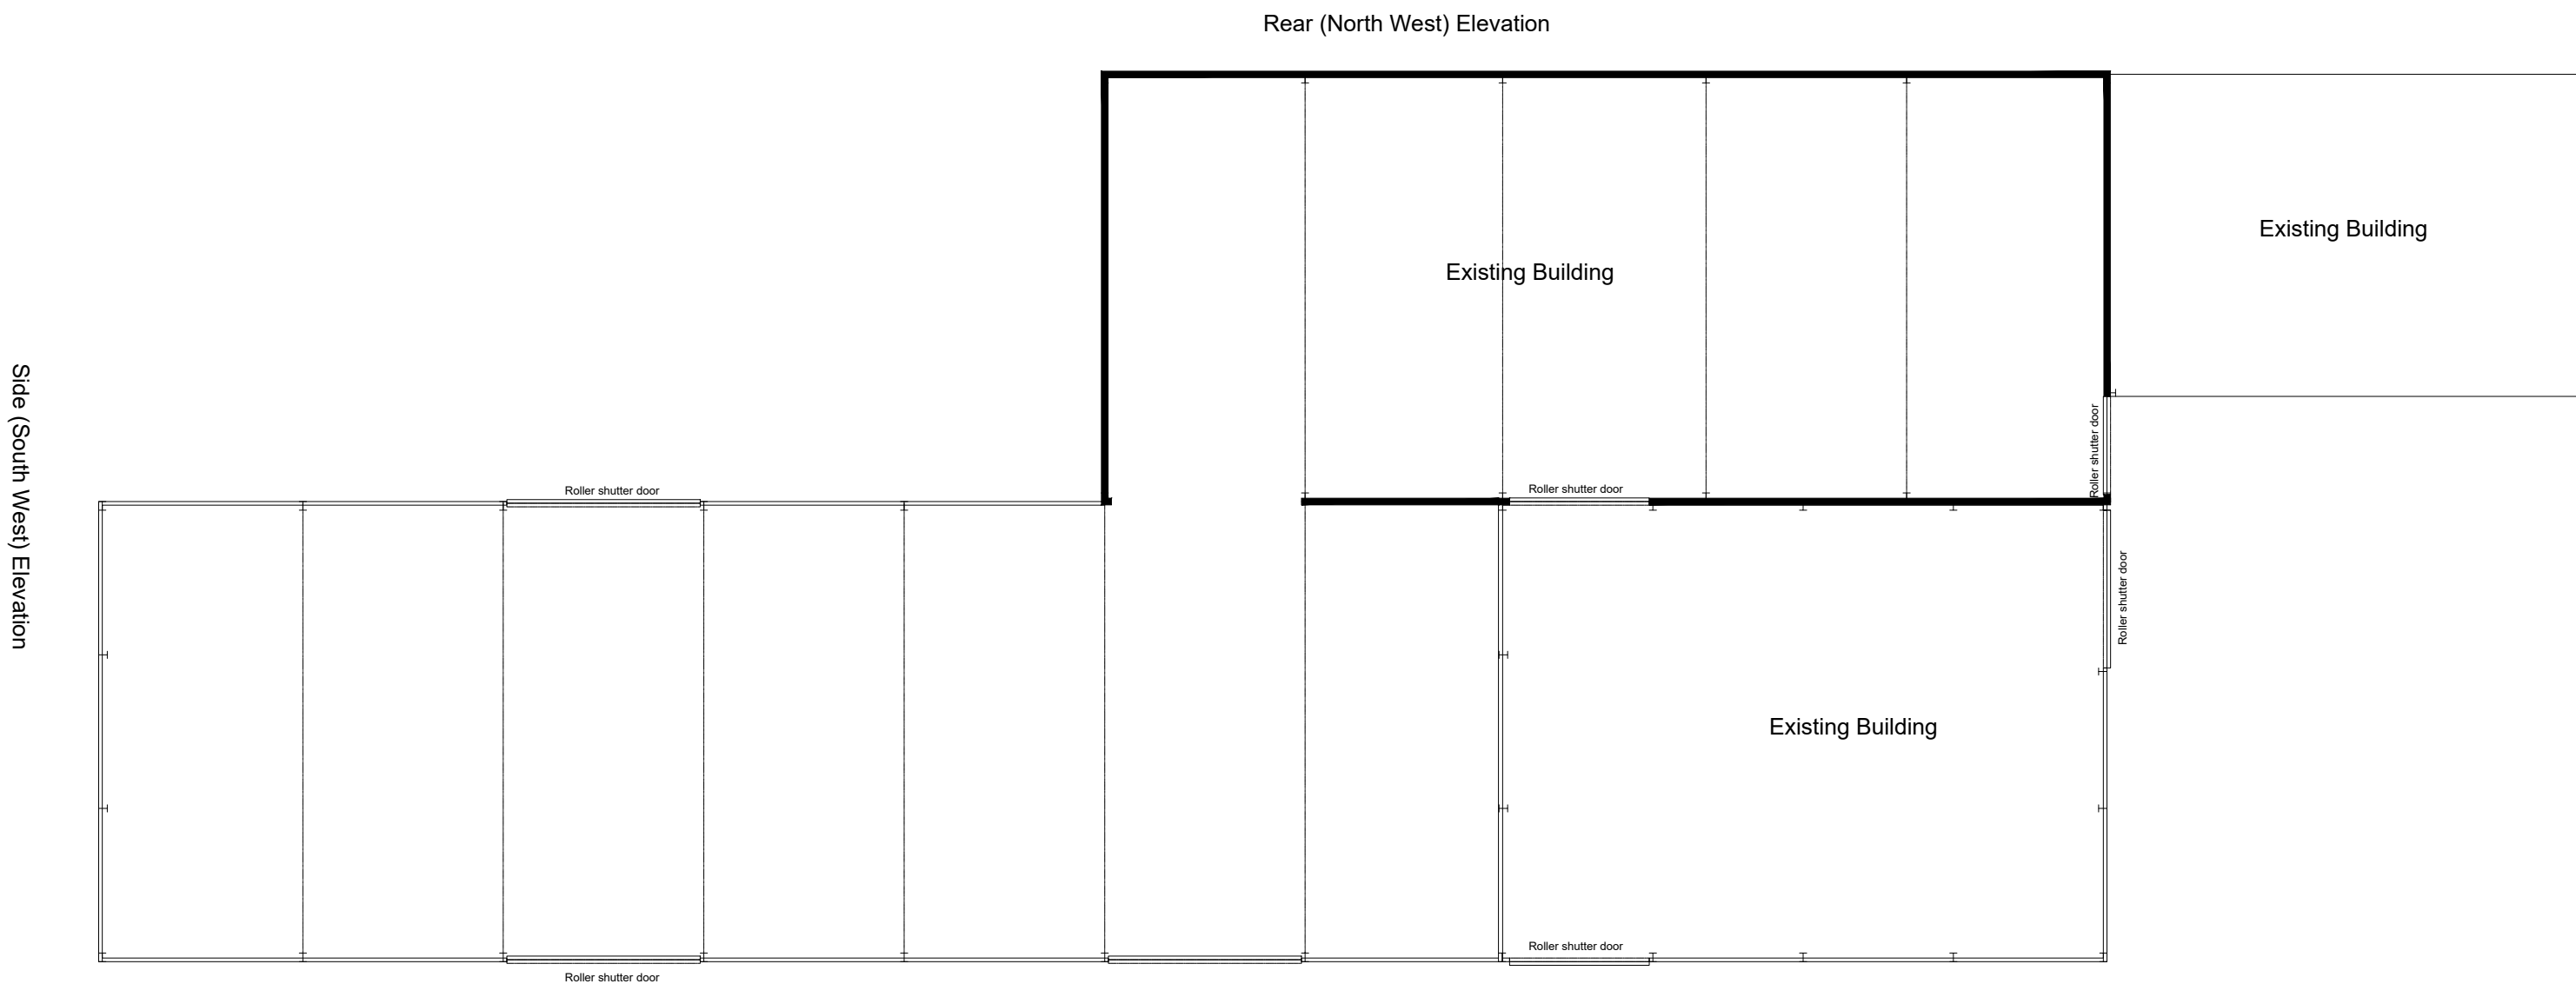

Rear (North West) Elevation


Side (South West) Elevation

Front (South East) Elevation

FLOOR PLAN

Scale: 1:200

Rev	Description	Date	Dr by	App by
Original by				

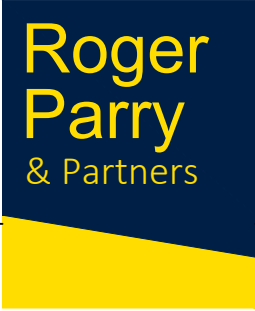

Residential - Agricultural - Commercial

Project	Erection of a warehouse building and renewing of adjoining roof to a portal frame design to match that of proposed building for Portek Limited at Bryn Hall			
Drawing Title	Proposed Elevation Plan			
Location	Bryn Hall Knolton Bryn Overton-on-Dee Wrexham LL13 0LF			
Client	Portek Limited			
Scale (s)	See Plan @ A1			
Drawing No.	75841/22/04	Rev	-	
Drawn by	AZ	Date	2022/09/23	

HOGSTOW HALL, MINSTERLEY
SHREWSBURY, SHROPSHIRE, SY5 0HZ
Tel: 01743 791336 Fax: 01743 792770
email: mail@rogerparry.net
Web address: www.rogerparry.net
Roger Parry & Partners LLP Partnership No: 05311203
Registered Office Highgate Hall, Minsterley, Shrewsbury, SY5 0HZ
Registered in England and Wales.
A list of members of the LLP is available at the above address.