



KEY / NOTES


- existing walls
- proposed walls
- feature above
- step up
- RL rooflight
- vegetation

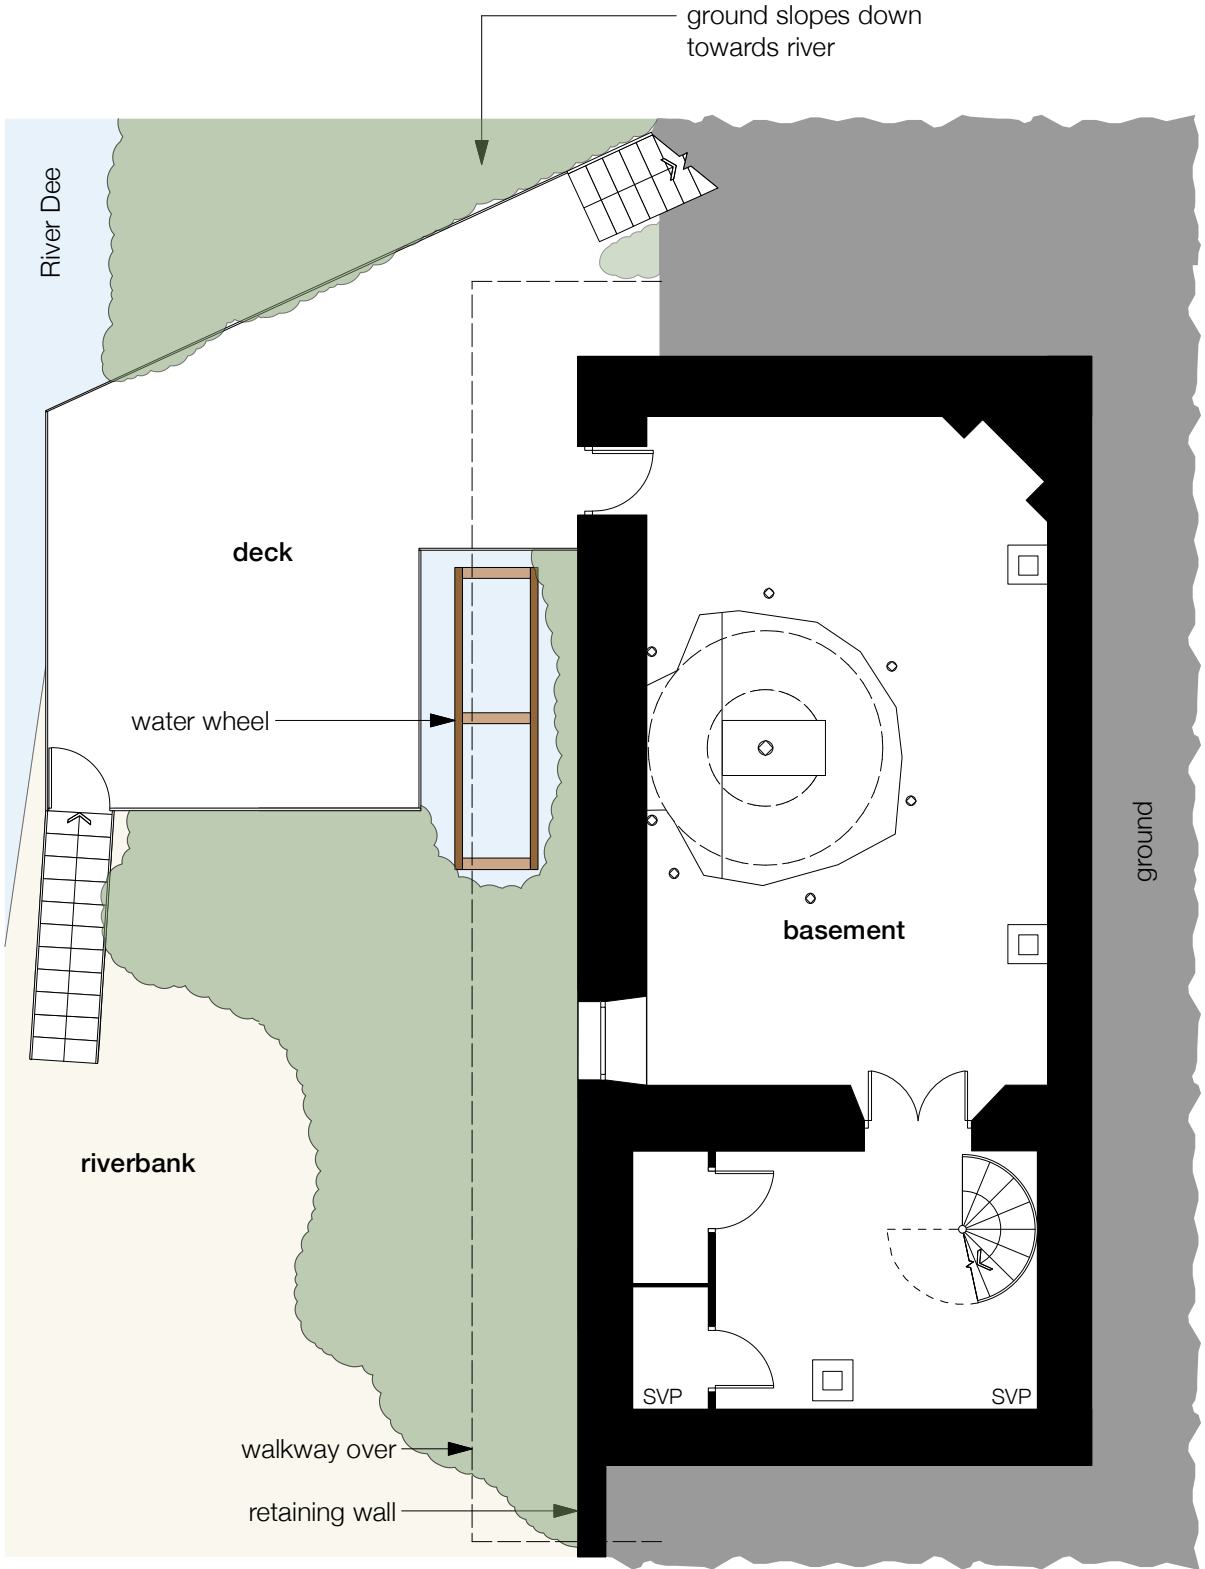


P01 Basement plan

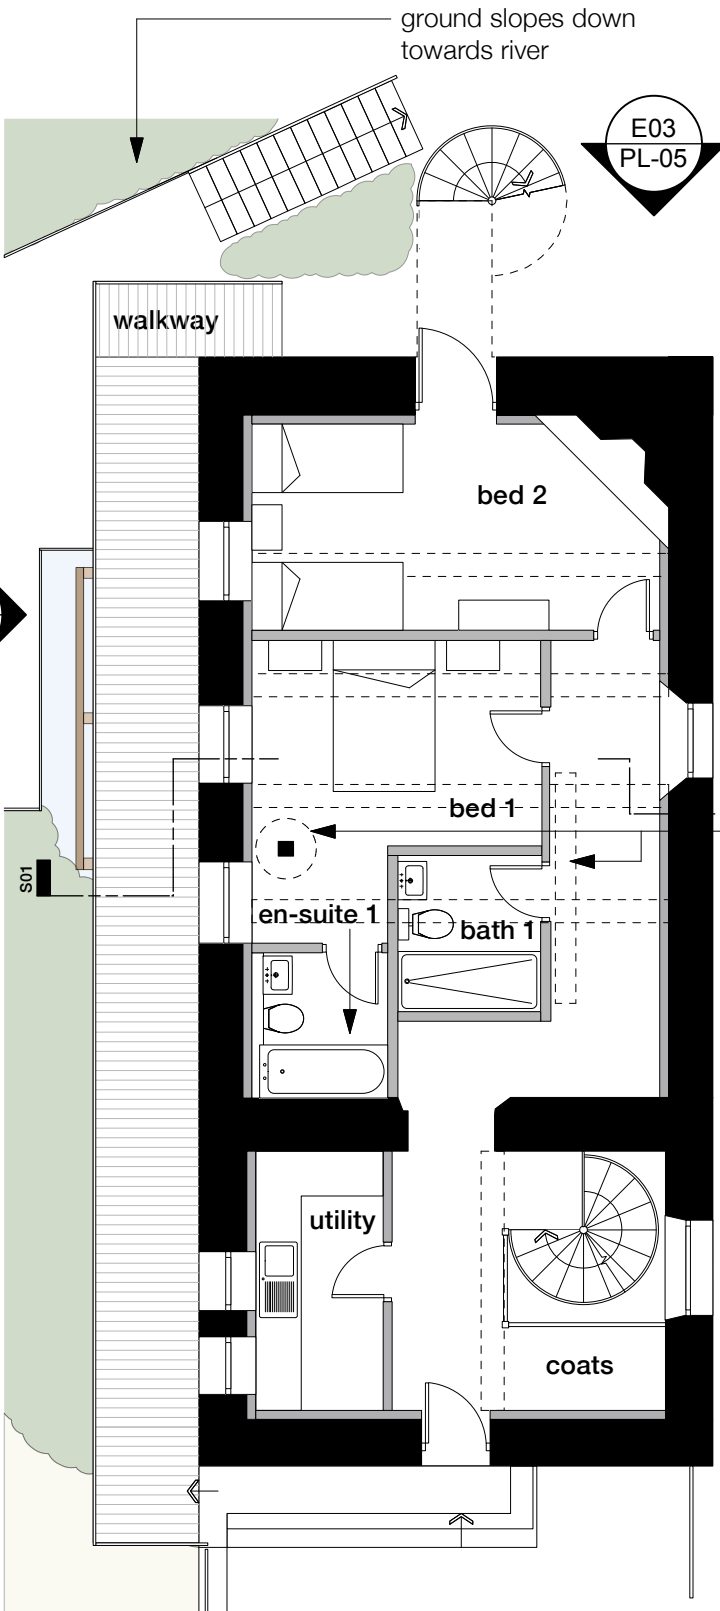


P02 Ground floor plan

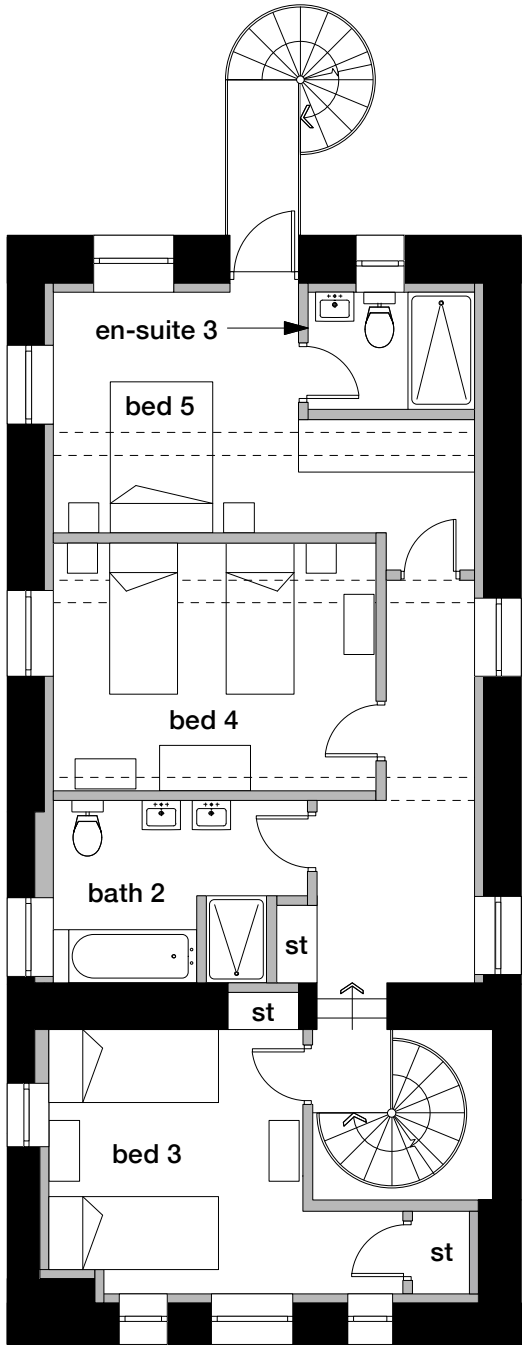

P03 First floor plan

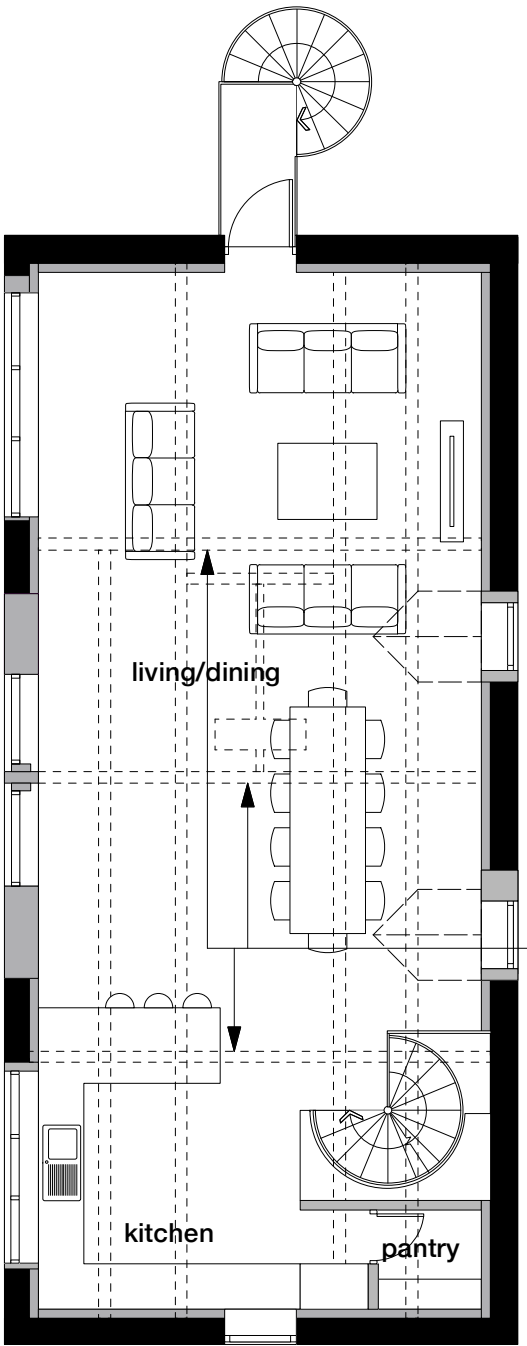

P04 Second floor plan

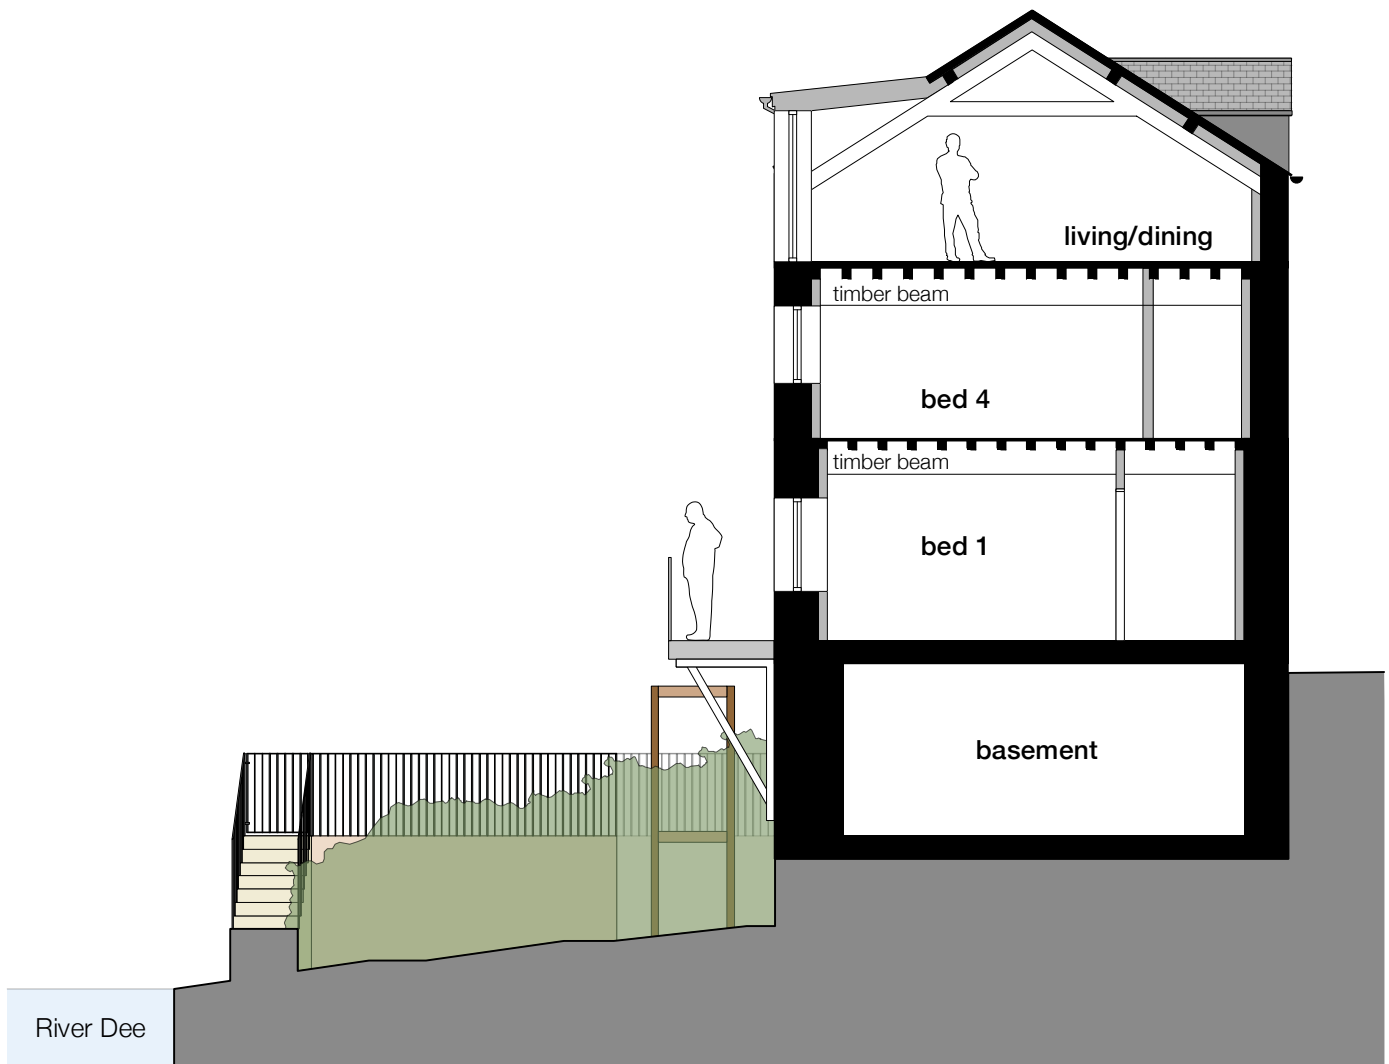

S01 Proposed E/W Section

A	Windows to 2nd floor east updated	Jul 23
REV	DESCRIPTION	DATE

RAISE
ARCHITECTS

PROJECT

Proposed dormer windows, re-cladding,
other alterations and riverside walkway
structure at Erbistock Mill, Erbistock,
Wrexham, LL13 0DW

DRAWING

Proposed Plans and Section

SCALE	DATE	DRAWN BY	CHECKED BY
1:100 @ A2	Jun 22	MT	AF
DRG N°			REV

539 - PL - 04

A

