


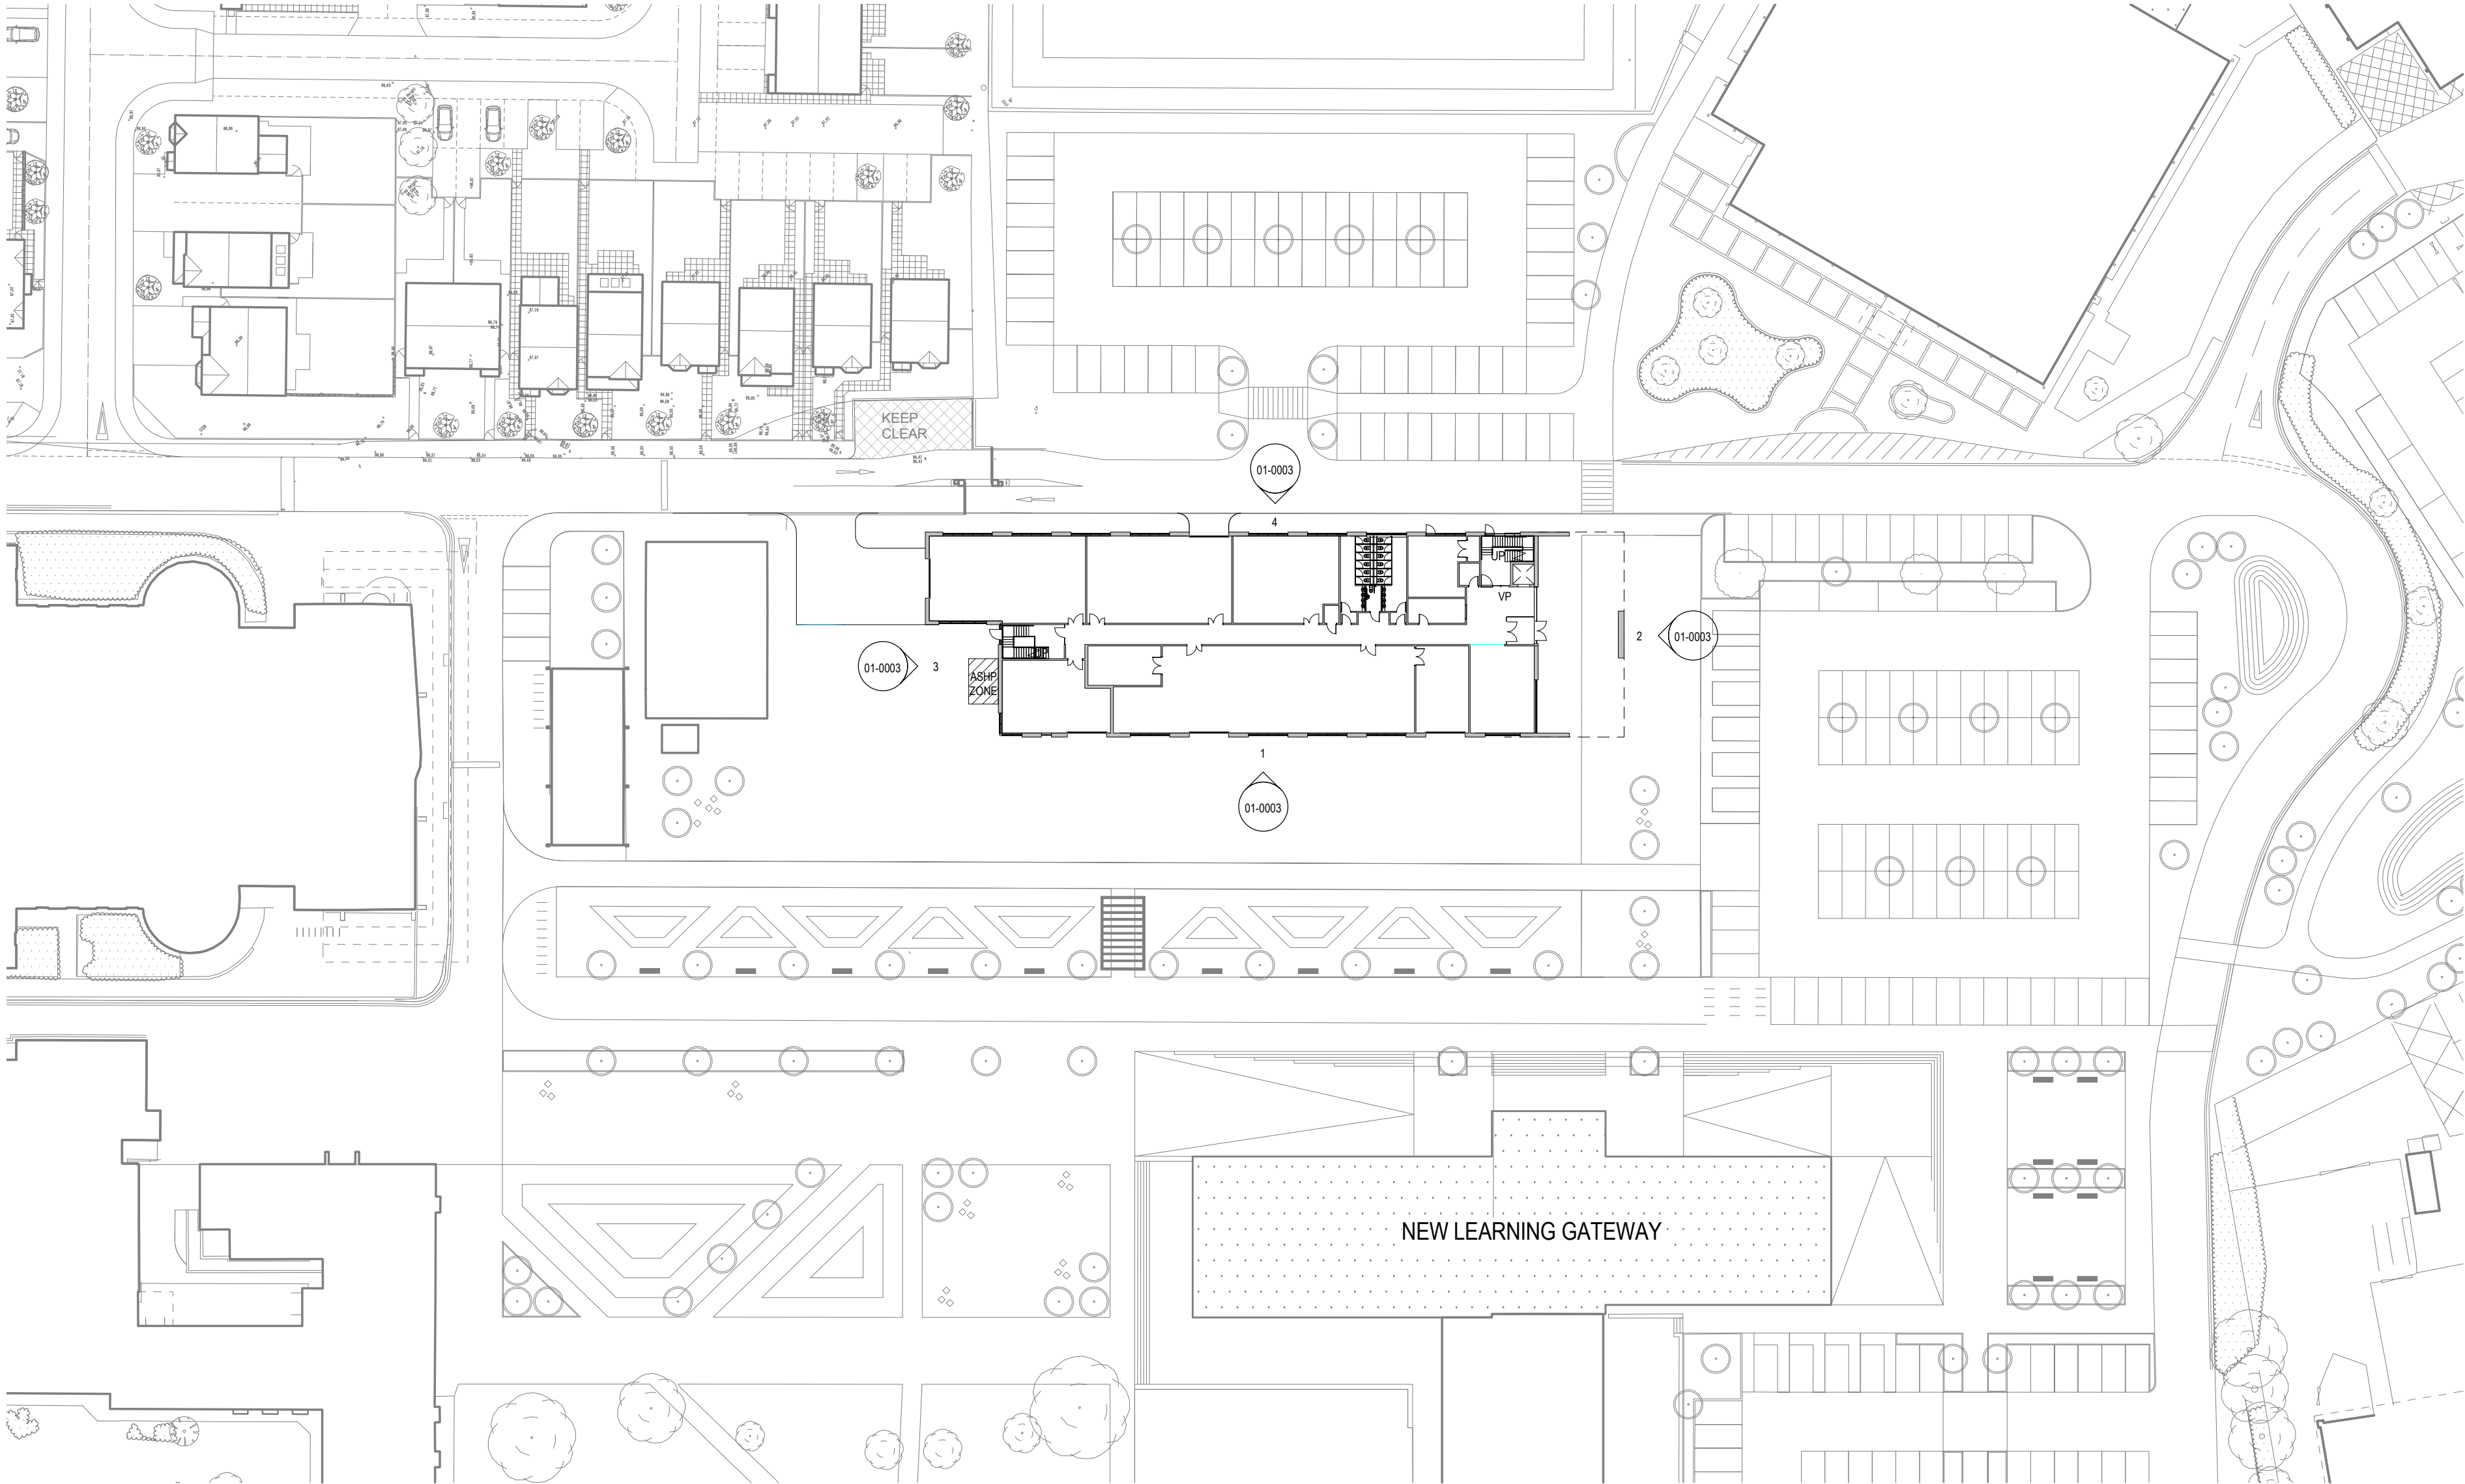

GENERAL NOTES:

DAY Architectural Ltd accepts no responsibility for any costs, losses or claims whatsoever arising from these drawings, specifications and related documents unless there is full compliance with the Client or any unauthorised user of the following:

- 1 All boundaries, dimensions and levels are to be checked on site before construction and any discrepancies reported to the Architect / Designer.
- 2 Partial Service: Any discrepancies with site or other information is to be advised to the Architect / Designer and direction and / or approval is to be sought before the implementation of the detail.
- 3 Block and site plans are reproduced under license from the Ordnance Survey.
- 4 Do not scale this drawing.
- 5 For the purpose of coordination, all relevant parties must check this information prior to implementation and report any discrepancies to the Architect / Designer.

P4	ASHP Zone defined	10.03.23	RPB	DO
P3	Revised design to extend building to meet area requirements following client instruction	03.03.23	RPB	DO
P2	Reduced scale and included C2025 masterplan underlay	01.03.23	RPB	DO
P1	Updated inline with client comments and feedback.	16.02.23	RPB	DO

REV	DESCRIPTION	DATE	REV BY	CHKD BY
-----	-------------	------	--------	---------

CLIENT
Wrexham University

PROJECT
EEOC

DRAWING
Proposed Site Plan C2025

SCALE 1 : 500 @ A2					FIRST ISSUED 01/24/23	
PROJECT 1376-22	DRAWN BY RPB		CHECKED BY			
ORIGIN DAY	VOLUME XX	LEVEL XX	TYPE DR	ROLE A	NUMBER 01-0005	REVISION P4
DRAWING STATUS					SKETCH	

DAY

DAY Architectural Ltd.
Studio 1, Lancaster Buildings
77 Deansgate, Manchester, M3
2BW

T: 0161 834 9703
W: www.day-architectural.com

Information contained on this drawing is the sole copyright of DAY Architectural Ltd. and is not to be reproduced without their permission.