



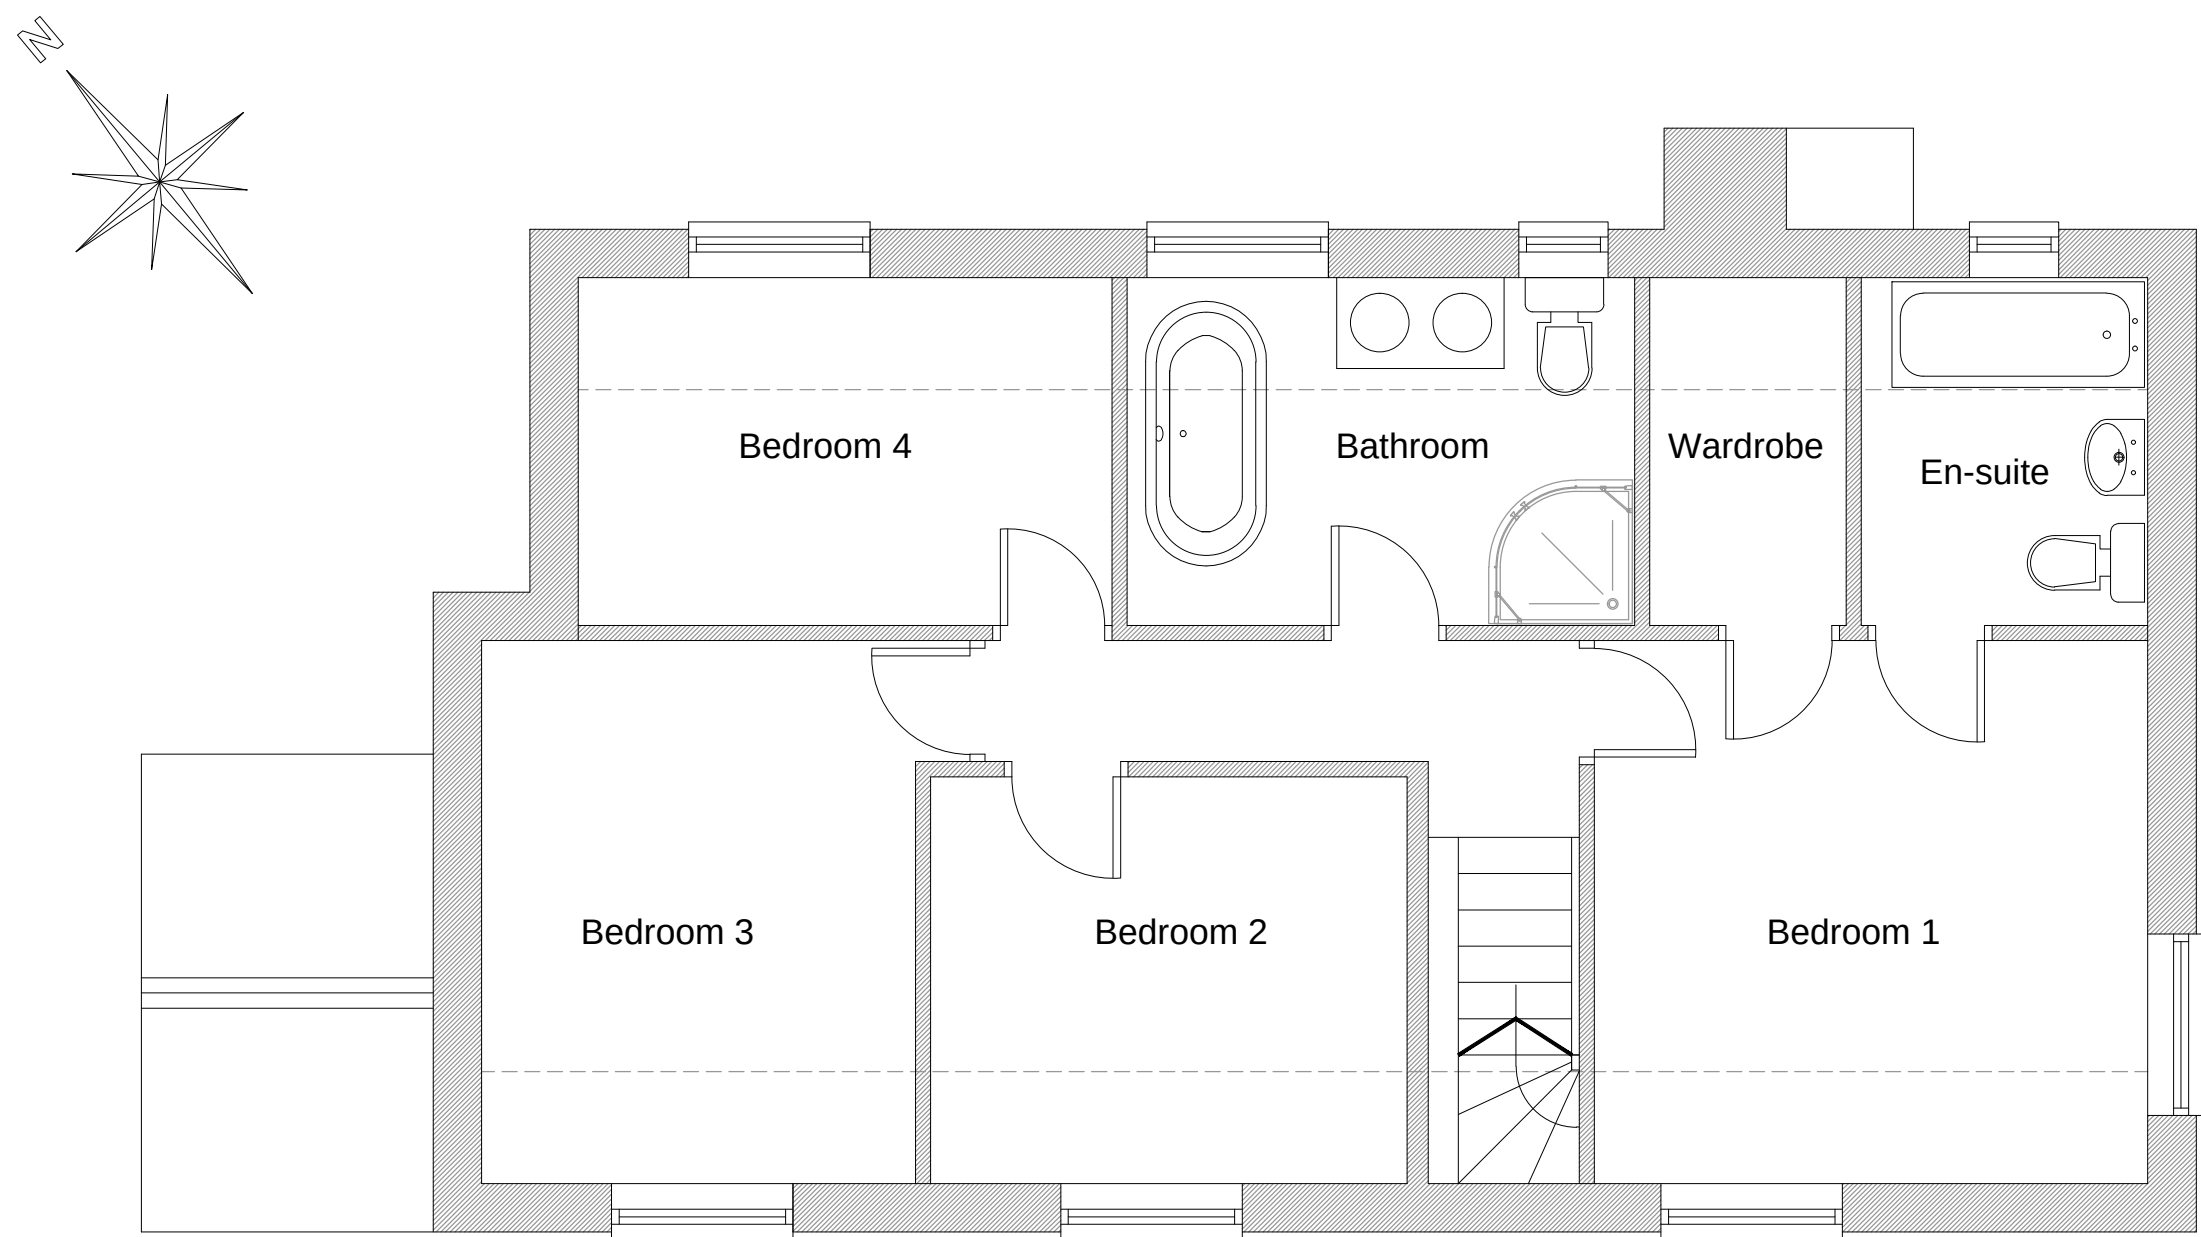


Existing First
Floor Plan

1:50

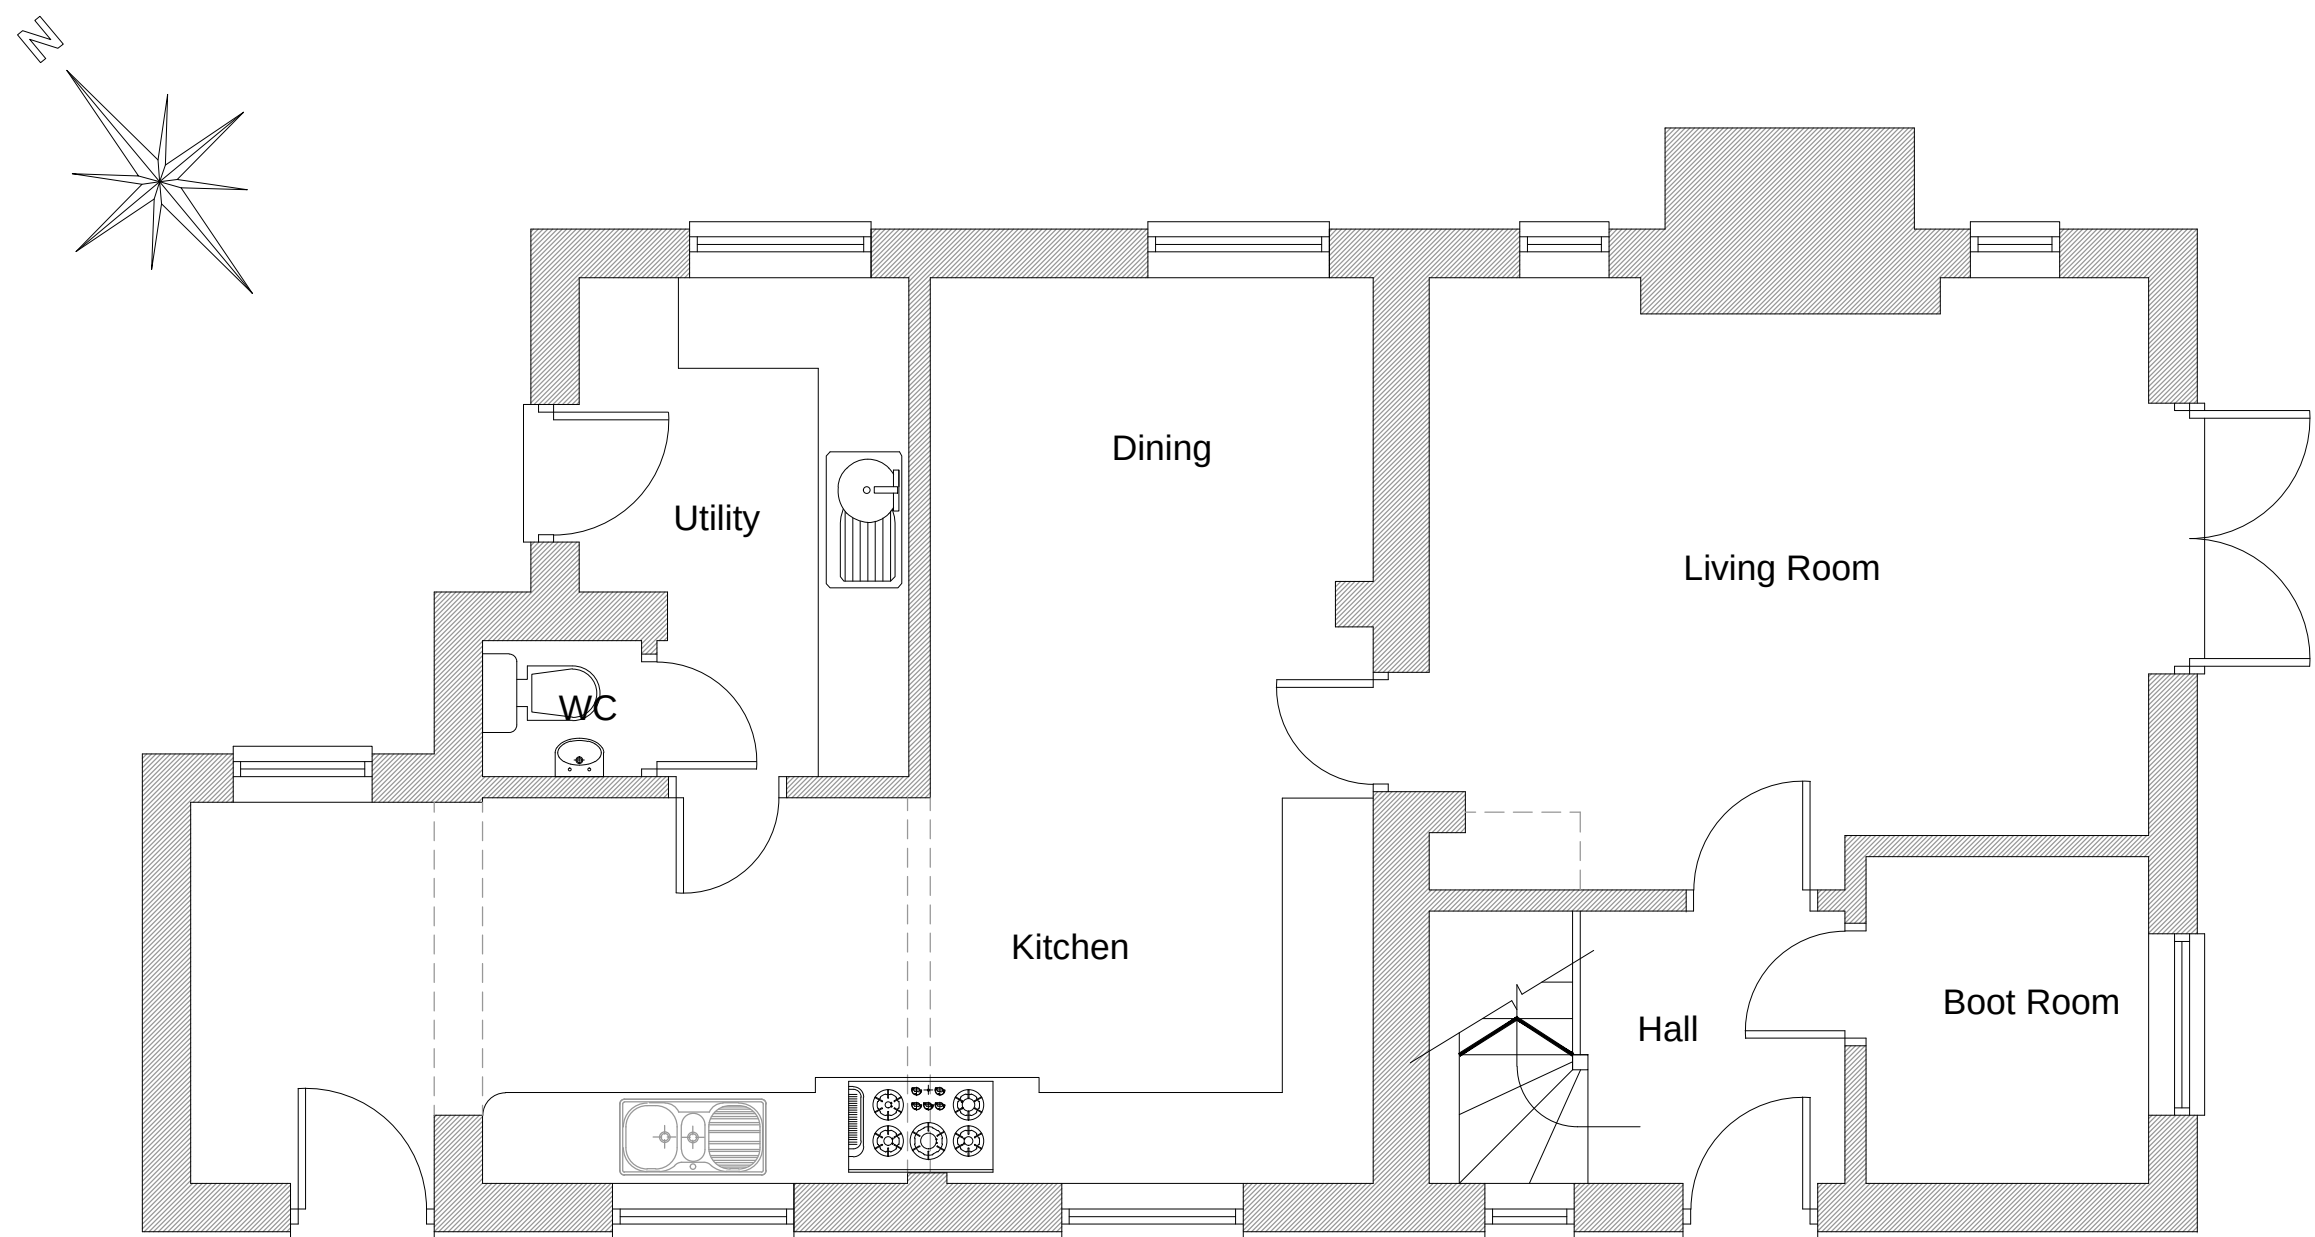


Existing Ground
Floor Plan

1:50

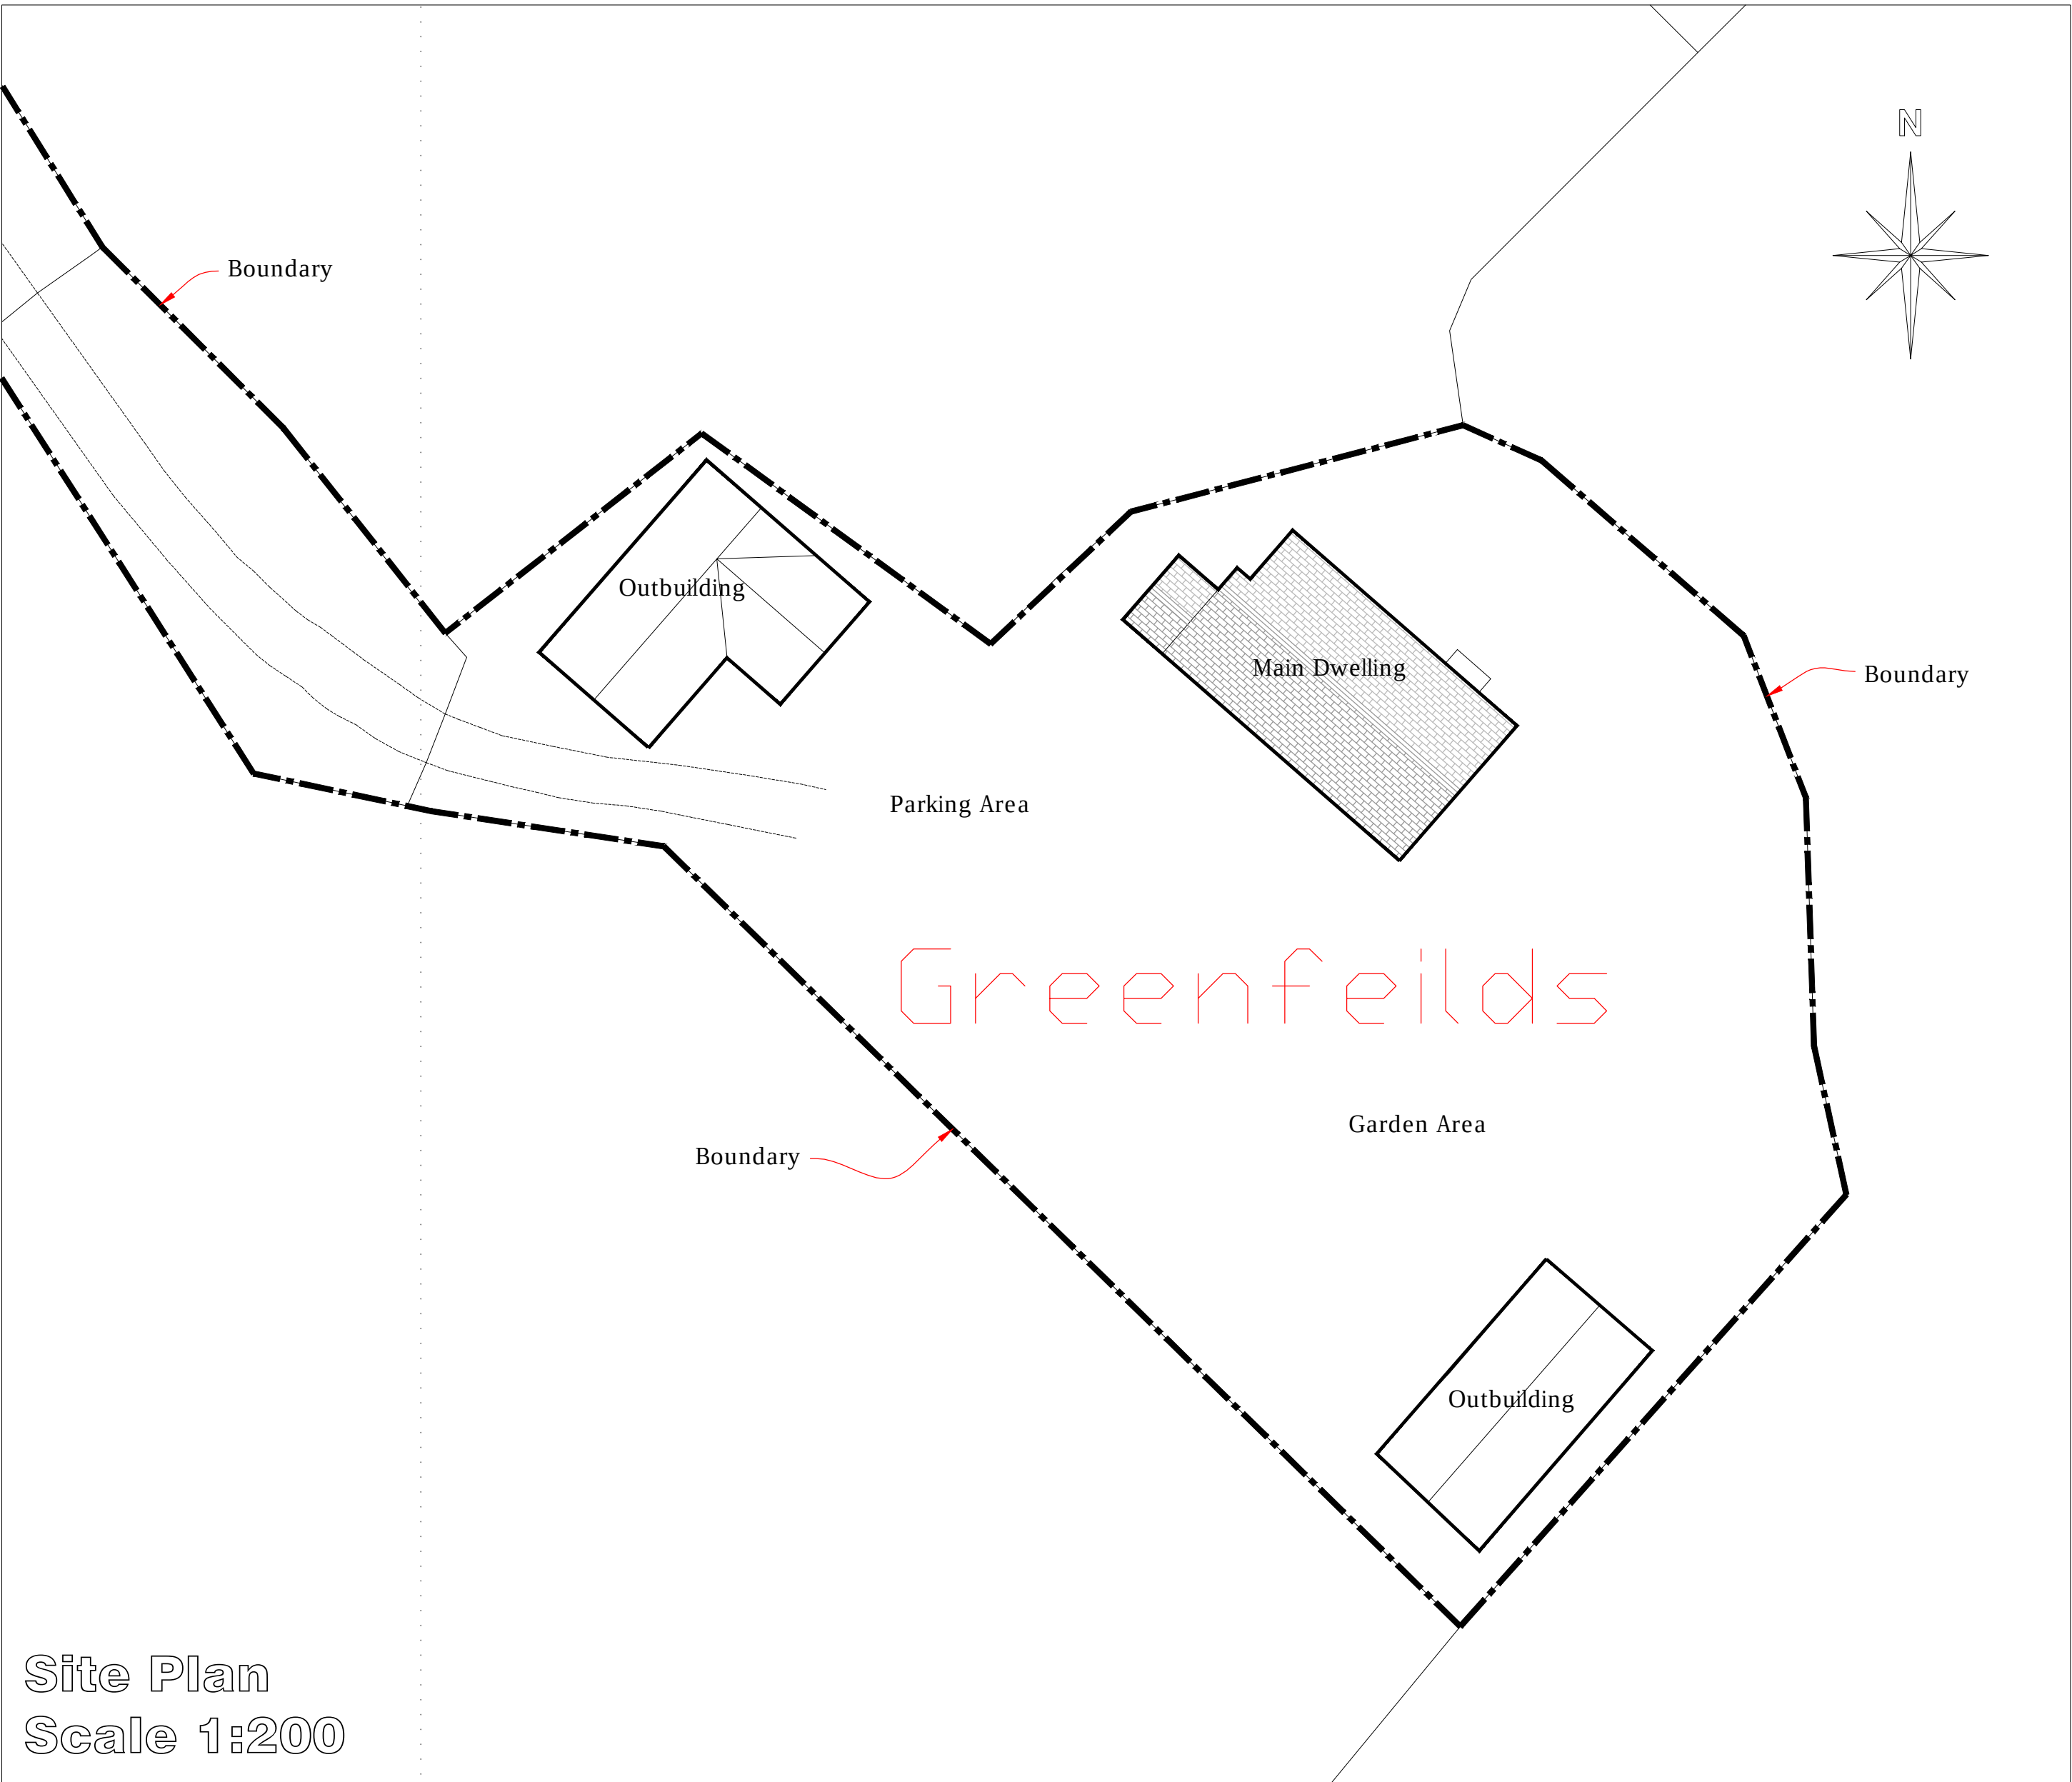

Site Plan
Scale 1:200

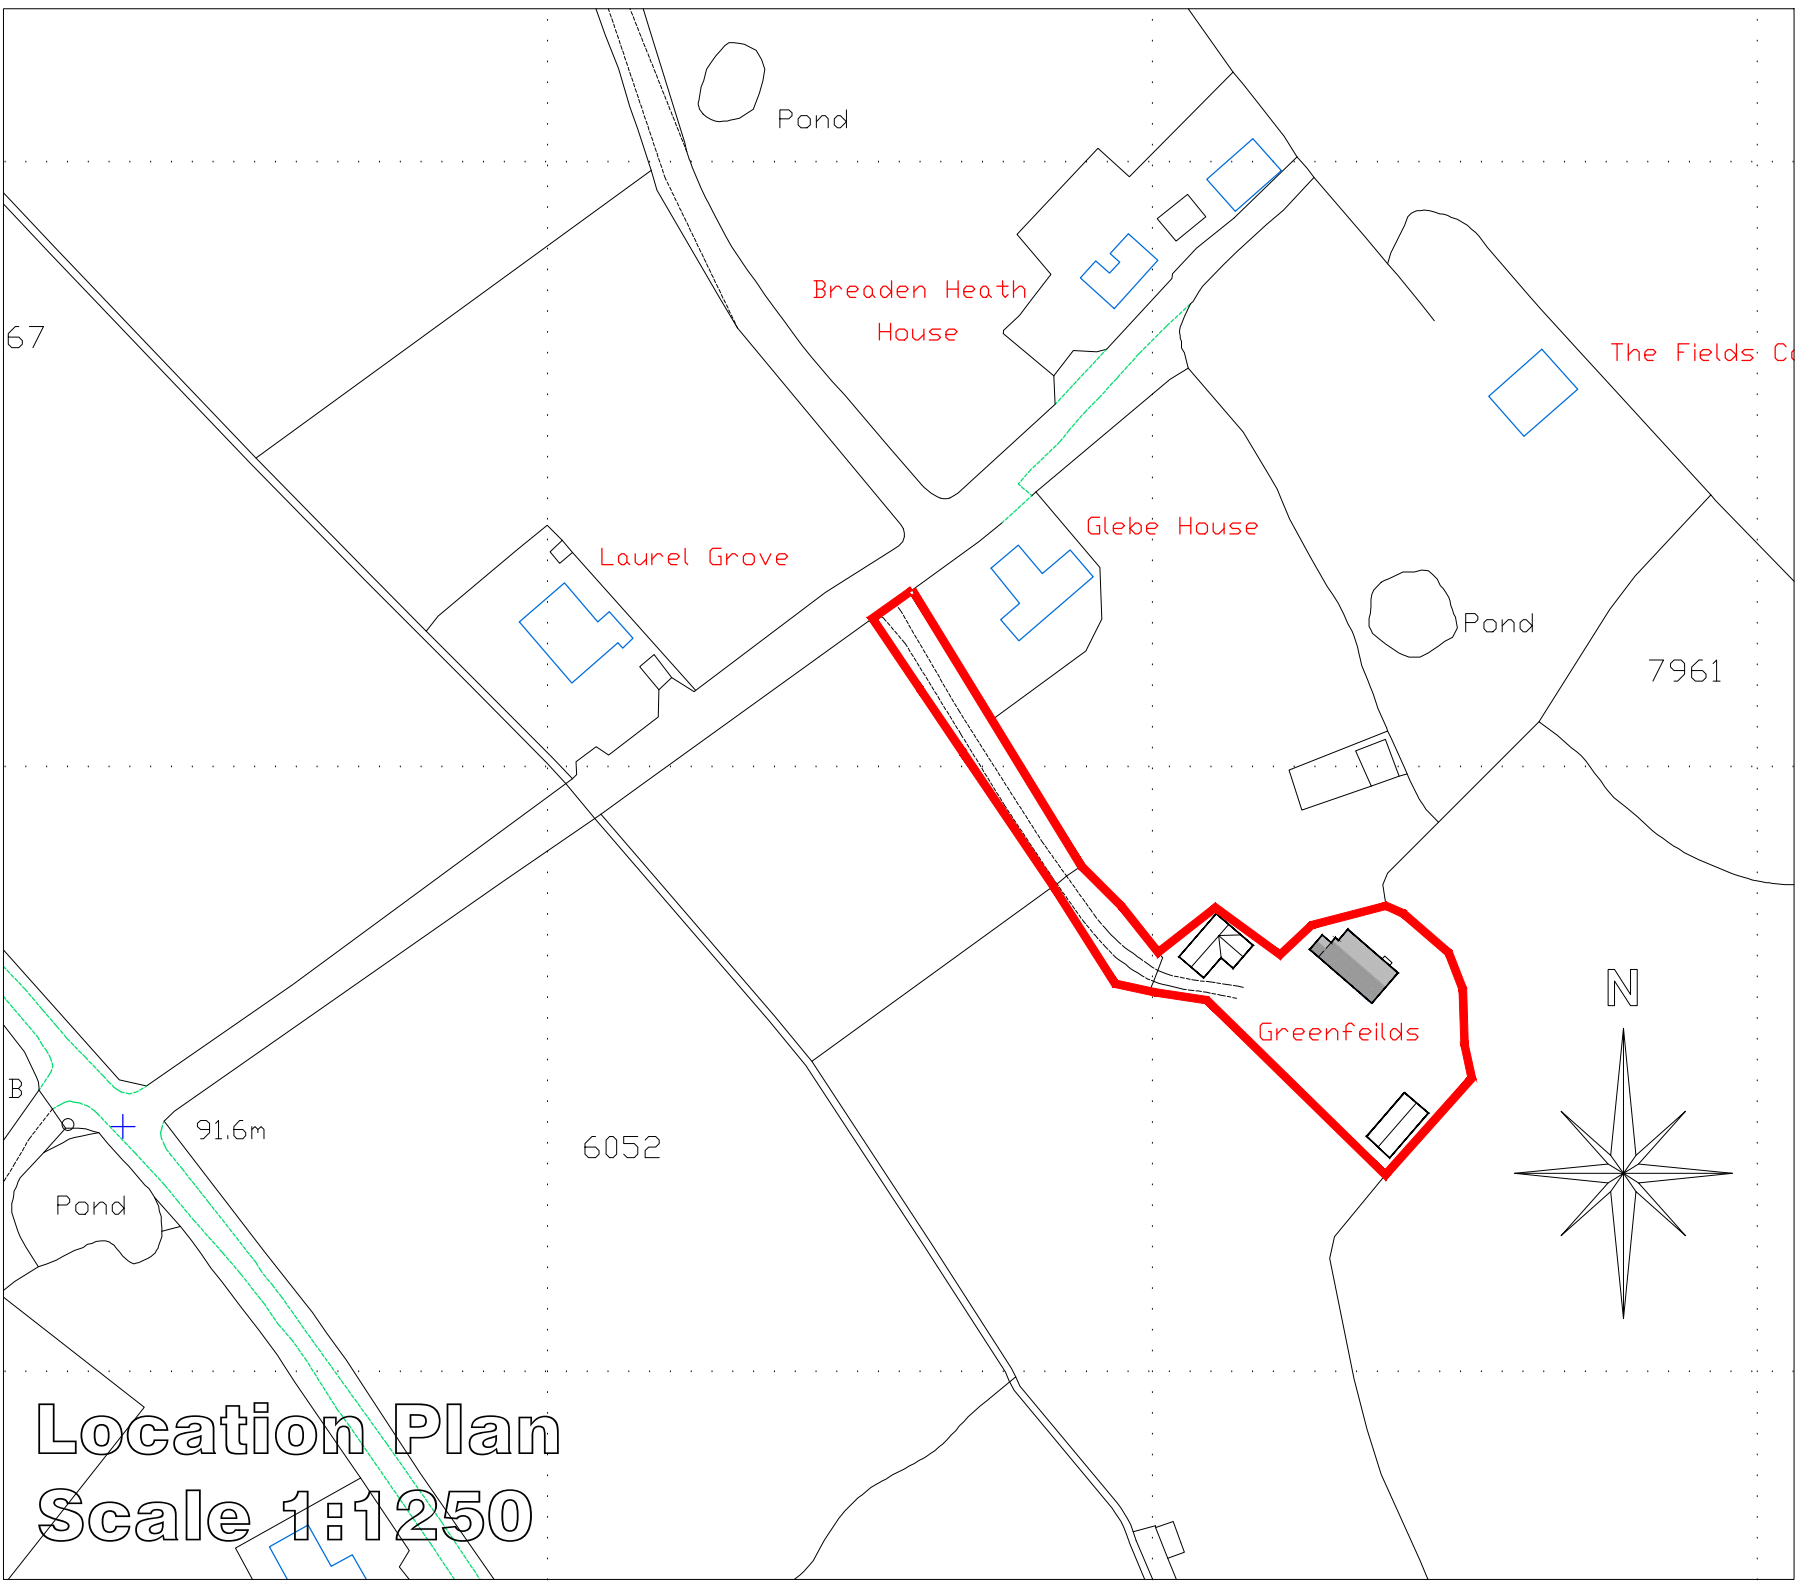

Location Plan
Scale 1:1250

 CELLS-ARCHITECTURAL-DESIGN 25 Sunningdale Close Wrexham North Wales LL13 9QU T 01978 264376 M 07791 480768 E ajones540@btinternet.com		Client:	Mr & Mrs Wynne.		
		Drawing Title:	Existing Plans & Location Plan.		
		Job Title:	Proposed Alterations to Greenfeilds, Breaden Heath, Wrexham.		
		Date:	Oct 2022	Scale: 1:200, 1:1250 & 1:50 at A1	Drawn: PD254/01