


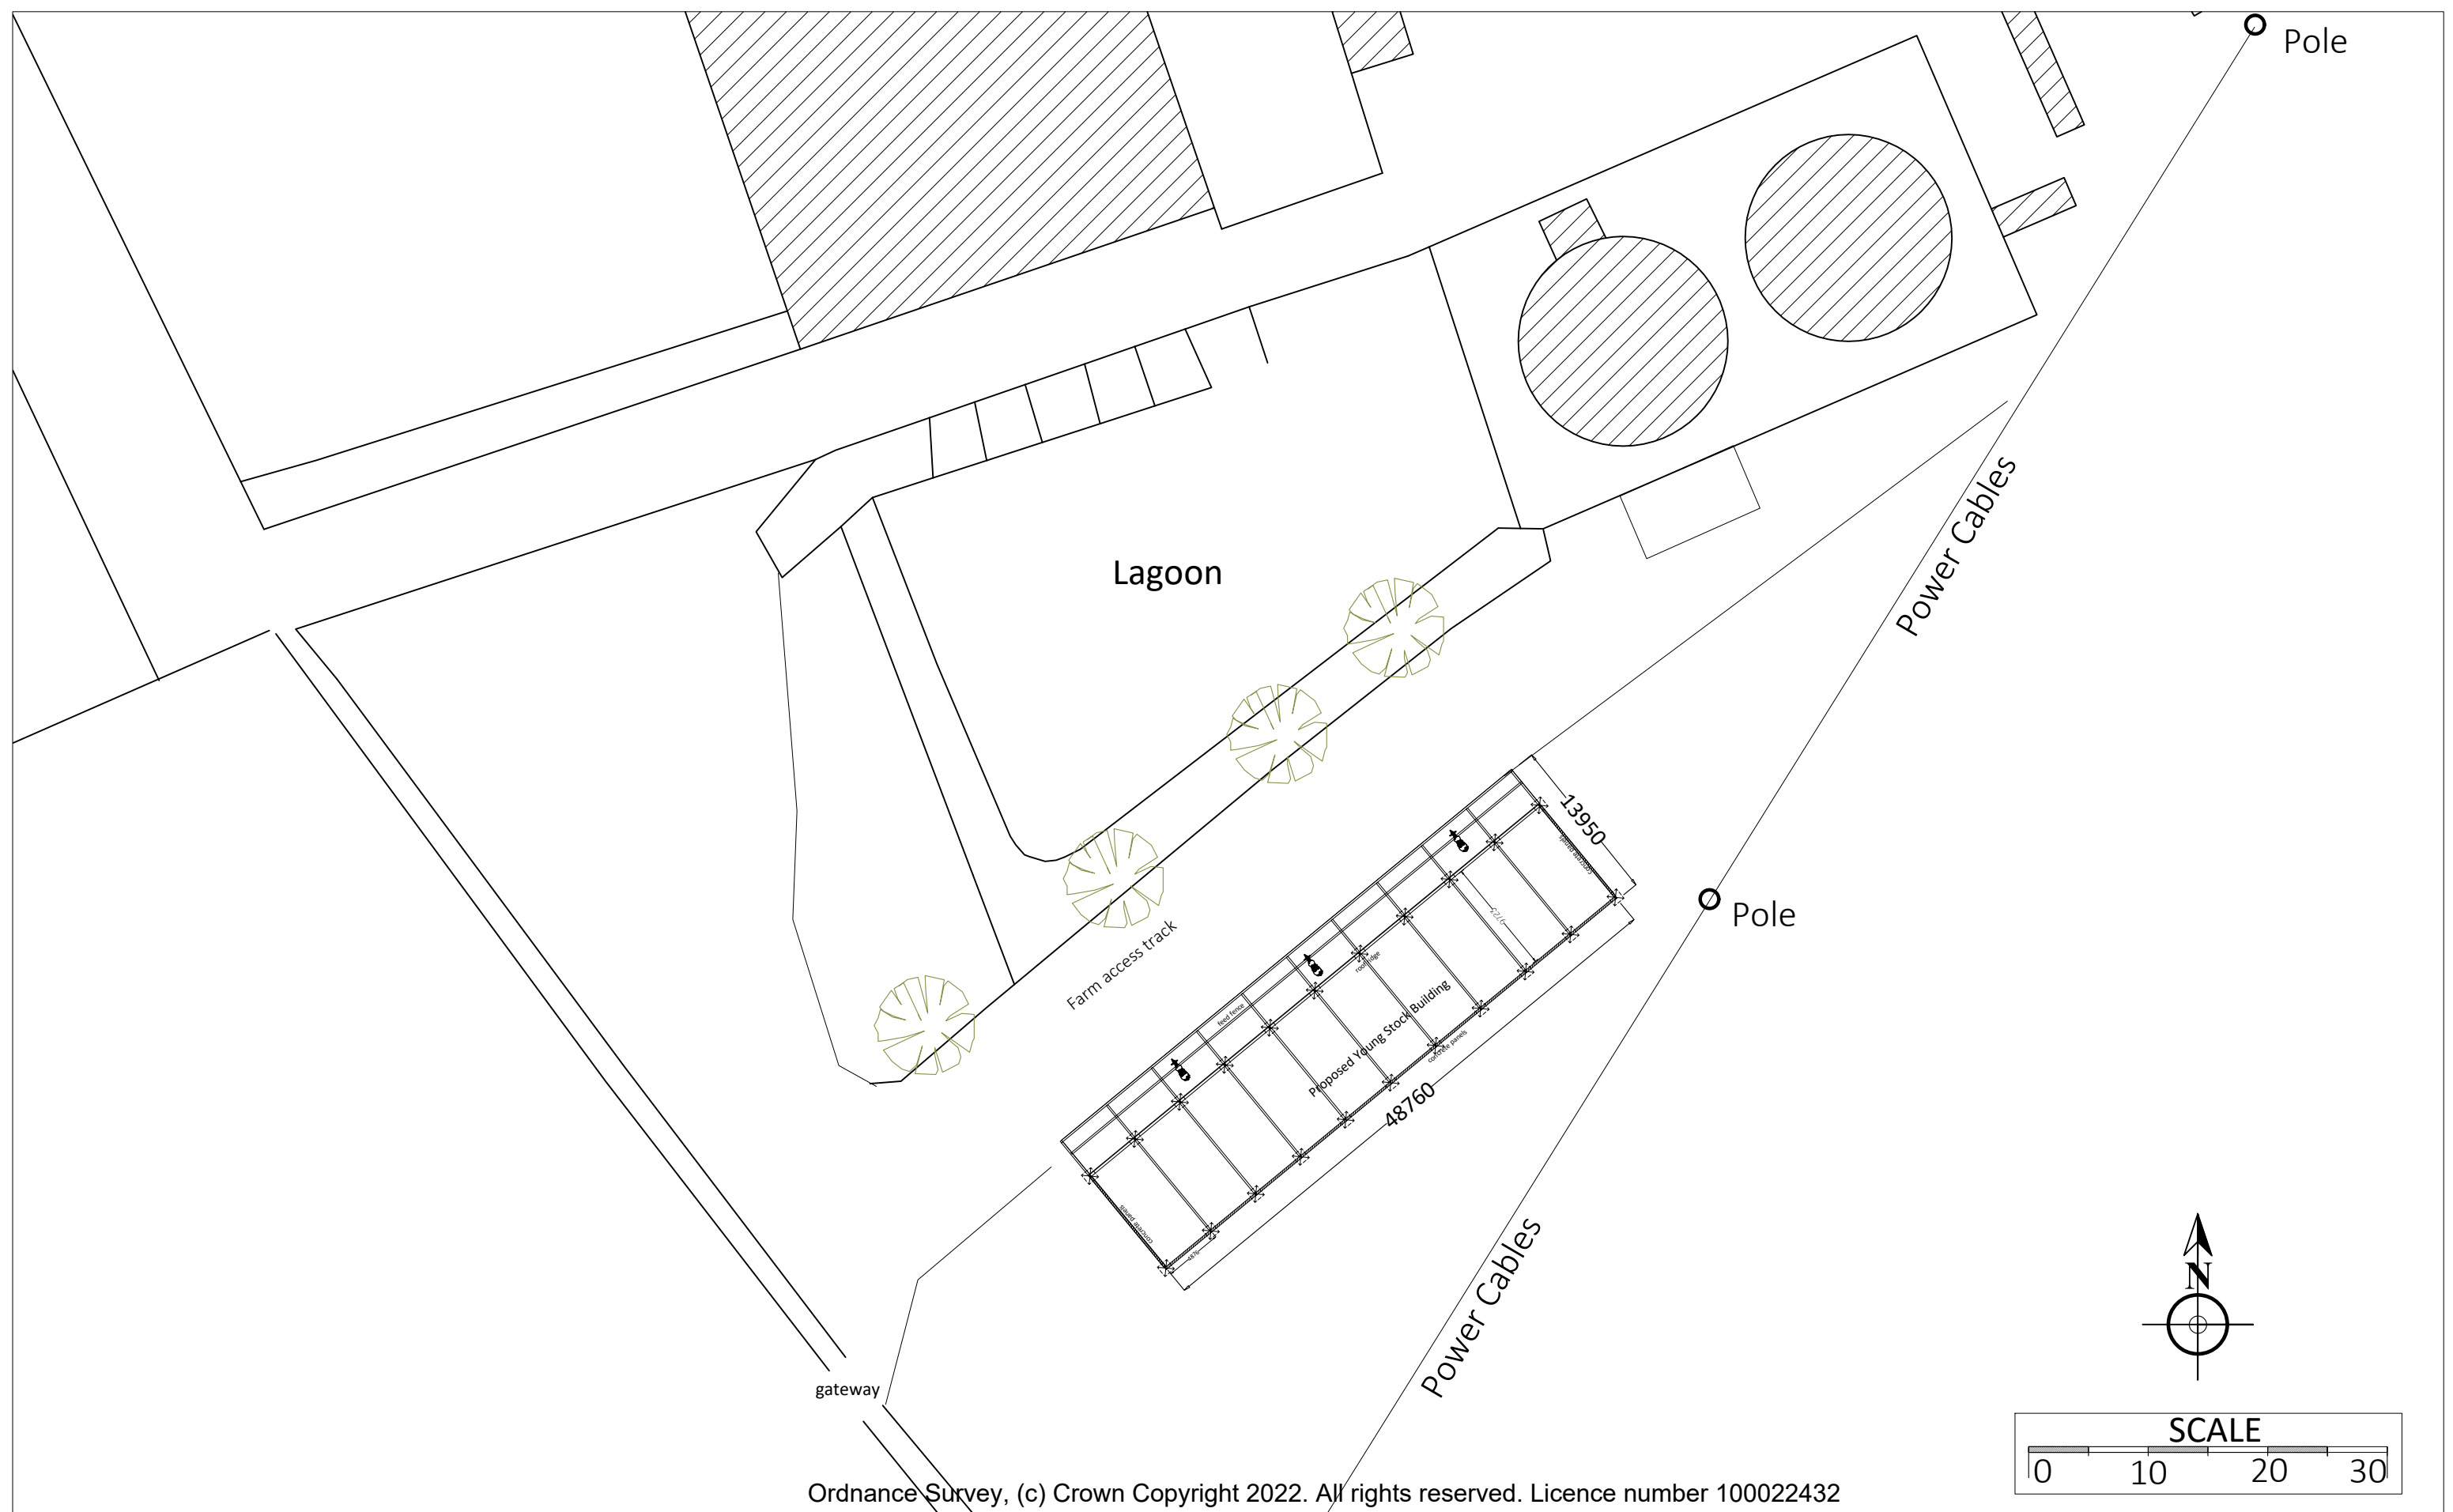

Ordnance Survey, (c) Crown Copyright 2022. All rights reserved. Licence number 100022432

COPYRIGHT
This drawing is the property of P&L
AGRICONULTING LTD
Information is protected by Copyright.
Copying or any form of reproduction is not
permitted without permission from P&L
AgriConsulting Ltd.

Will Phillips
P&L AgriConsulting Ltd
Fields Farm
Alkington
Whitchurch SY13 3NH
01948 880261
07939 474838

Youngstock Building

DRAWING 3

28 January 2023

Scale 1:500 A3

PROPOSED SITE PLAN

Mr R Tomlinson
Lower Park Farm
Parkside, Rossett
LL12 0BN

