


The content of this drawing is subject to the provisions of the Copyright Act 1988. It is the property of the Architect and shall remain the property of the Architect. No part of this drawing may be reproduced, stored in a retrieval system, or transmitted in any form or by any means, electronic, mechanical, photocopying, recording, or by any information storage or retrieval system, without the prior written permission of the Architect. The Architect shall not be liable for any loss or damage, howsoever caused, arising from the use of this drawing. The Architect shall not be responsible for any error or omission in this drawing. The Architect shall not be responsible for any loss or damage, howsoever caused, arising from the use of this drawing. The Architect shall not be responsible for any error or omission in this drawing.

NOTES:

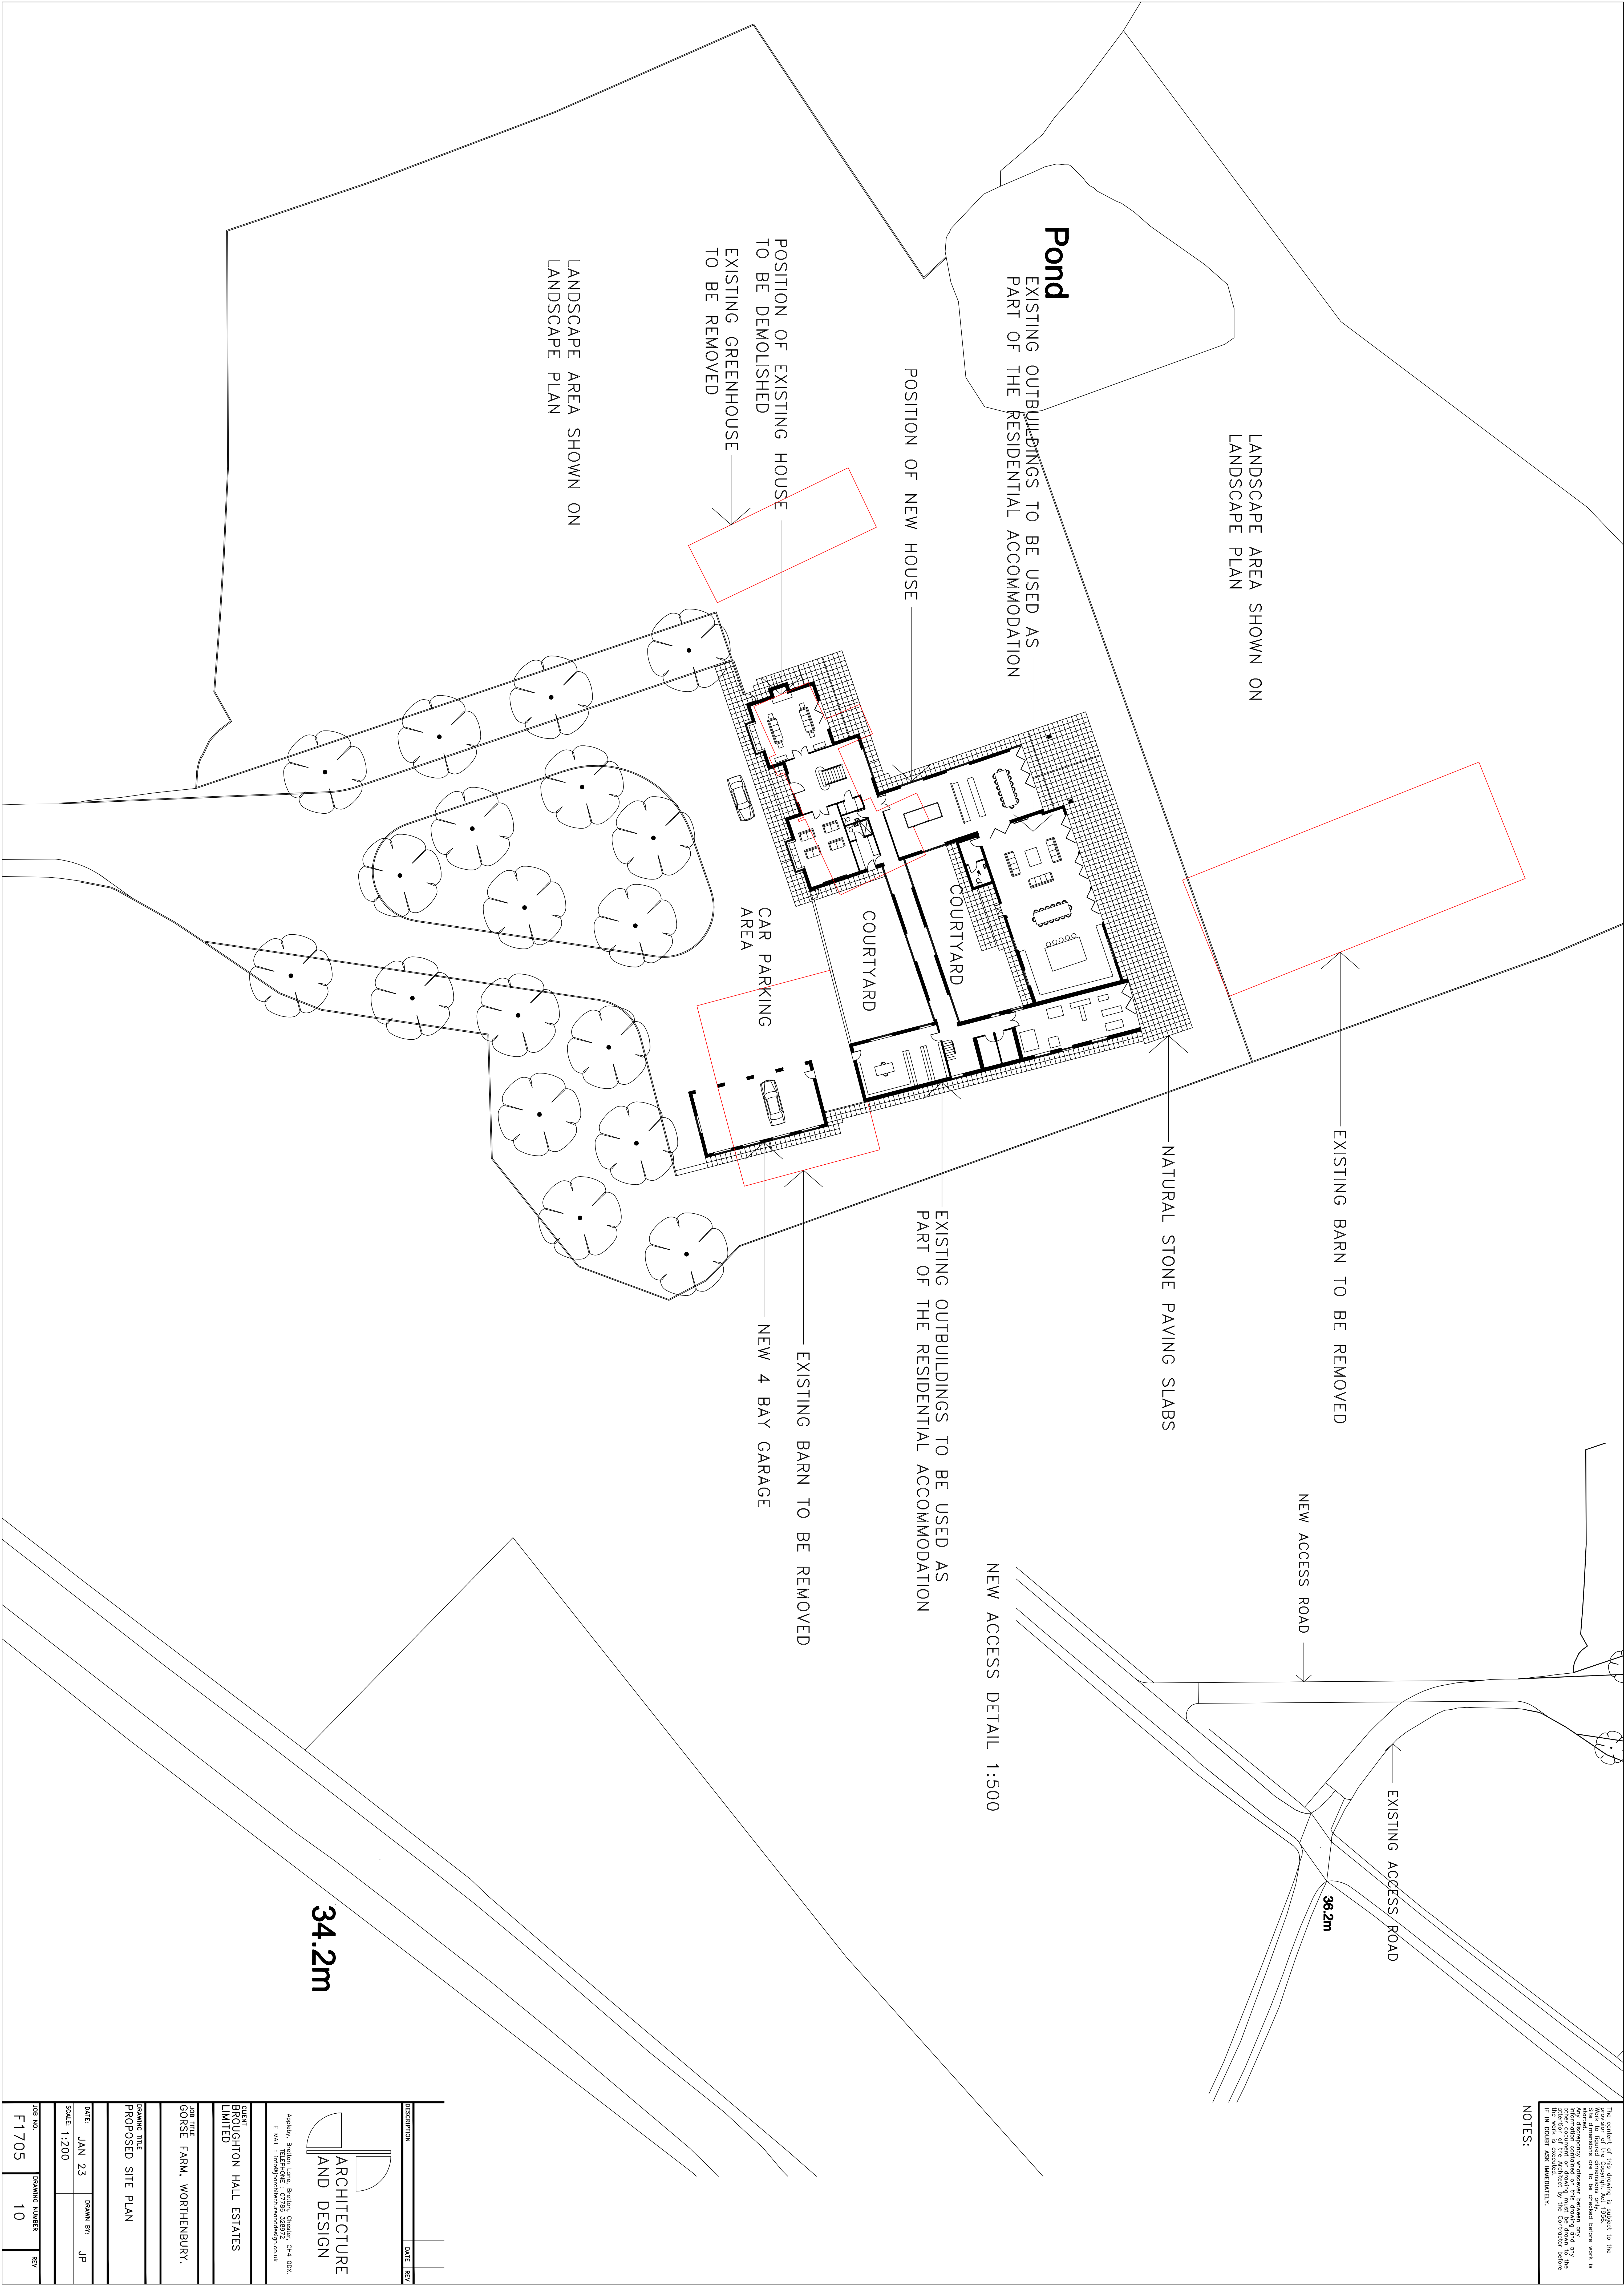

DESCRIPTION	DATE	REV
ARCHITECTURE AND DESIGN		
ARCHITECT: BRISTOL LANE, BRISTOL, GLASGOW, G1 1JH		
E. MAIL: info@architectanddesign.co.uk		
CLIENT: GORSE FARM, WORTHENBURY, LANCASHIRE		
JOB TITLE: PROPOSED SITE PLAN		
DRAWING TITLE: PROPOSED SITE PLAN		
DATE: JAN 23	DRAWN BY: JP	
SCALE: 1:200		
DRAWING NUMBER: F1705		
REV: 10		