


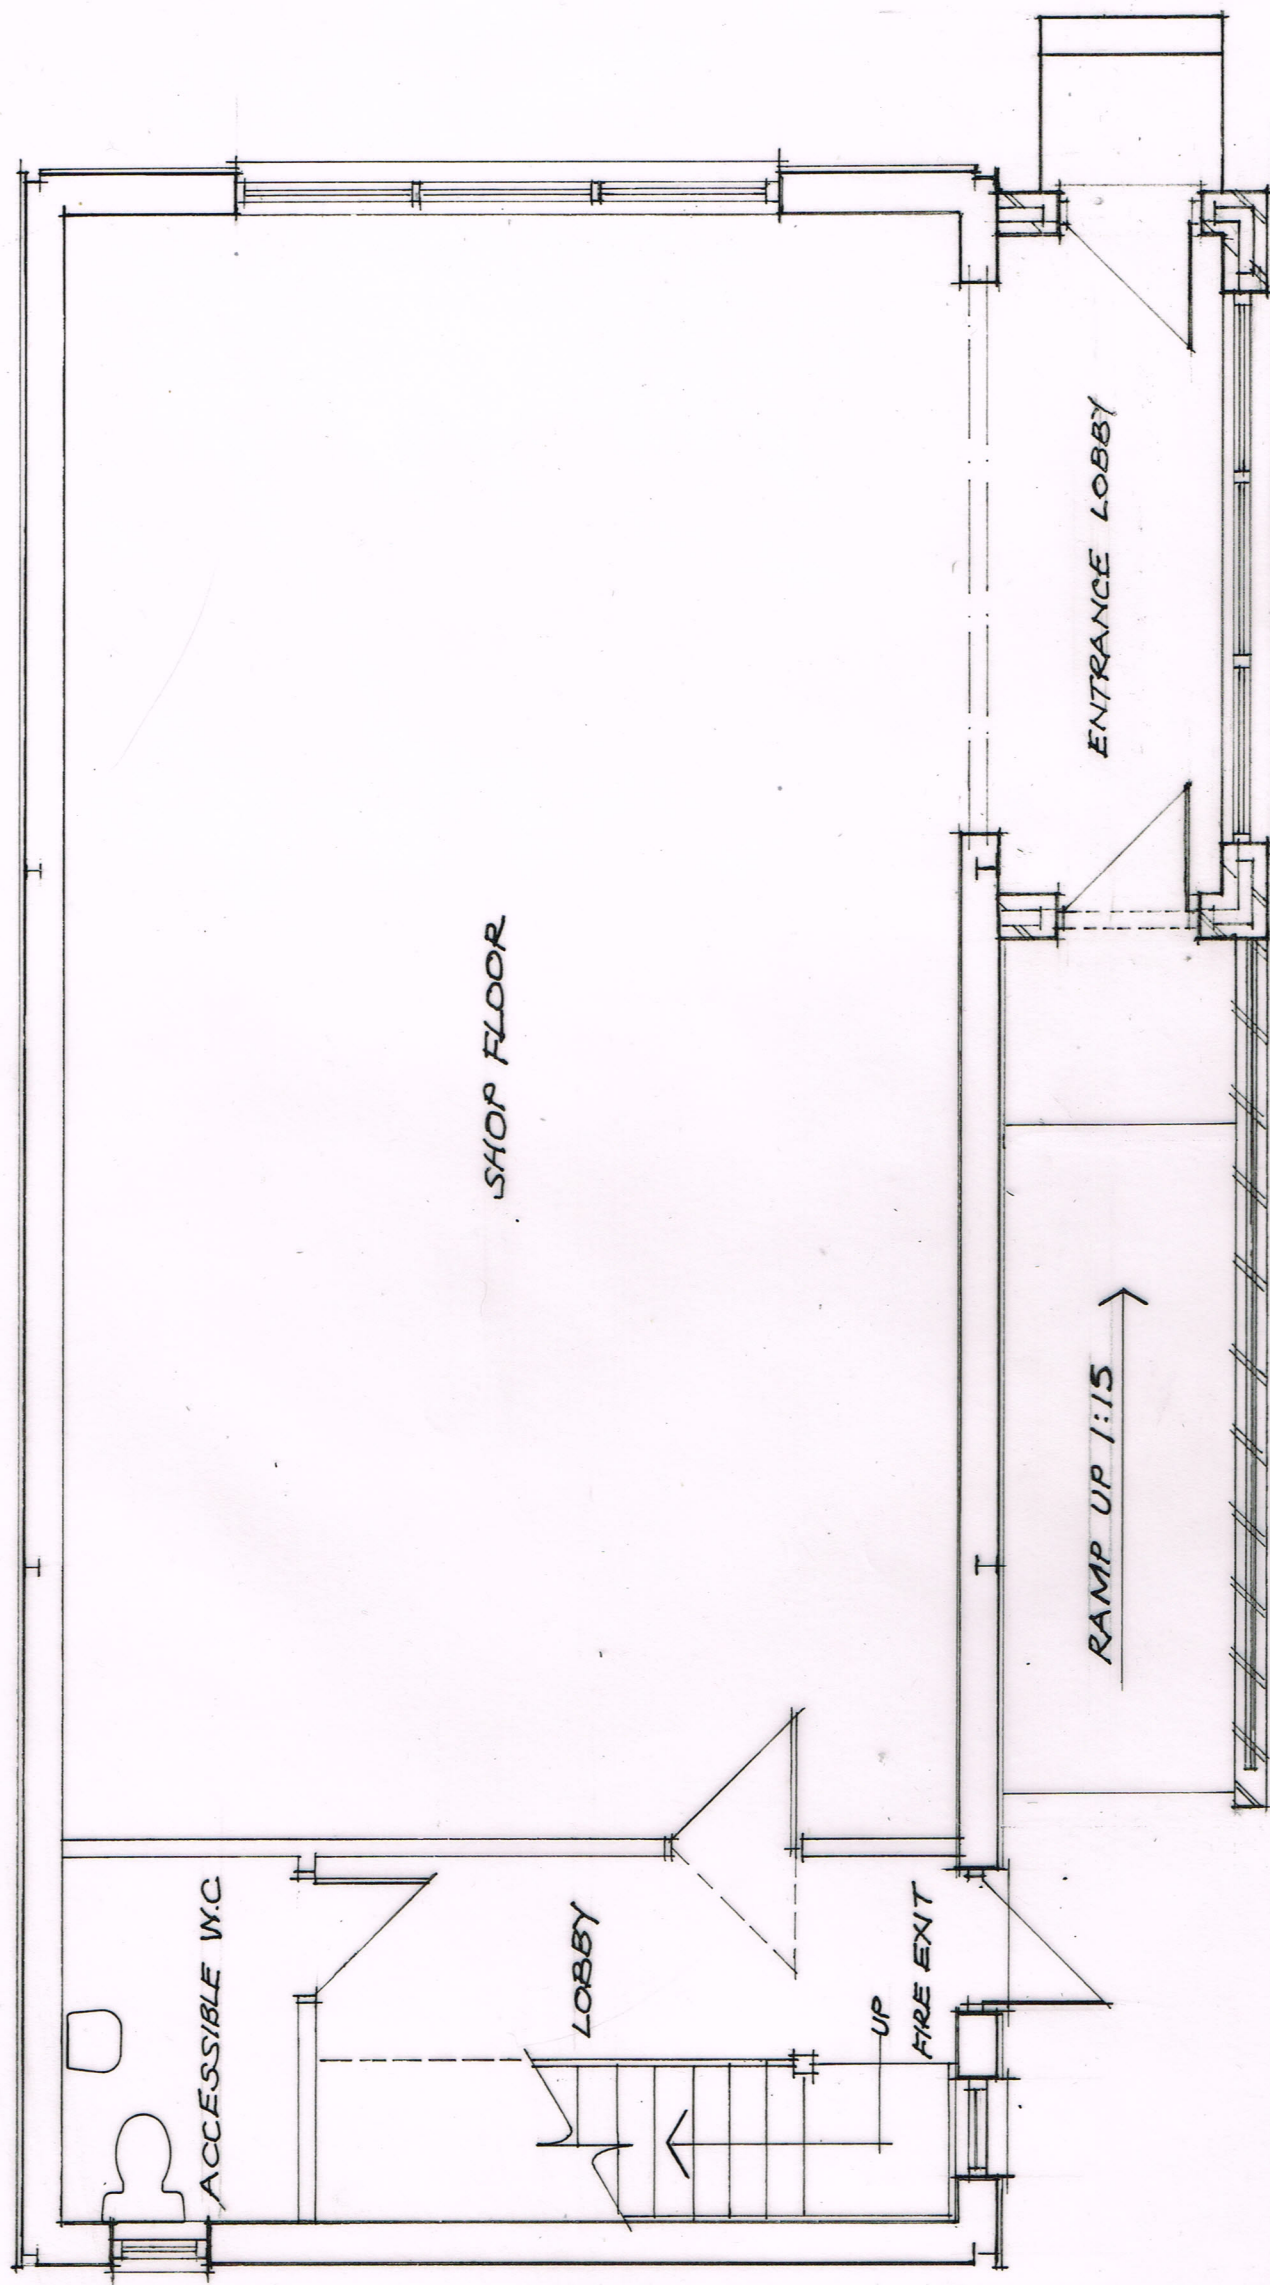

GROUND FLOOR PLAN

PROPOSED ALTERATIONS TO :-
 POST OFFICE / GENERAL STORE
 SCHOOL LANE
 BRONINGTON
 WREXHAM SY13 3EP

SCALE 1:50 SEPT. 2023 DRWG 02