




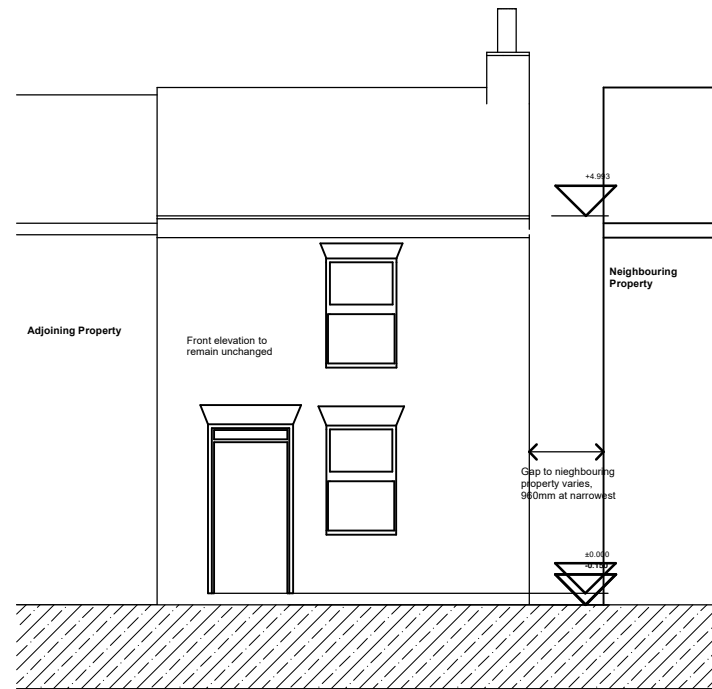

1
- Front Elevation
1:100

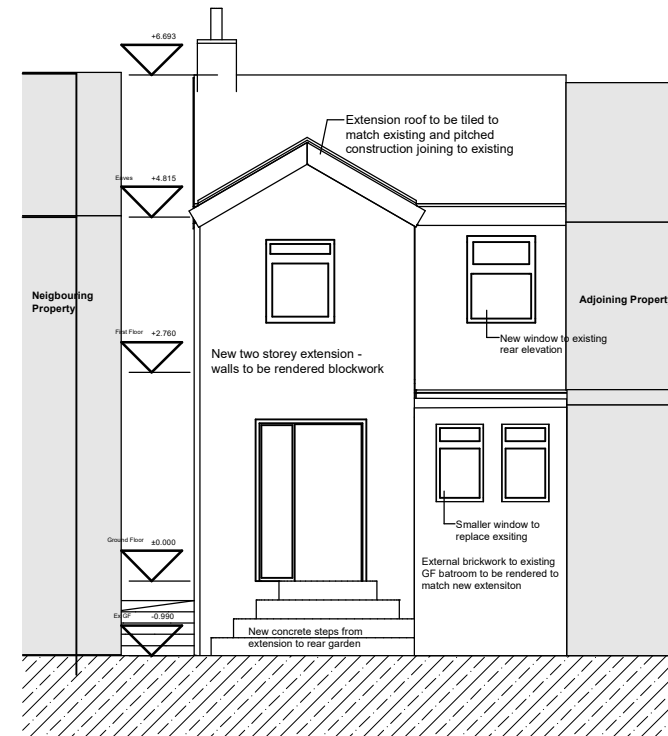

2
- Rear Elevation - Proposed
1:100

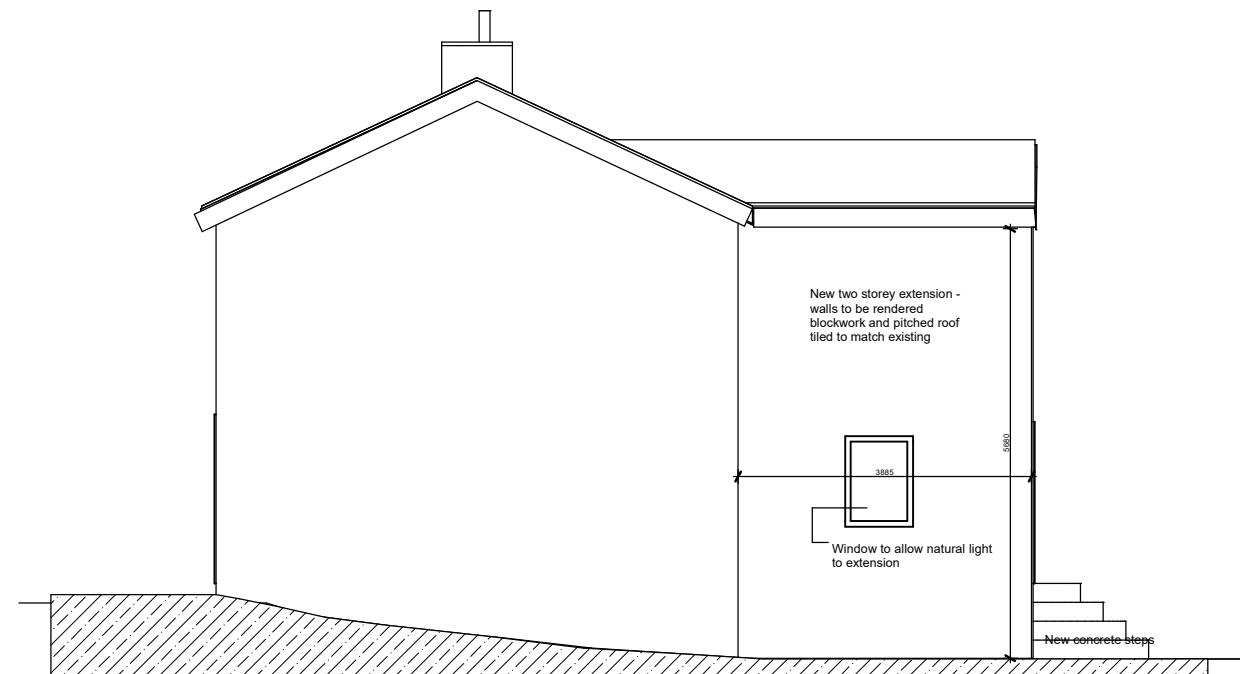

3
- Side Elevation - Proposed
1:100

Client Emma and Steve Jones	
Project Address 9 Tower Hill Acrefair LL14 3ST	
Project Number 23_01	Drawing Scale 1:100 @ A3
Drawing Title Elevations- Proposed	
Drawing Number 23_01-Z-P-01/02-SK2	