

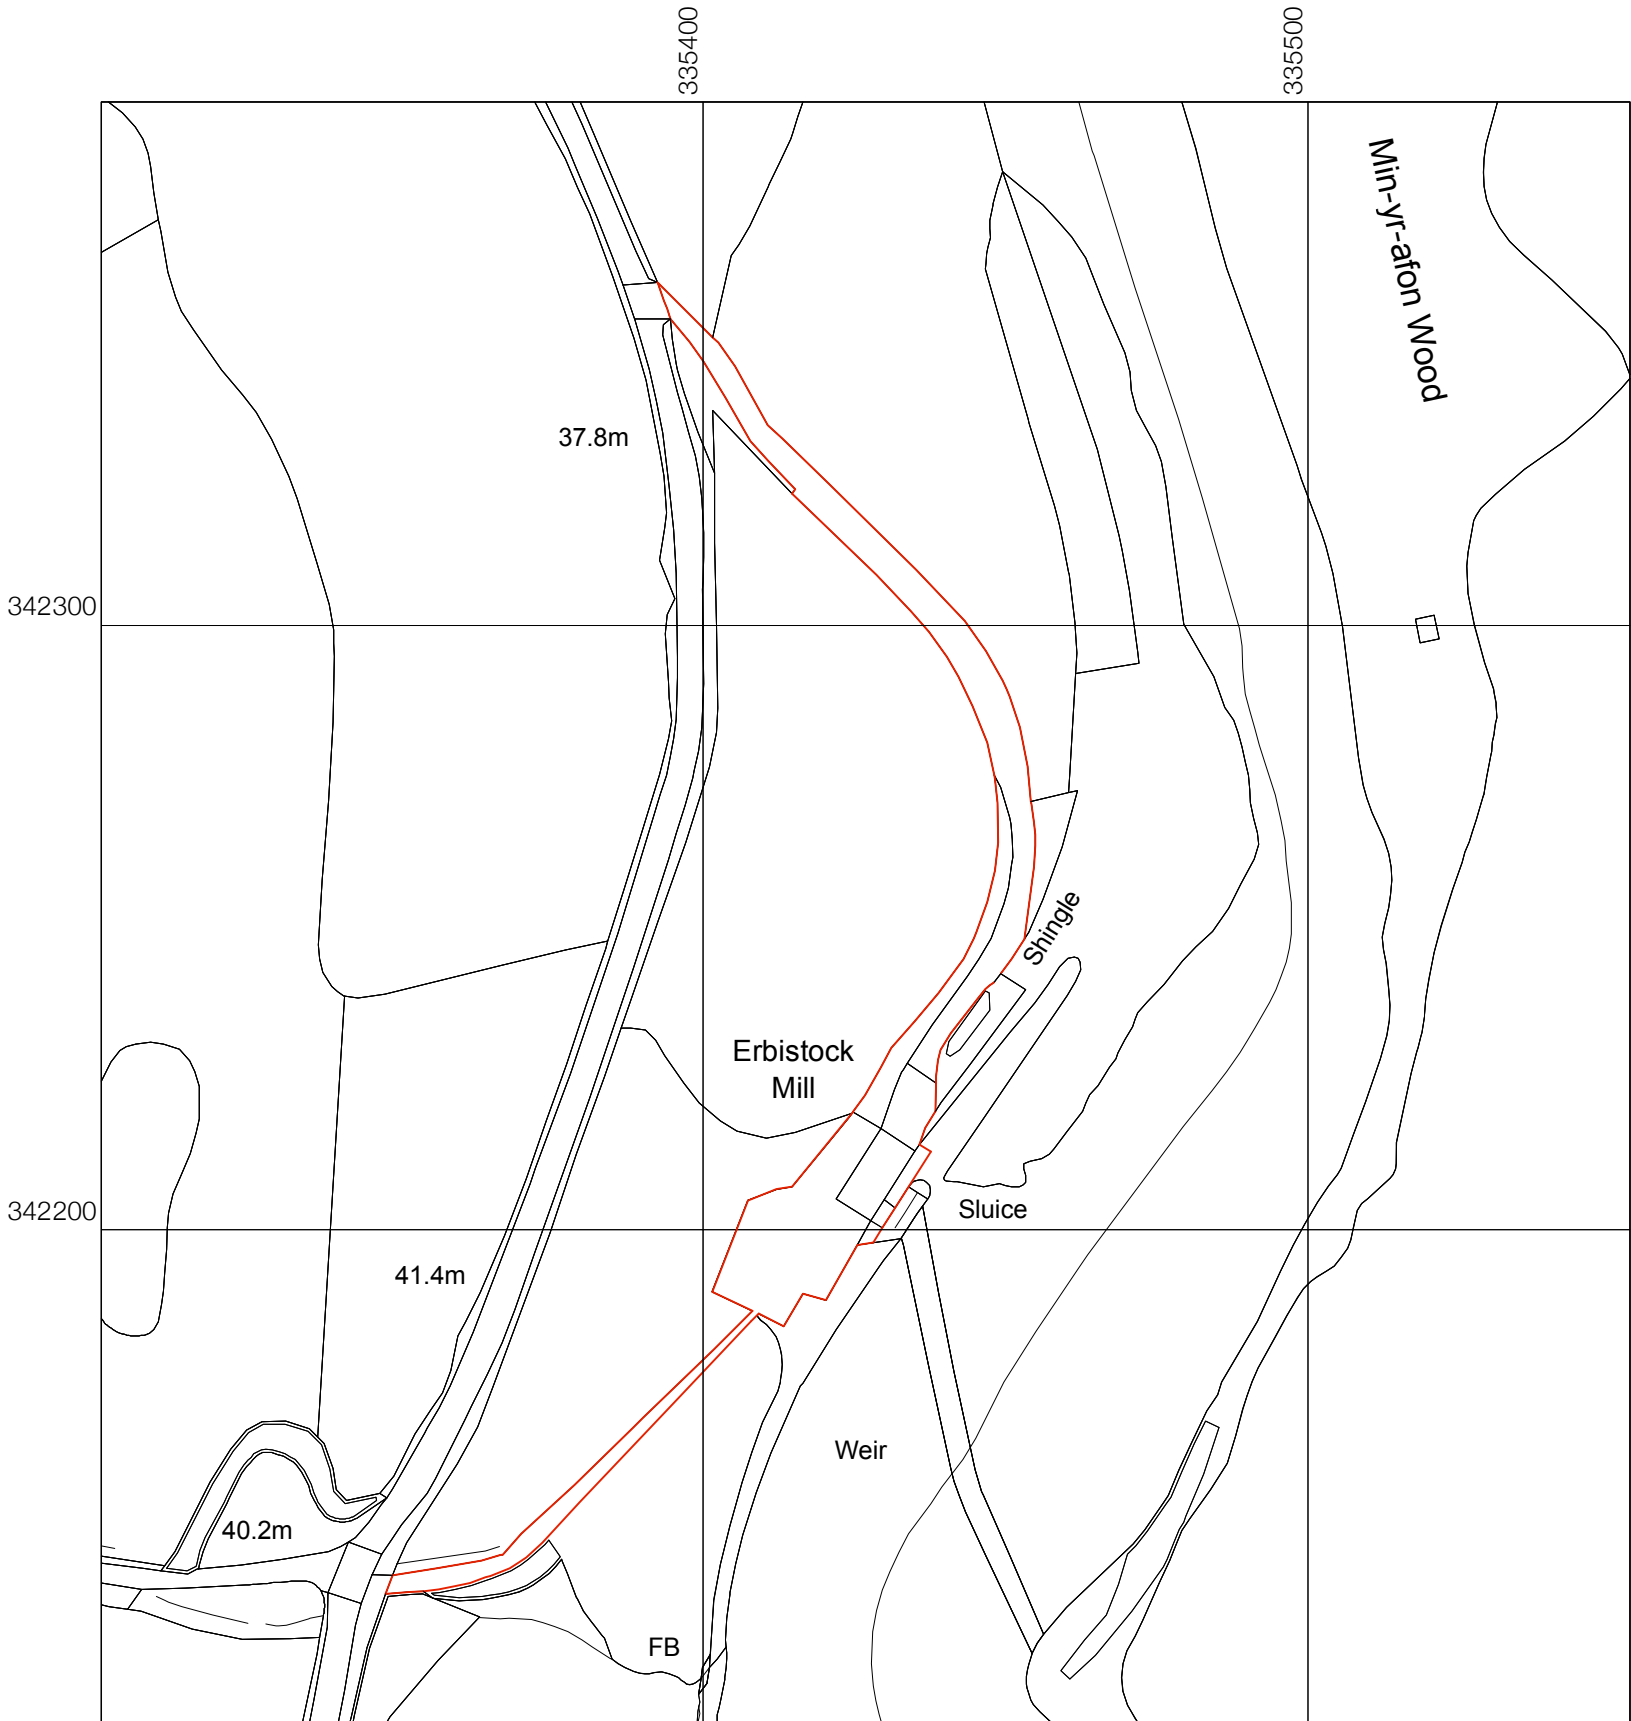


KEY / NOTES


Ordnance Survey, (c) Crown Copyright 2022. All rights reserved. Licence number 100022432

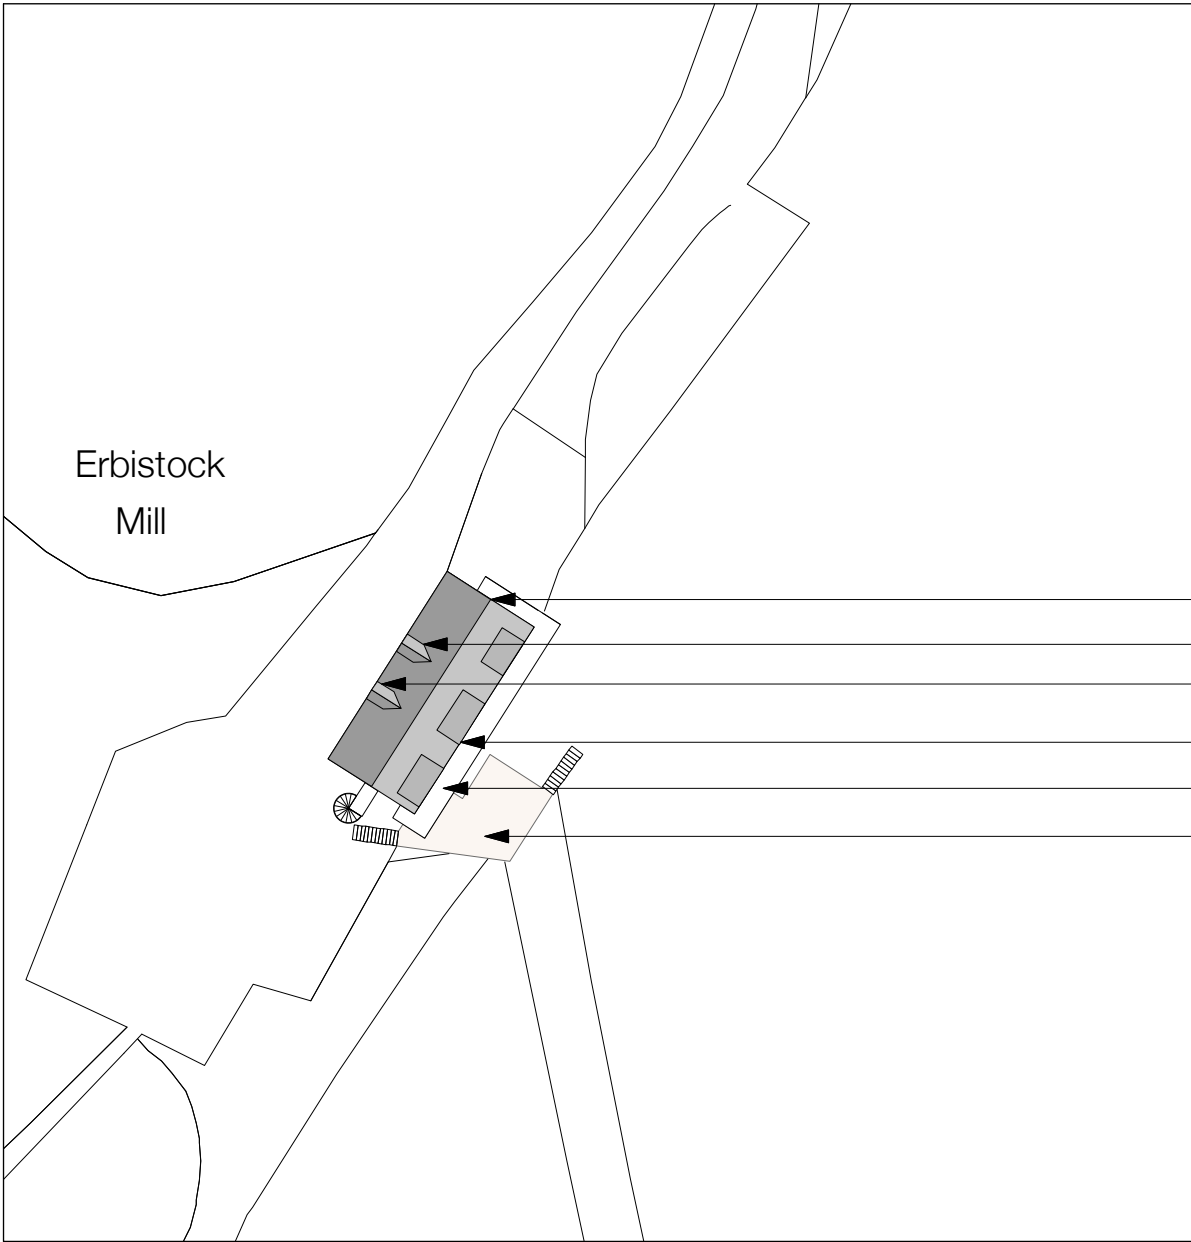

P01 Location Plan
1:1250

 

P02 Site Layout Plan
1:500

 

- existing mill
- proposed dormer window to west elevation
- existing dormer window to west elevation
- 3 no. proposed dormer windows to east elevation
- proposed riverside walkway
- existing deck

A	Dormer configuration on site plan updated	Jul 23
REV	DESCRIPTION	DATE

RAISE
ARCHITECTS

PROJECT

Proposed dormer windows, re-cladding, other alterations and riverside walkway structure at Erbistock Mill, Erbistock, Wrexham, LL13 0DW

DRAWING

Location and Site Layout Plan

SCALE	DATE	DRAWN BY	CHECKED BY
Varies	Jun 22	MT	AF
DRG N°			REV

539 - PL - 01

A