



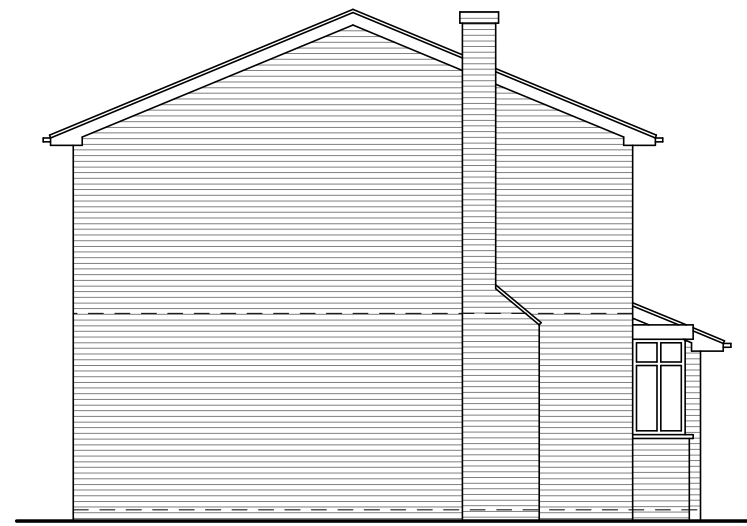

South East Elevation

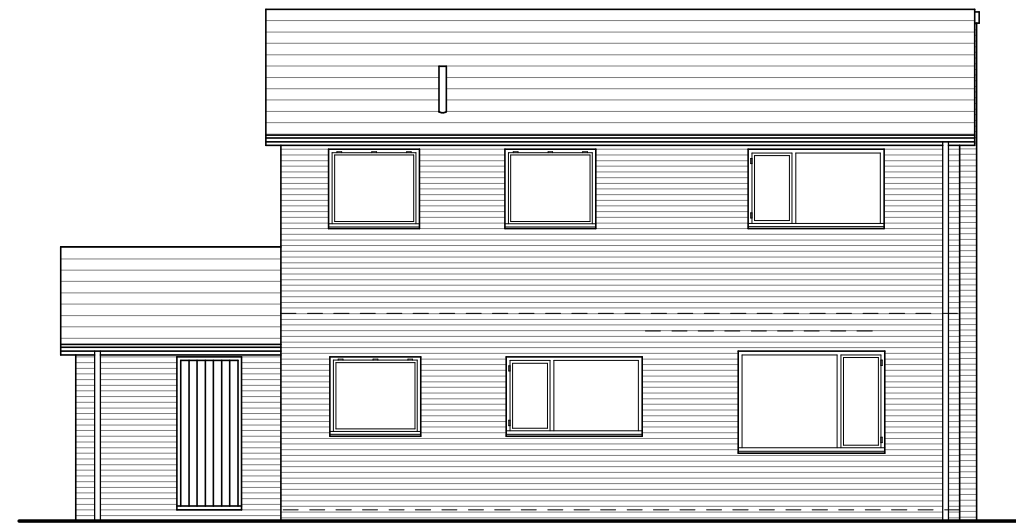

South West Elevation




North West Elevation




North East Elevation

Elevations Scale 1:100

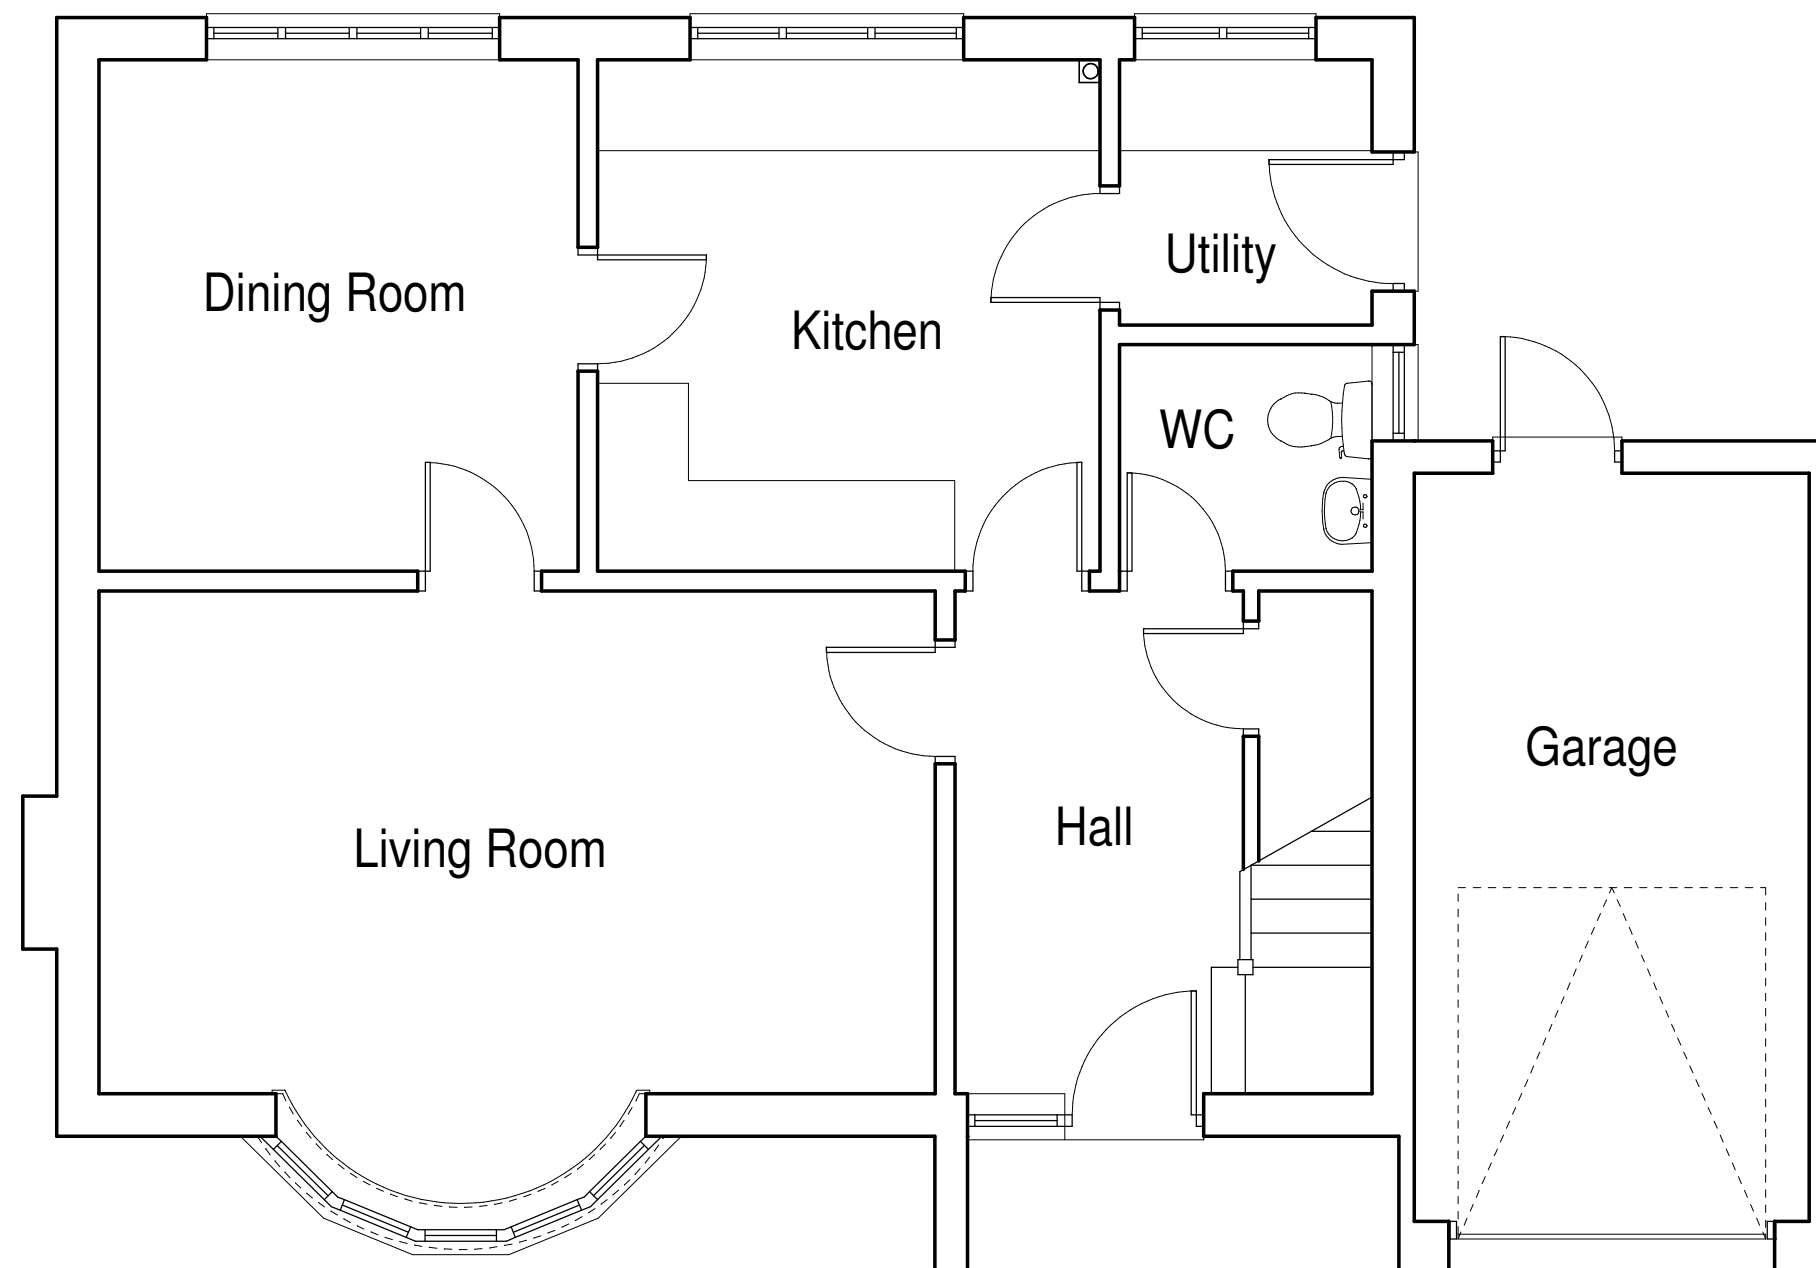

Ground Floor Plan

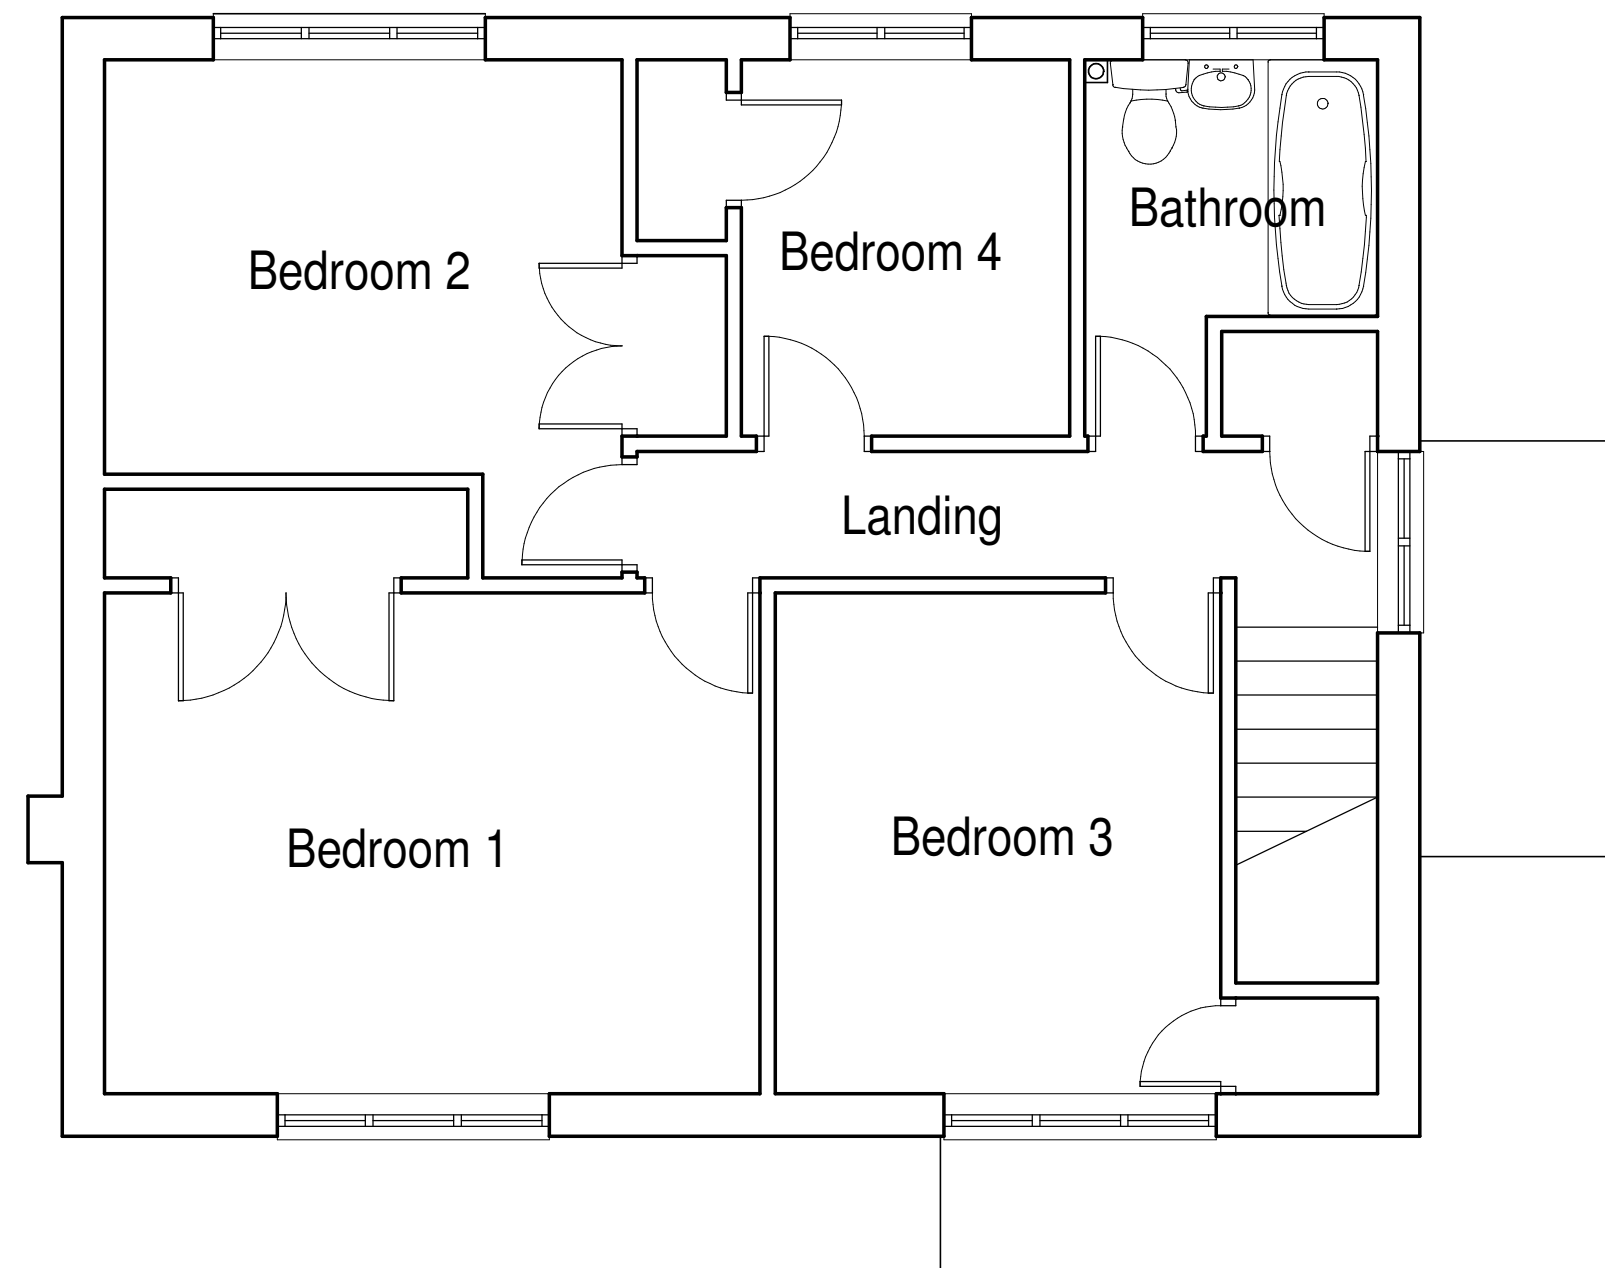

First Floor Plan

Revision:
-

Sean Caddick Architectural
13 Belvidere Walk
Shrewsbury
SY2 5LT
[email: seancaddick@live.co.uk](mailto:seancaddick@live.co.uk)
Tel: 07971 166529

Client:
Mr R McHugh

Project:
Rear Extension to
4 Ffordd Glyn
Coed Y Glyn
Wrexham
LL13 7QN

Drawing title:
Existing Floor Plans
and Elevations

Scale: 1:50 @ A1	Date: September 2020
---------------------	-------------------------

Drawing number: 20/2017/03	Revision: -
-------------------------------	----------------