



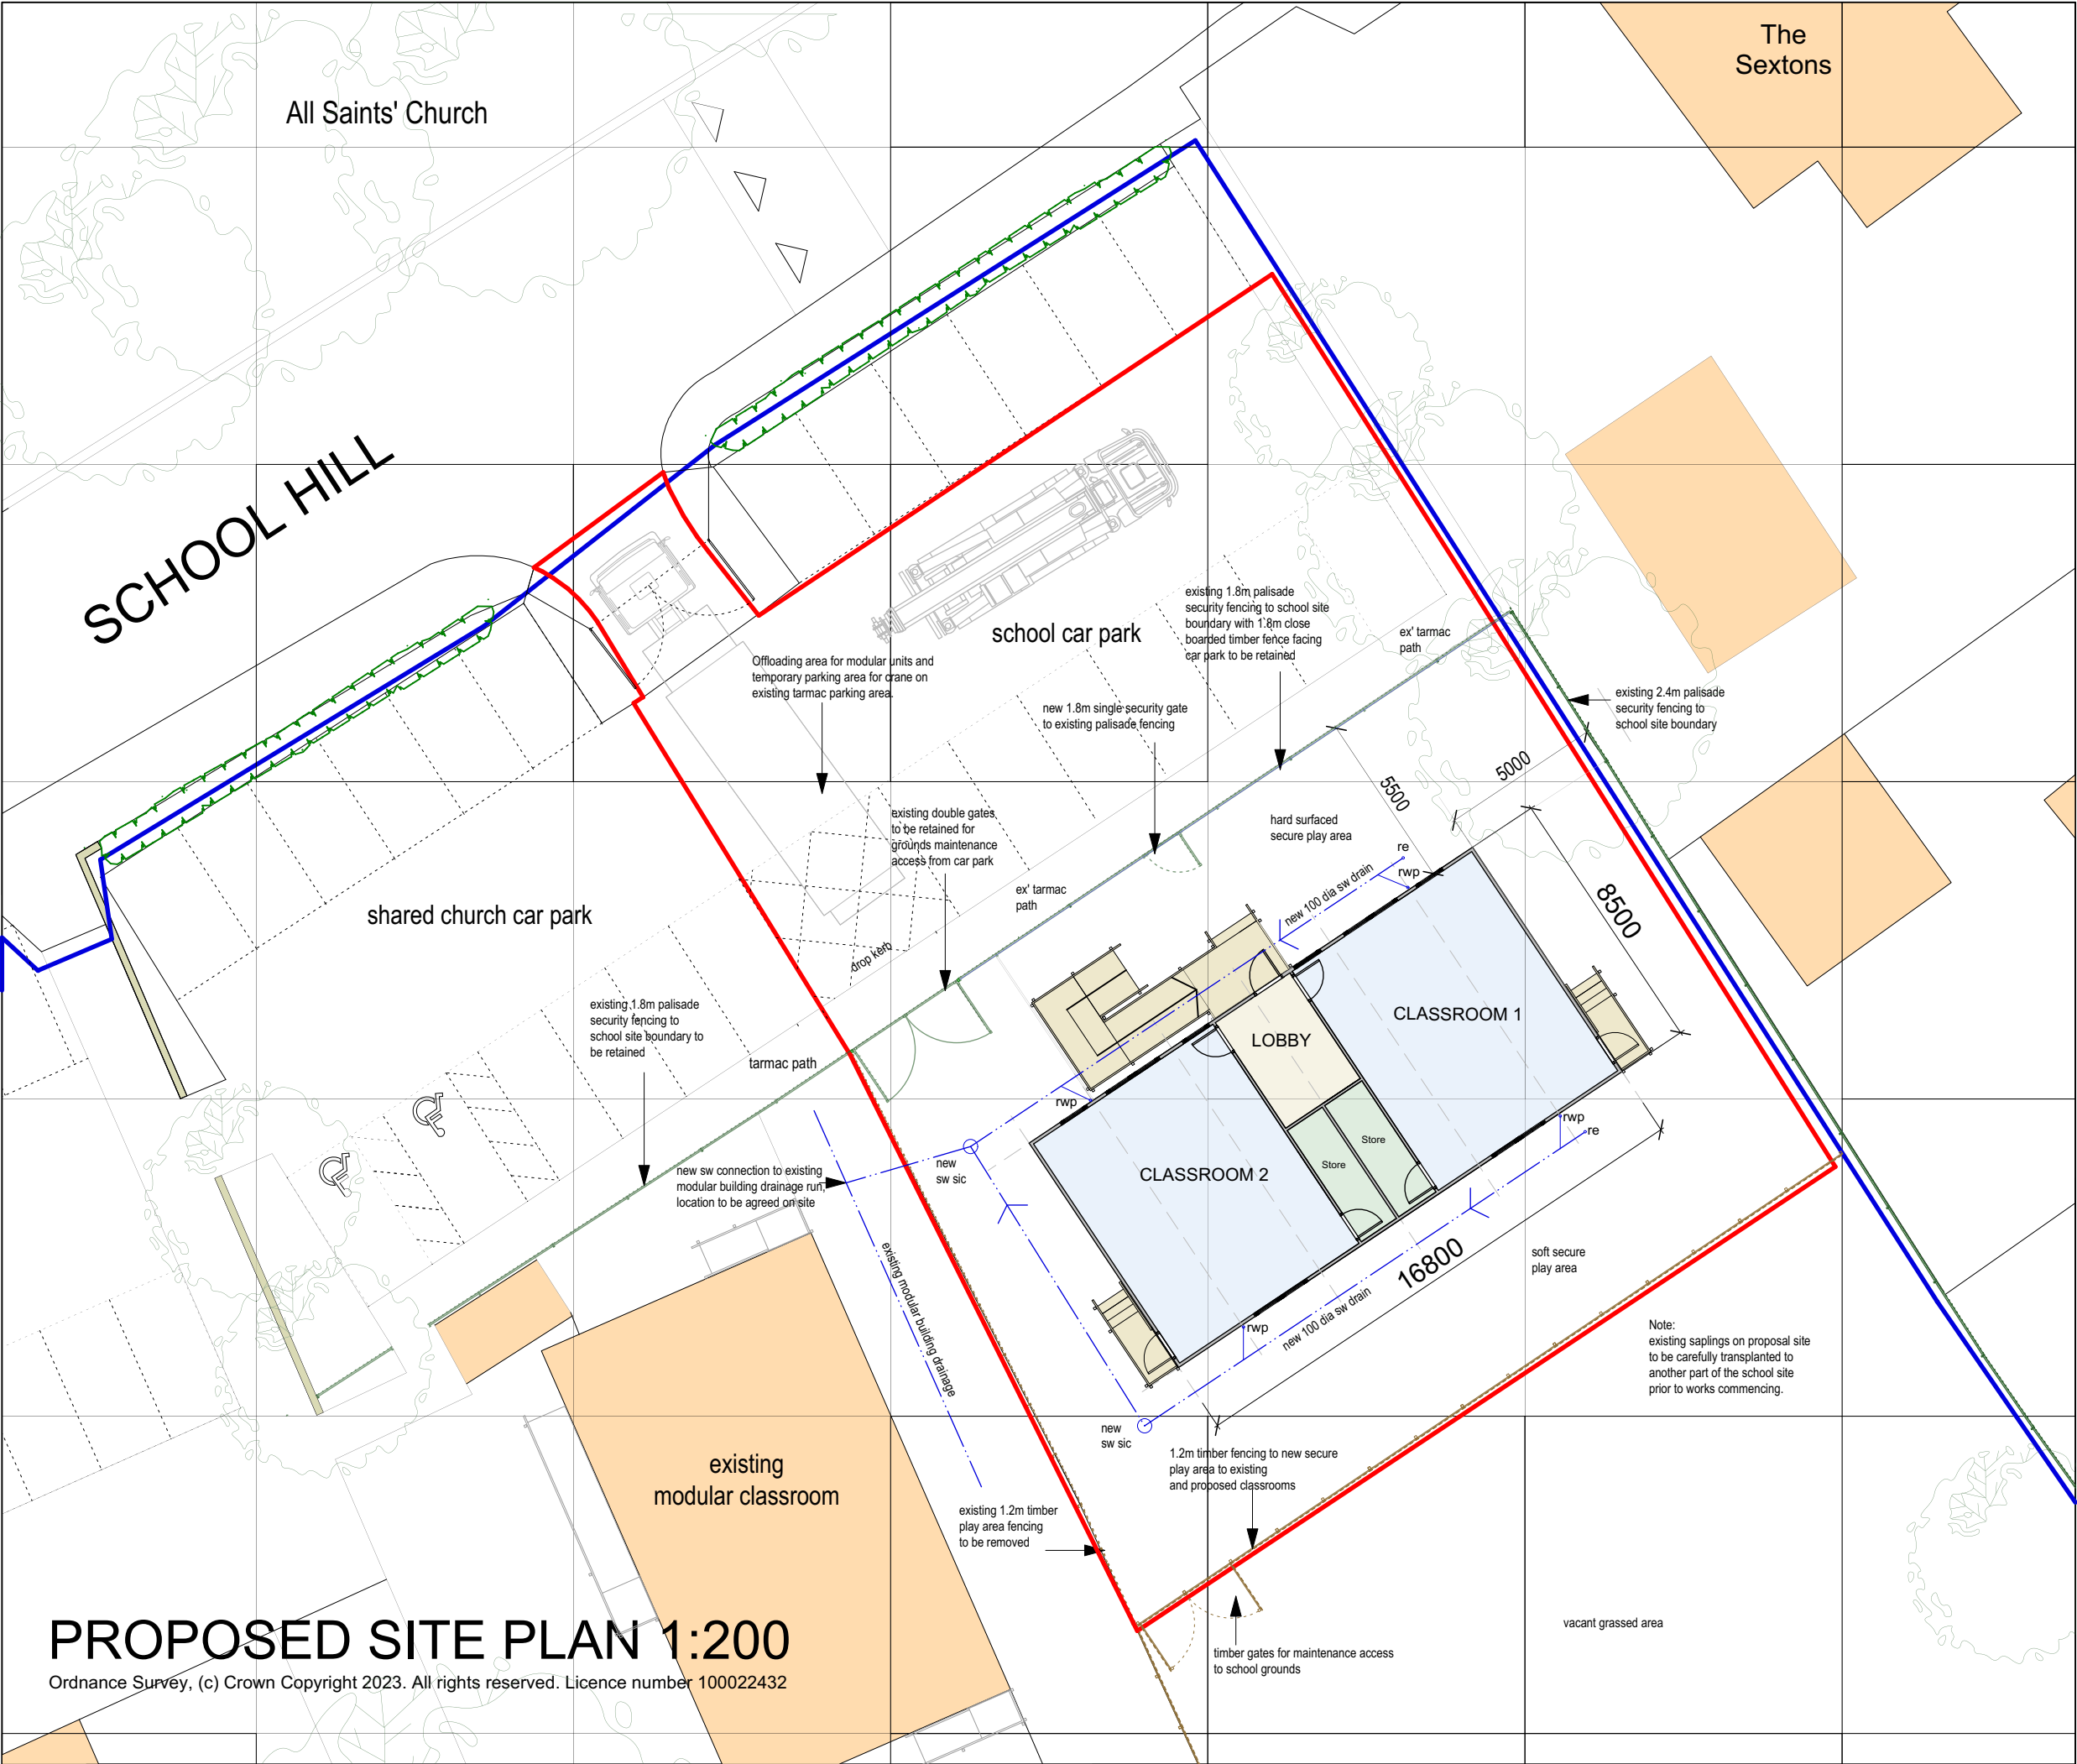

PROPOSED SITE PLAN 1:200

Ordnance Survey, (c) Crown Copyright 2023. All rights reserved. Licence number 100022432

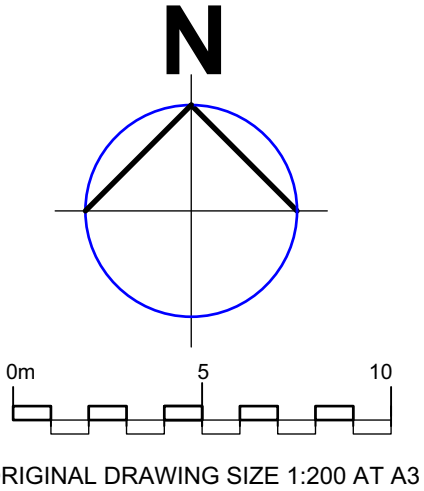

Revision	A. Plan modified		
Client	THE GOVERNORS OF ALL SAINTS' SCHOOL		
Job	MODULAR CLASSROOM BUILDING FOR ALL SAINTS' SCHOOL GRESFORD, WREXHAM		Job No 4903
Drawing	PROPOSED SITE PLAN		Drawing No PL-04A
Drawn DH	Checked	Date March 23	Scale 1:200 @A3
h h a architects			
horsley huber architects ltd			
Stafford Castleberg studios 134 Newport Road ST16 2HB t: 01785 251238 f: 01785 257843 e: stafford@hhastudio.com w: www.hhastudio.com			
			
preliminary	for comment		for approval
for tender	construction		as built
Check all dimensions on site. This drawing is copyright			