


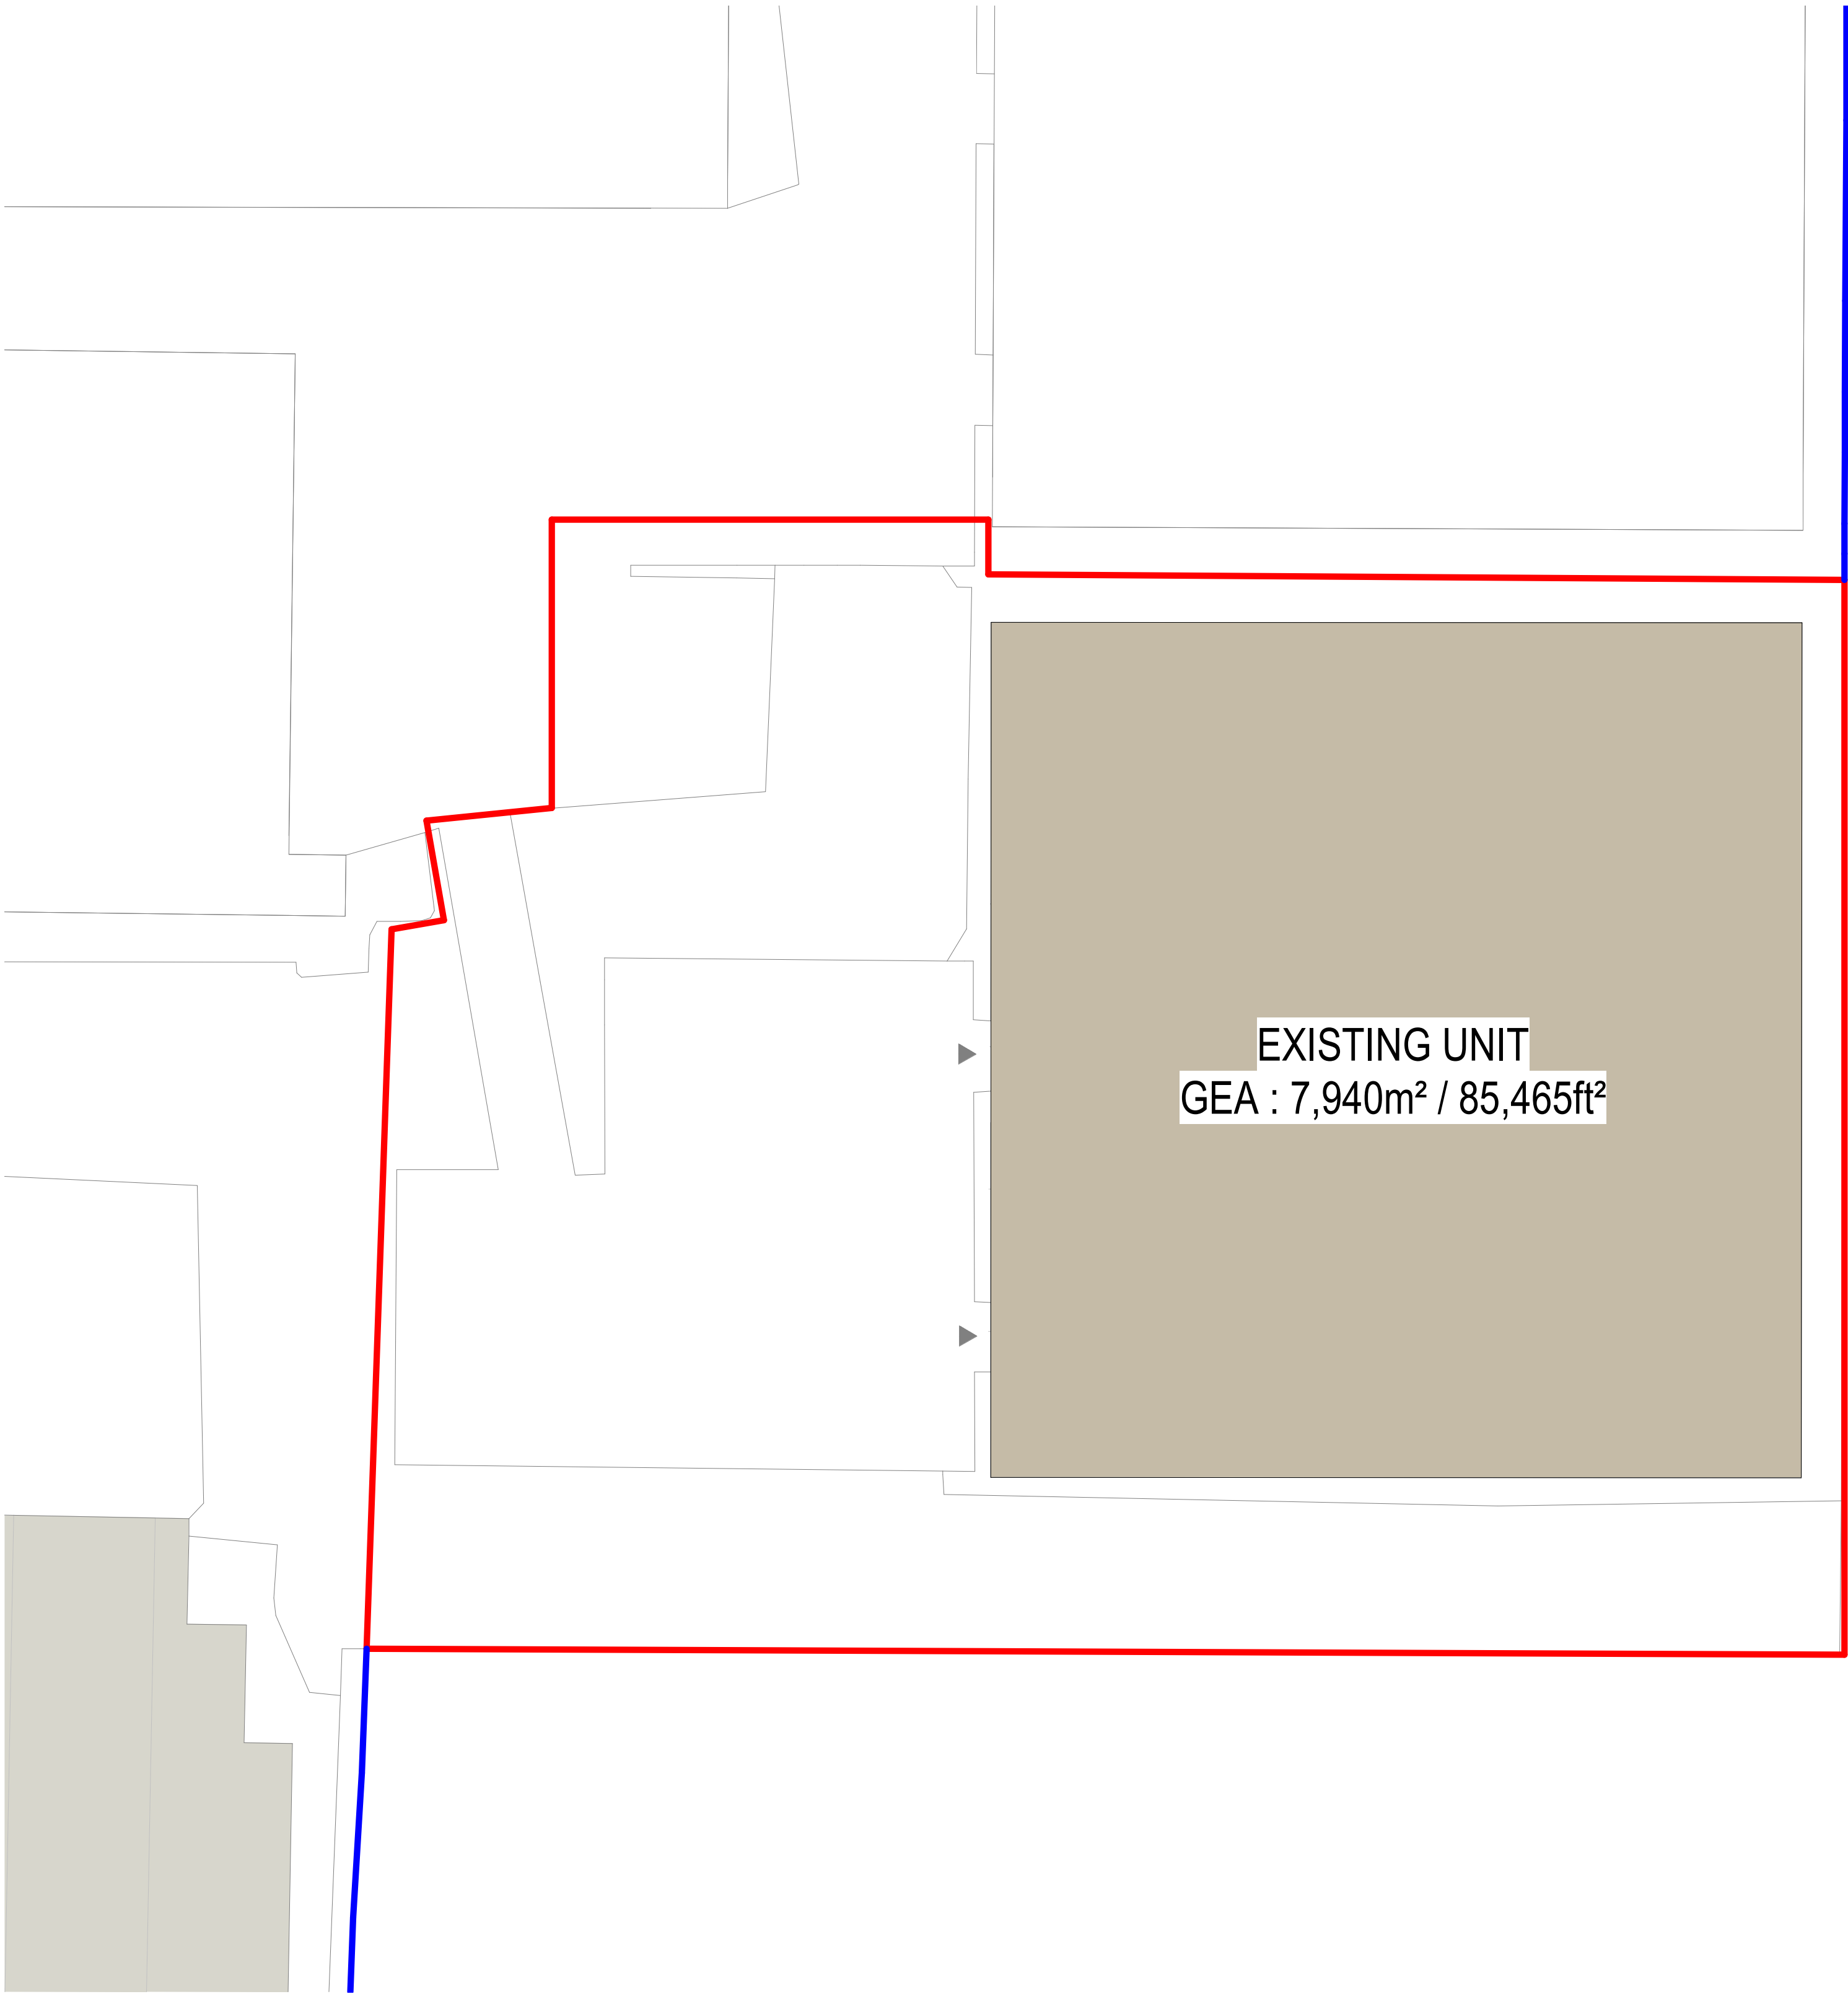


- Application Boundary
- Site Boundary
- Existing Unit

1

Existing Site Plan Unit X

1 : 500

 

1:500 @ A1

1:1000 @ A3

Rev	Date	Version Description	Dm	Chk	SAFETY, HEALTH AND ENVIRONMENTAL INFORMATION In addition to the hazards/risks normally associated with the types of work detailed on this drawing, refer to Designers Risk Assessment, note the following : It is assumed that all works will be carried out by a competent contractor working, where appropriate, to an approved method statement Use Dimensions - DO NOT SCALE Contractors Must Verify All Dimensions On Site Before Starting Work This Drawing Is Copyright	Contractor Logo	Client Logo	DMWR Architects 41 Spring Gardens Fourth Floor Manchester M2 2BG t 0161 413 4656 e mail@dmwr-architects.co.uk www.dmw.co.uk	Client	Drawing Details			North
/	09/02/23	Draft Planning Issue	LP	FA					Project Name F Lloyd, Wrexham Bridge Rd S, LL13 9SQ	Drawing Status PLANNING	DMWR Job No. 3850	Scale @ A1 As indicated	
A	24/02/23	Red line boundary amended and grass removed	IT	GW									
									Drawing Title Existing Site Plan - Unit X	Drawn By LP	Drawn Date 02/06/23	Checked By FA	Status A
					Drawing Number 3850-DMWR-DR-A-0003				Revision				