




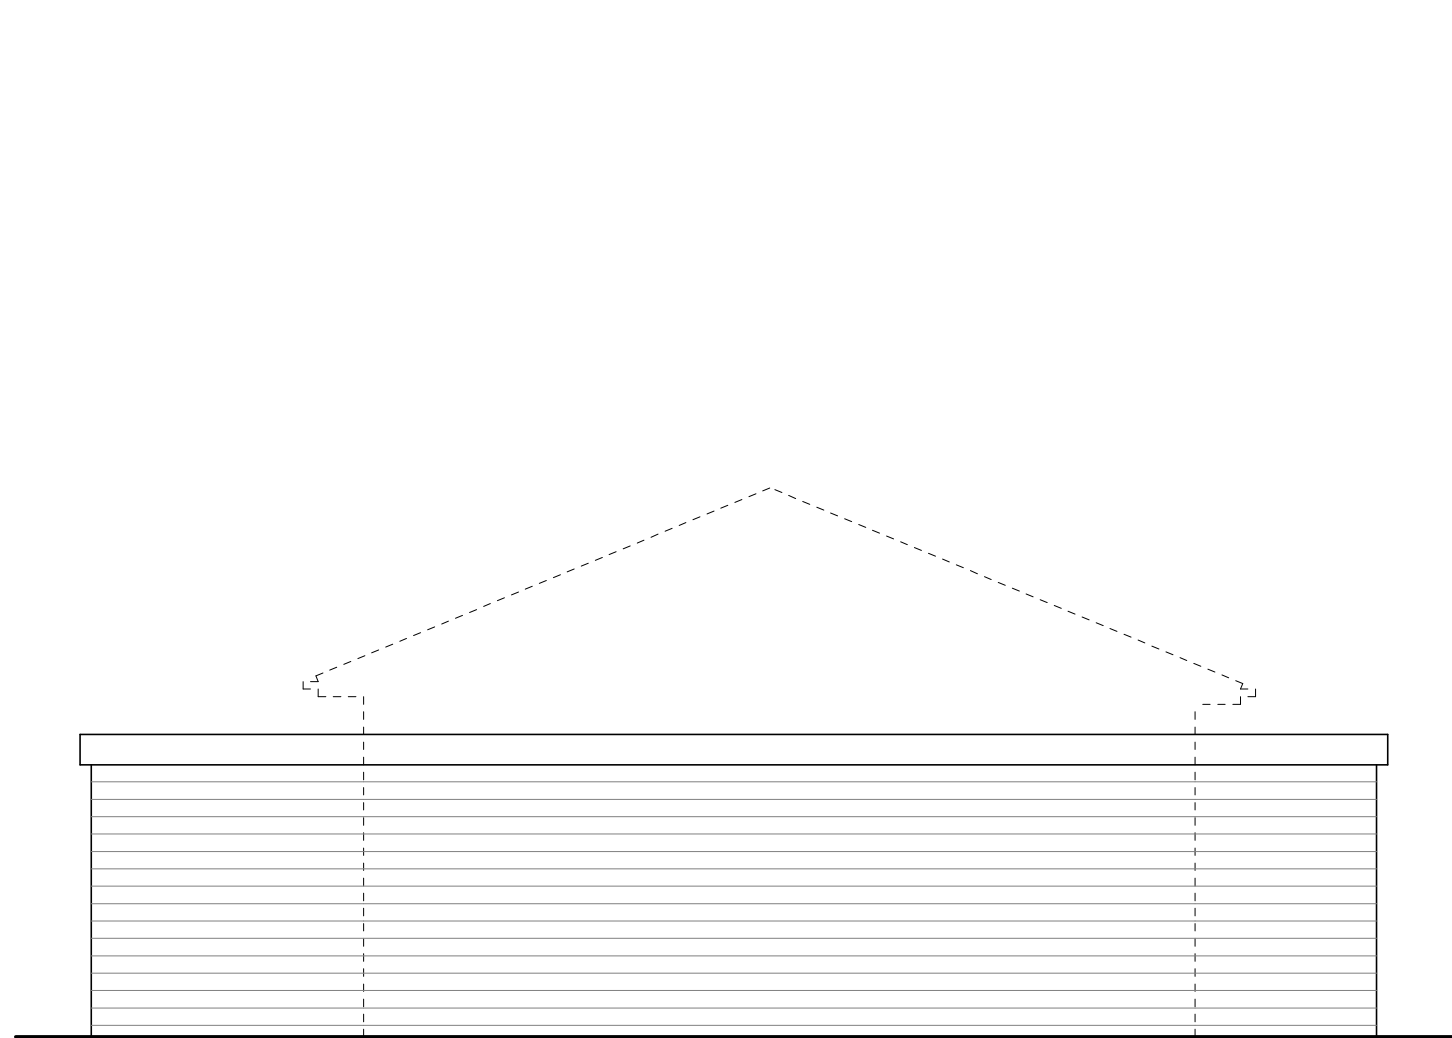


South West Elevation

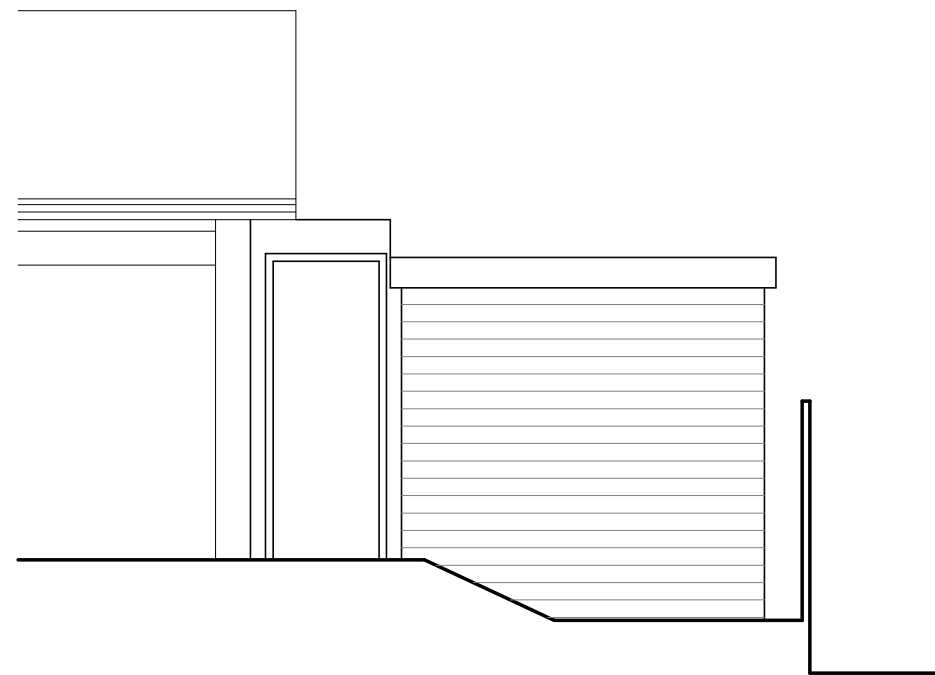


South East Elevation

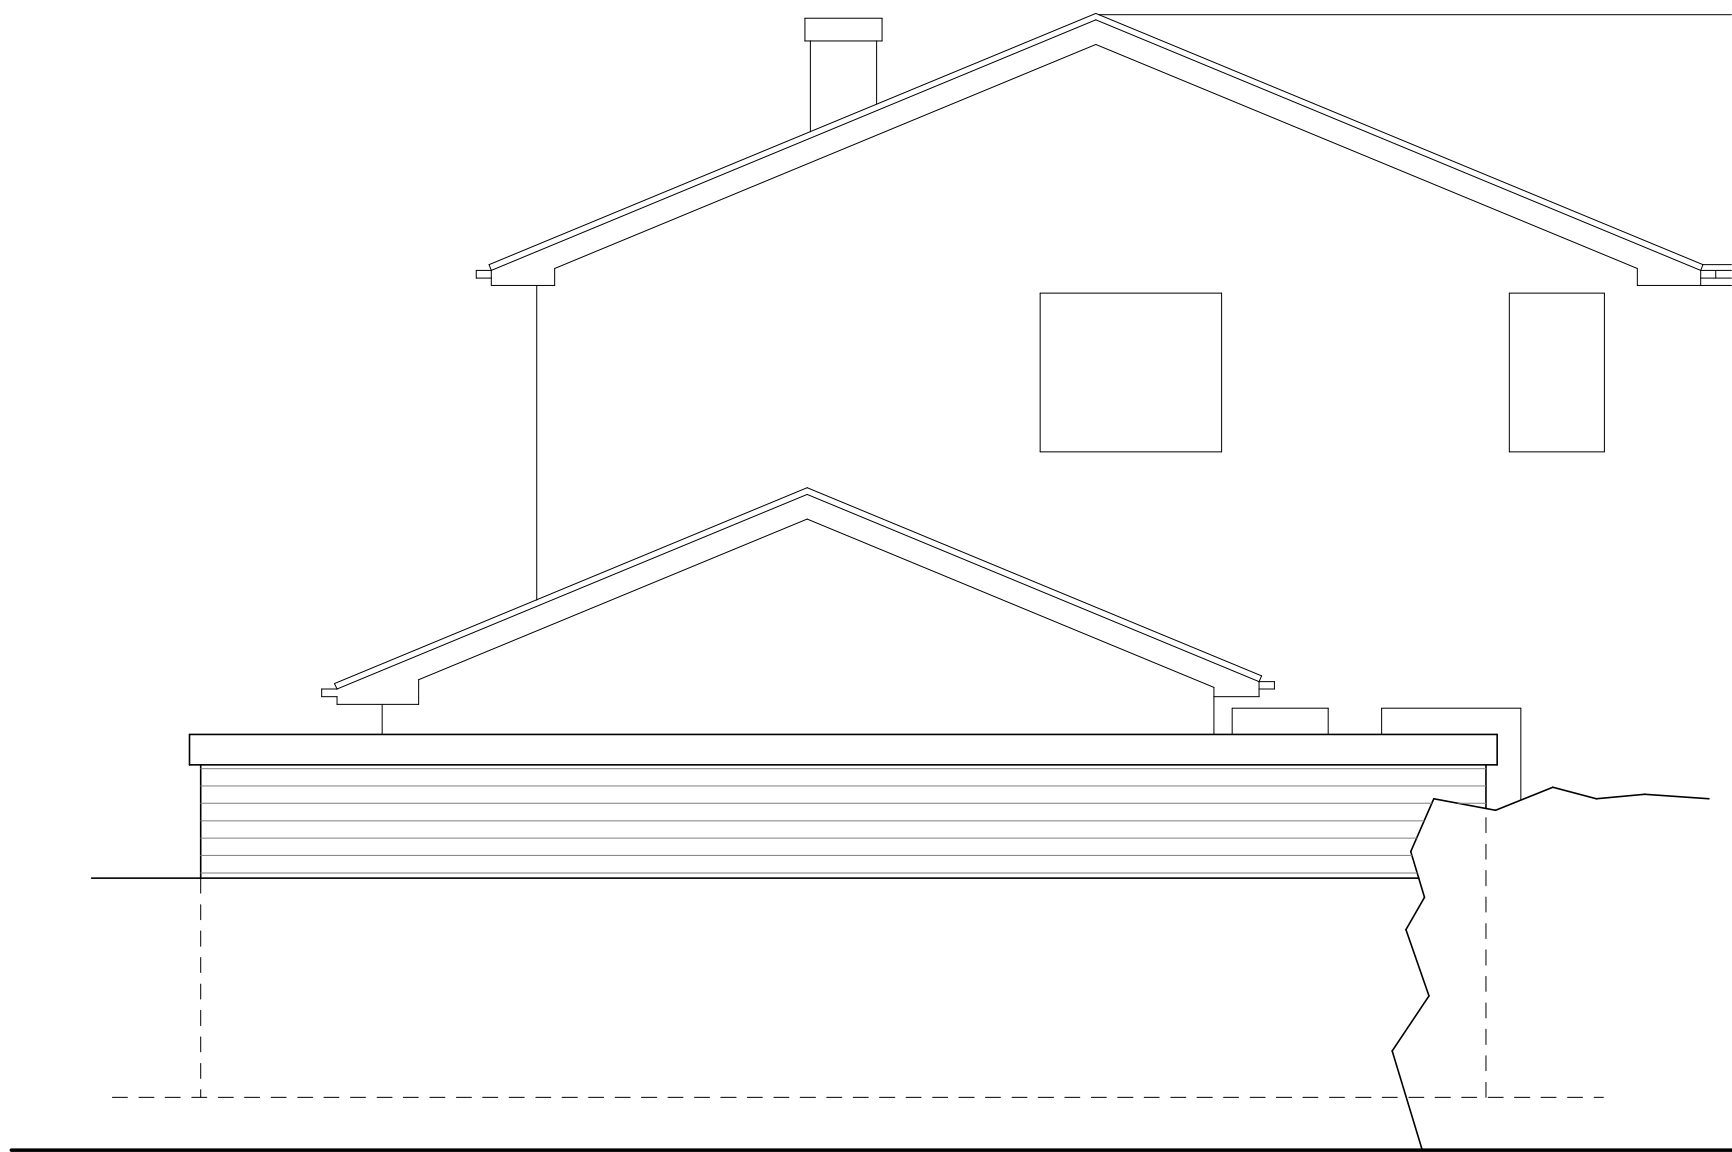

North East Elevation

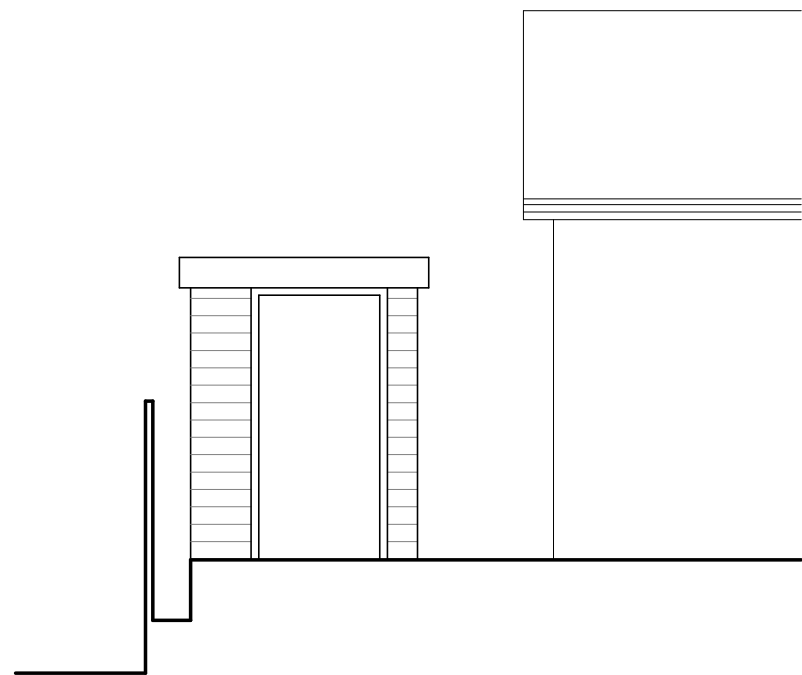

North West Elevation

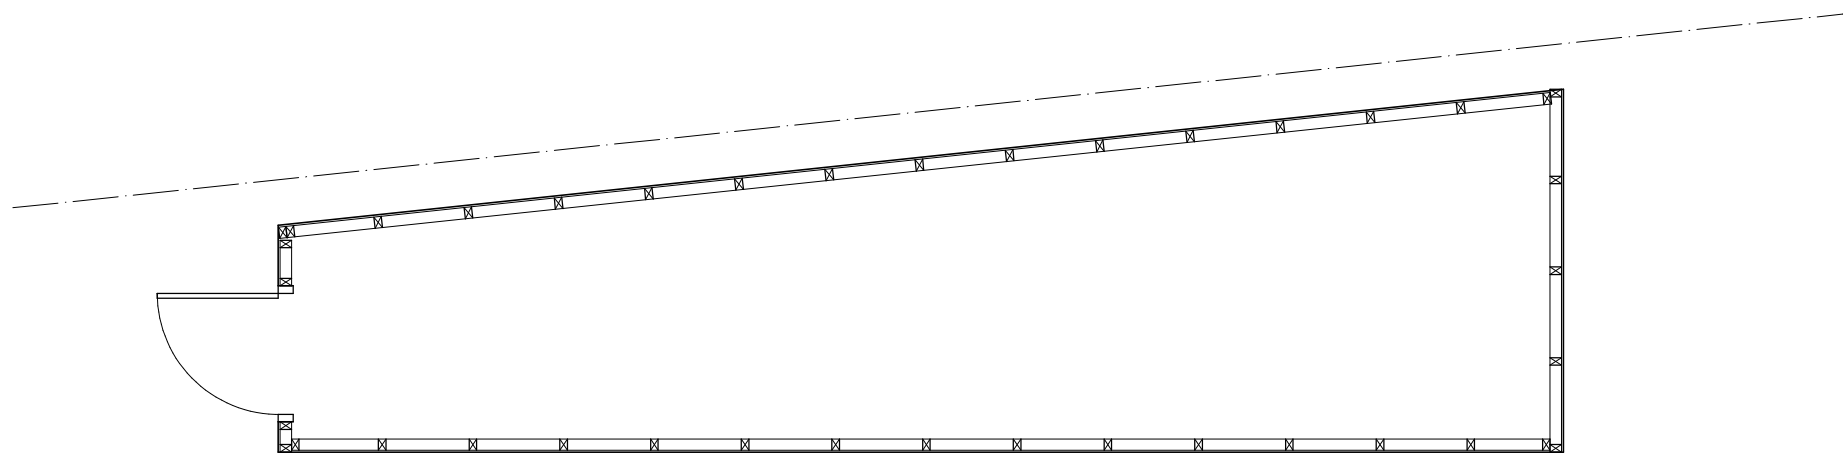


Garden Shed Floor Plan


Materials:-

Walls - Horizontal timber cladding painted black


Roof - EPDM roofing membrane

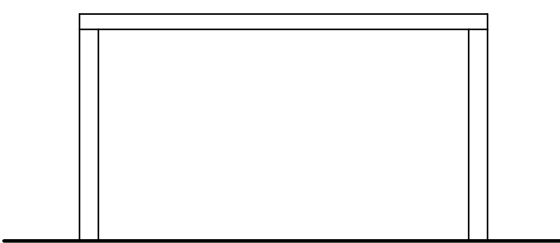


South West

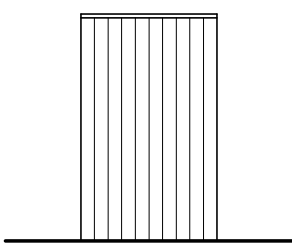

North West

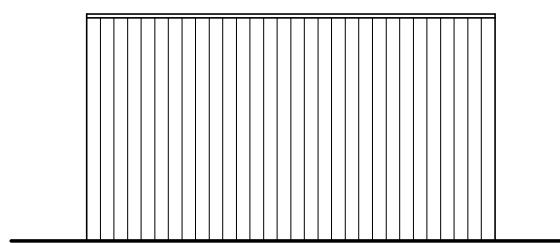

North East

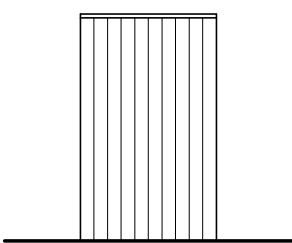

South East

Elevations



Bin Store Floor Plan

Materials:-

Walls - Vertical timber cladding

Roof - EPDM roofing membrane

Revision:
-

Sean Caddick Architectural
13 Belvidere Walk Shrewsbury SY2 5LT
email: seancaddick@live.co.uk
Tel: 07971 166529

Client:
Mr R McHugh

Project:
Proposed Bin Store and Garden shed 4 Ffordd Glyn Coed Y Glyn Wrexham LL13 7QN

Drawing title:
Proposed Garden Shed and Bin Store Floor Plans and Elevations

Scale:
1:50 @ A1

Date:
May 2023

Drawing number:
23/2017/04

Revision:
-