


SITE PLAN
Scale 1:500

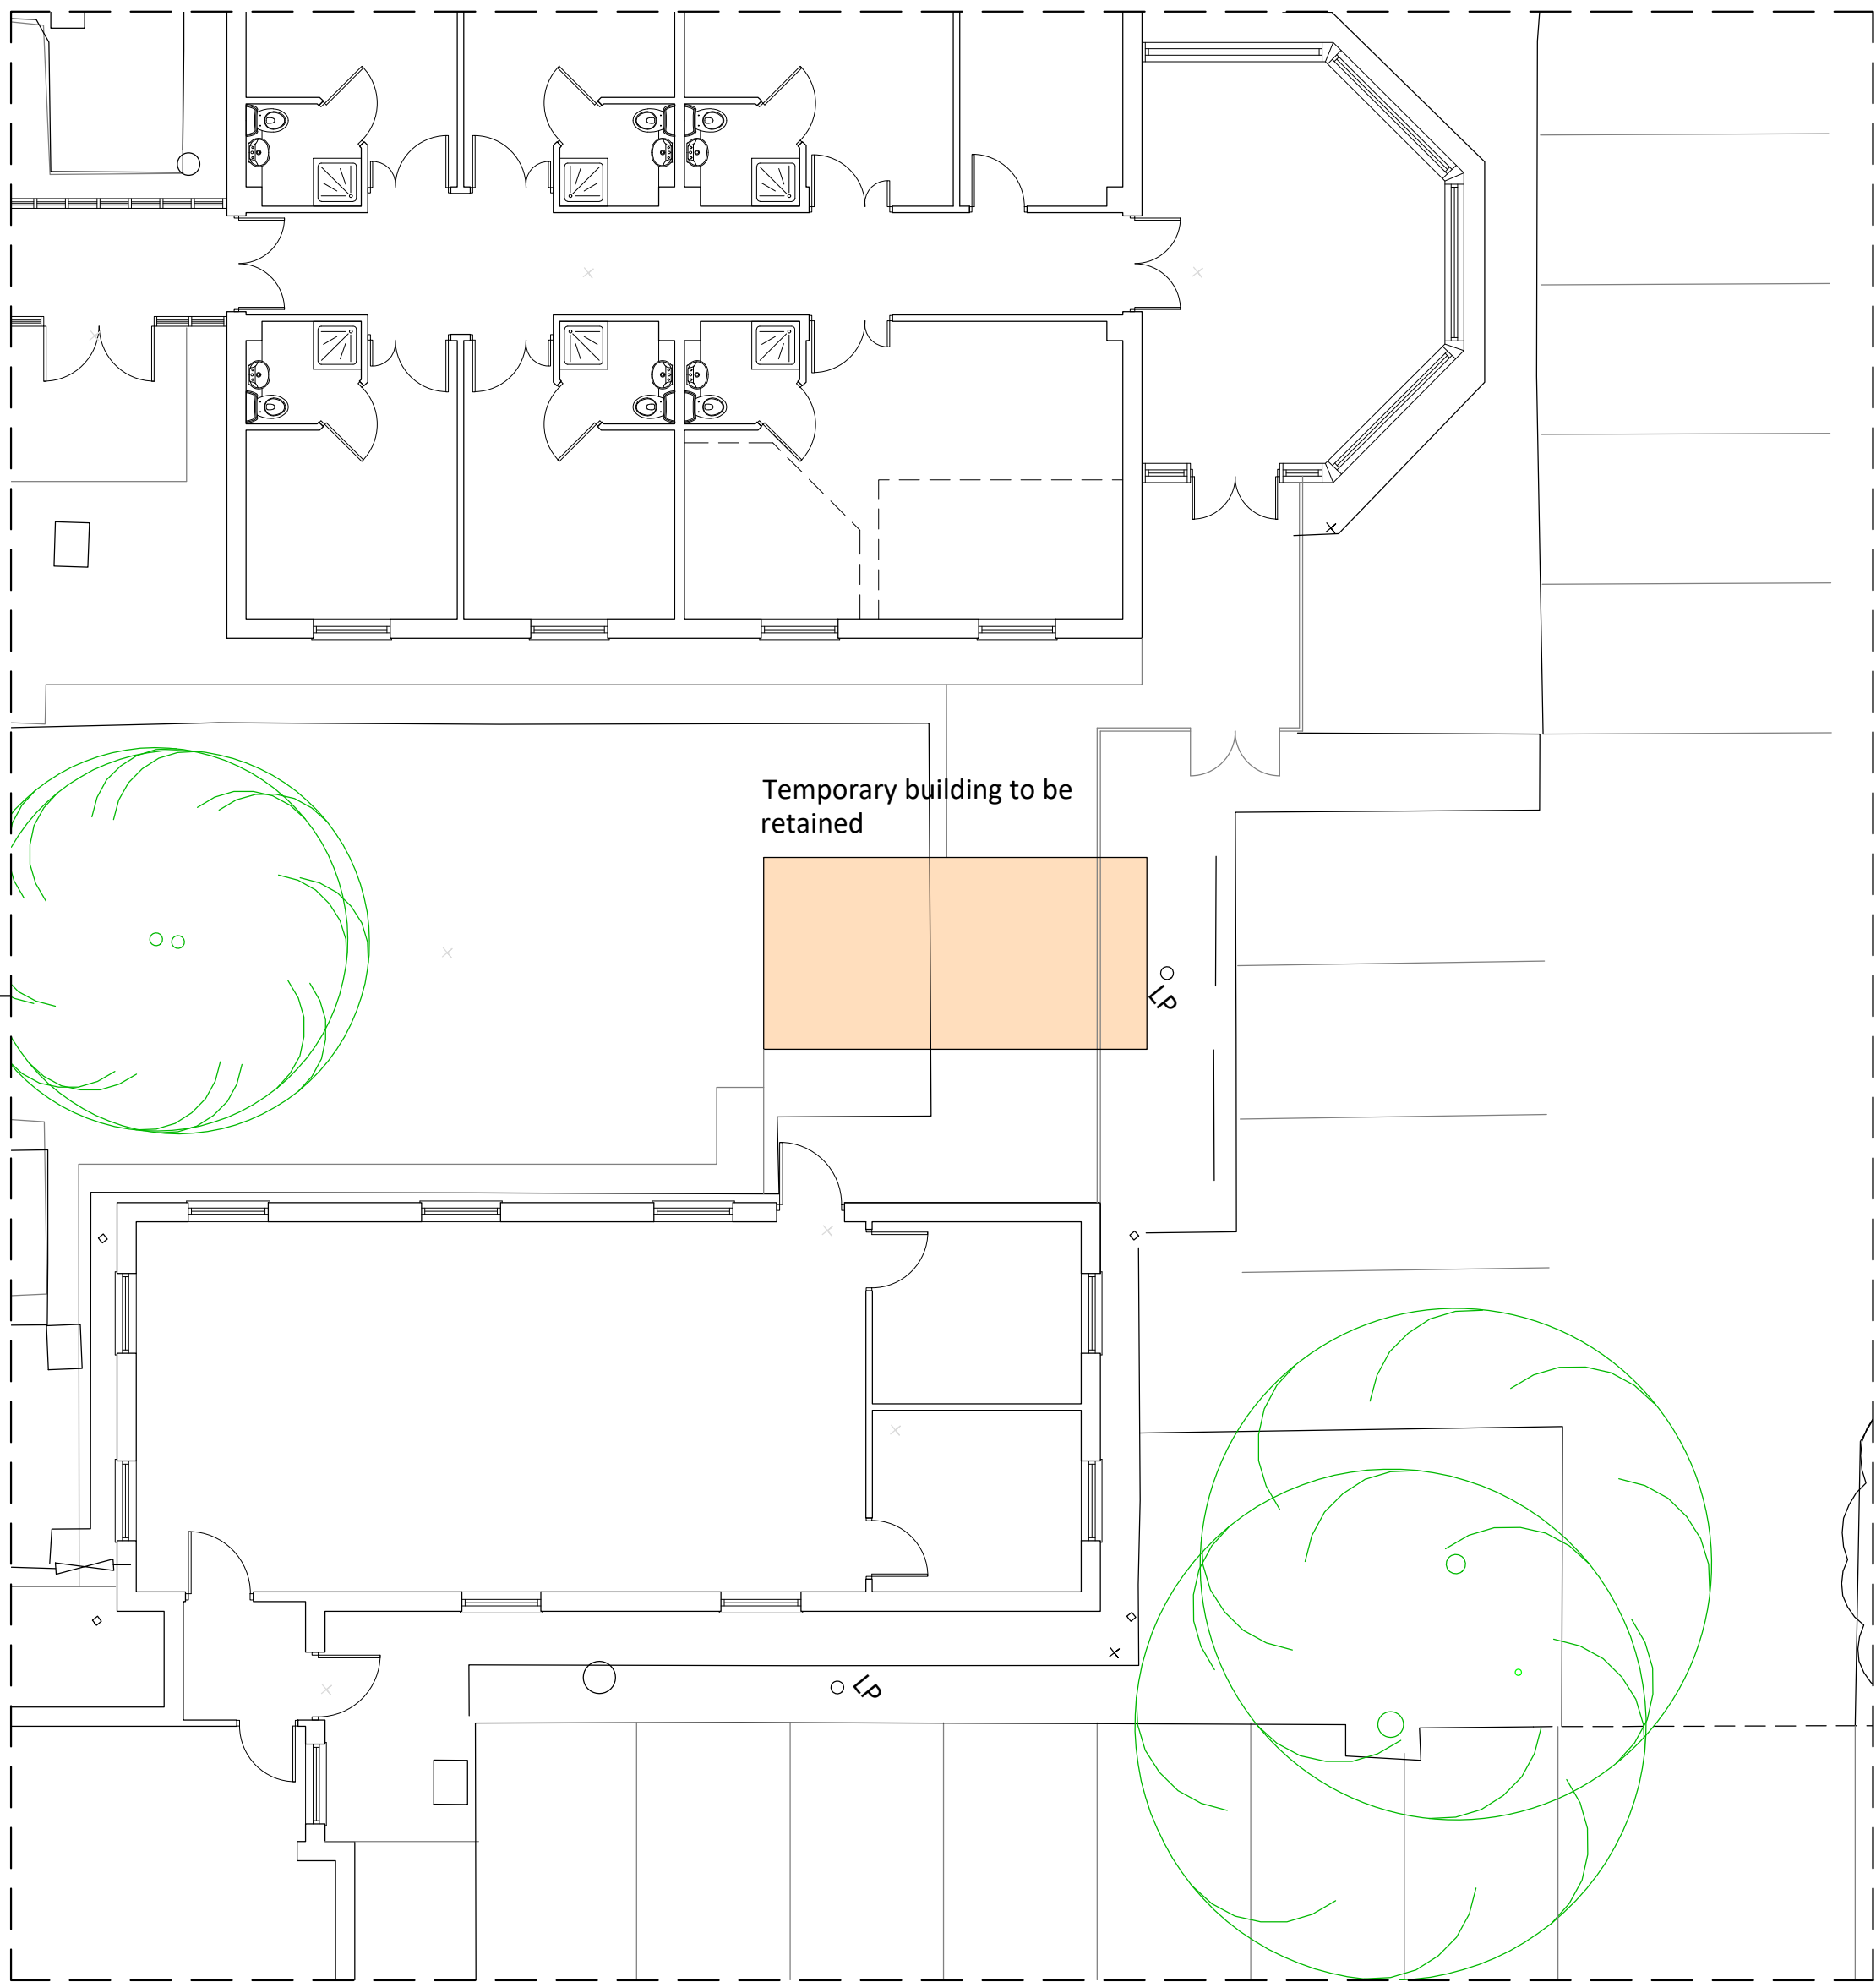

DETAILED PLAN
Scale 1:100

P2	Retention application revs	KOH	22.12.22
P1	Initial issue	BE	01.05.18
REV	DESCRIPTION BY CHK APP	DATE	
RIBA PLAN OF WORK 2013 WORKSTAGE	LEVEL OF MODEL DEFINITION (LOD)		

PURPOSE OF ISSUE - FIT FOR ... PLANNING



CARDIFF: 029 2052 8410
LONDON: 0207 138 3560
WREXHAM: 01978 357 887
www.lawray.co.uk

CLIENT
SPIRE YALE HOSPITAL, WREXHAM

PROJECT TITLE
PROPOSED TEMPORARY BUILDING

DRAWING TITLE
SITE PLAN

DATE: 05.18
SCALE @ A1: 1:500
DRAWN: BE
CHECKED: ...
APPROVED: ...

PROJECT No	DRAWING No	PROJECT - ORIGINATOR - ZONE - LEVEL - TYPE - ROLE - CLASSNUMBER	REV
N1884	SYH-LAW-X-X-DSP-AR-910001		P2

DO NOT SCALE Any discrepancy or query concerning this drawing should be referred to the Architect.
Copyright © LAWRAY LIMITED
Registered Office: 1 Cae Gwydd, Greenmoor Springs, CARDIFF CF15 7NB Reg. Co. No. 2724178, VAT Reg. No. 334 2146 06