



Existing Front Elevation
1:50





Existing Side Elevation
1:50




Existing Rear Elevation
1:50




Existing Side Elevation
1:50

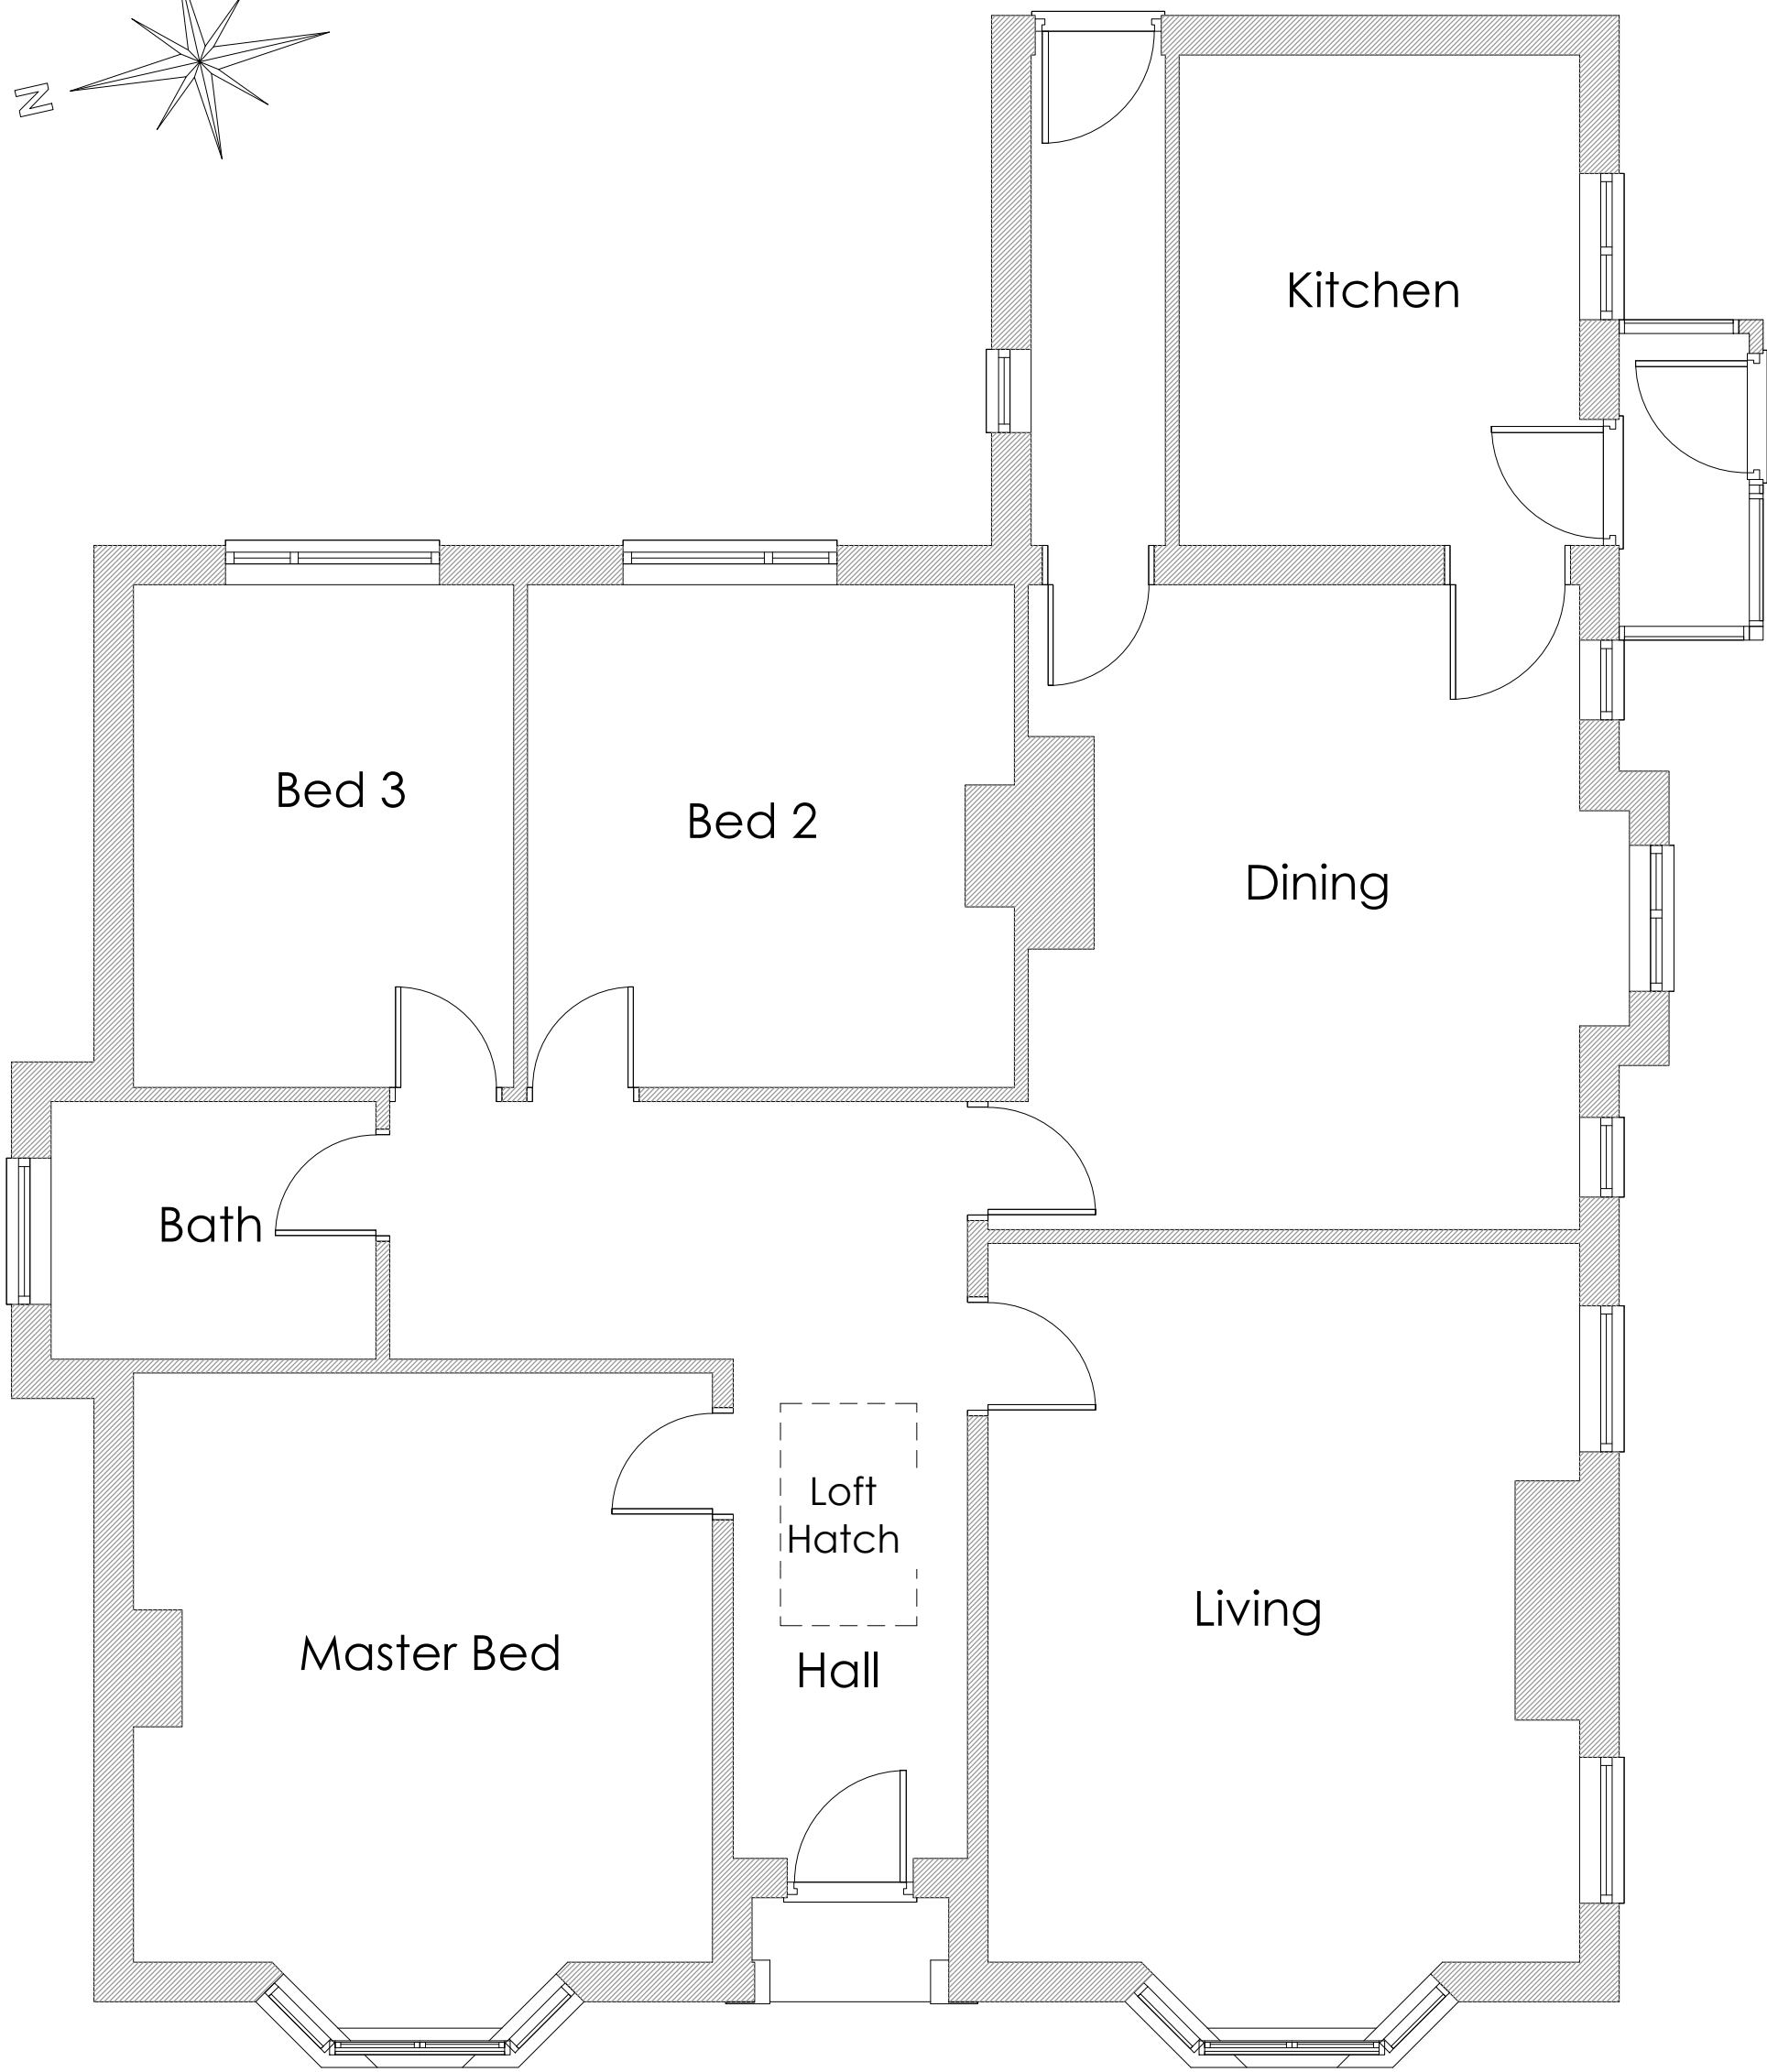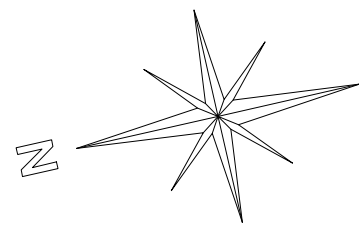

Existing Floor Plan
1:50

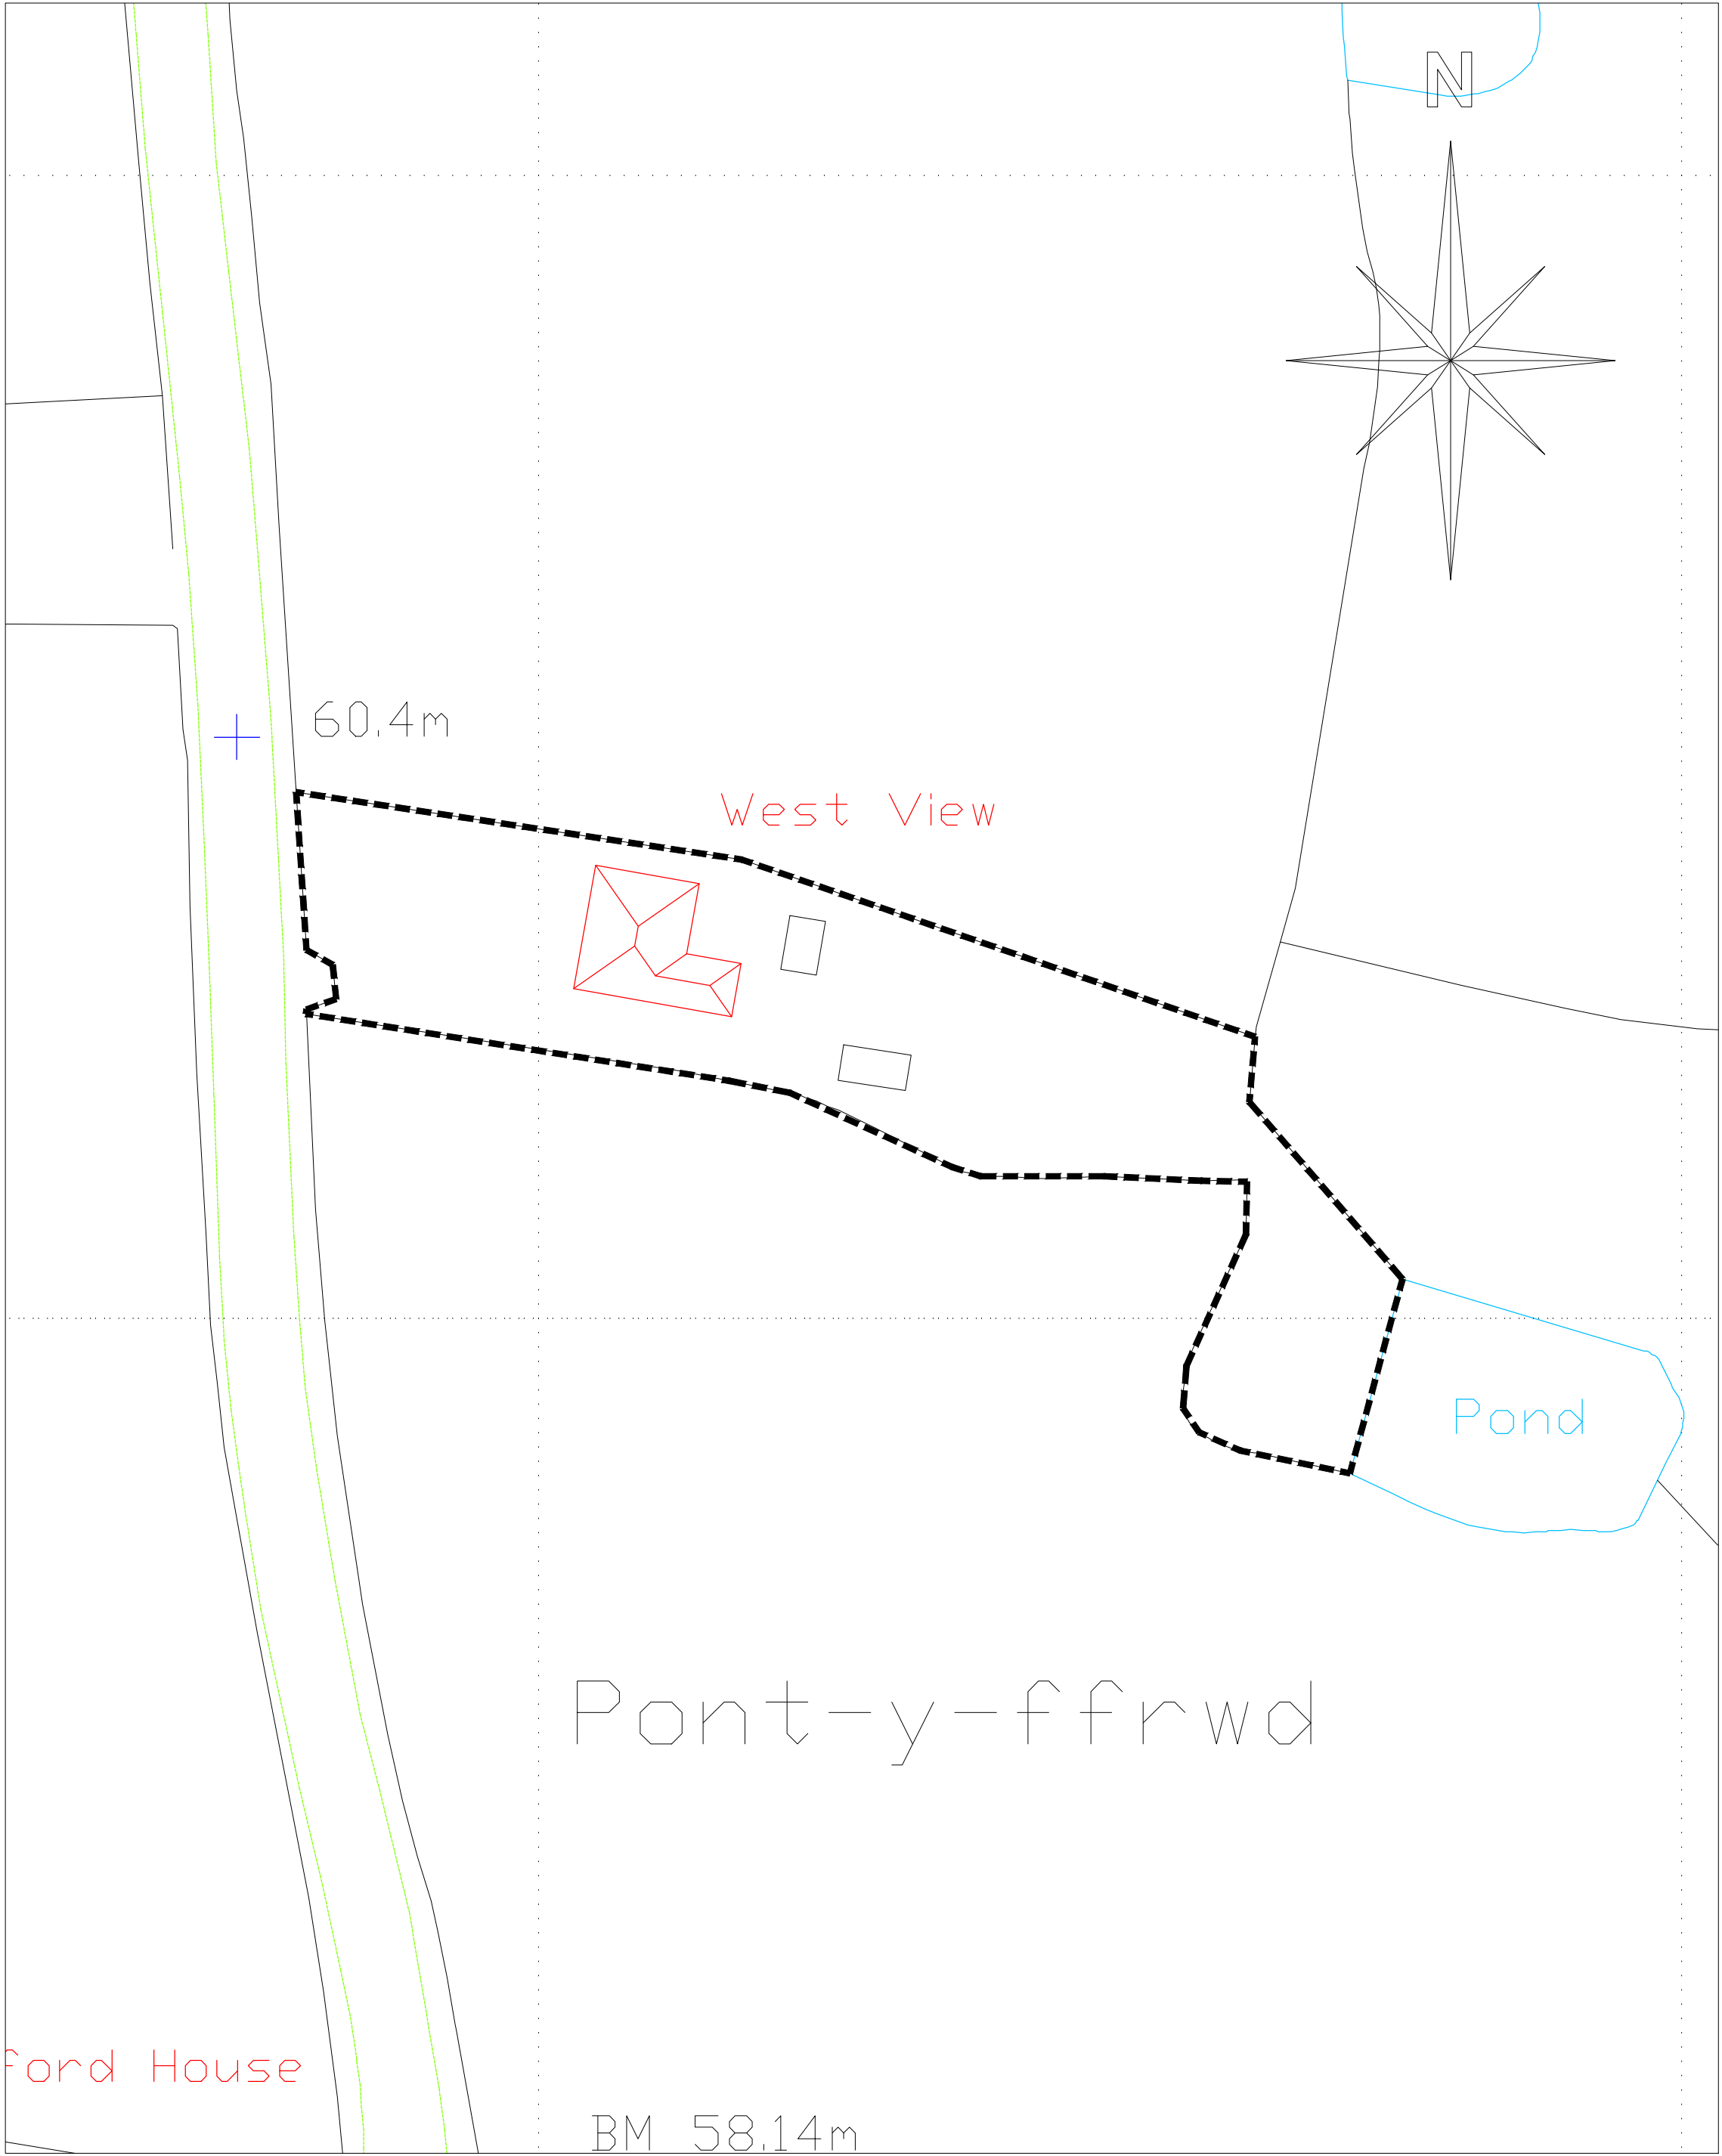

Site Plan
Scale 1:500

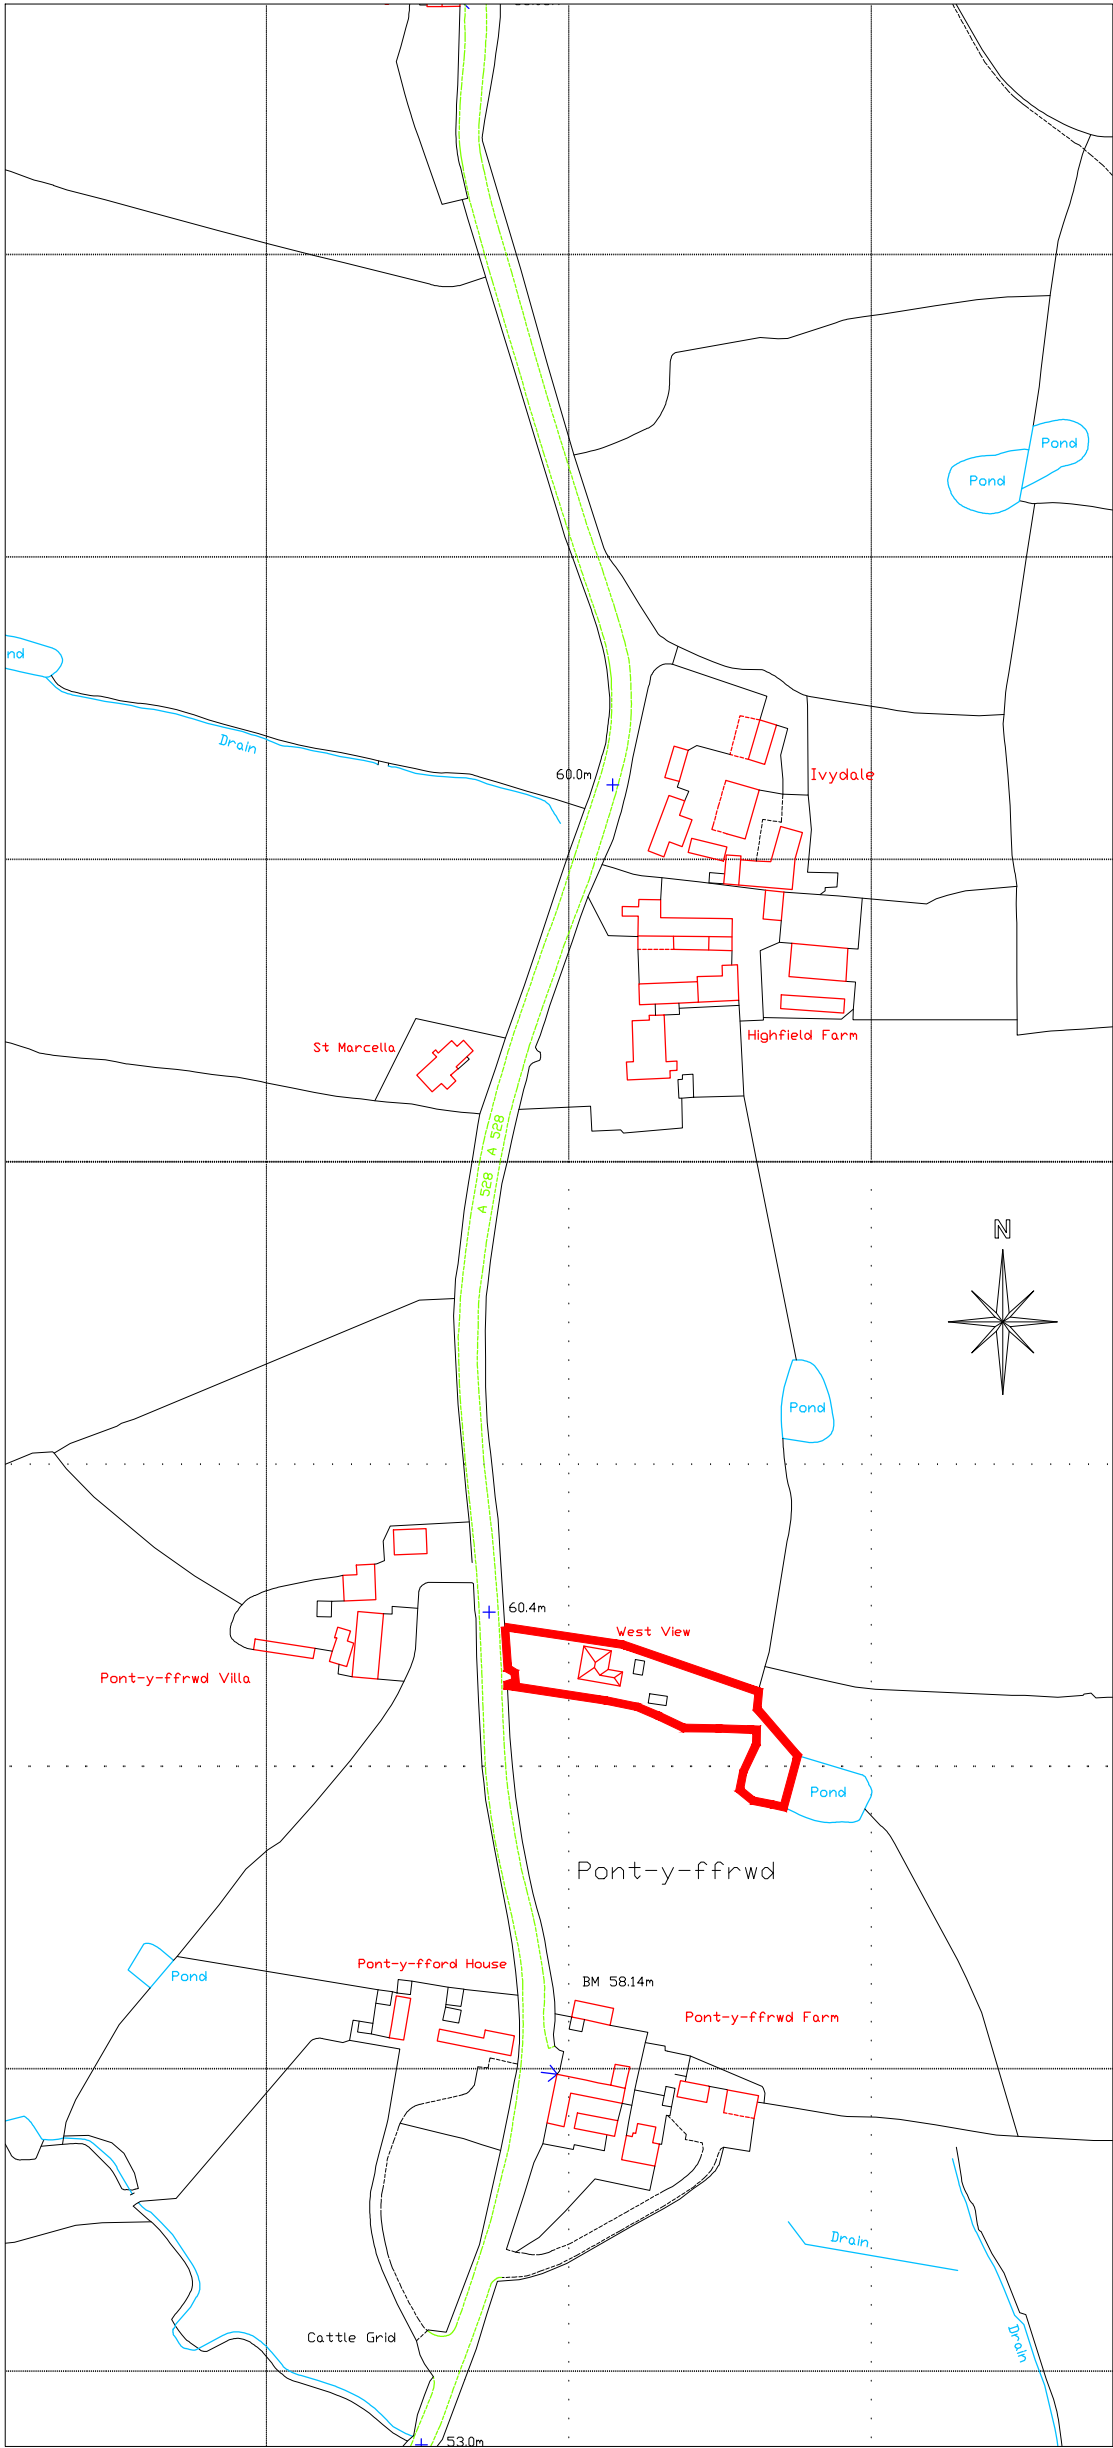

Location Plan
Scale 1:2500



25 Sunningdale Close
Wrexham
North Wales
LL13 9QU
T 01978 264376
M 07791 480768
E ajones540@btinternet.com

Client: Mr. & Mrs. Woodcock.

Drawing Title: Existing Plans, Elevations & Location Plans.

Job Title: Proposed Alterations to Westview, Marchweil, Wxm.

Date:	Scale:	Rev:	Draw No:
July 2023	1:50 at A1		PD270/01