


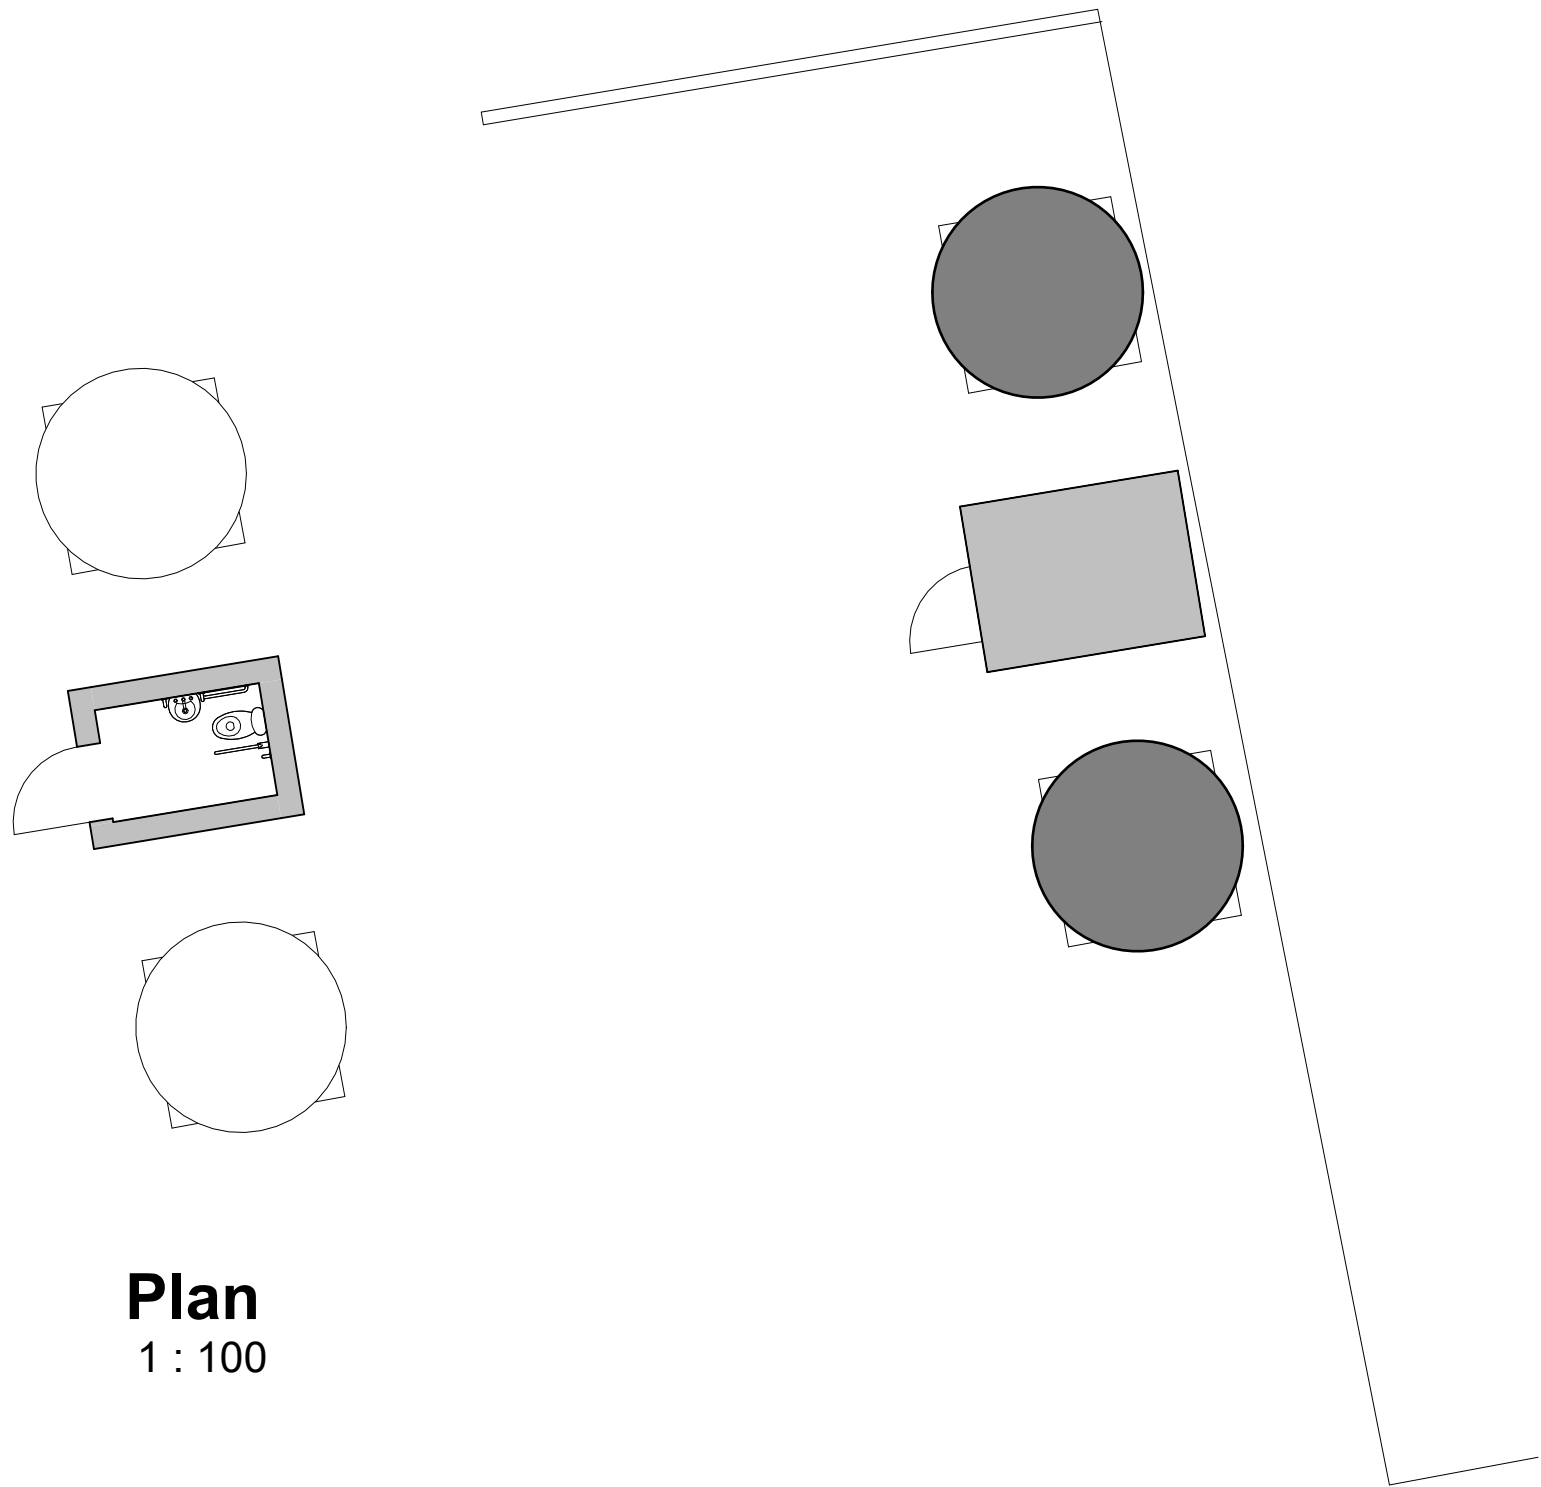

Plan
1 : 100

Site Plan
1 : 100

General Notes

1. Contractor to verify all dimensions and check level datums on site
2. All of the designs are the sole property of TACP Architects Ltd and may not be used without their written agreement
3. All prints, specifications and their copyright are the property of TACP Architects Ltd
4. All dimensions shall be checked on site before commencement of shop drawings, manufacture and all discrepancies must be reported to TACP Architects Ltd

Revisions				
Rev	Date	Description	By	Check
P1	25/08/23	Issue for Planning	LJ	JB

Client

Brymbo Heritage Trust

Project Title

Stori Brymbo

Sheet Name

Proposed Floor Plans - WC Outbuilding - Heritage Area

Purpose of Issue

Status

Planning Application

Scale

Date

Drawn By

Checked By

Office

1 : 100@A3

09/06/23

LJ

JB

Wrexham

Job Number

Project•Originator•Zone•Level•Type•Role•Number

Revision

17003

BMSTACP-WC00- DR-A-109

P1