


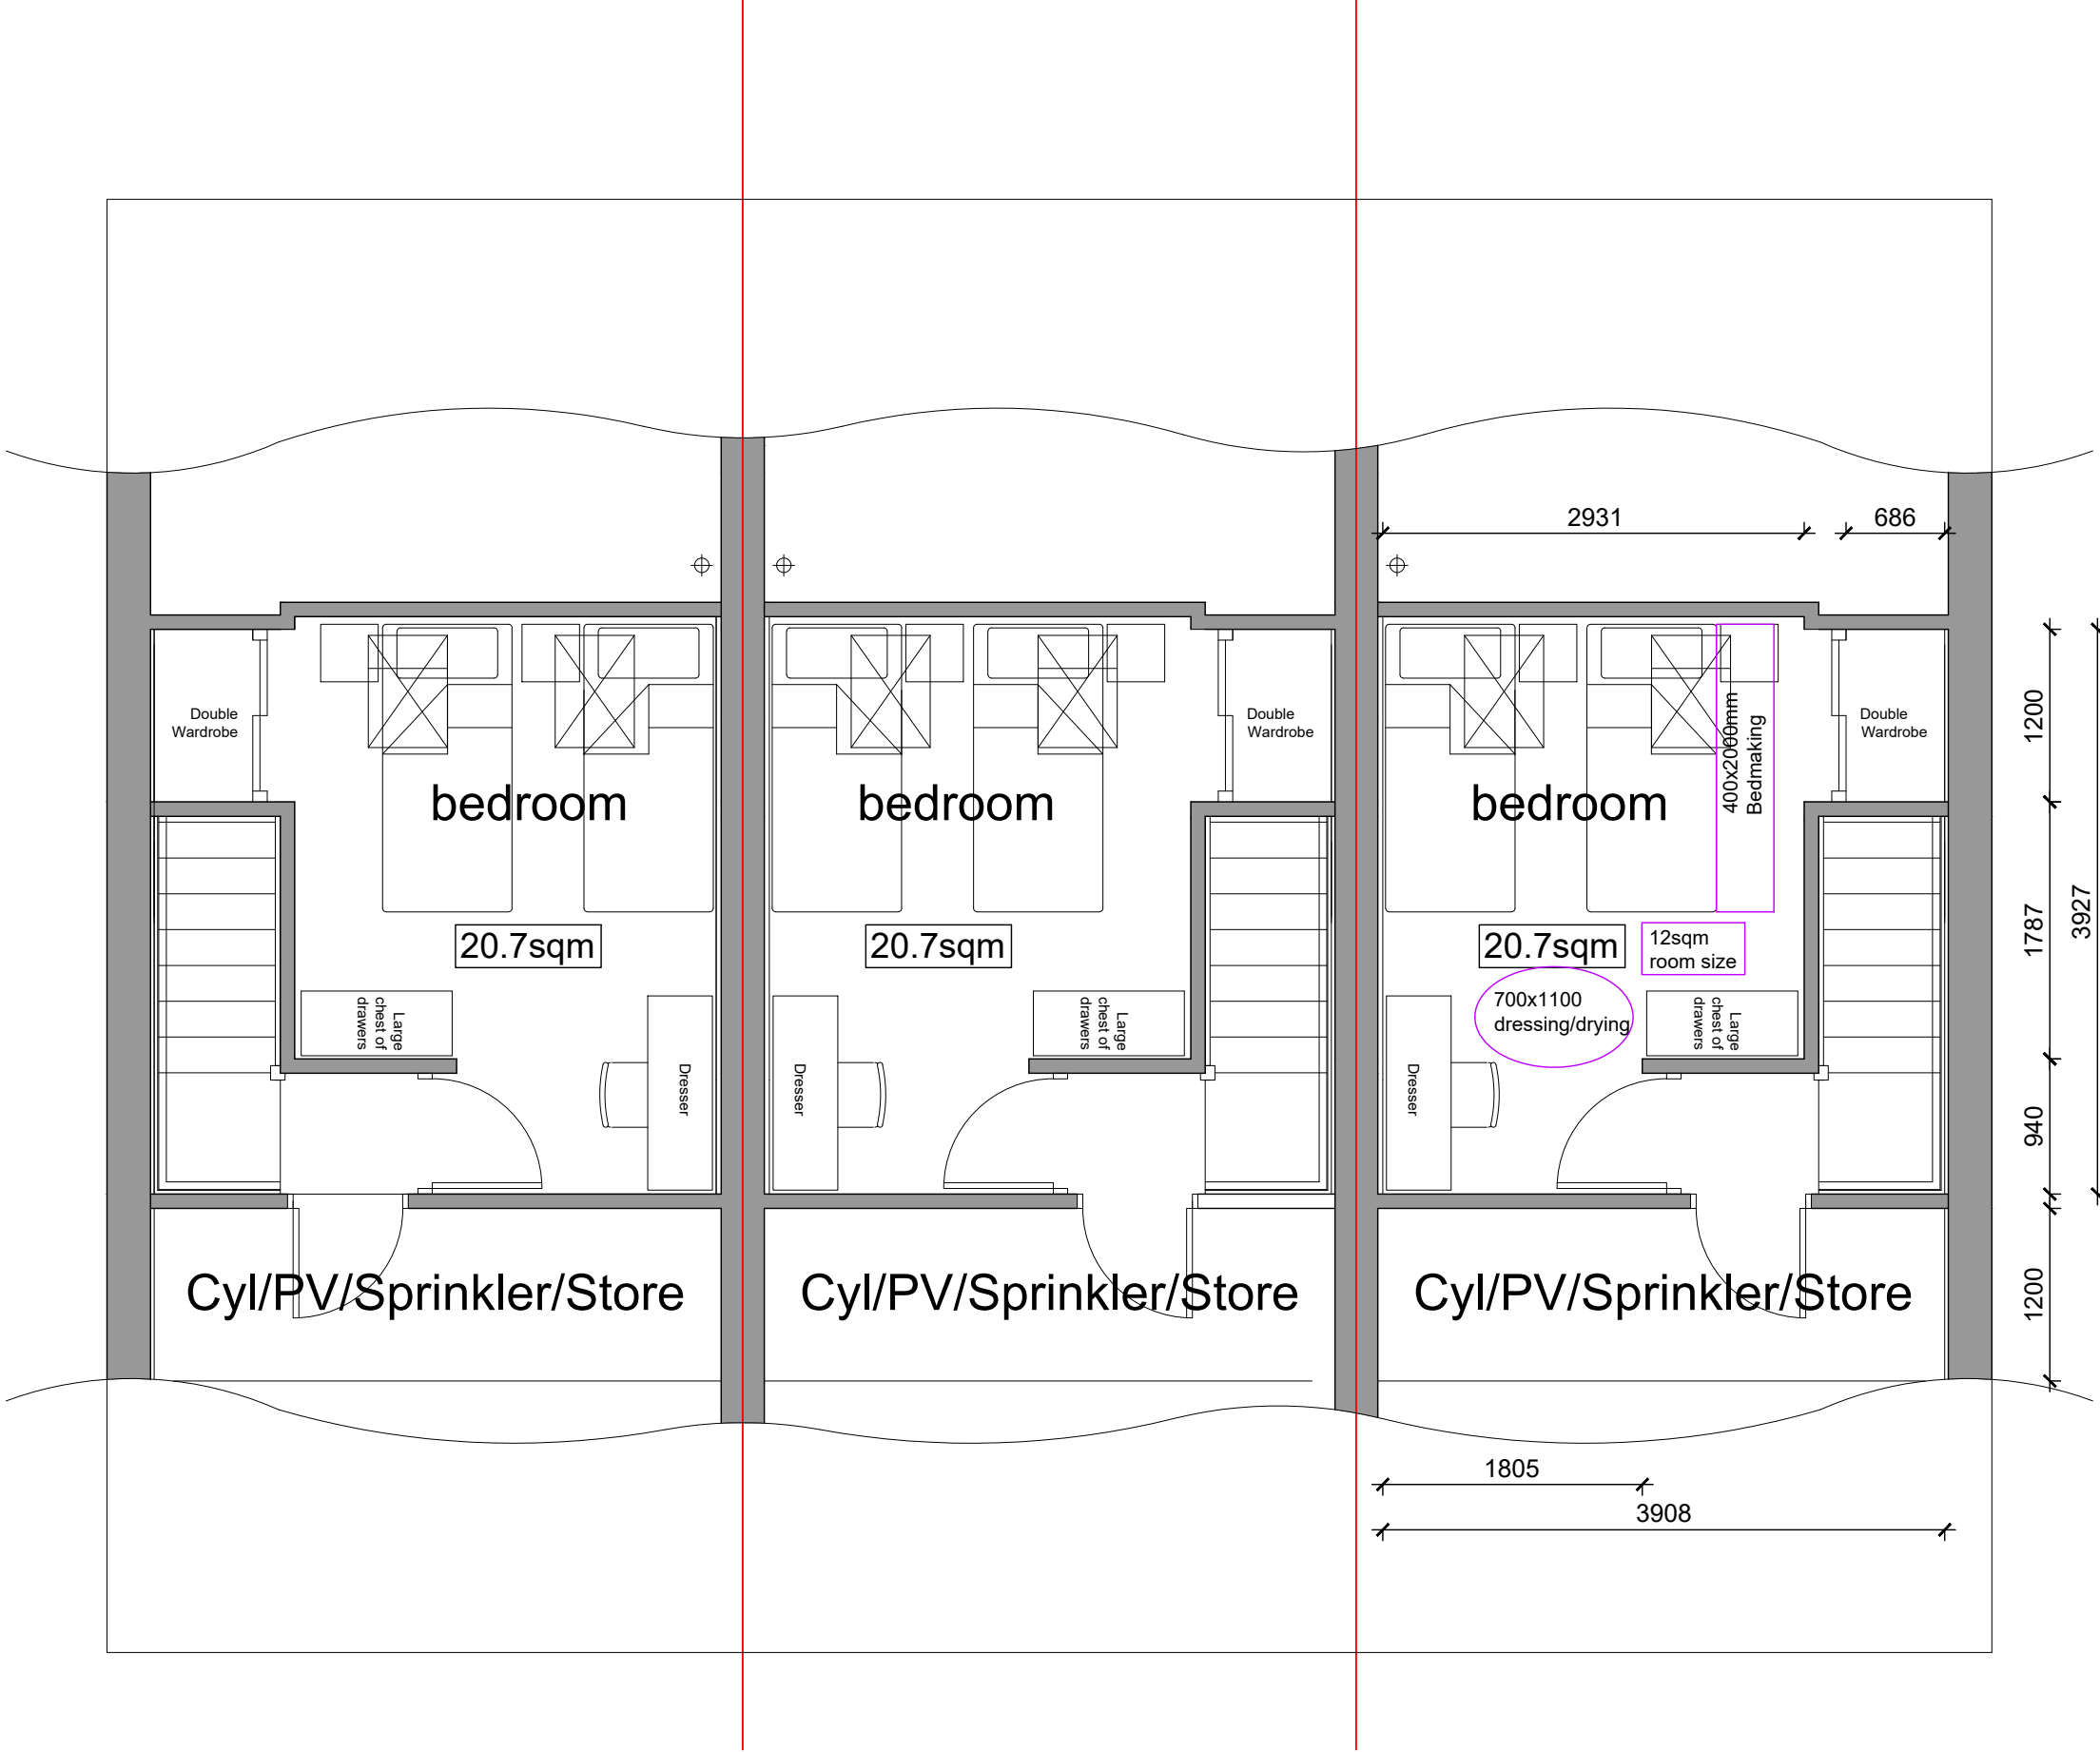


FIRST FLOOR PLAN




SECOND FLOOR PLAN



GROUND FLOOR PLAN

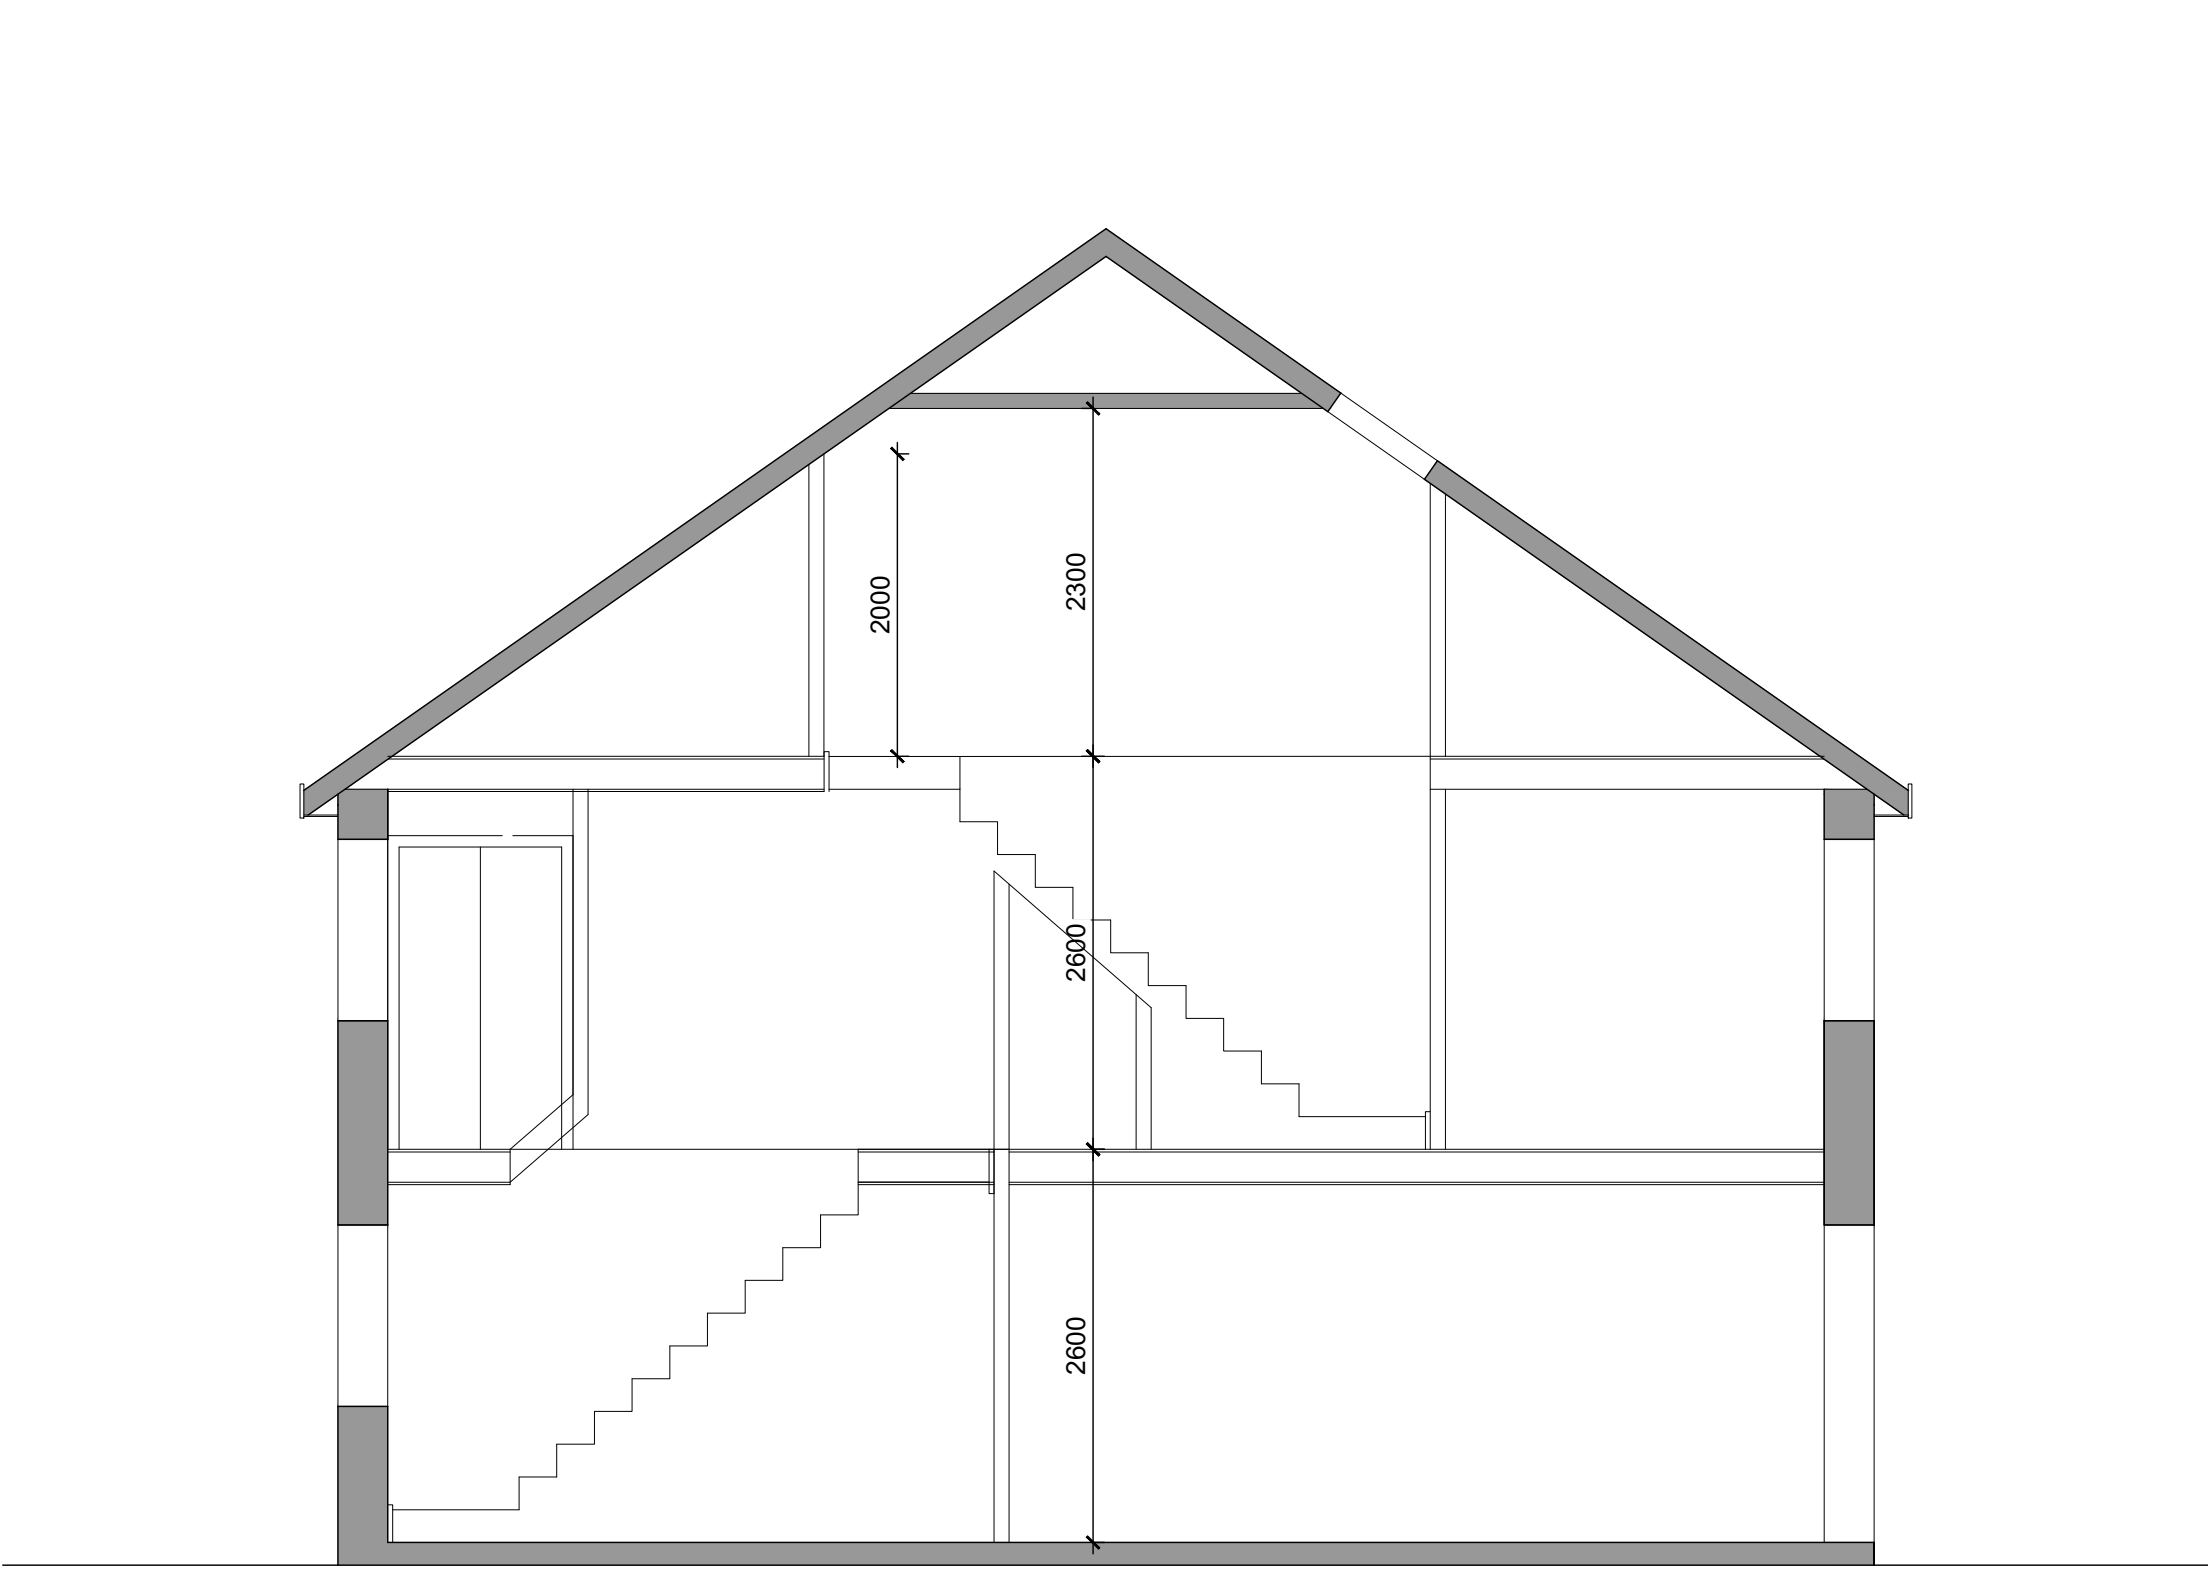

SECTION

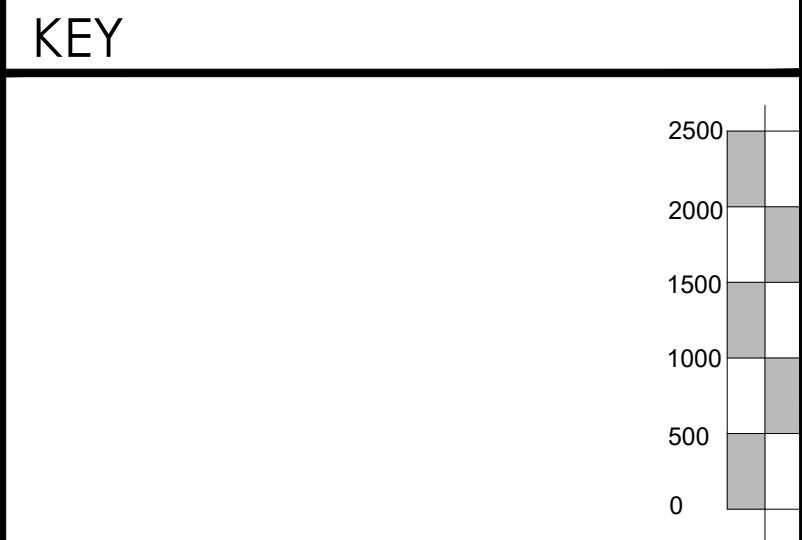

REV	AMENDMENT	DATE
A	Home office location added	16.03.22

Ian Stockdale Limited
30 Edison House Wrexham Technology Park Wrexham LL13 7YT
Tel: 07725 555715

TITLE
BAPTIST STREET, WREXHAM, WALES

TITLE
FLOOR PLANS & SECTION

SCALE	1:50 @ A1	DRAWING No.
DATE	21.02.22	REV. A
DRAWN	DC	BSW-HT-01