


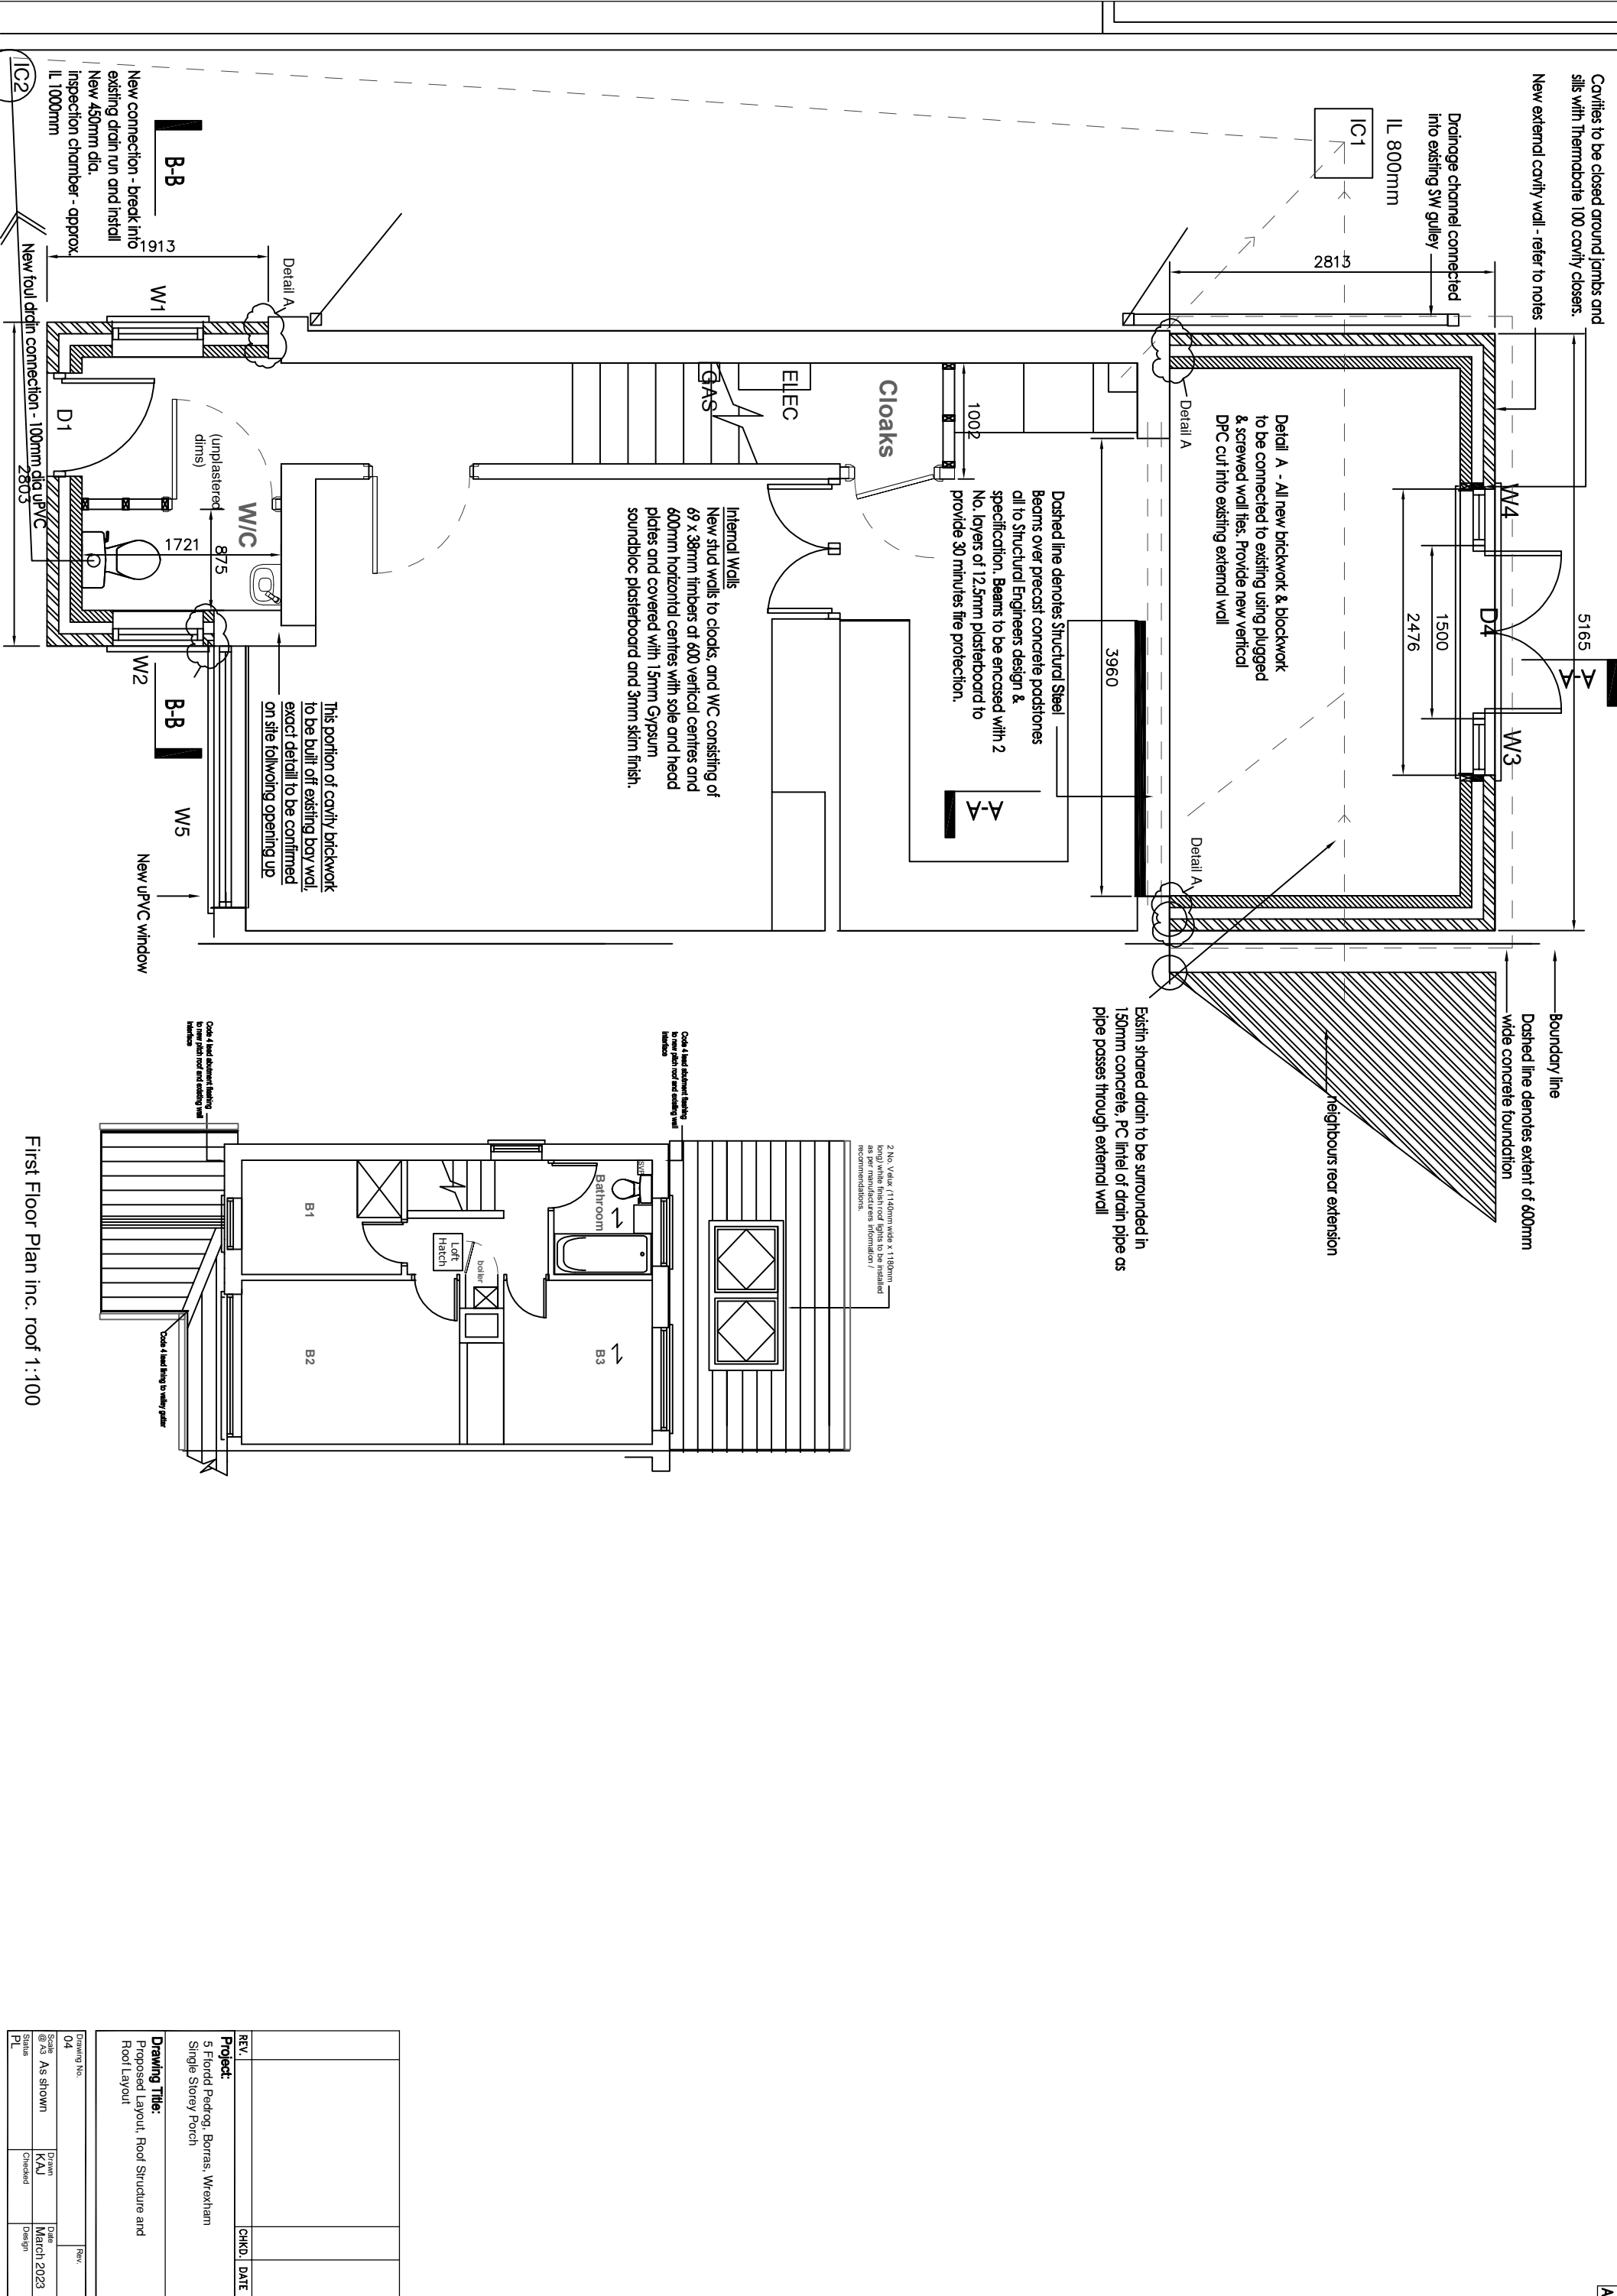

First Floor Plan inc. roof 1:100

REV.				CHKD. DATE	
Project: 5 Florid Pedrog, Borrás, Wrexham Single Storey Porch					
Drawing Title: Proposed Layout, Roof Structure and Roof Layout					
Drawing No.				Rev.	
04					
Scale @ A3 As shown		Drawn KAJ		Date March 2023	
Status PL		Checked		Design	