


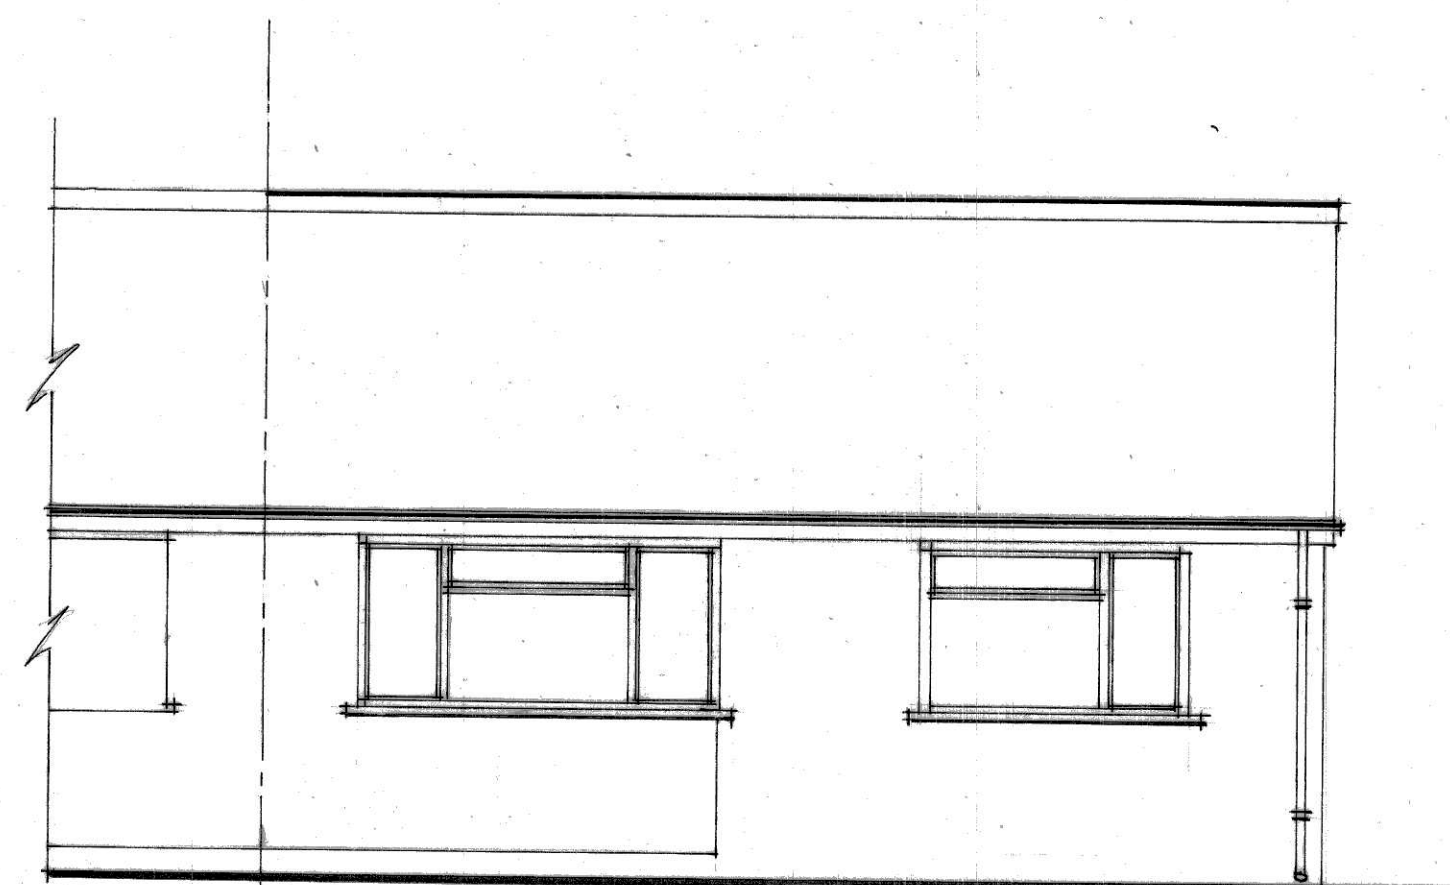


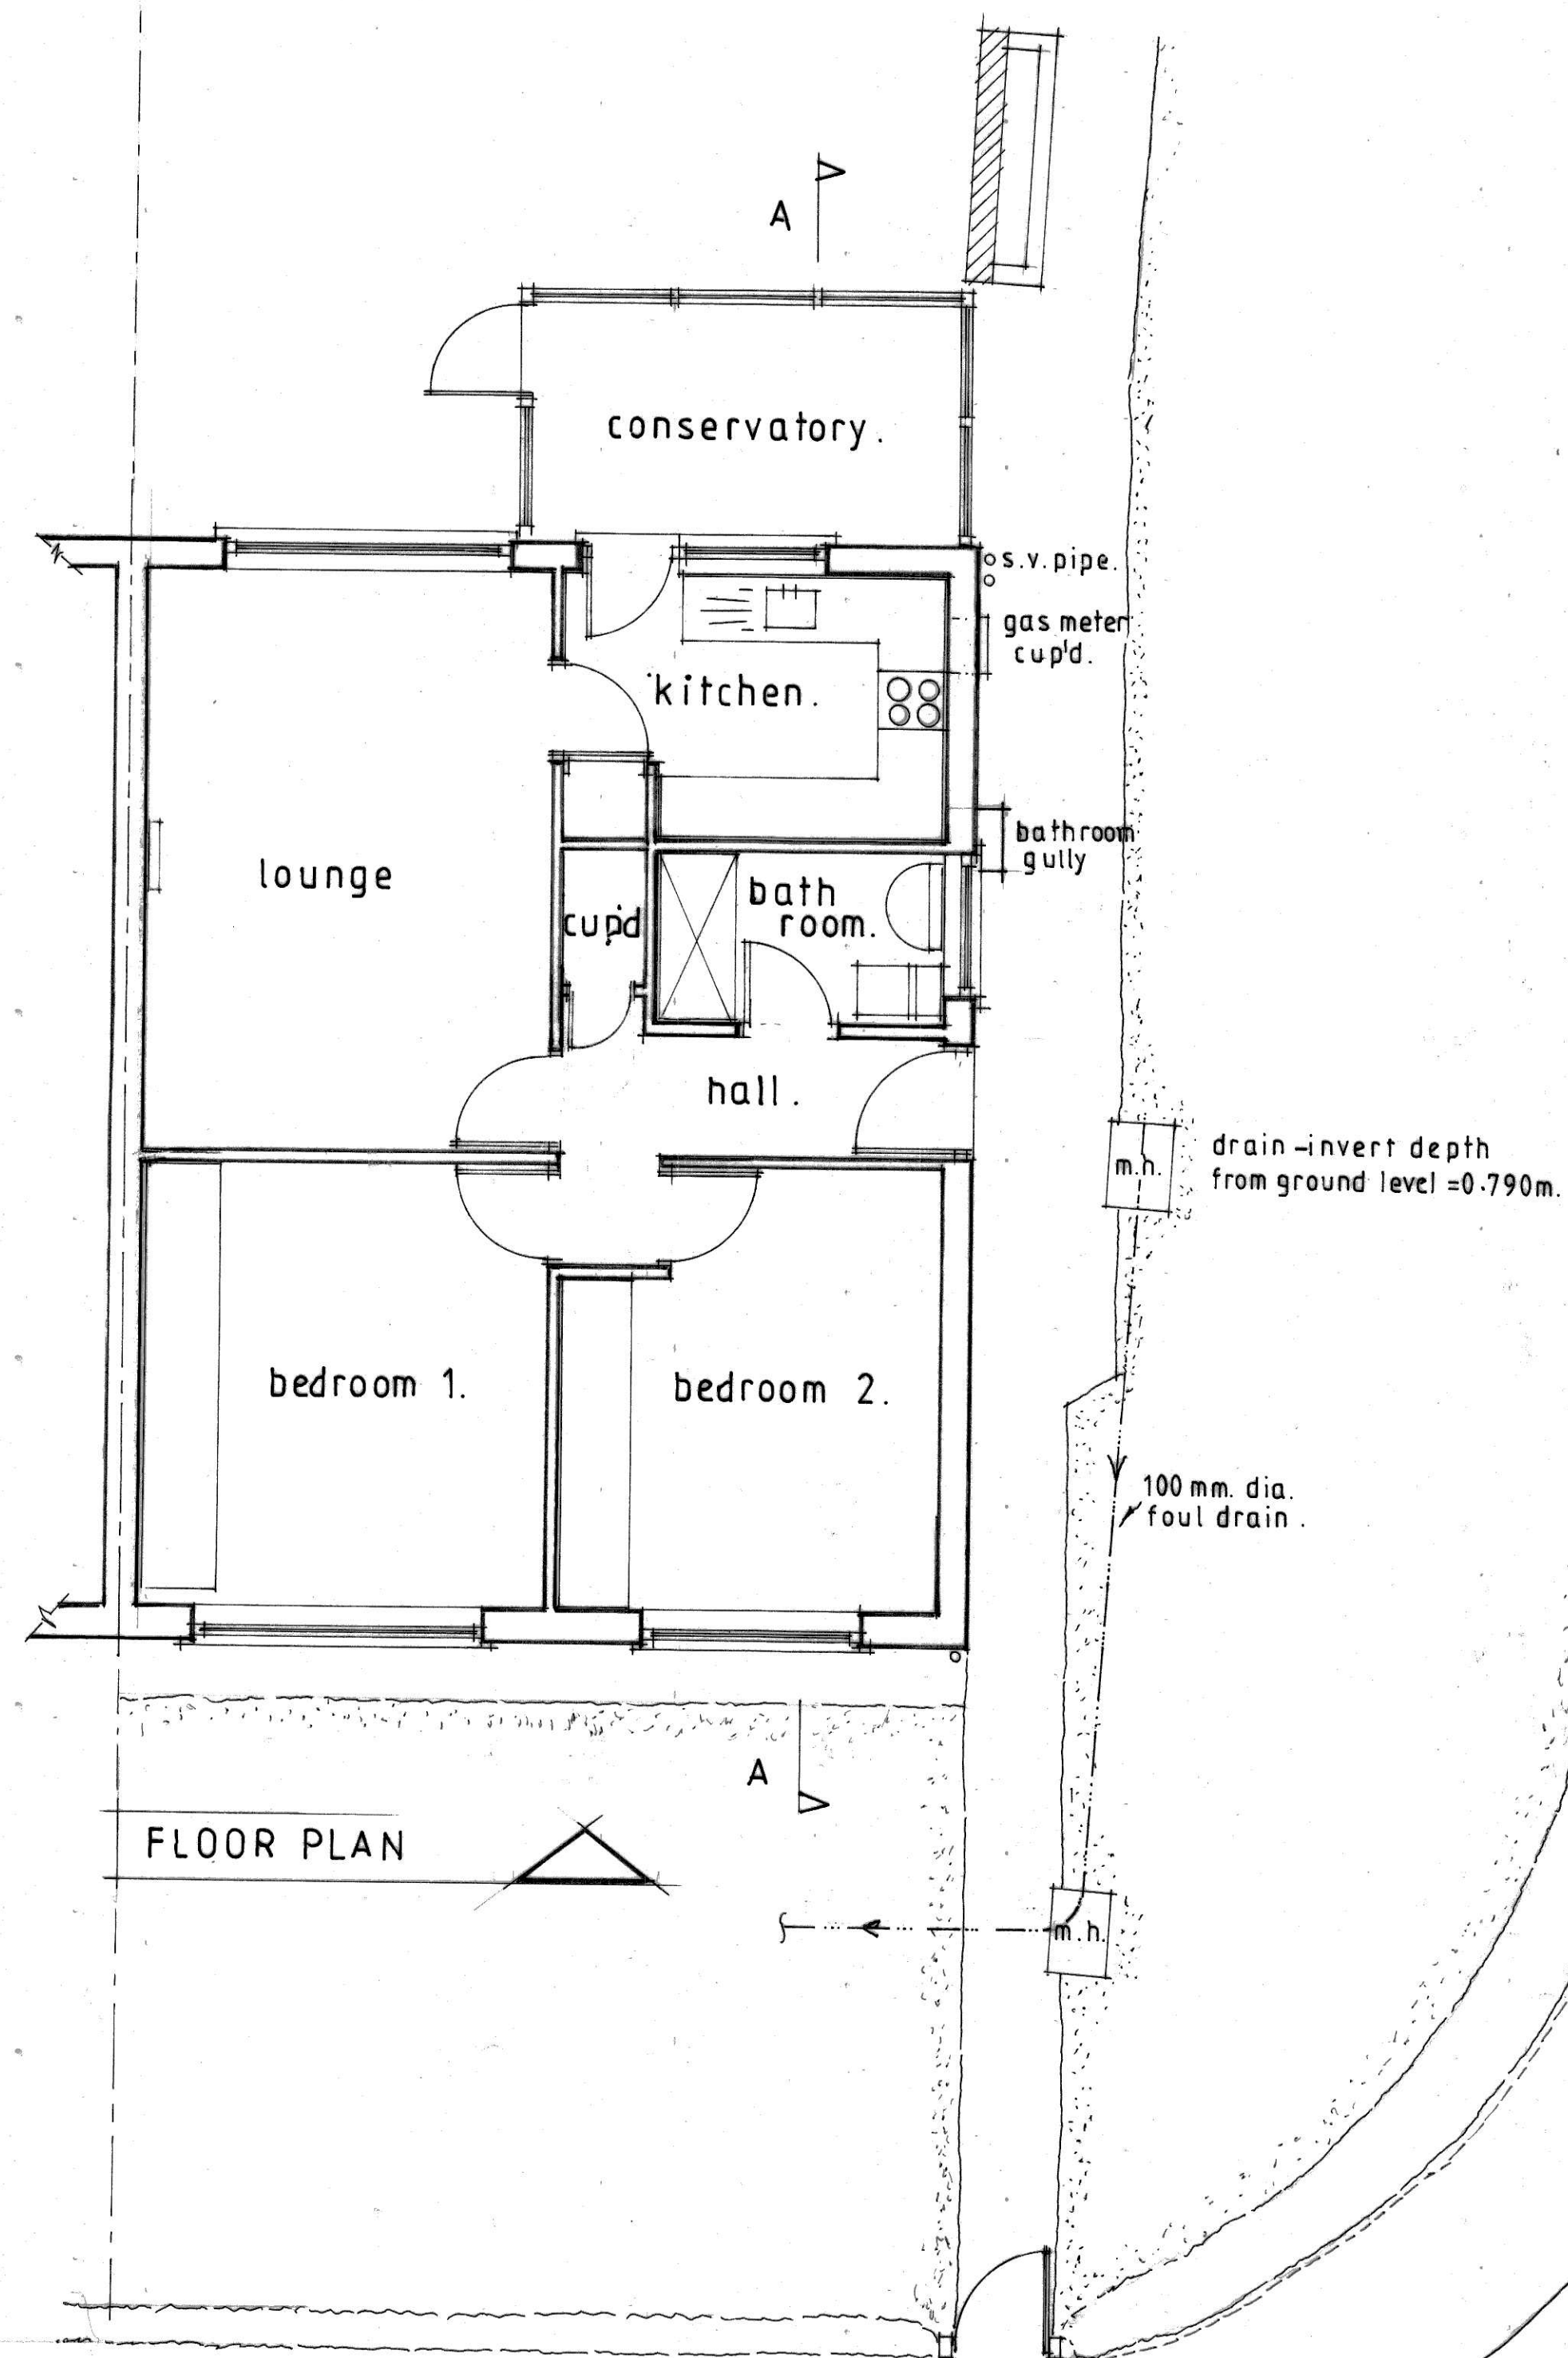


FRONT ELEVATION.

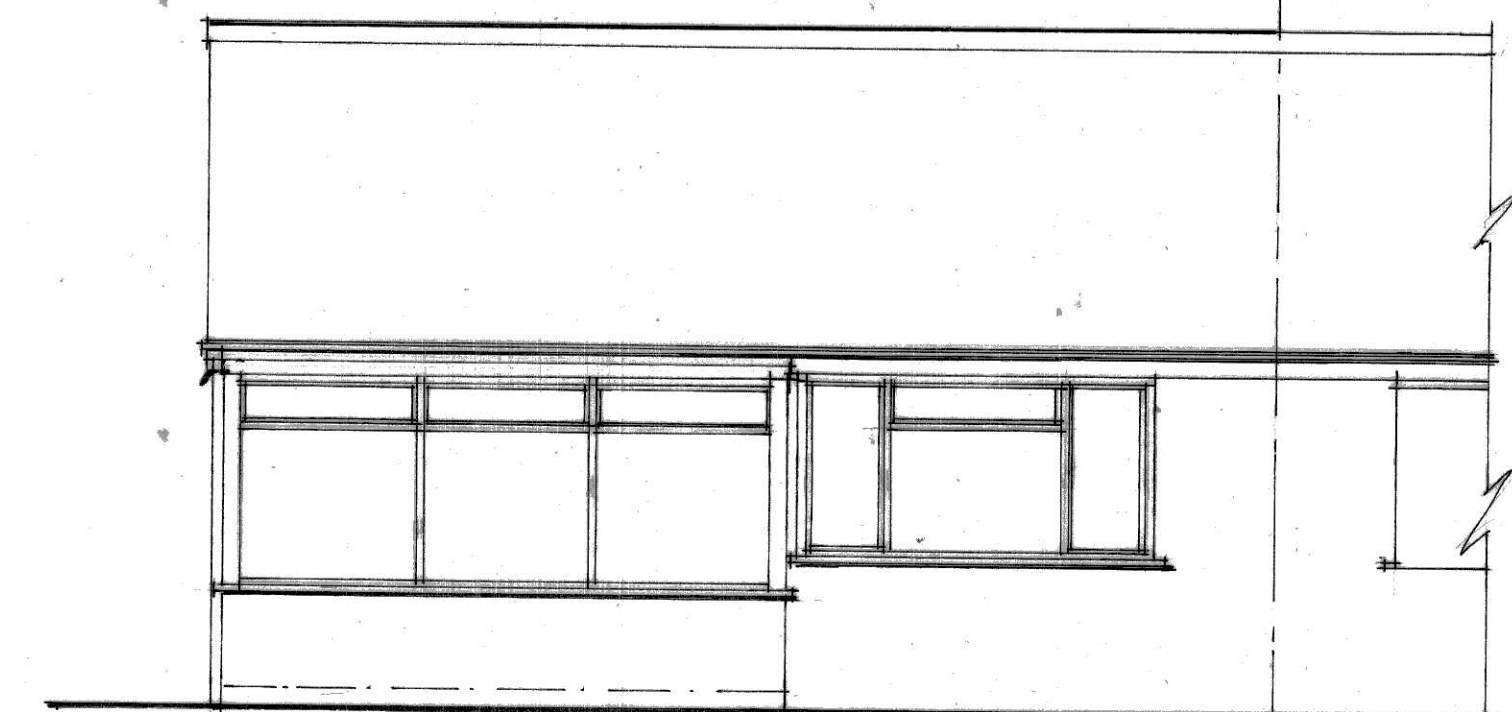

REAR ELEVATION.

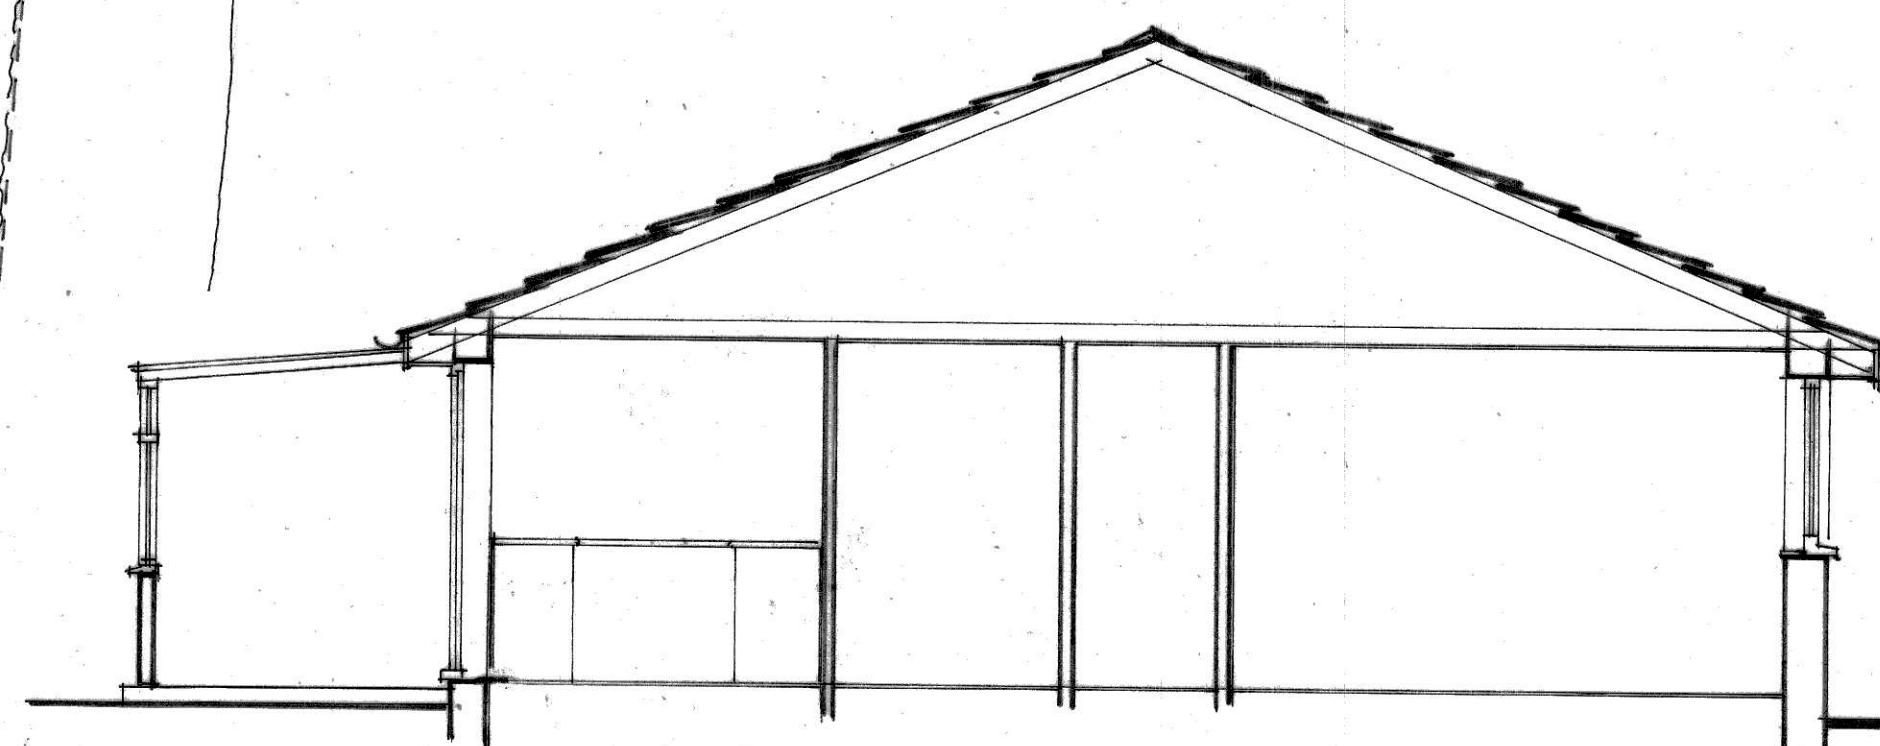

CROSS SECTION A-A

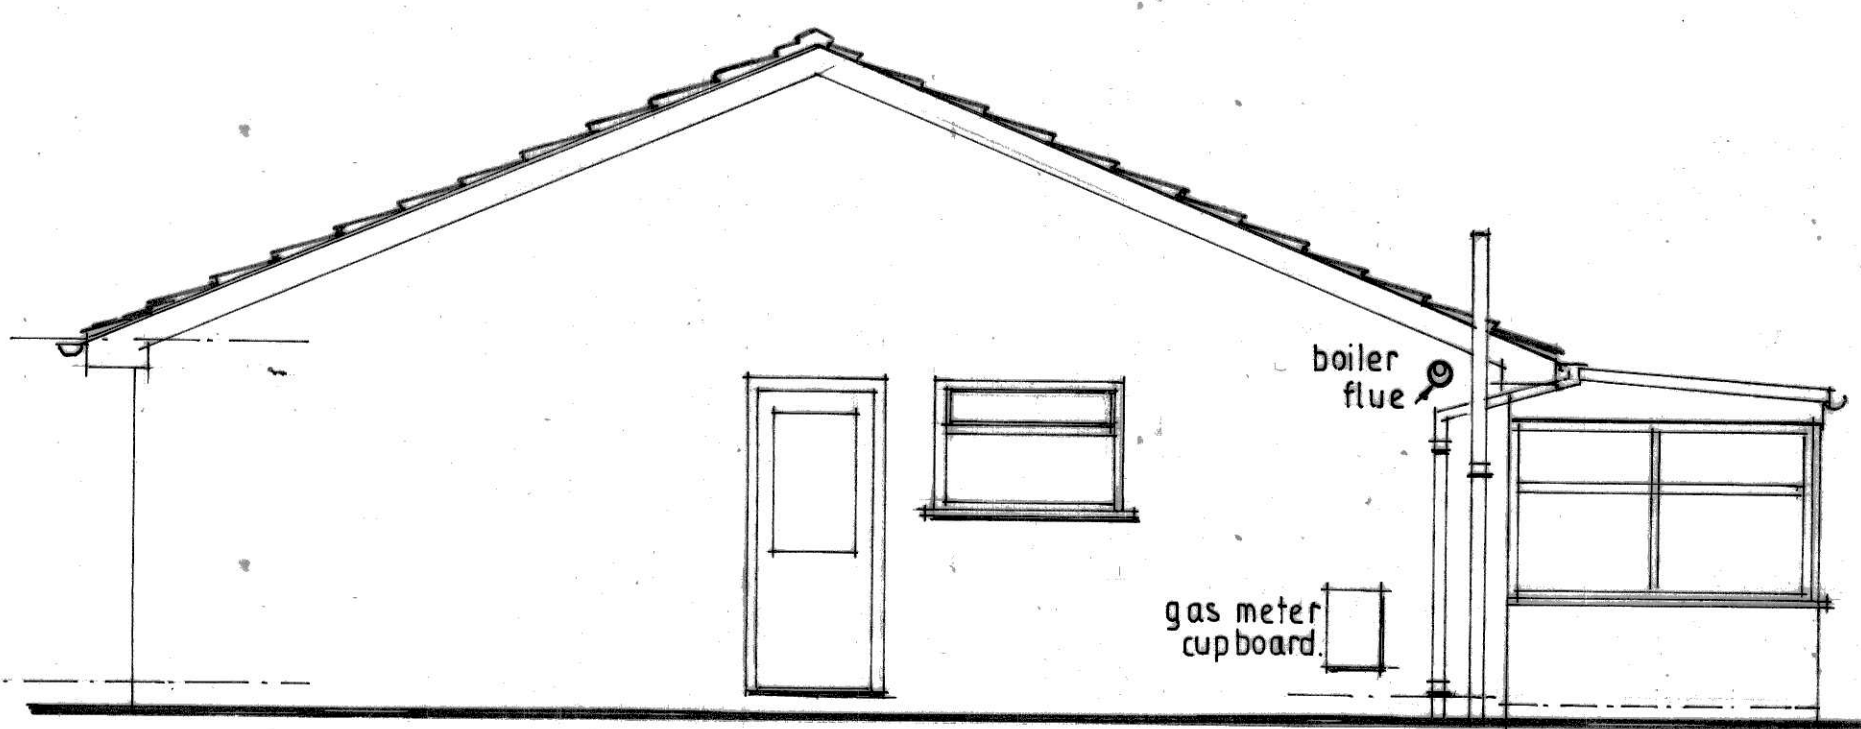

GABLE END ELEVATION.

● MEASURED SURVEY DRAWING OF
64 CROGEN, LODGEVALE PARK,
CHIRK, WREXHAM.

● Scale 1:50

● Project ref 1210.400.01