



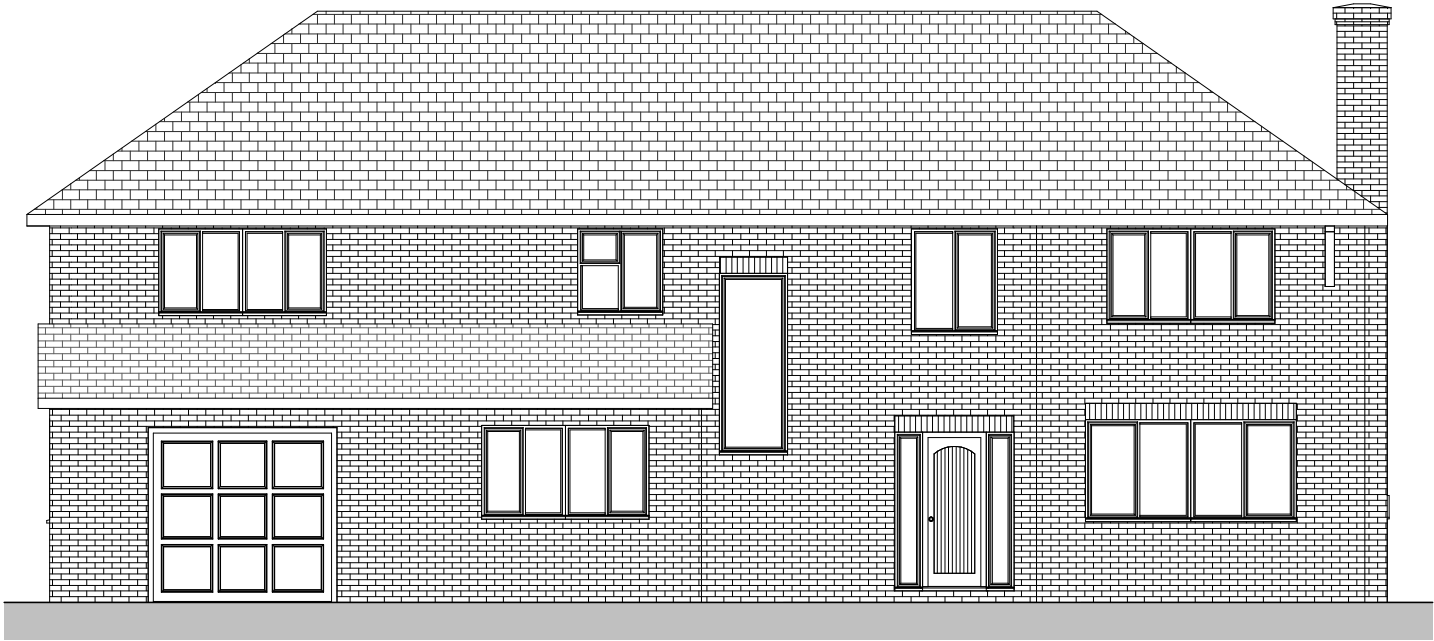

Front Elevation

1 : 100

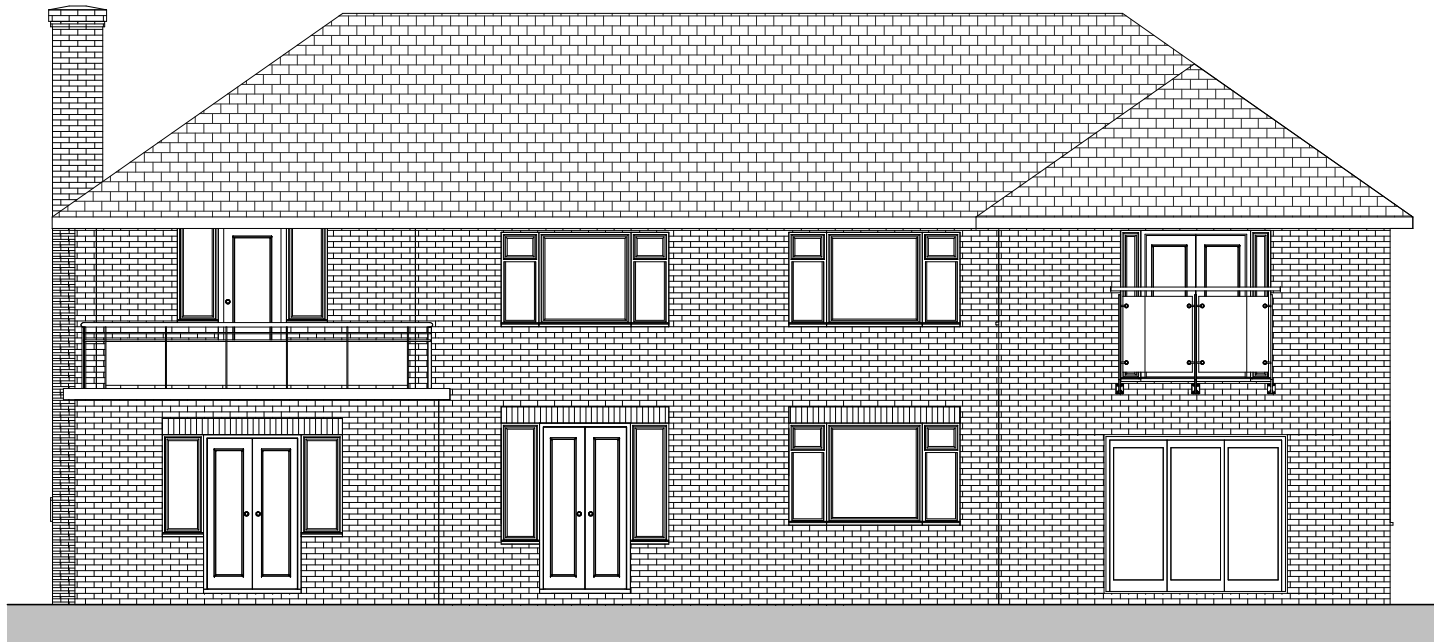

Rear Elevation

1 : 100

A	Client Amendments 1		10.05
REV	DESCRIPTION	BY	DATE

OFF
THE
WALL

ARCHITECTURAL SERVICES

OFF THE WALL - Architectural Services
1The Woodlands, Chester Road,
Gresford, Wrexham LL12 8NU

@ offthewall_architectural
07772 113 971
cathy@offthewallarchitectural.com

Partnered with

LABC
Registered
Architects

CLIENT:

Mr & Mrs Edgerley

ADDRESS:

65 Wynnstay Lane, Marford

STAGE:

Planning Application

TITLE:

Existing Elevations

SCALE AT A3:	DATE:	DRAWN:	CHECKED:
1 : 100	03/05/22	LJ	CO
PROJECT NO:	DRAWING NO:	REVISION:	
OTW1227	EX02	A	