






Front Elevation 1:100

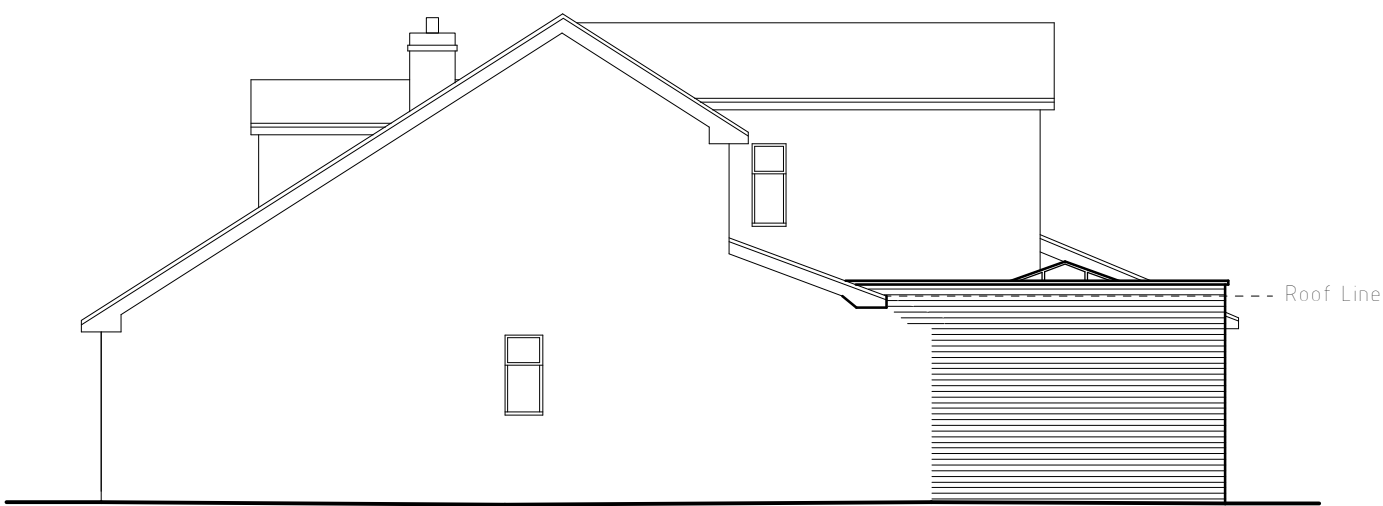


Side Elevation 1:100

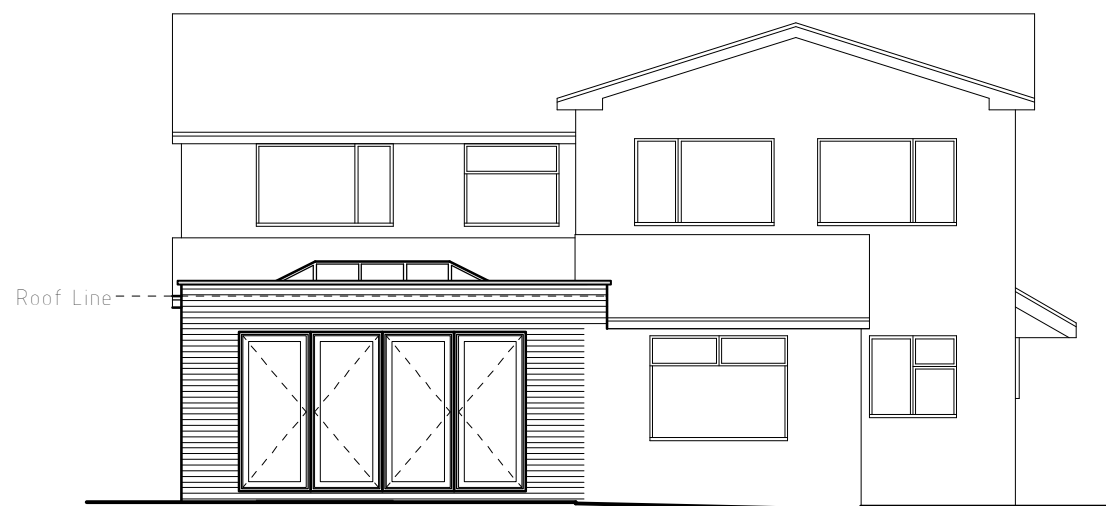

Rear Elevation 1:100

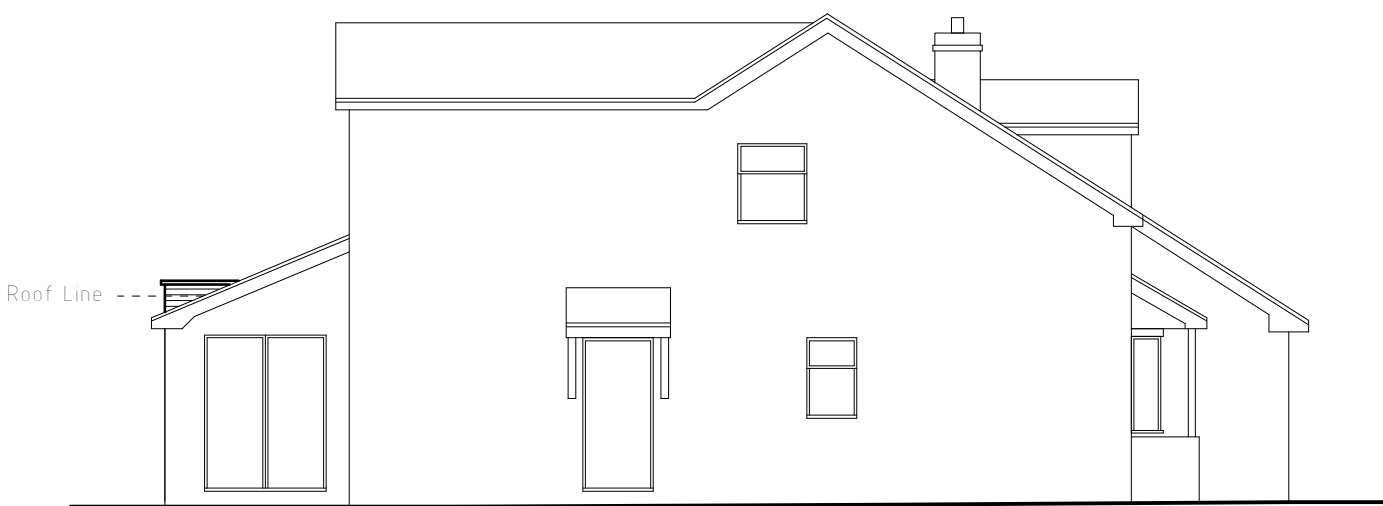

Side Elevation 1:100

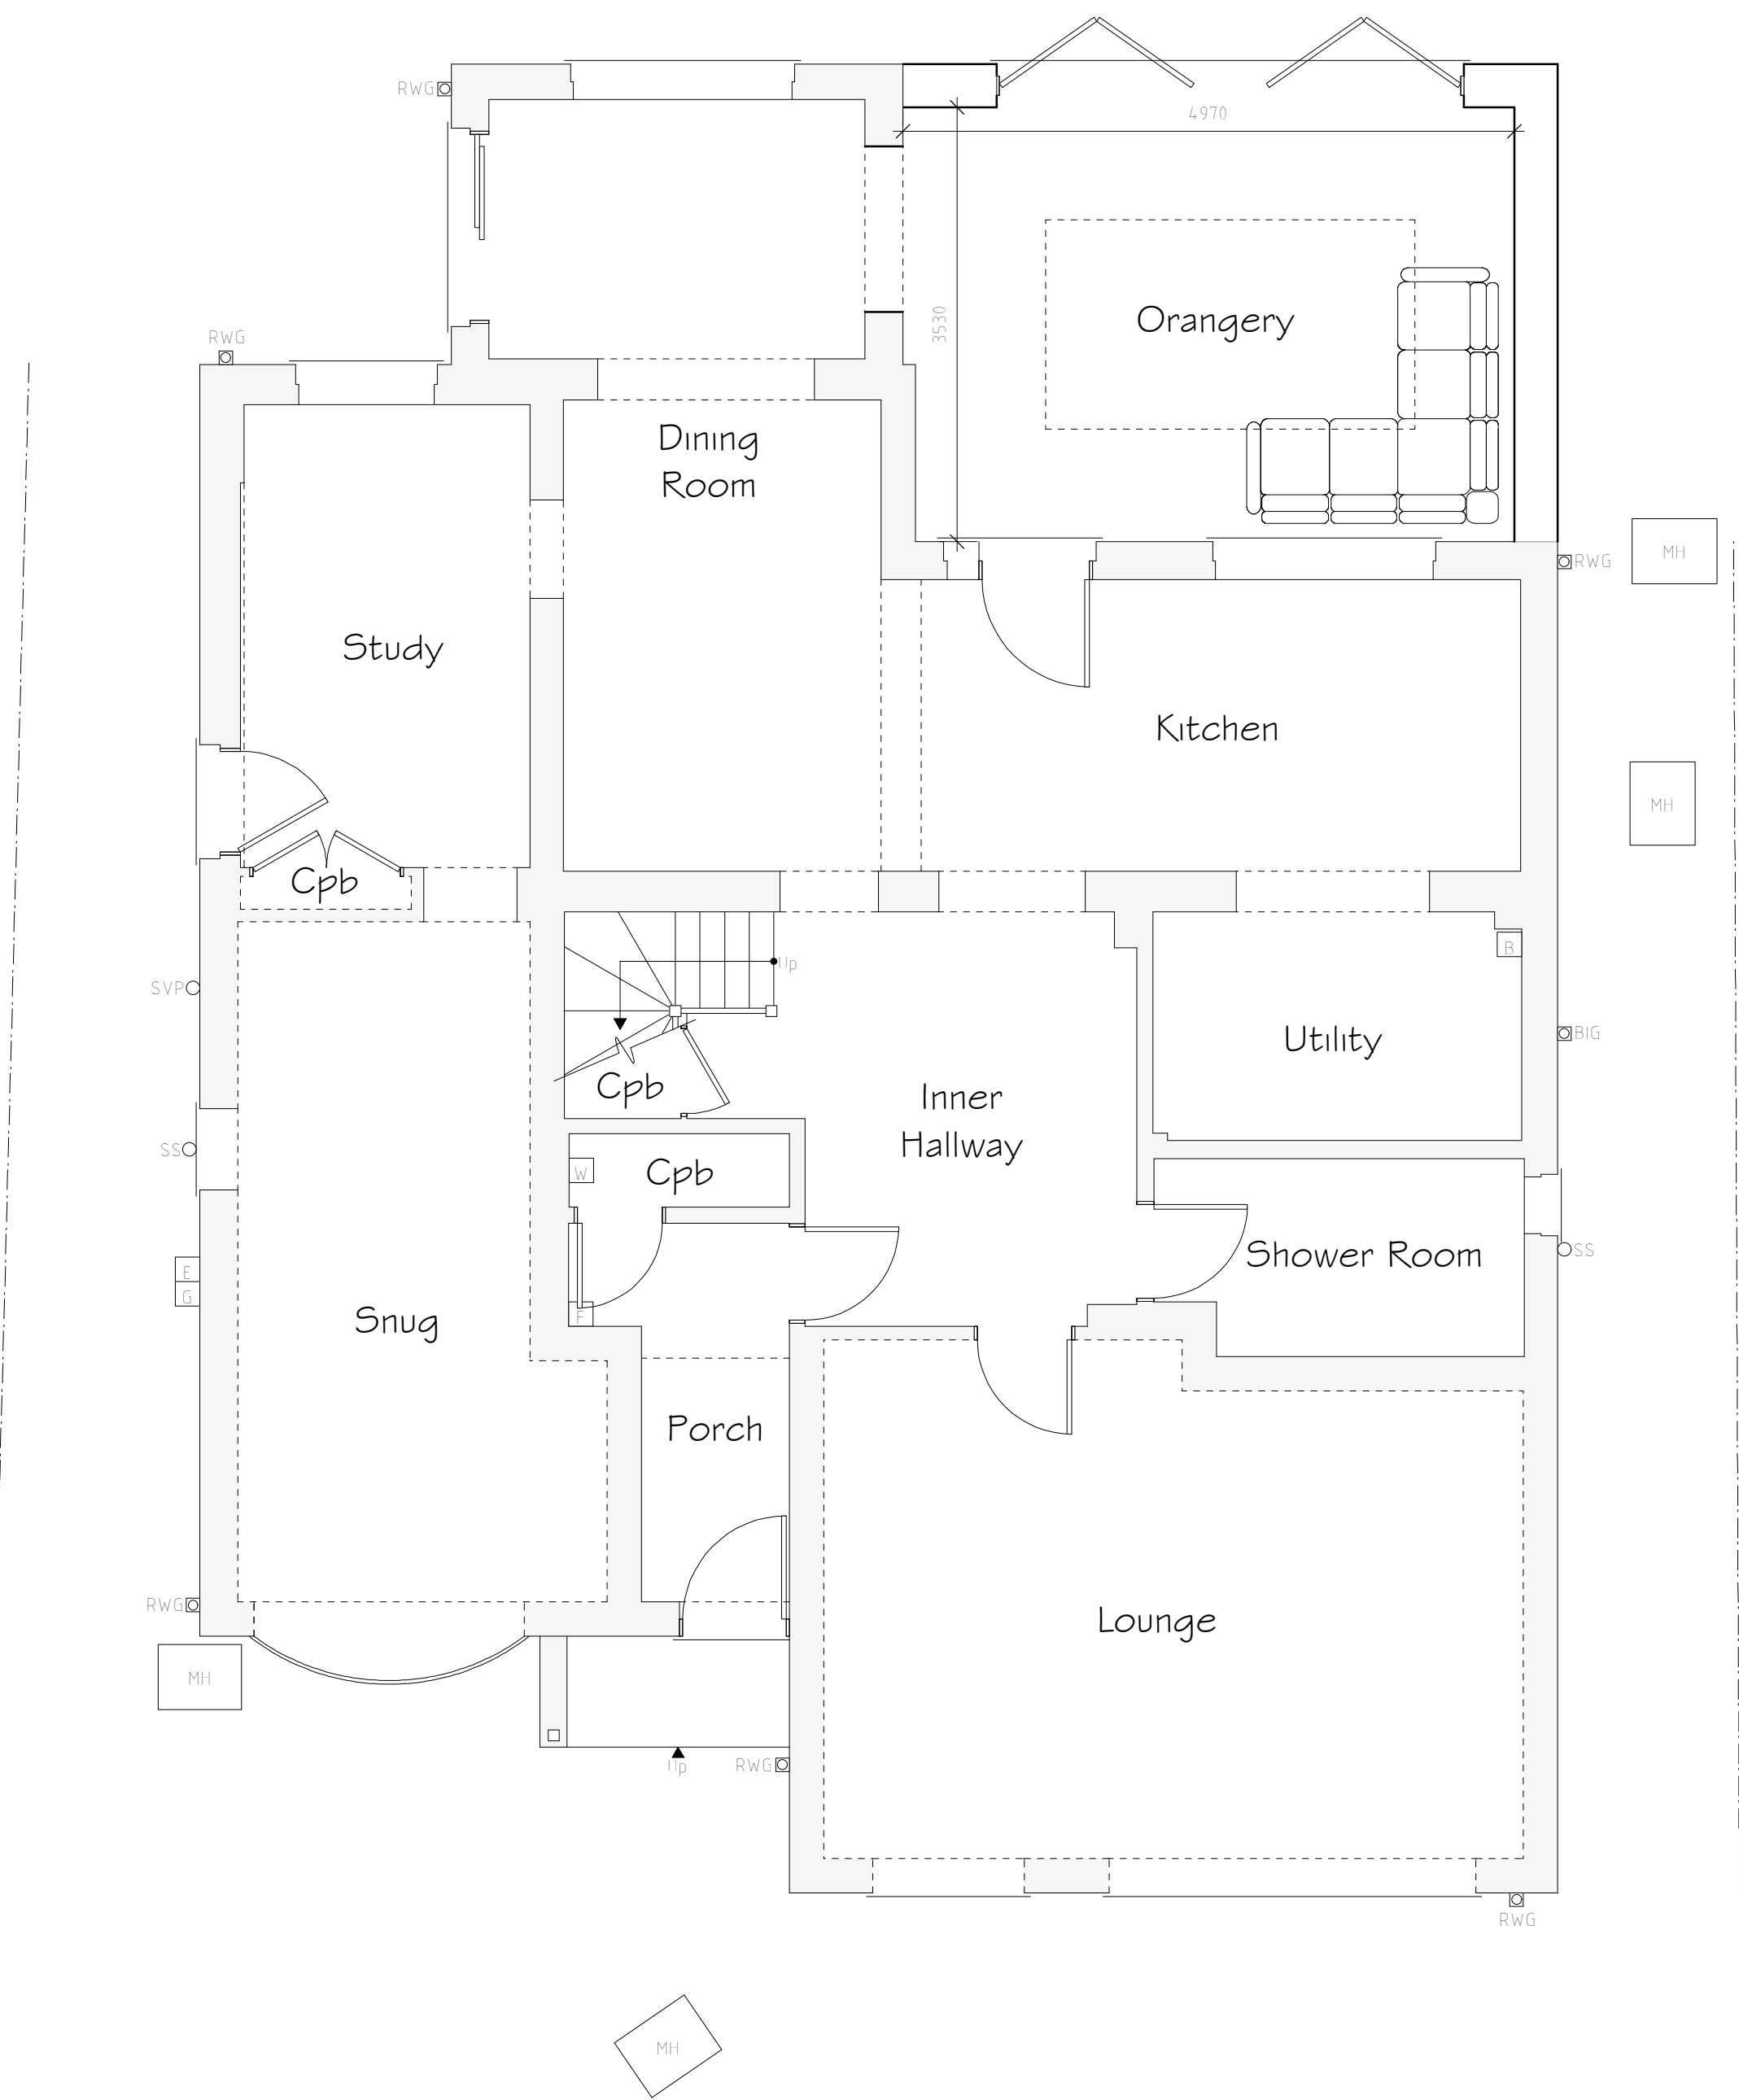

Ground Floor Plan 1:50

External Facing Materials
Extension to be Brick as indicated on elevations to local Authority approval

Roofing Materials
Roof Coverings are to be tile to local authority approval and to match existing

All Windows are to comprise sealed double glazed units set in UPVC frames

All fascias and soffits are to comprise UPVC to match windows

Rainwater to be collected in UPVC guttering, to discharge to soakaways located in garden

Rev	Date	Detail	Initial
Project: Proposed Alterations to, 8 Willow Court, Bangor-On-Dee, Wrexham, LL13 0BT			
Title: Planning		Scale: (A1) 1:50 & 1:100	
Drawn By: A.Valentine		Date: June 2023	
Drawing No: B167/003		Sheet: 1 of 1	

Office 3K4,
Redwither Business Tower,
Wrexham, LL13 9XT
Tel: 01978 356500
www.blueprintarchitectural.com
© copyright all rights reserved