


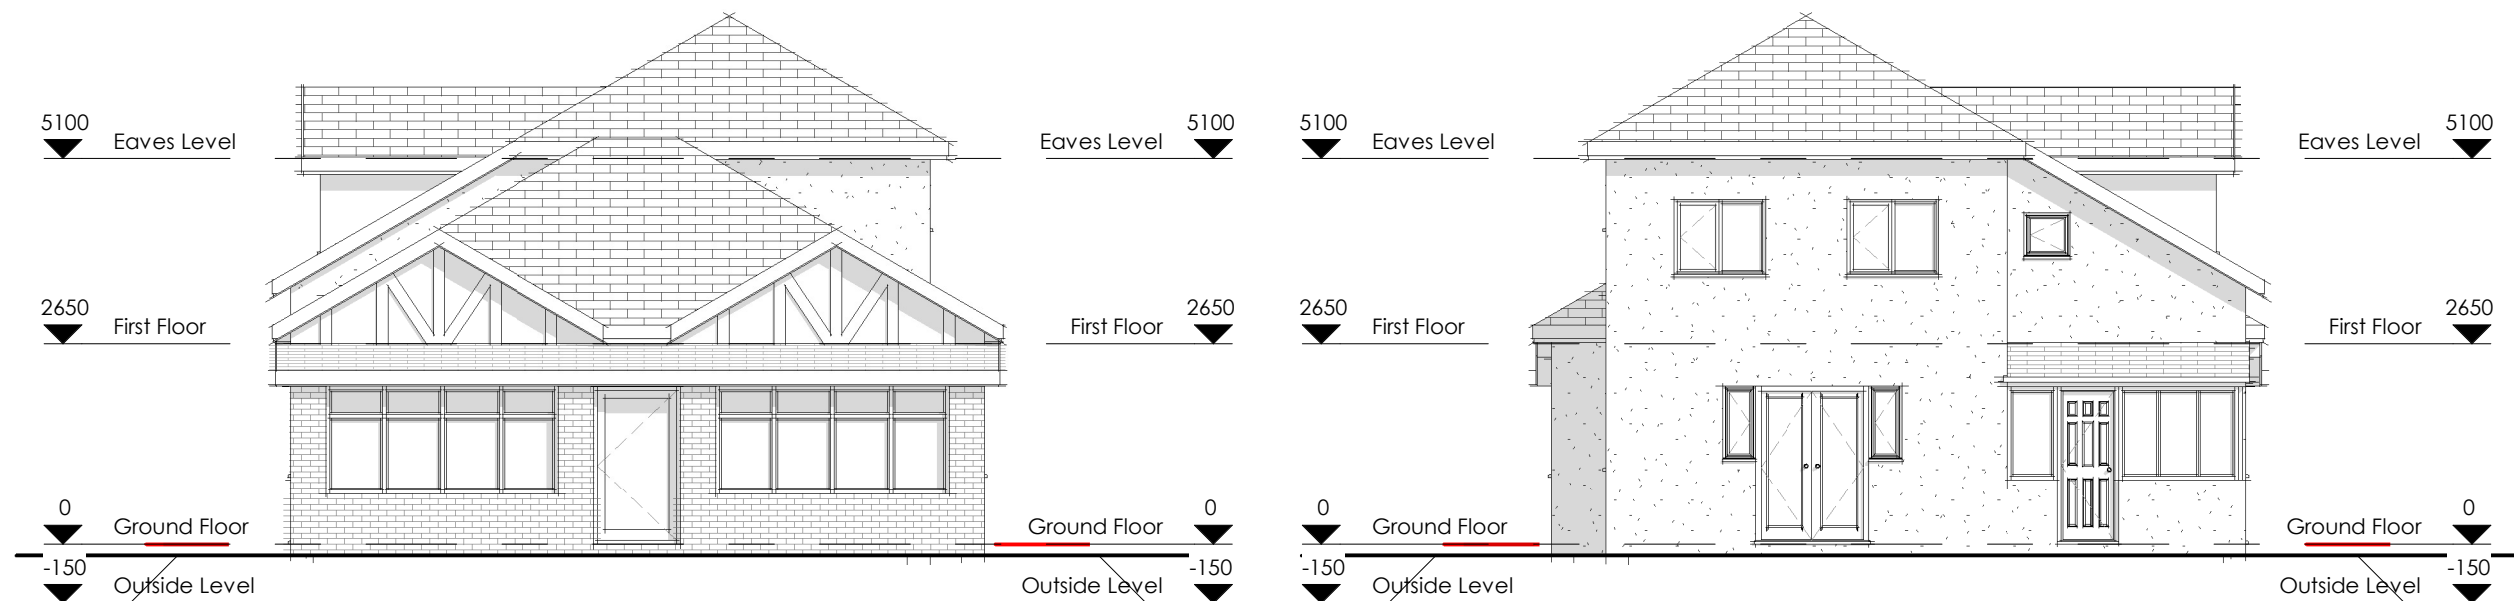

Existing - Front Elevation

Scale: 1 : 100

Existing - Rear Elevation

Scale: 1 : 100

GENERAL NOTE:

1. UNDER NO CIRCUMSTANCES SHOULD DIMENSIONS BE SCALED FROM THIS DRAWING 'IF IN DOUBT ASK'.
2. THE DRAWINGS ARE TO BE READ IN CONJUNCTION WITH ALL OTHER RELEVANT DRAWINGS/SPECIFICATION. ANY DISCREPANCIES, ERRORS OR OMISSIONS TO BE BROUGHT TO THE ATTENTION OF 'D2 Architects'.
3. ALL DIMENSIONS ARE TO BE CHECKED PRIOR TO COMMENCEMENT.
4. THIS DRAWING IS THE PROPERTY OF 'D2 Architects' AND MUST NOT BE COPIED OR REPRODUCED EITHER IN WHOLE OR IN PART WITHOUT WRITTEN PERMISSION.

Rev:	Description:	Date:
X	First Issue	14.03.23
A	Planning Sub.	27.03.23

Planning

Scheme Title:
Rossett Dental Practice

Drawing Reference:
Existing Elevations

Scale @ A3: **1 : 100**
 Drawn by: **RAL**
 Checked by: **MOH**

Project Number:	Drawing Number:	Revision:
6414	EX03	A



Existing - Side Elevation A

Scale: 1 : 100



Existing - Side Elevation B

Scale: 1 : 100



Soughton House
 2 Nicholas Street Mews
 Chester
 Cheshire
 CH1 2NS

T: 01244 820 984 / 01824 562012
 E: admin@d2architects.co.uk
 W: www.d2architects.co.uk