
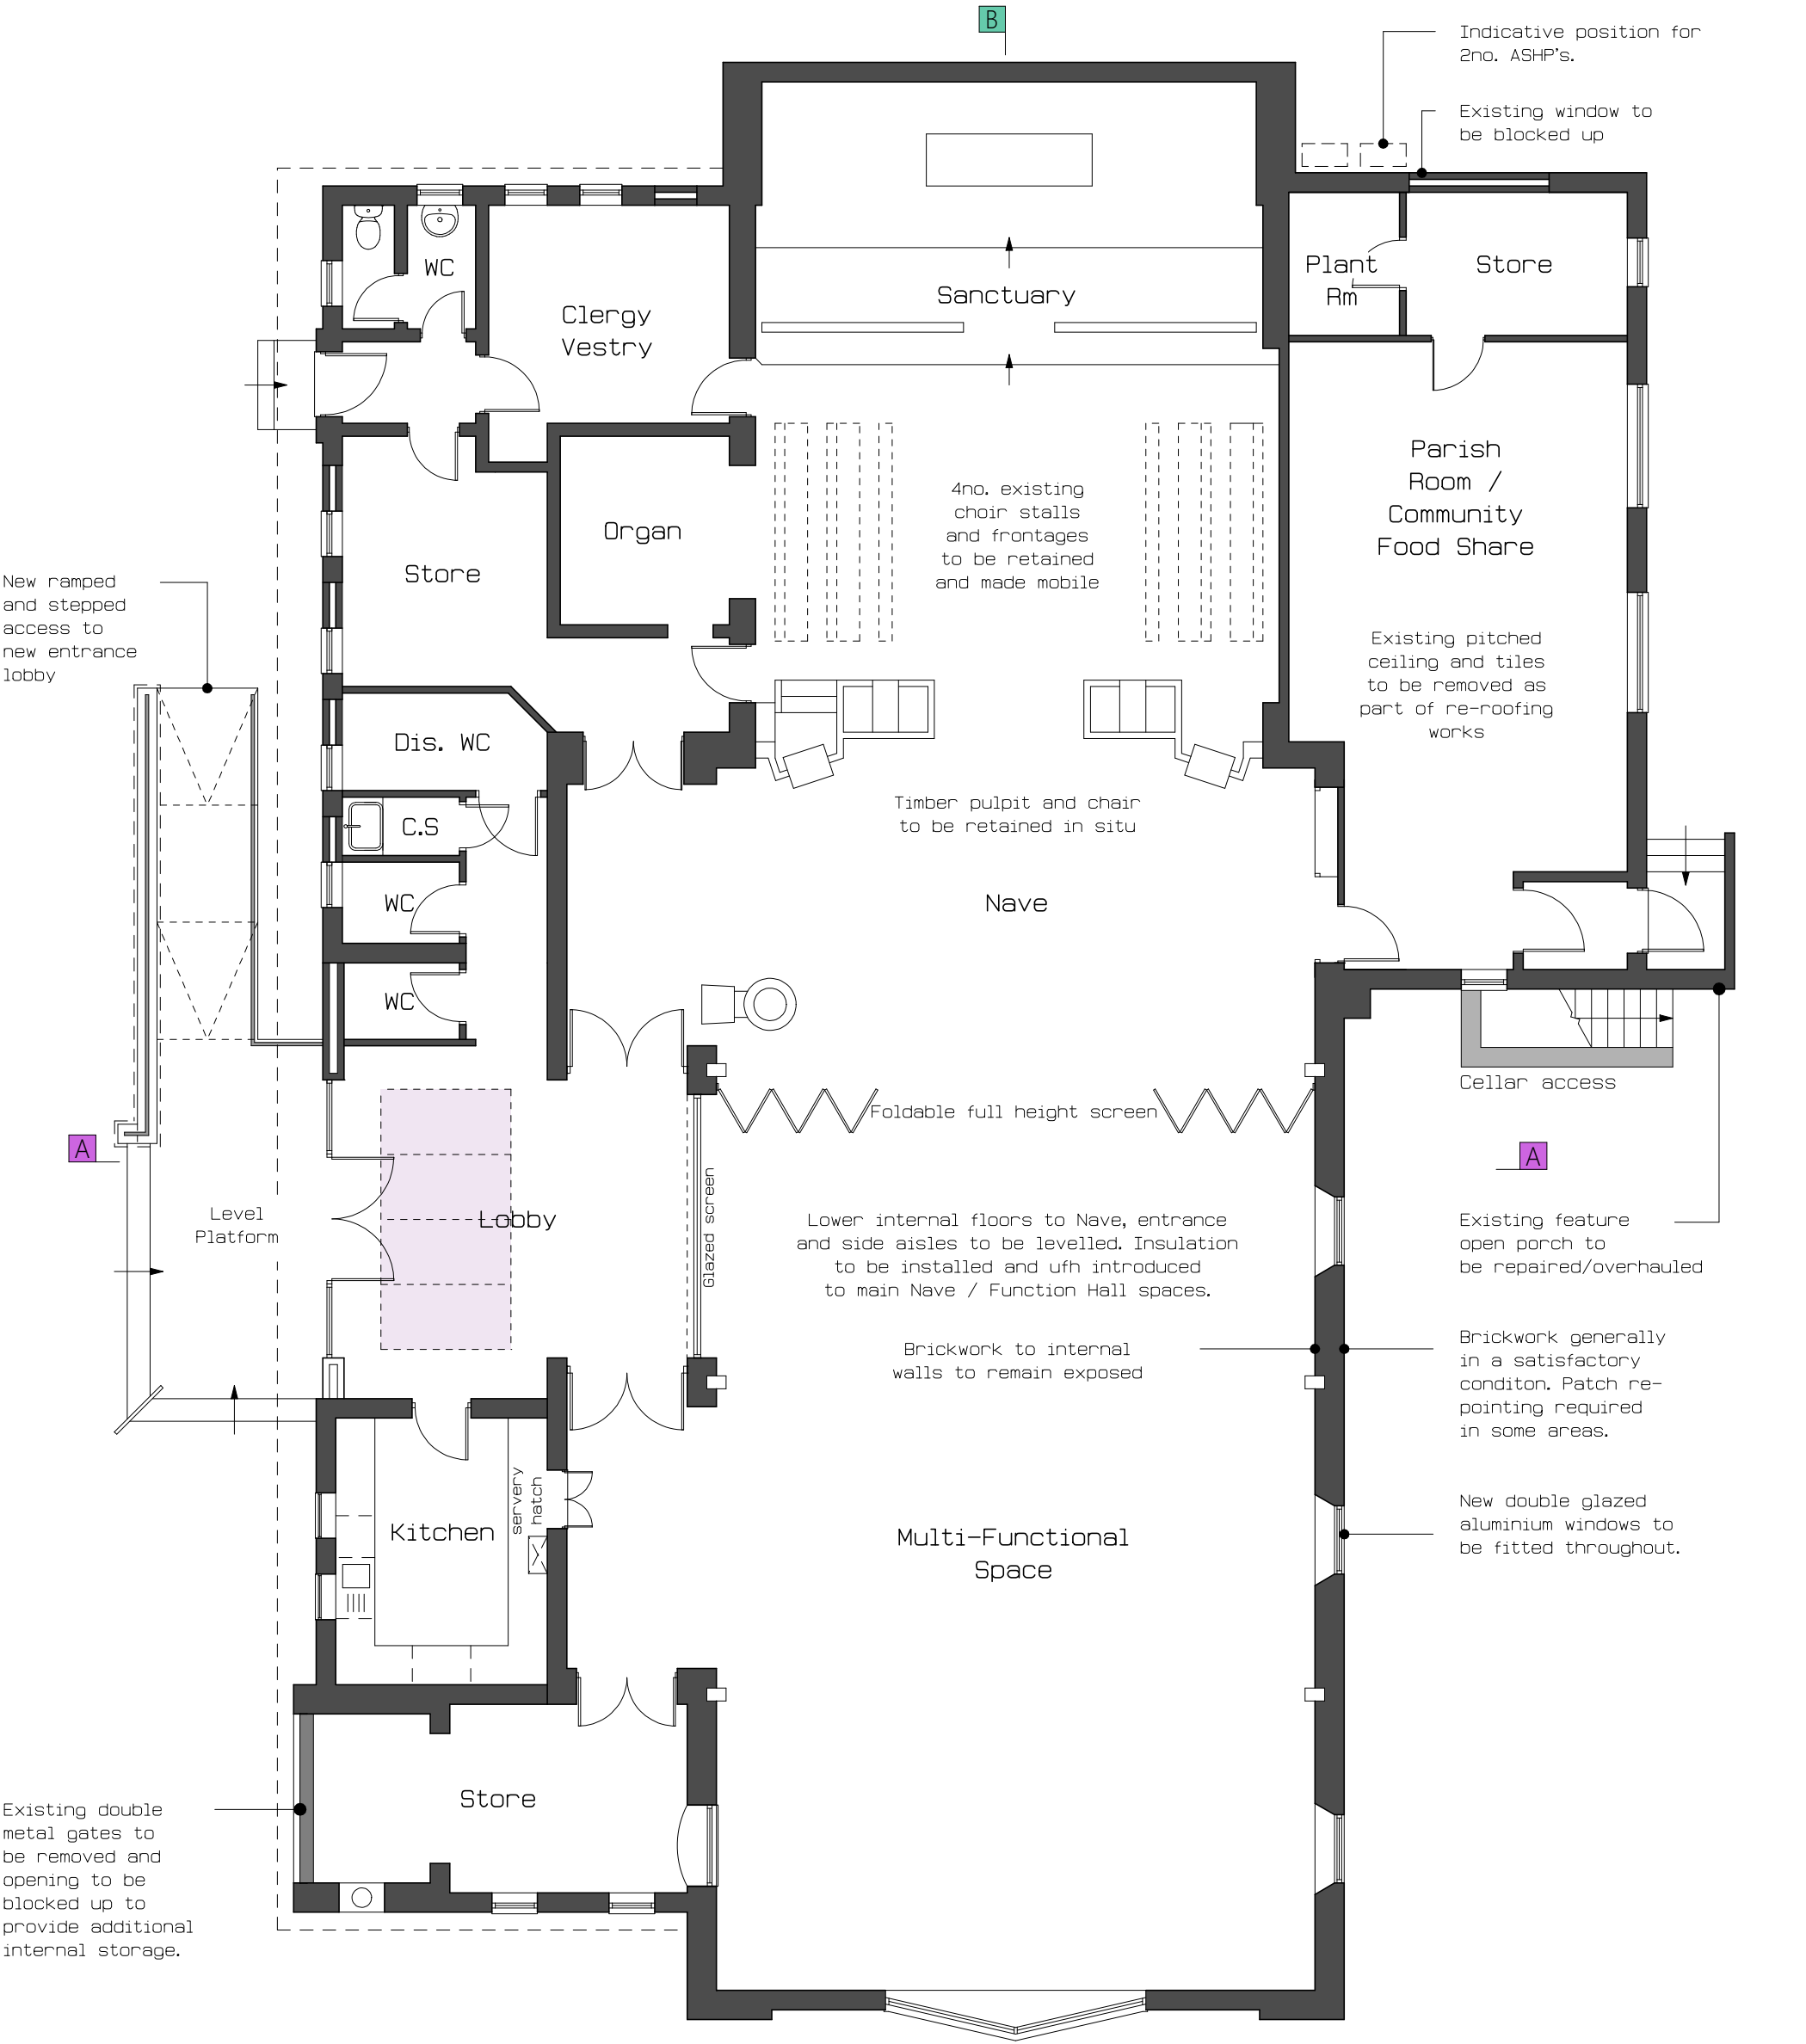


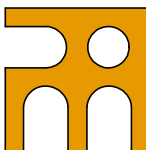

Proposed Floor Plan

REVISION:	DATE:	DRAWN BY:	DETAILS / COMMENTS:
A	/2020	***	***
B	/2020	***	***
C	/2020	***	***
D	/2020	***	***

Project: Proposed Re-Ordering at St Mark's Church, Caia Park, Wrexham	Drawn by: had	 Paterson Macaulay & Owens 9 Earl Road - Mold - Flintshire - CH7 1AJ Telephone: 01352 755703 E-Mail: mail@pmoarchitects.com www.pmoarchitects.com
	Checked by:	
Client: St Mark's Church, Wrexham	Created: 10/05/2023	
	Scale: 1:100	
Drawing Title: Proposed Ground Floor Plan Planning	Sheet Size: A3	
	Job No.: 6001	
COPYRIGHT: Paterson Macaulay & Owens Ltd. c 2022. The drawings, details and information shown on this document are subject to the copyright of the architect (Paterson Macaulay and Owens) and are not to be used, reproduced or disclosed without their express permission. Likewise, third parties who do not have a licence or sub-licence to use the design will not be entitled to use the drawings without the architect's consent. This drawing, including dimensions are to be verified on site prior to commencement of works. Any discrepancies should be brought to the attention of Paterson Macaulay & Owens immediately. Do not scale from this drawing.	Drawing No.: P01	
Revision:		