




FRONT (SOUTH-WEST) ELEVATION
SCALE 1:100

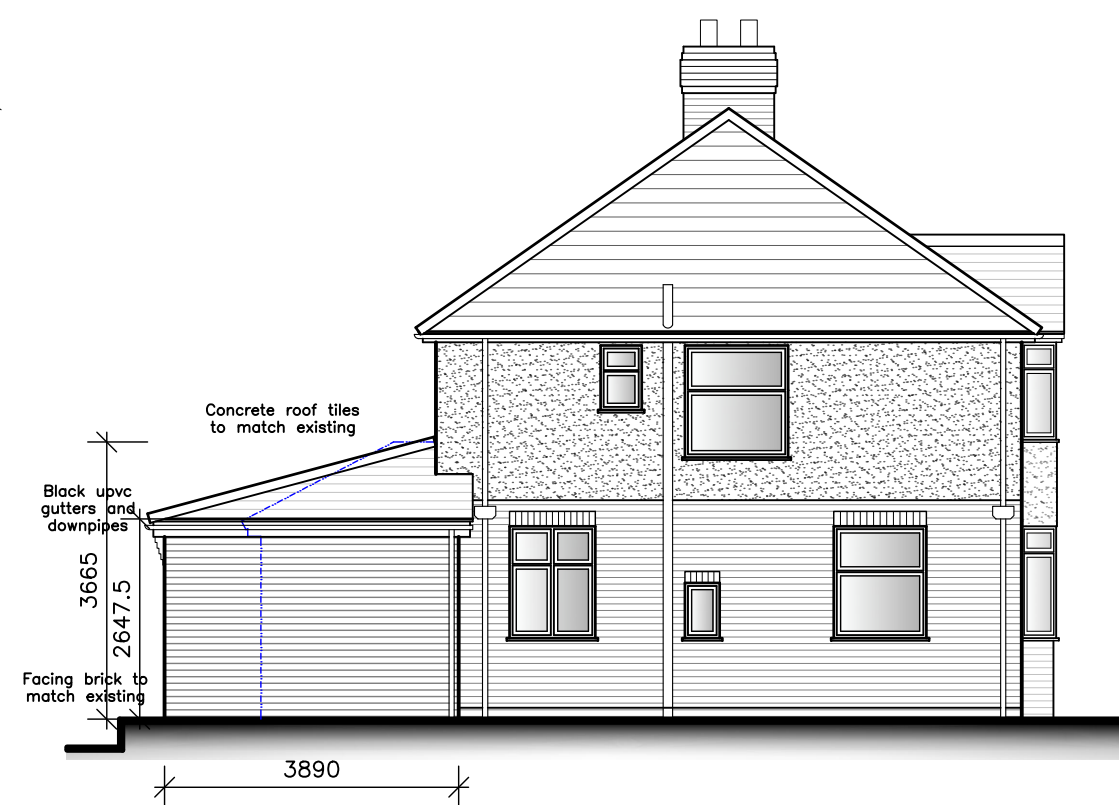


SIDE (NORTH-WEST) ELEVATION
SCALE 1:100

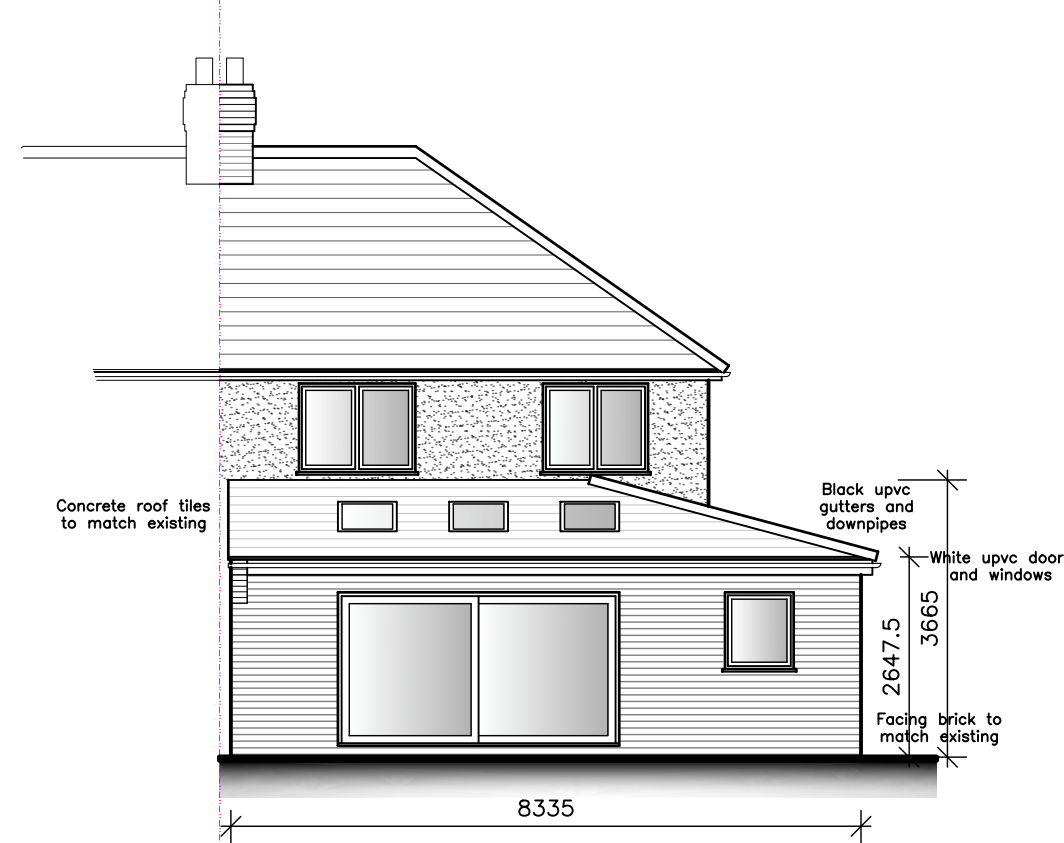



REAR (NORTH-EAST) ELEVATION
SCALE 1:100

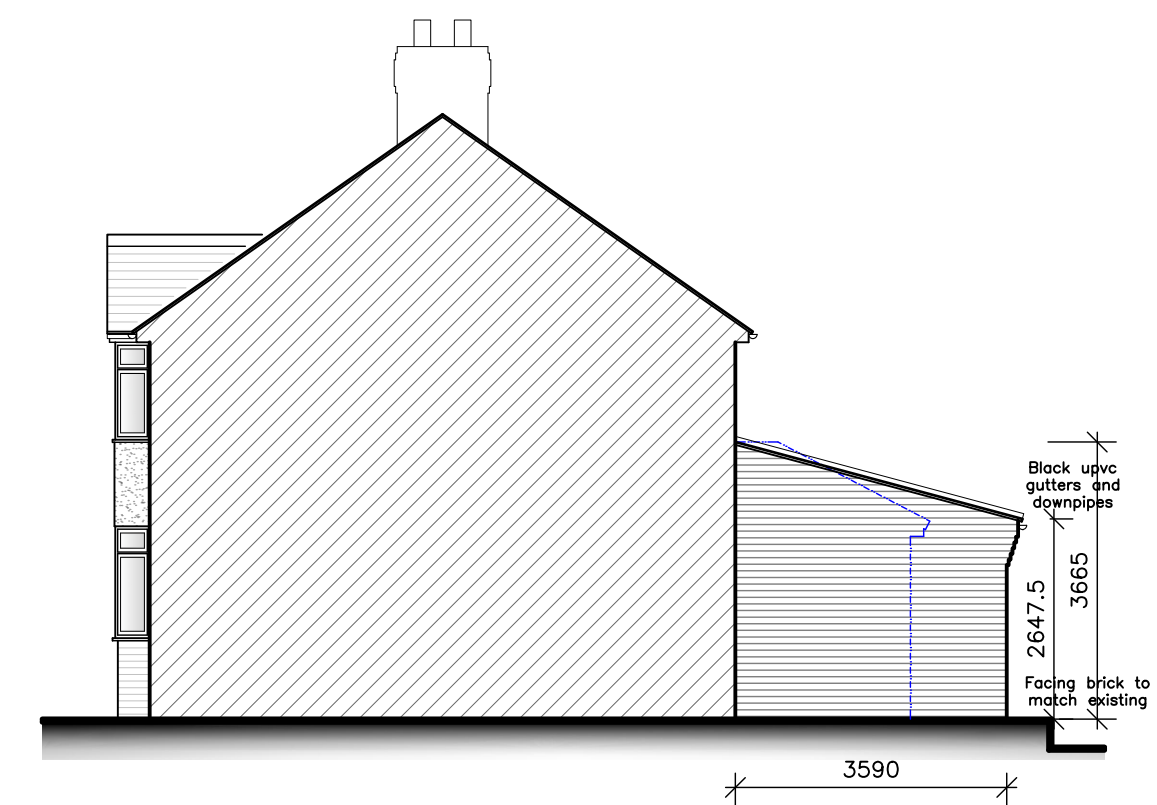

SIDE (SOUTH-EAST) ELEVATION
SCALE 1:100

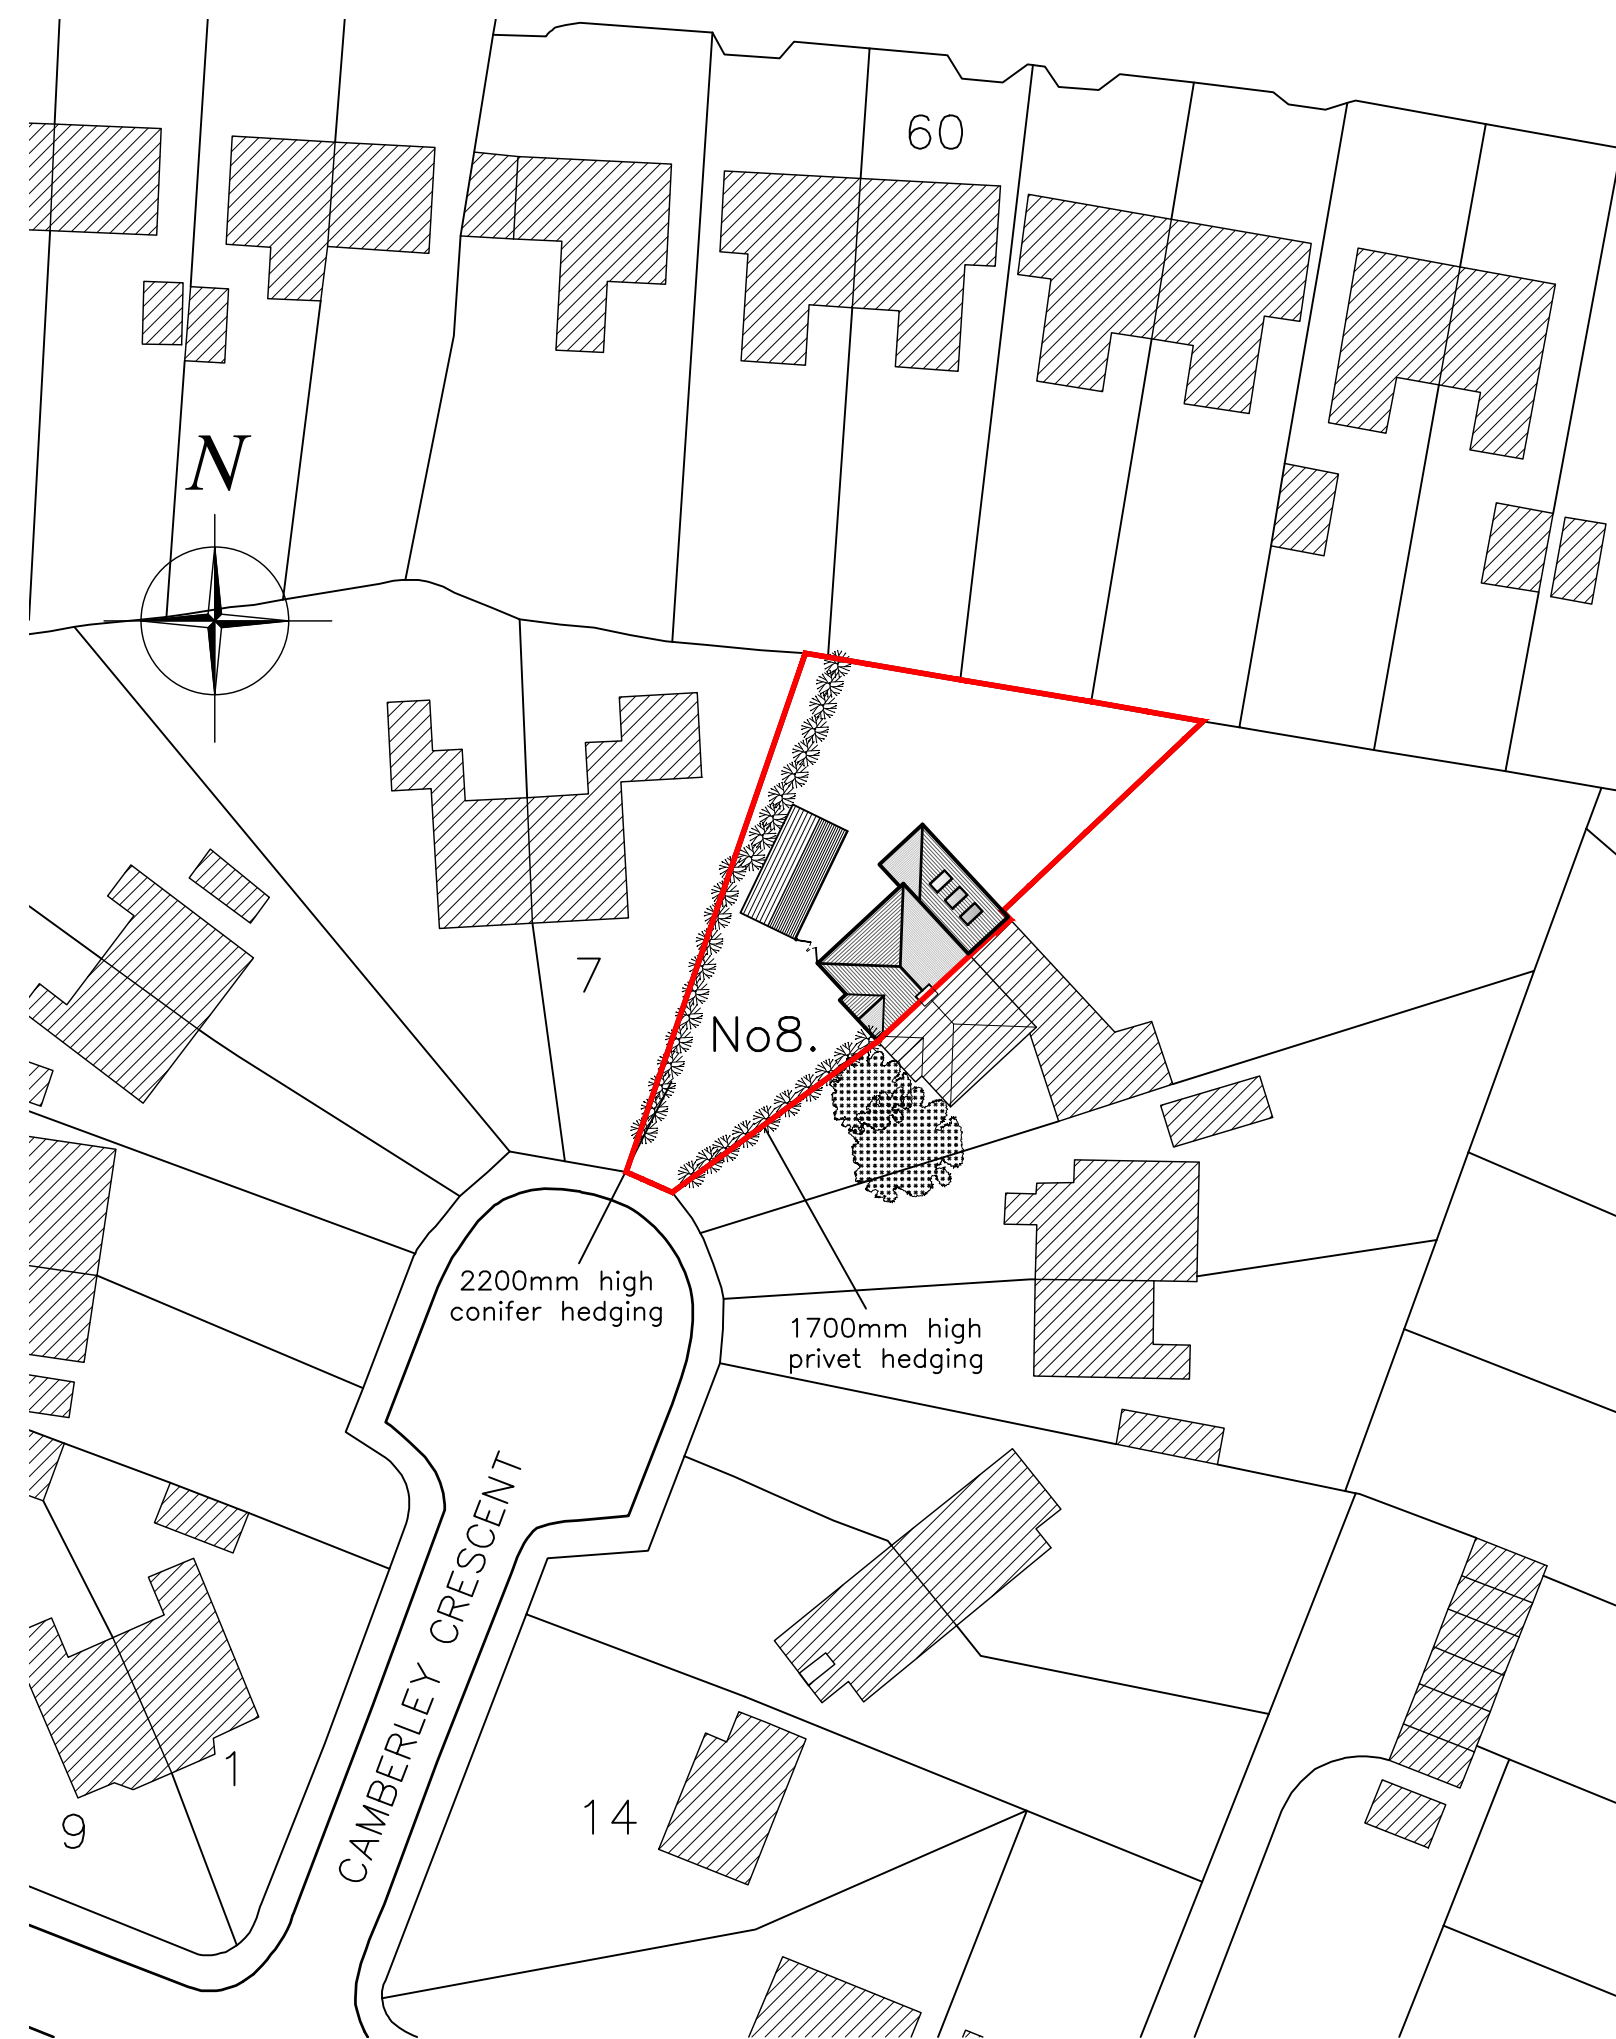

SITE LAYOUT PLAN
SCALE 1:500

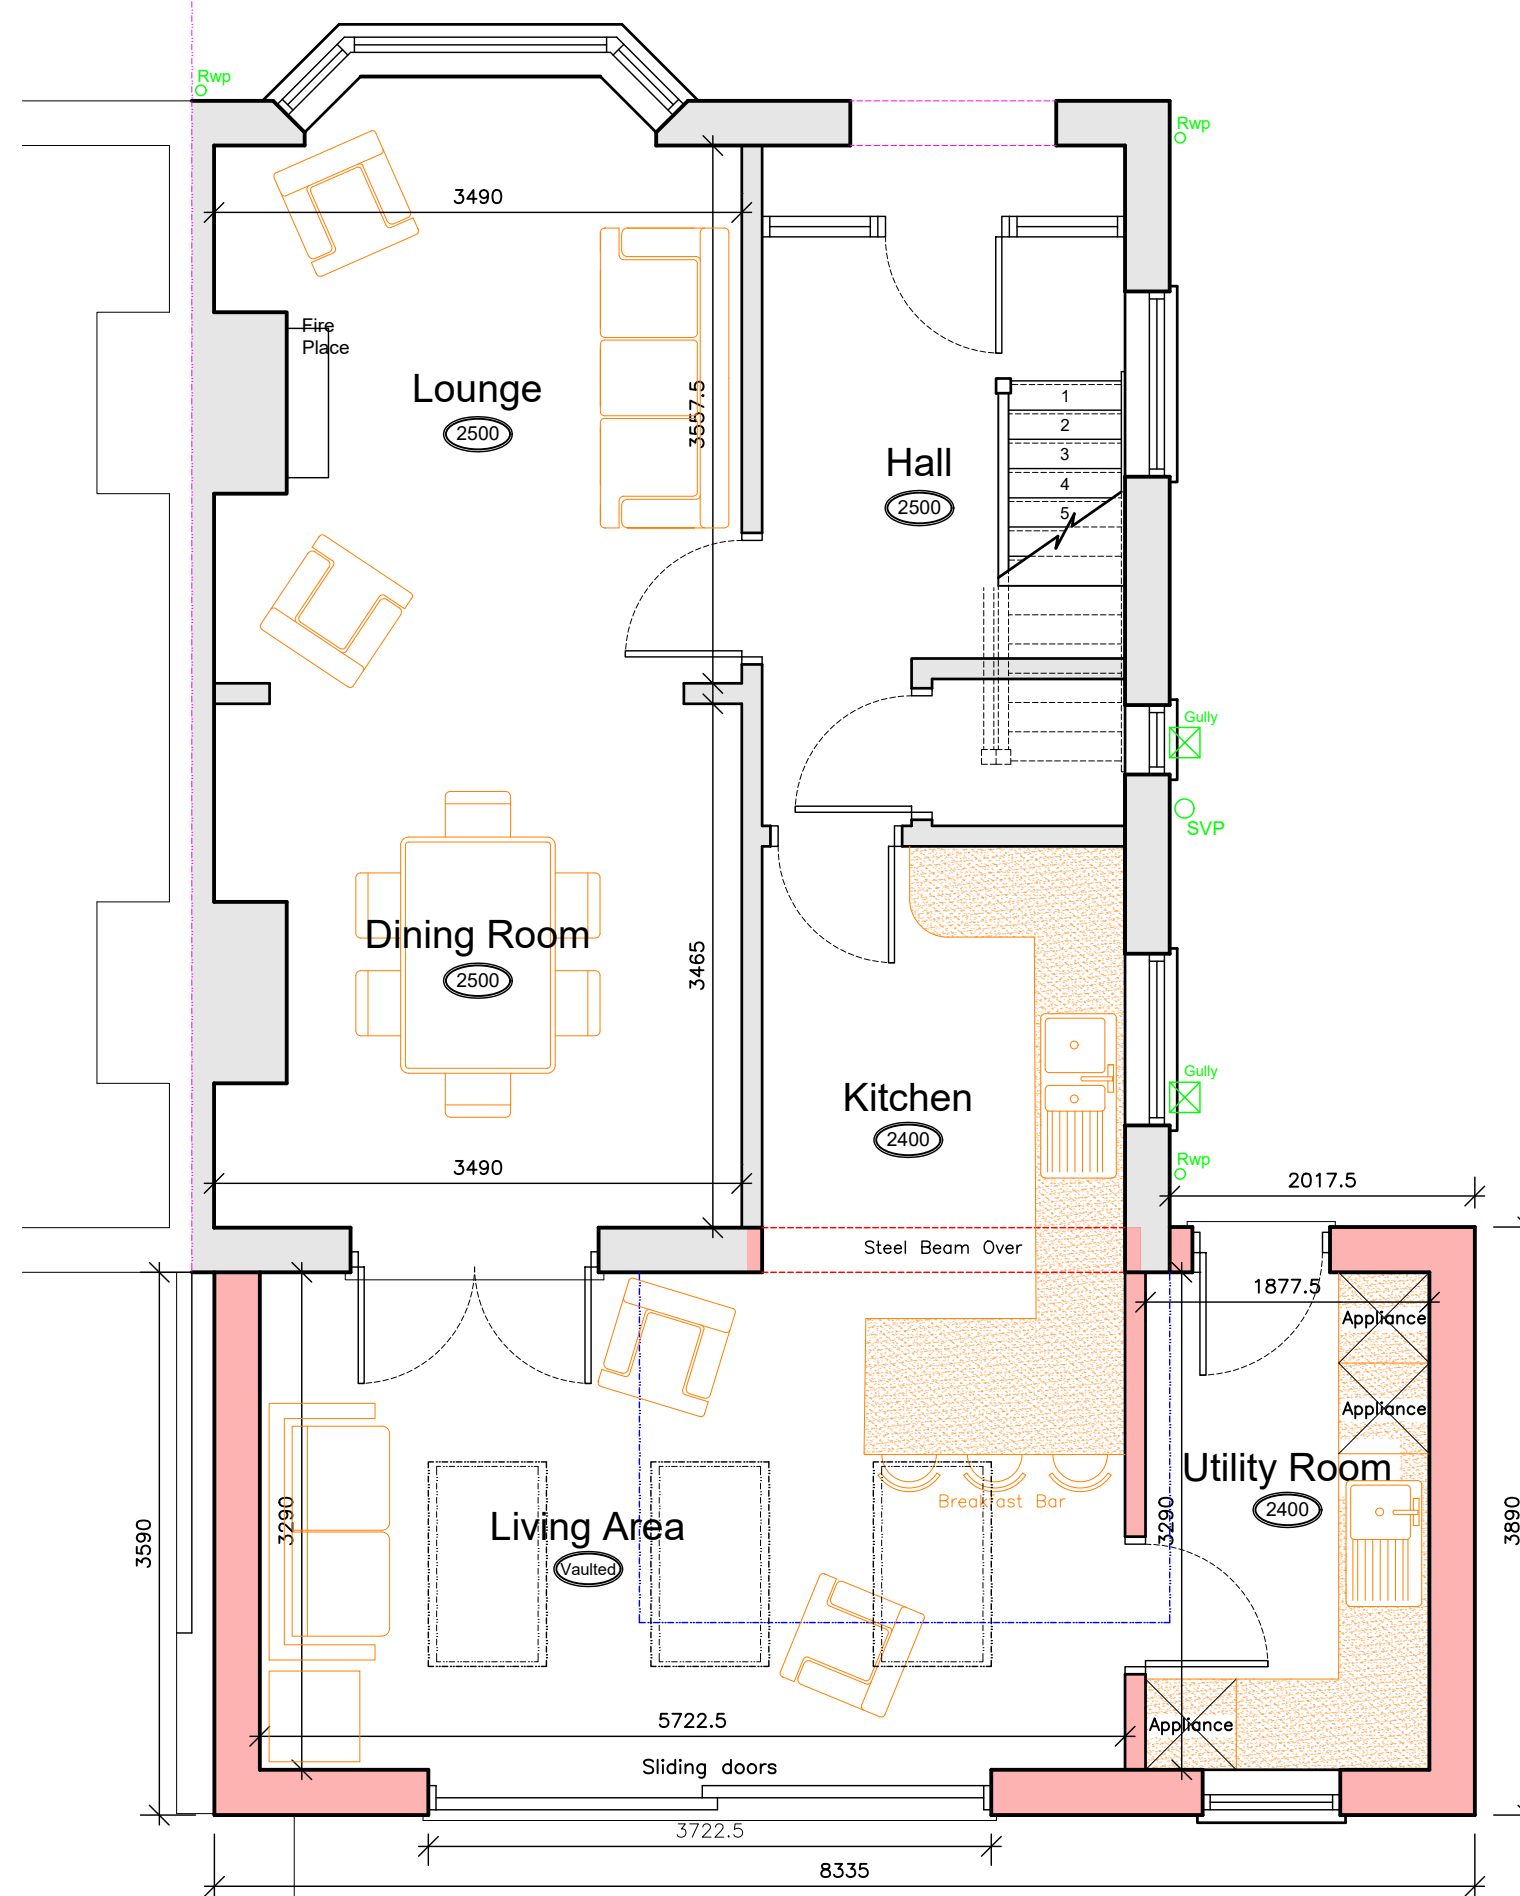 

GROUND FLOOR PLAN
SCALE 1:50



REAR - NORTH VIEW

Rev A Notes added

20-06-2023

Residential | Commercial | Industrial



ARCHITECTURAL SERVICES

Little Bishops Cottage Staunt Road Frithville Boston
Lincolnshire PE22 7ED

APPLICANT NAME:

Mr P Jones

PROPOSAL:

Proposed Rear Extension
8 Camberley Crescent
Wrexham
North Wales
LL12 7LR

DATE:

June 2023

SCALE:

As Shown

DRAWING TITLE:

Proposed Plans & Elevations

DRAWING NO:

14-471-02

REVISION:

A