




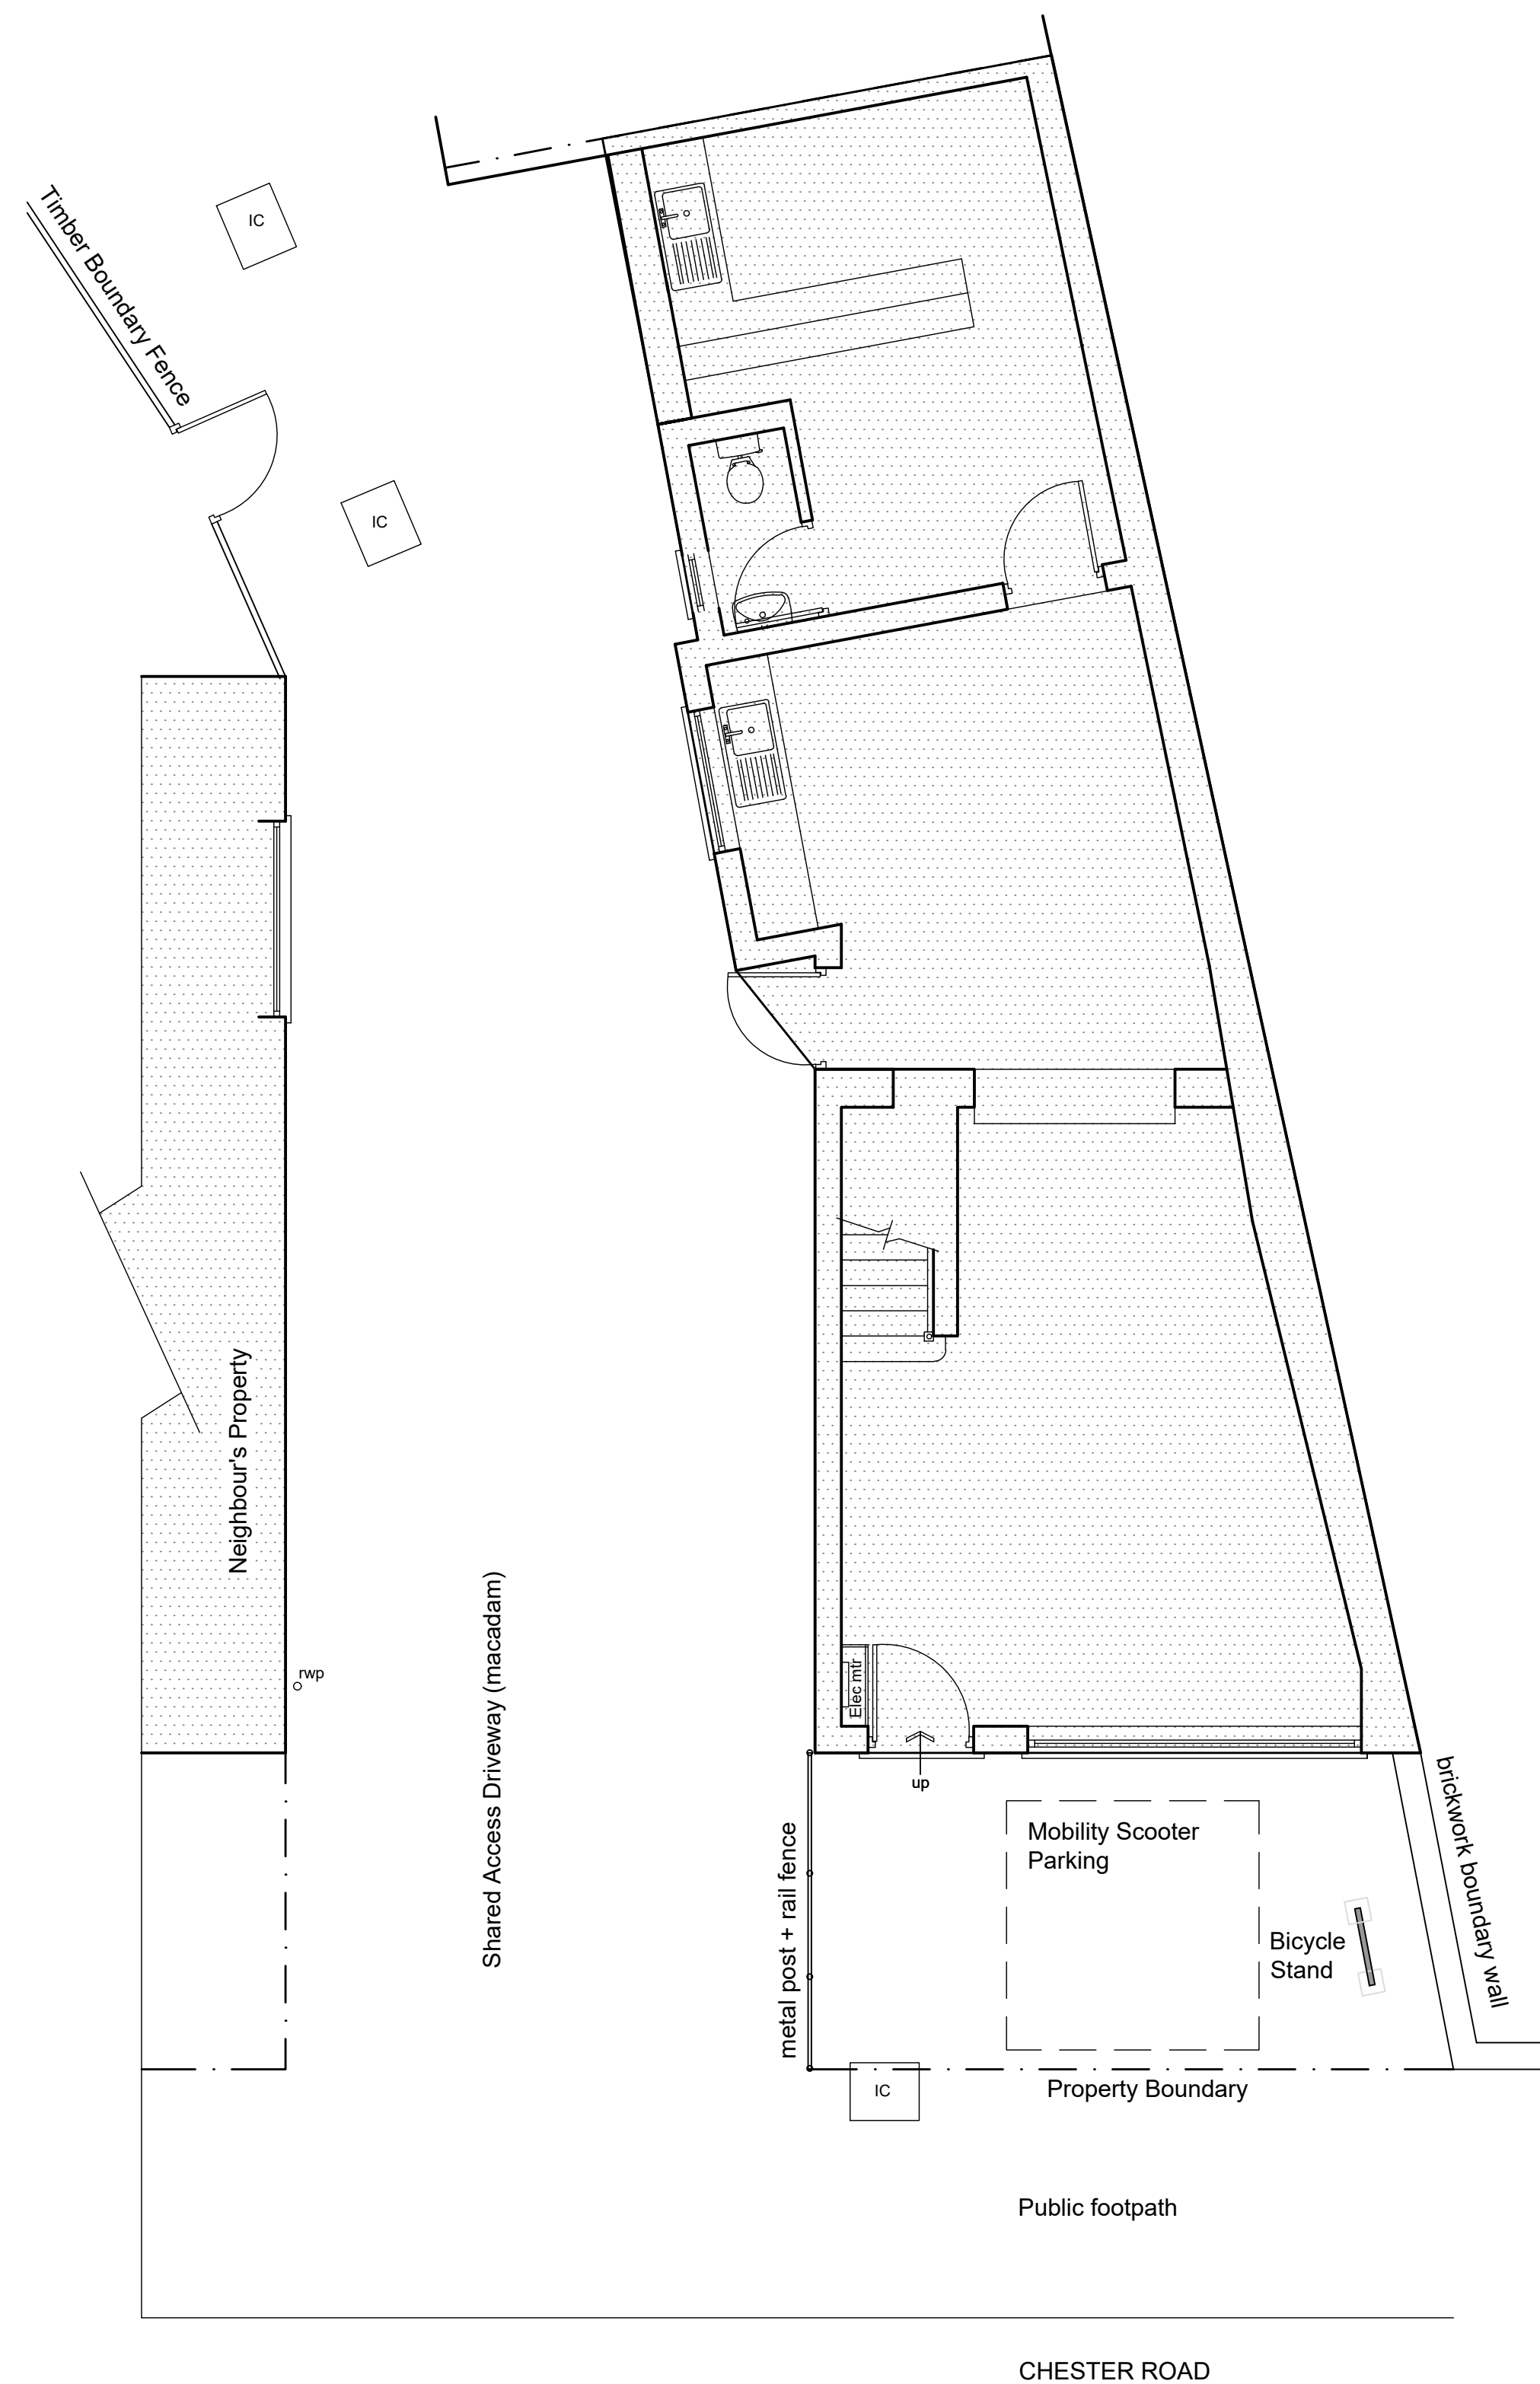

PROPOSED SITE PLAN 1:50

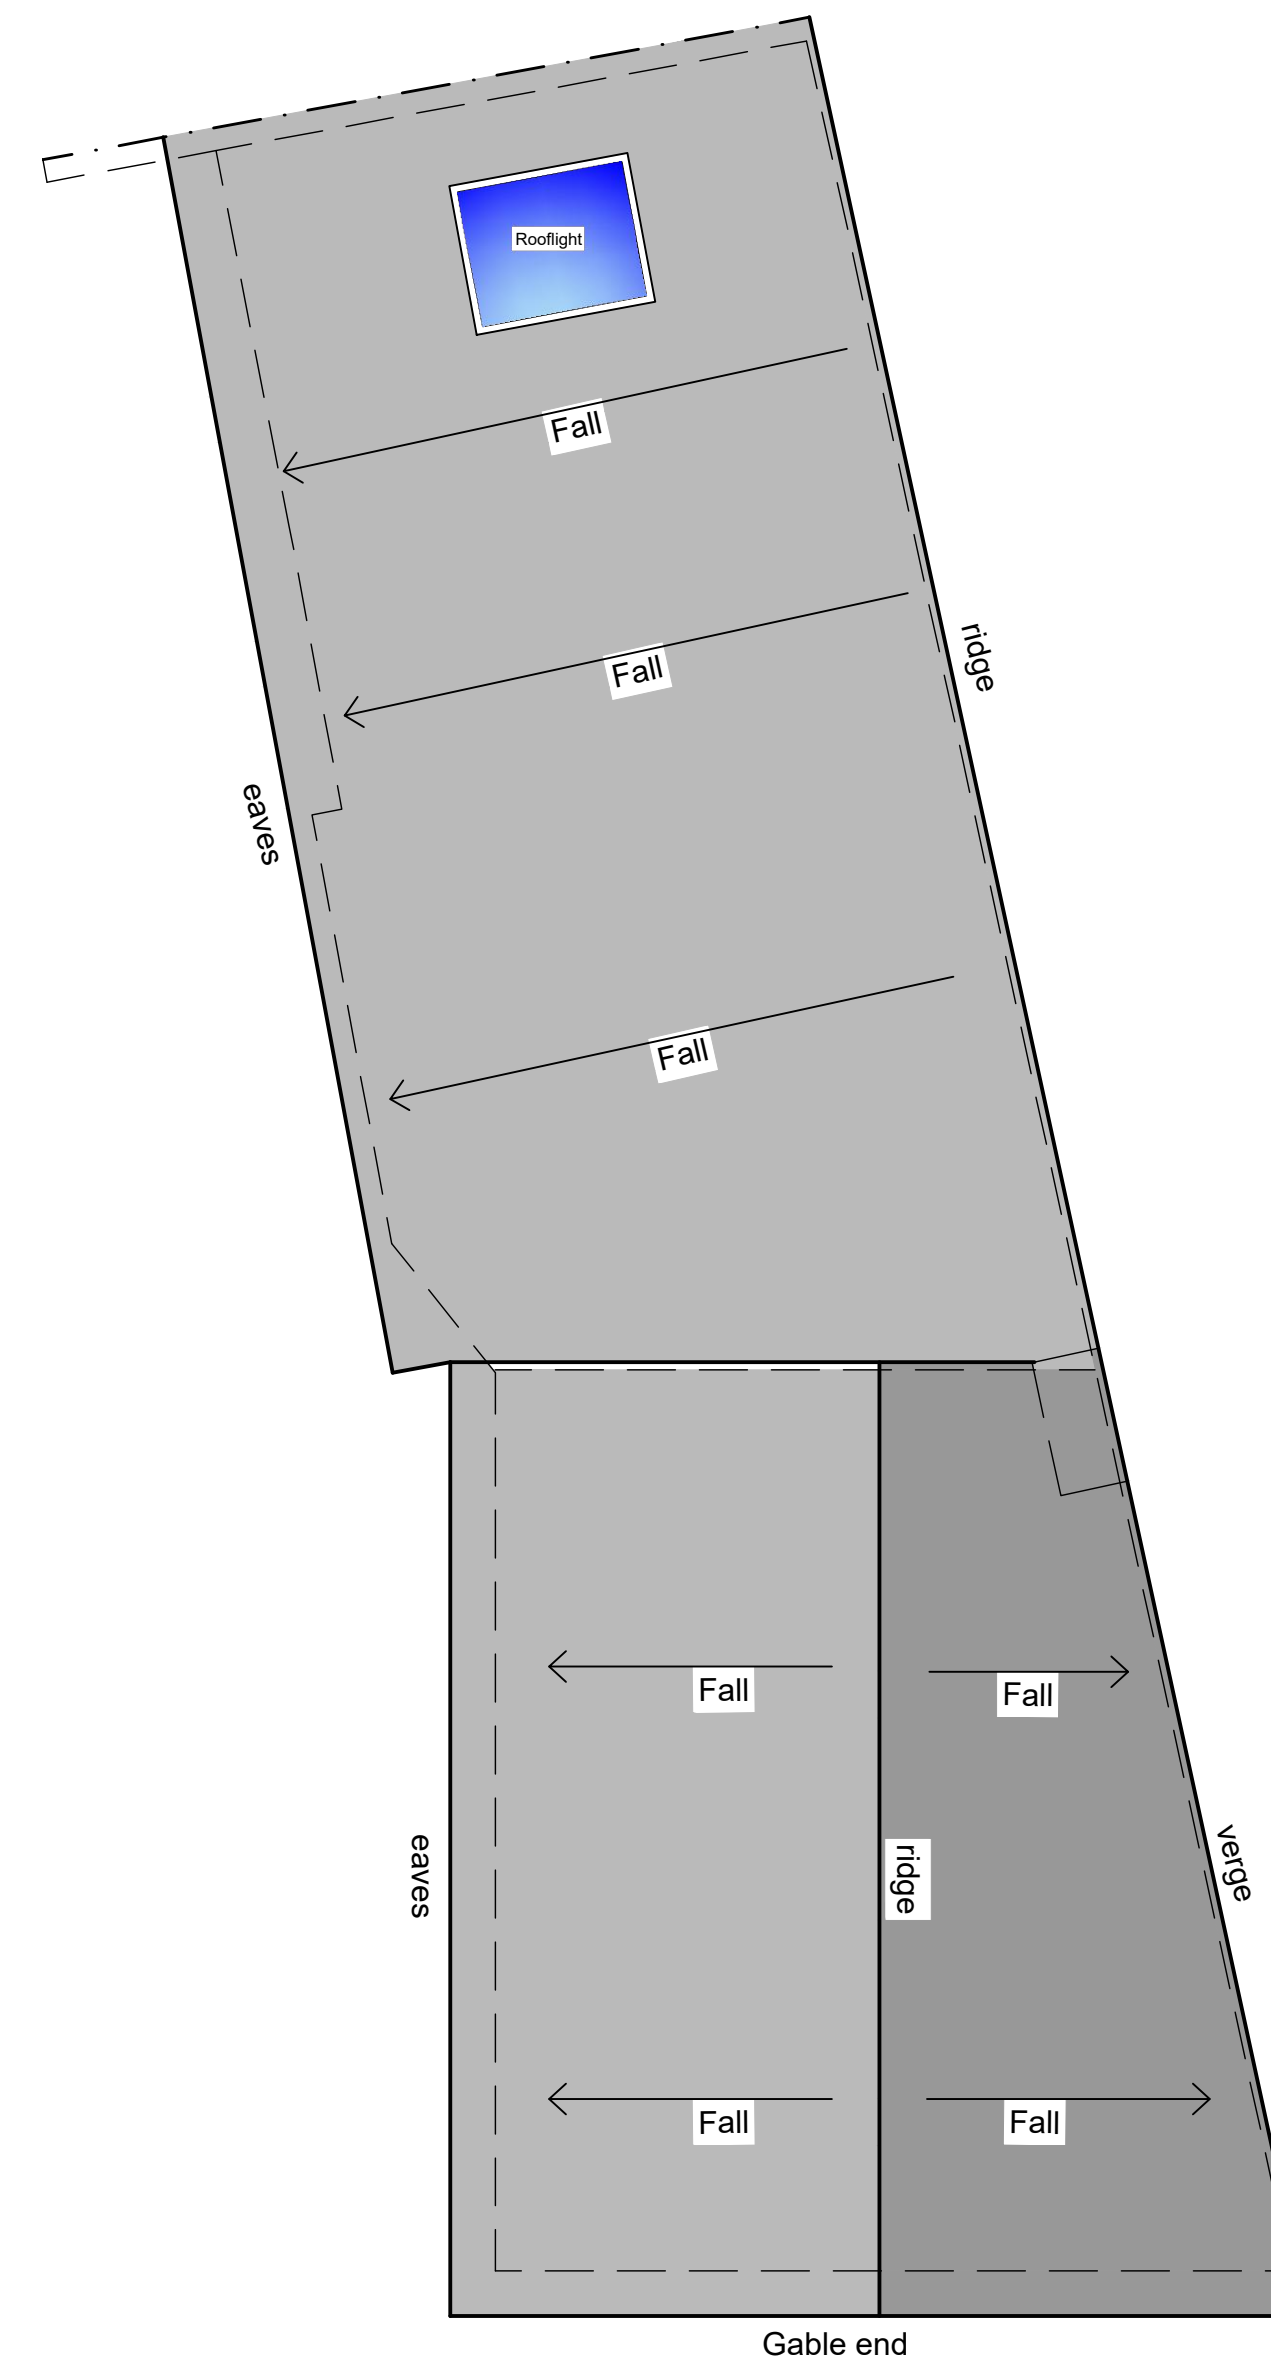

PROPOSED ROOF PLAN 1:50

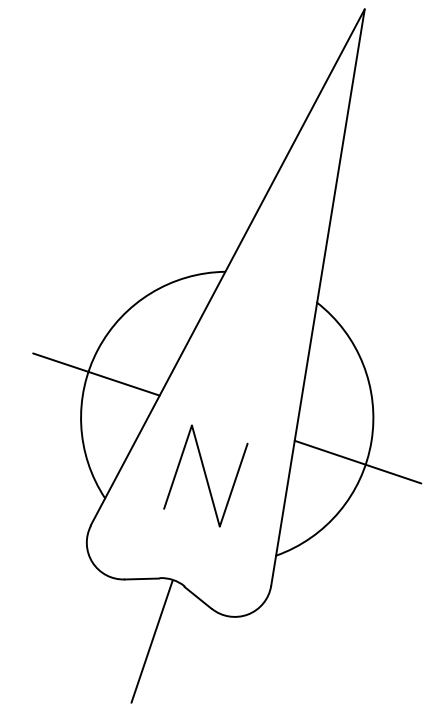

Revision B: 25.05.23: Toilet to remain in existing position. Internal walls to be retained

Revision A: 23.05.23: Fire exit door to remain in existing position. Ground floor toilet added.

1. GENERAL NOTE
These drawings are have been produced for the purpose of obtaining Planning Permission and/or Building Regulations approval; Not for construction.



Project
Rossett Pharmacy, Wrexham
LL12 0HN.

Drawing
Single Storey Extension
Proposed Site & Roof Plans

Scale	1:50	Drawing Number	CFI2305_PL04
Drawn	F.B		
Date	05/2023		
Status	Planning		

B