




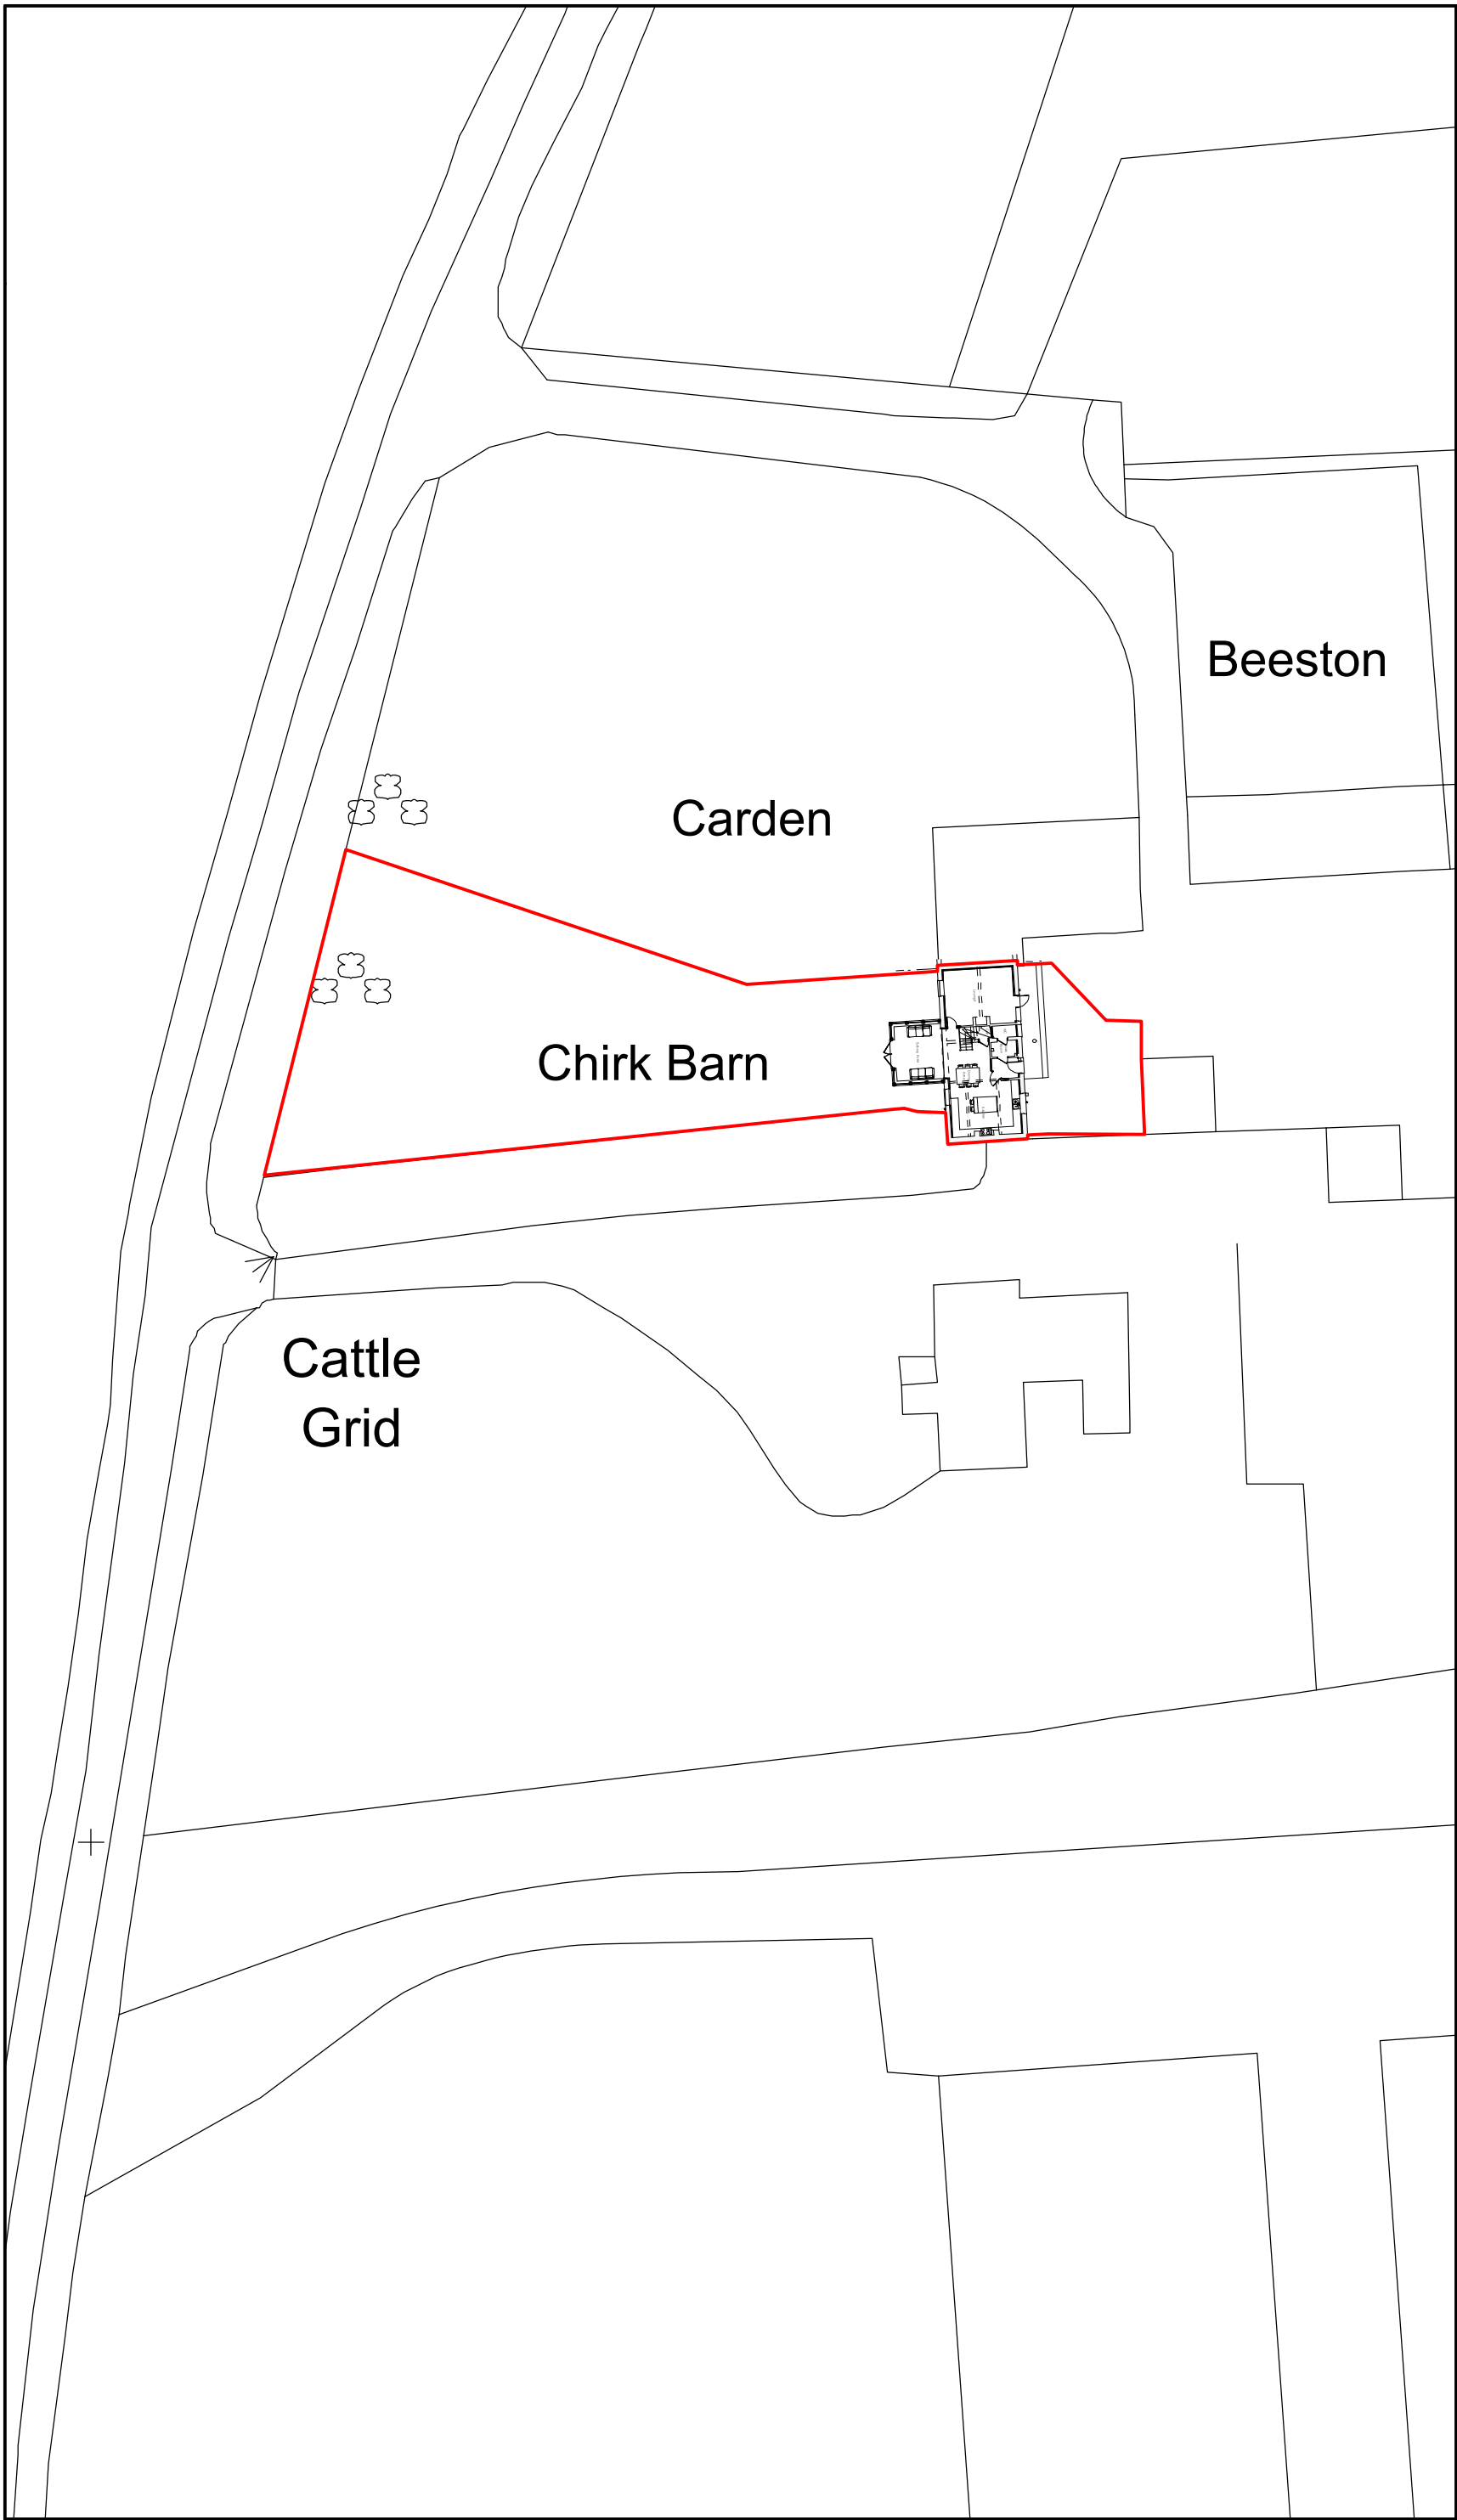

Site Plan 1:500

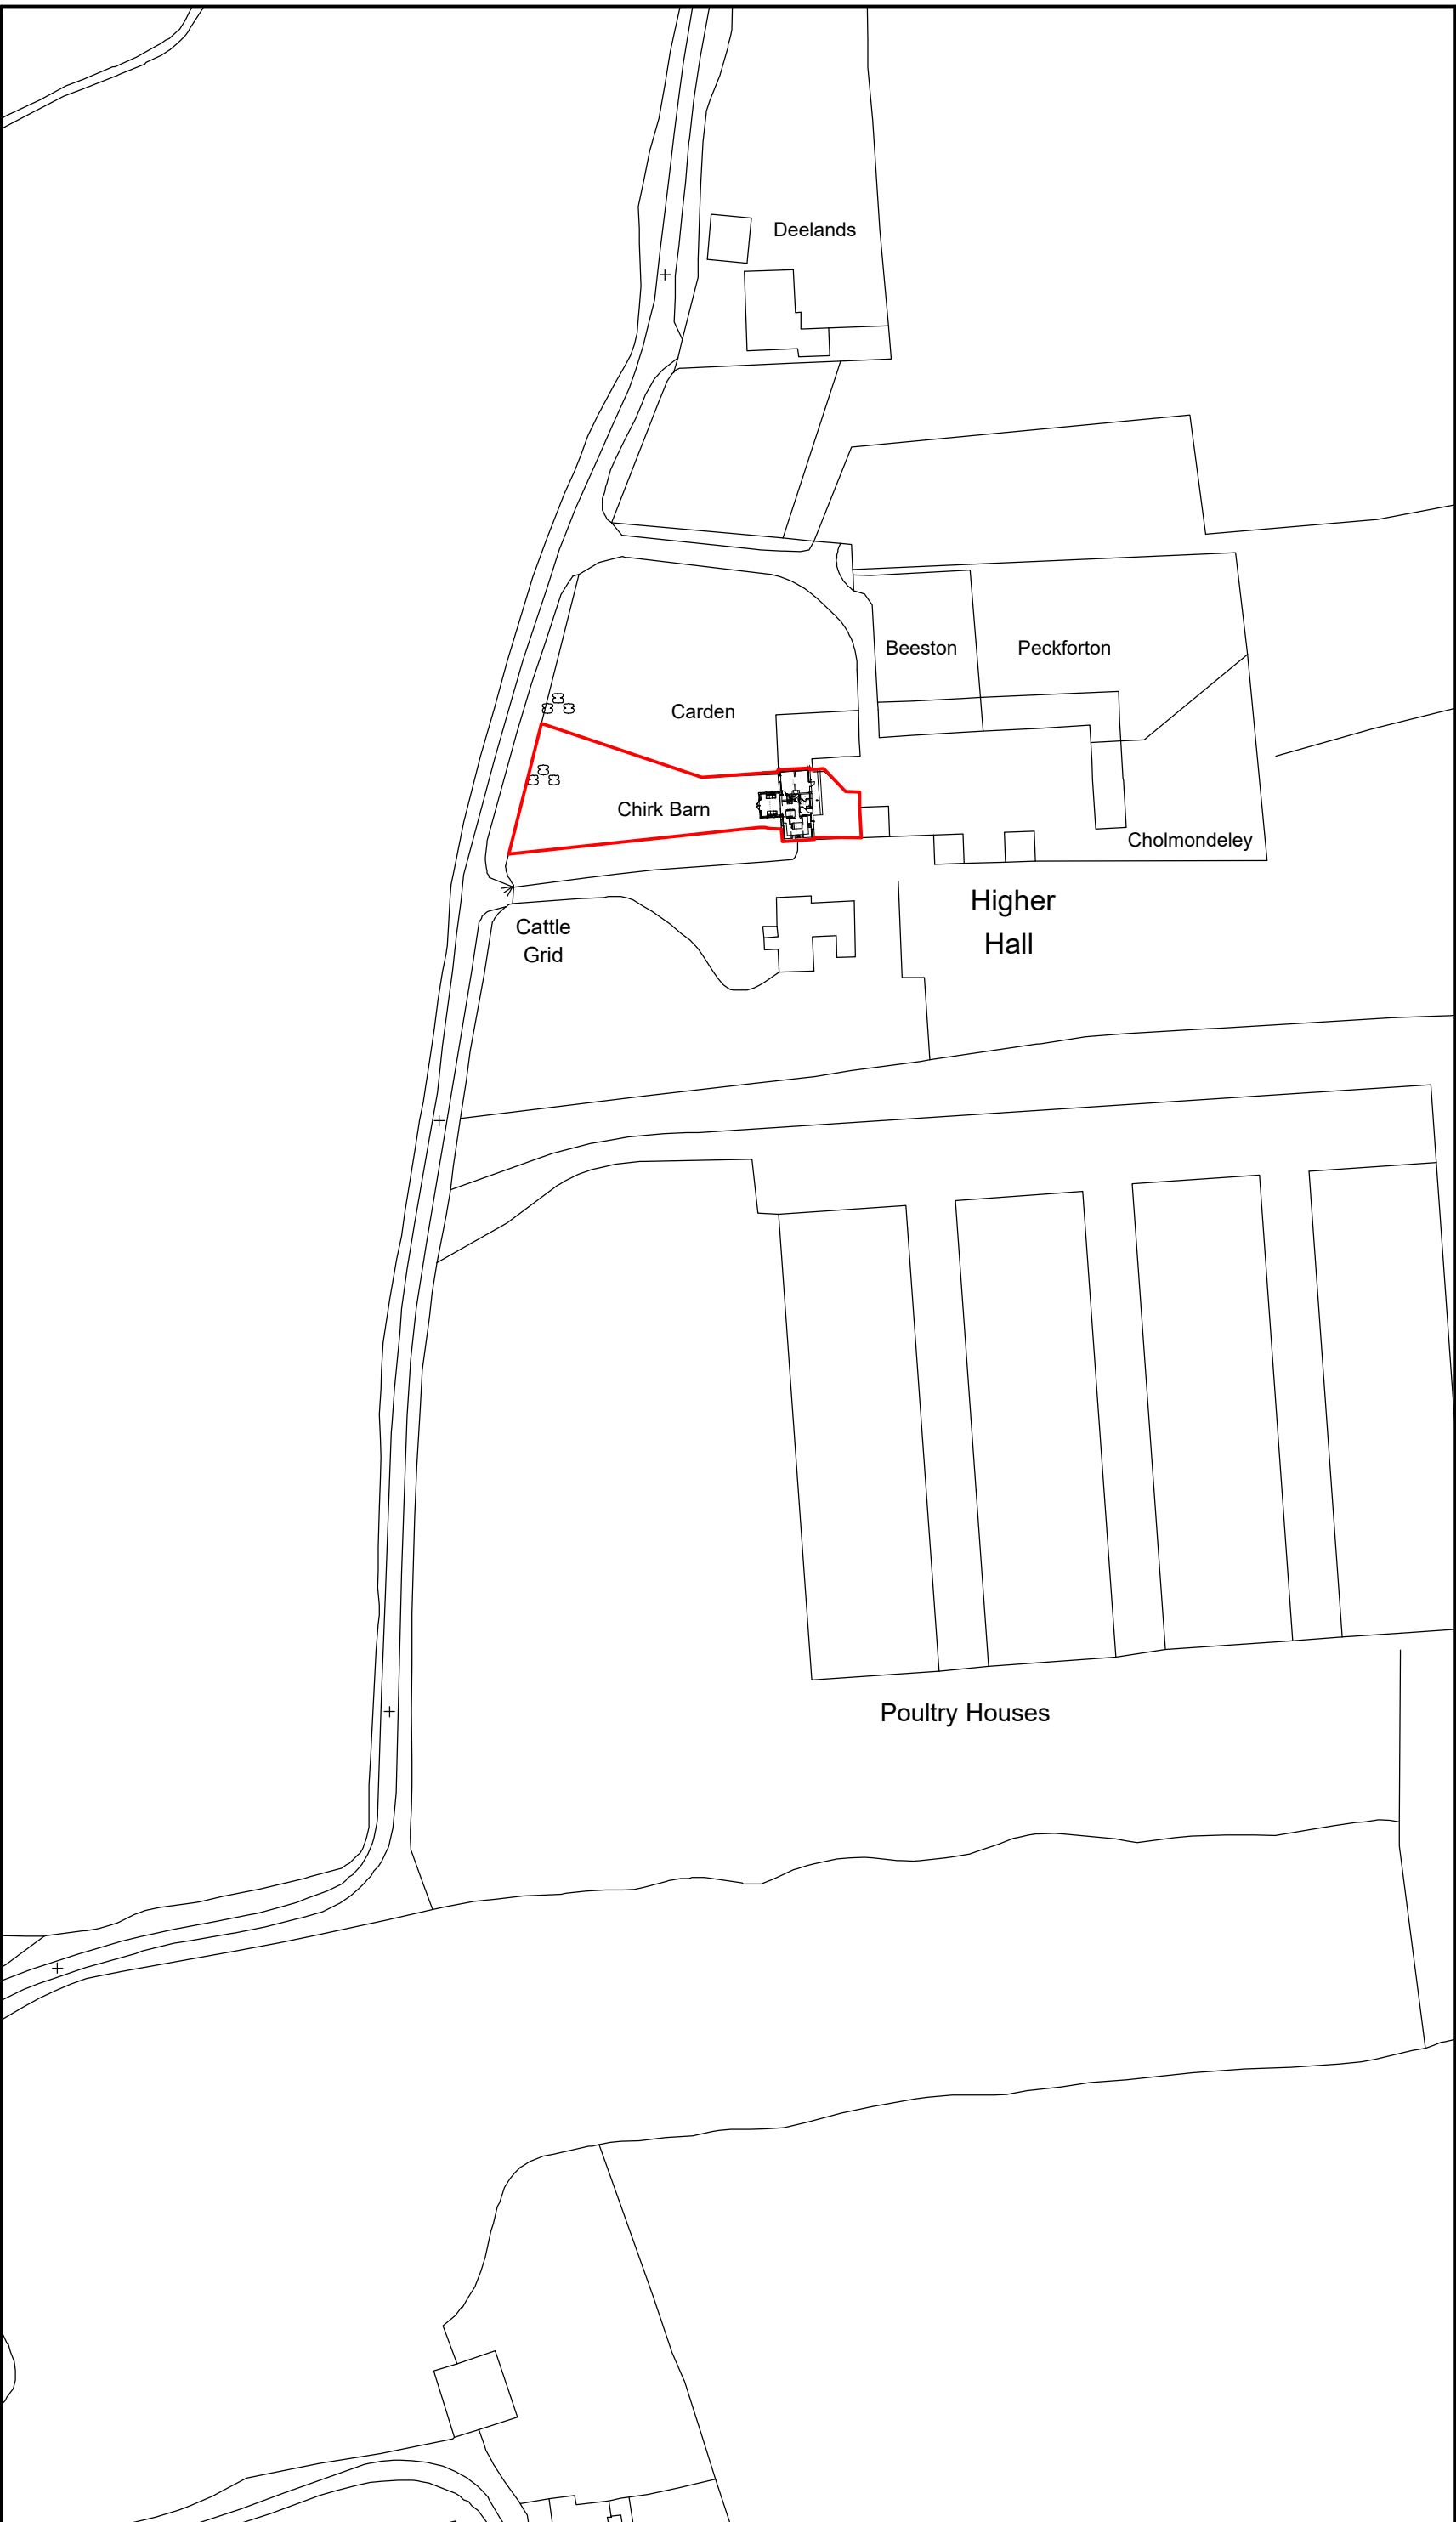

Location Plan 1:1250

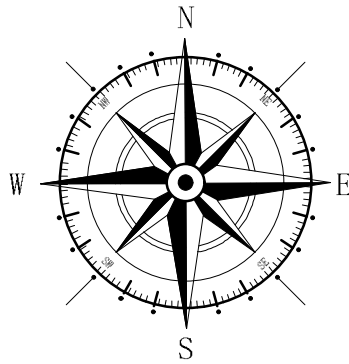

Key	
	Application Site

Rev	Date	Detail	Initial

Project: Proposed Alterations to, Chirk Barn, Bowling Bank,Wrexham, LL13 9RT	
Title: Site & Location Plan	Scale: (A2) 1:500 & 1:1250
Drawn By: A.Valentine	Date: July 2023
Drawing No: R124/004	Sheet: 1 of 1



Office 3K4,
Redwither Business Tower,
Wrexham. LL13 9XT
Tel: 01978 356500
www.blueprintarchitectural.com
© copyright all rights reserved