





1 Existing Front Elevation
1 : 100

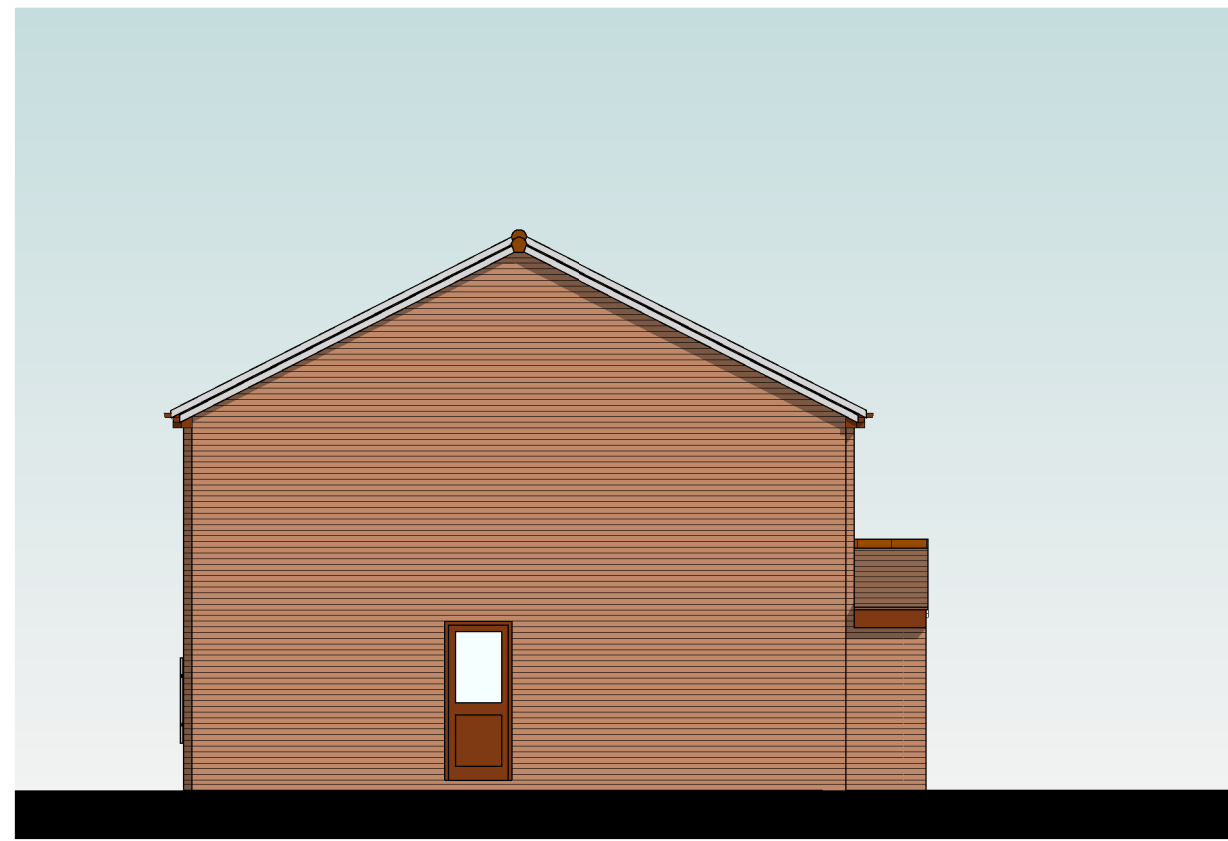


2 Existing Side Elevation 1
1 : 100




3 Proposed Front Elevation
1 : 100

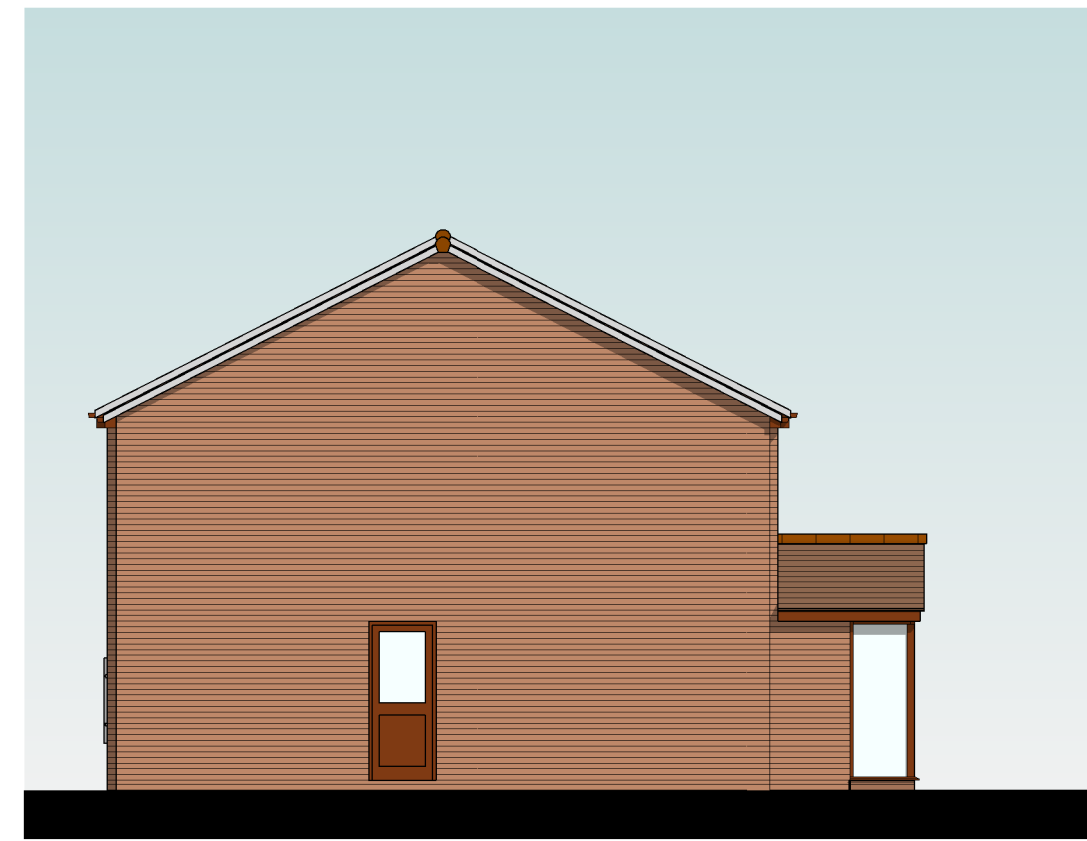


4 Proposed Side Elevation
1 : 100

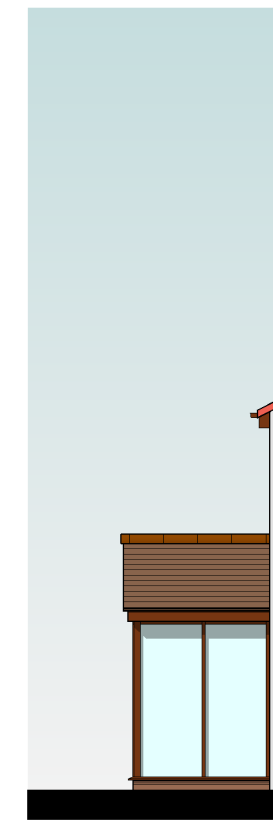


5 Proposed Side Elevation 2
1 : 100

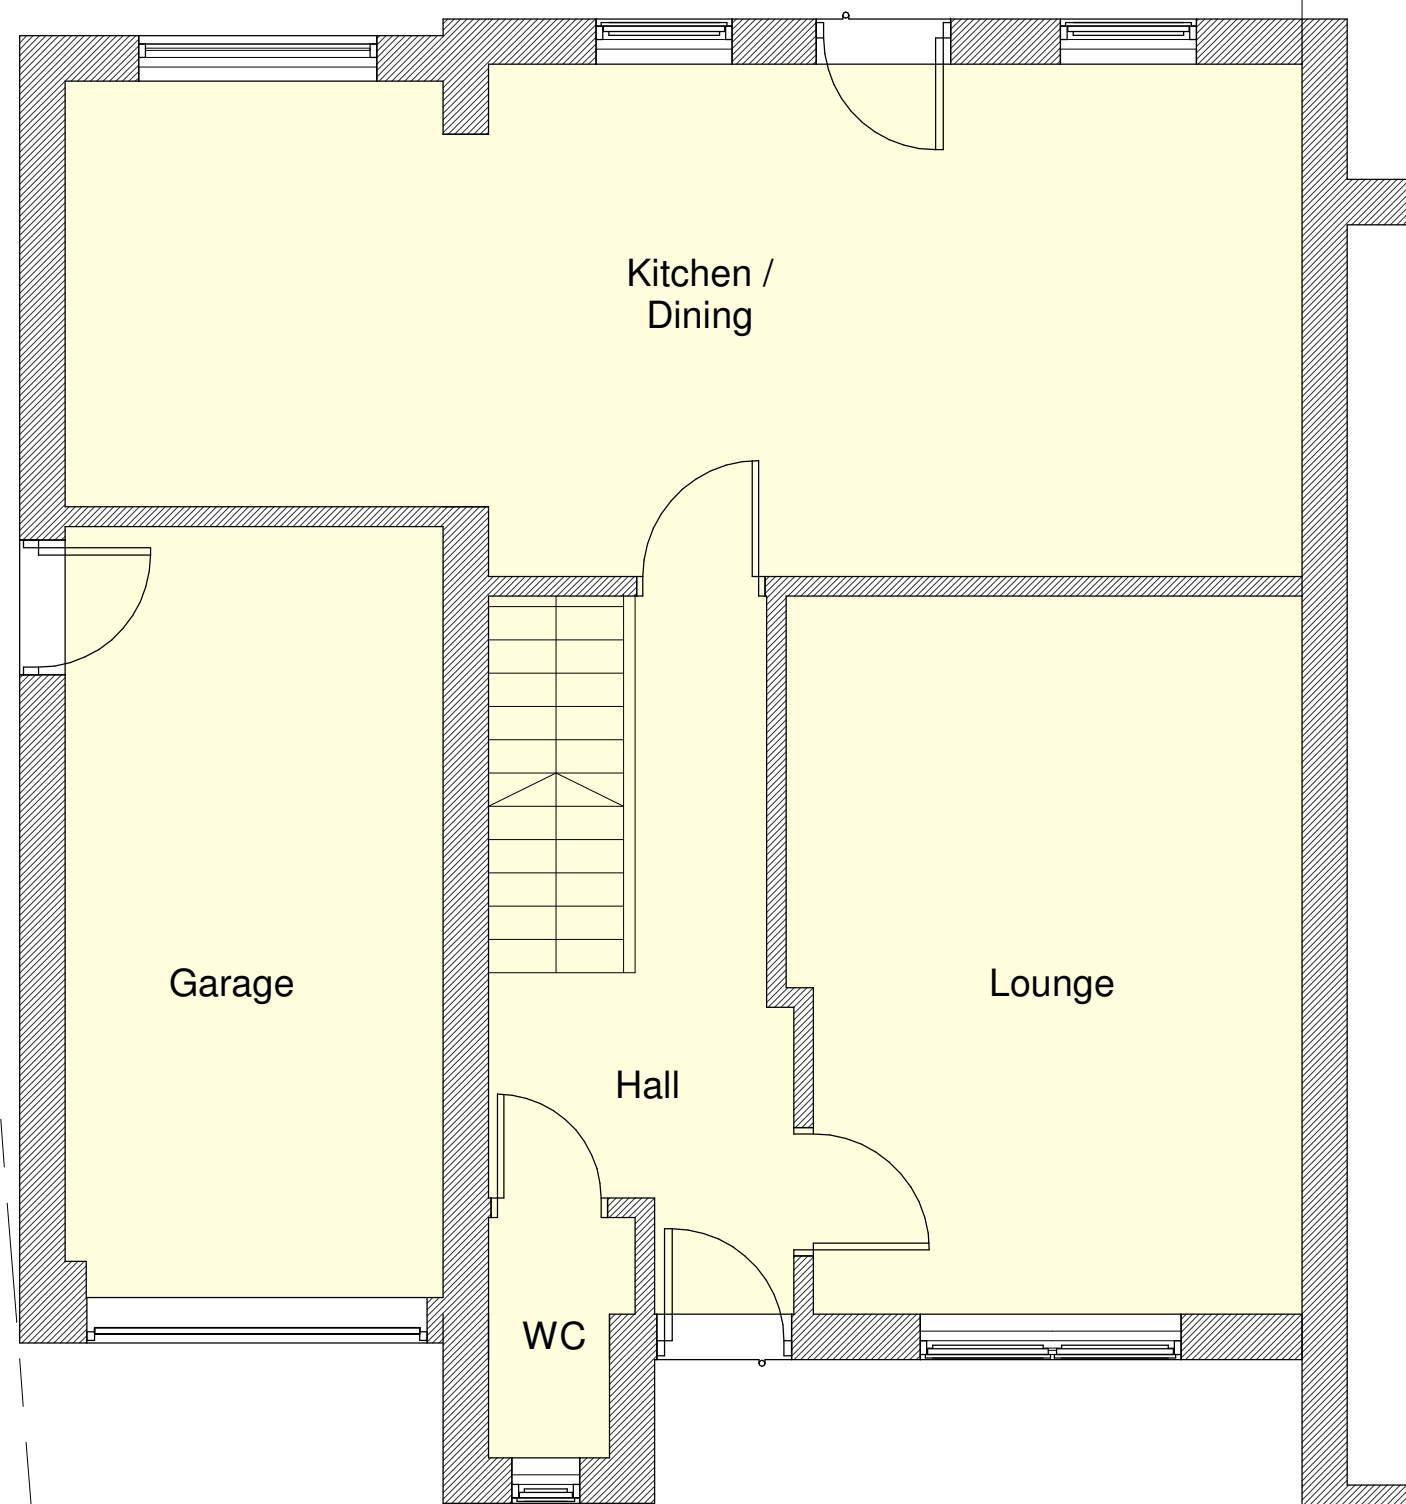

6 Existing Ground Floor Plan
1 : 50

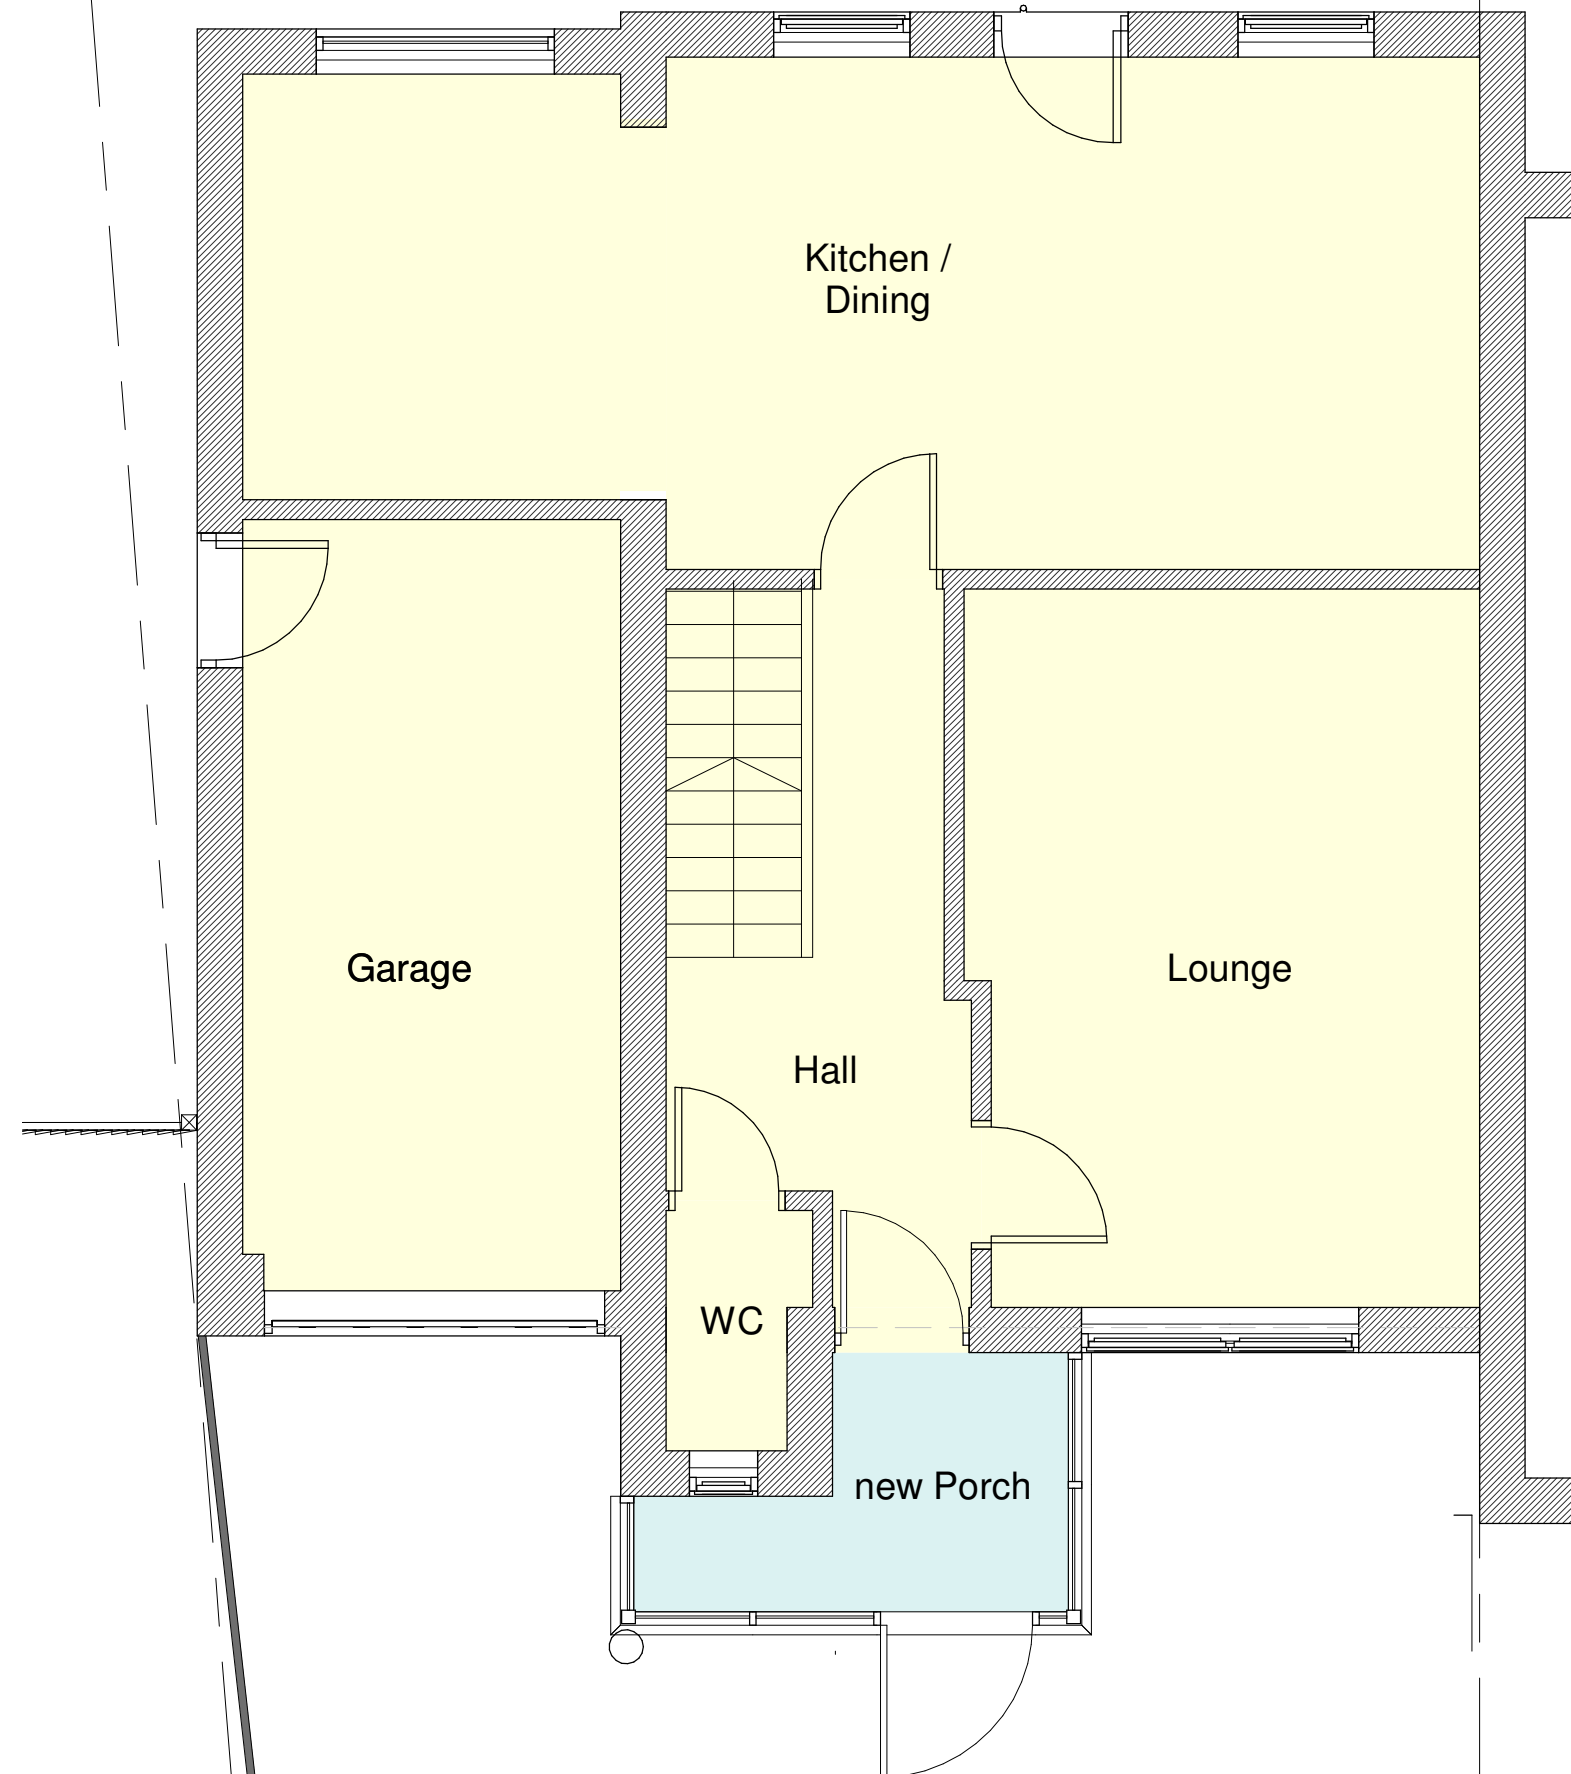

7 Proposed Ground Floor Plan
1 : 50

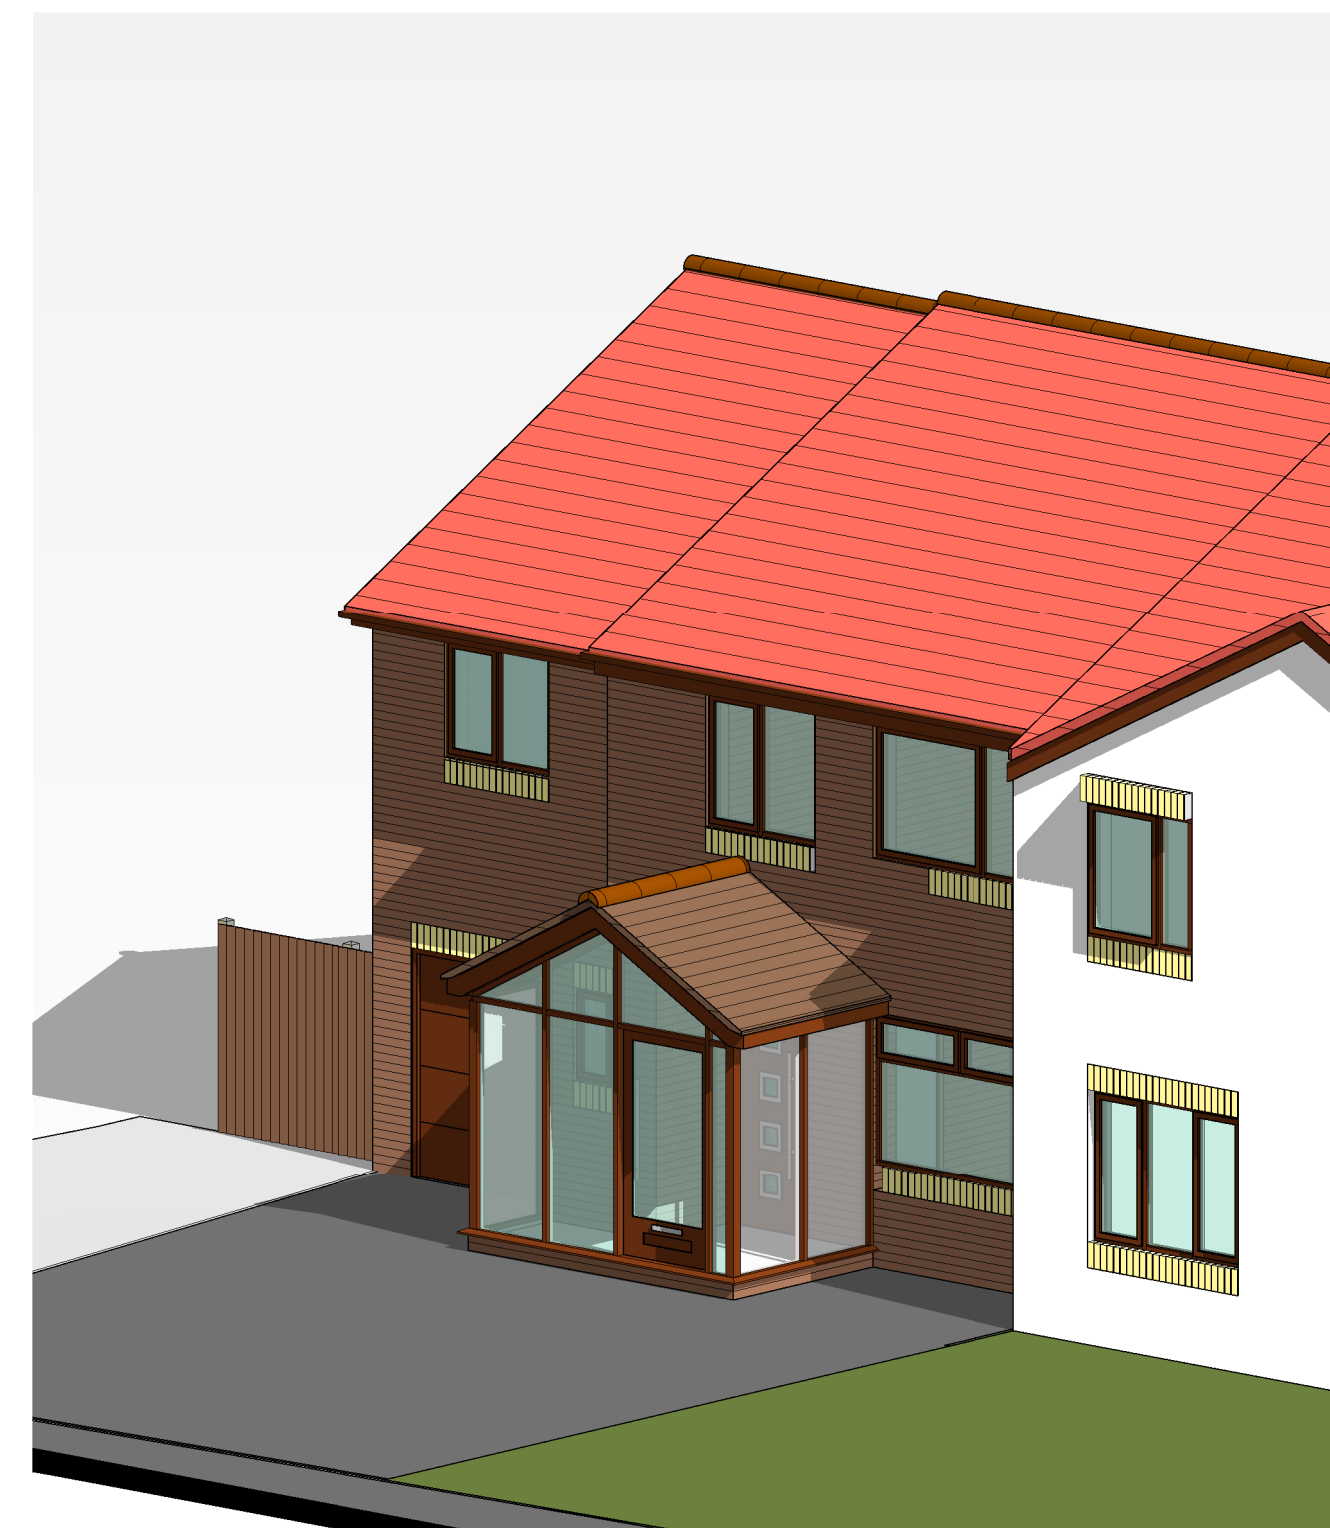

8 Proposed 3D View

-	Issued for comments	25/05/2023
REV	DESCRIPTION	DATE
BORDER PLANS		
ARCHITECTURAL SERVICES		
07393 540195		
Project		
Ground Floor Extension		
8 Hill Crest, Penley, Wrexham, LL13 0JR		
Client		
Ms J Mikita		
Sheet Name		
Existing & Proposed Plans		
Drawing Number	Revision	
A102	-	
Sheet Size	Date	
A1	25/05/2023	
Big Green Farmhouse Ellesmere Lane, Penley Wrexham LL13 0LP		