

07/04/2023 09:35:07


10mm 50 100 200




1 FRONT ELEVATION_
1 : 50



3 REAR ELEVATION_
1 : 50

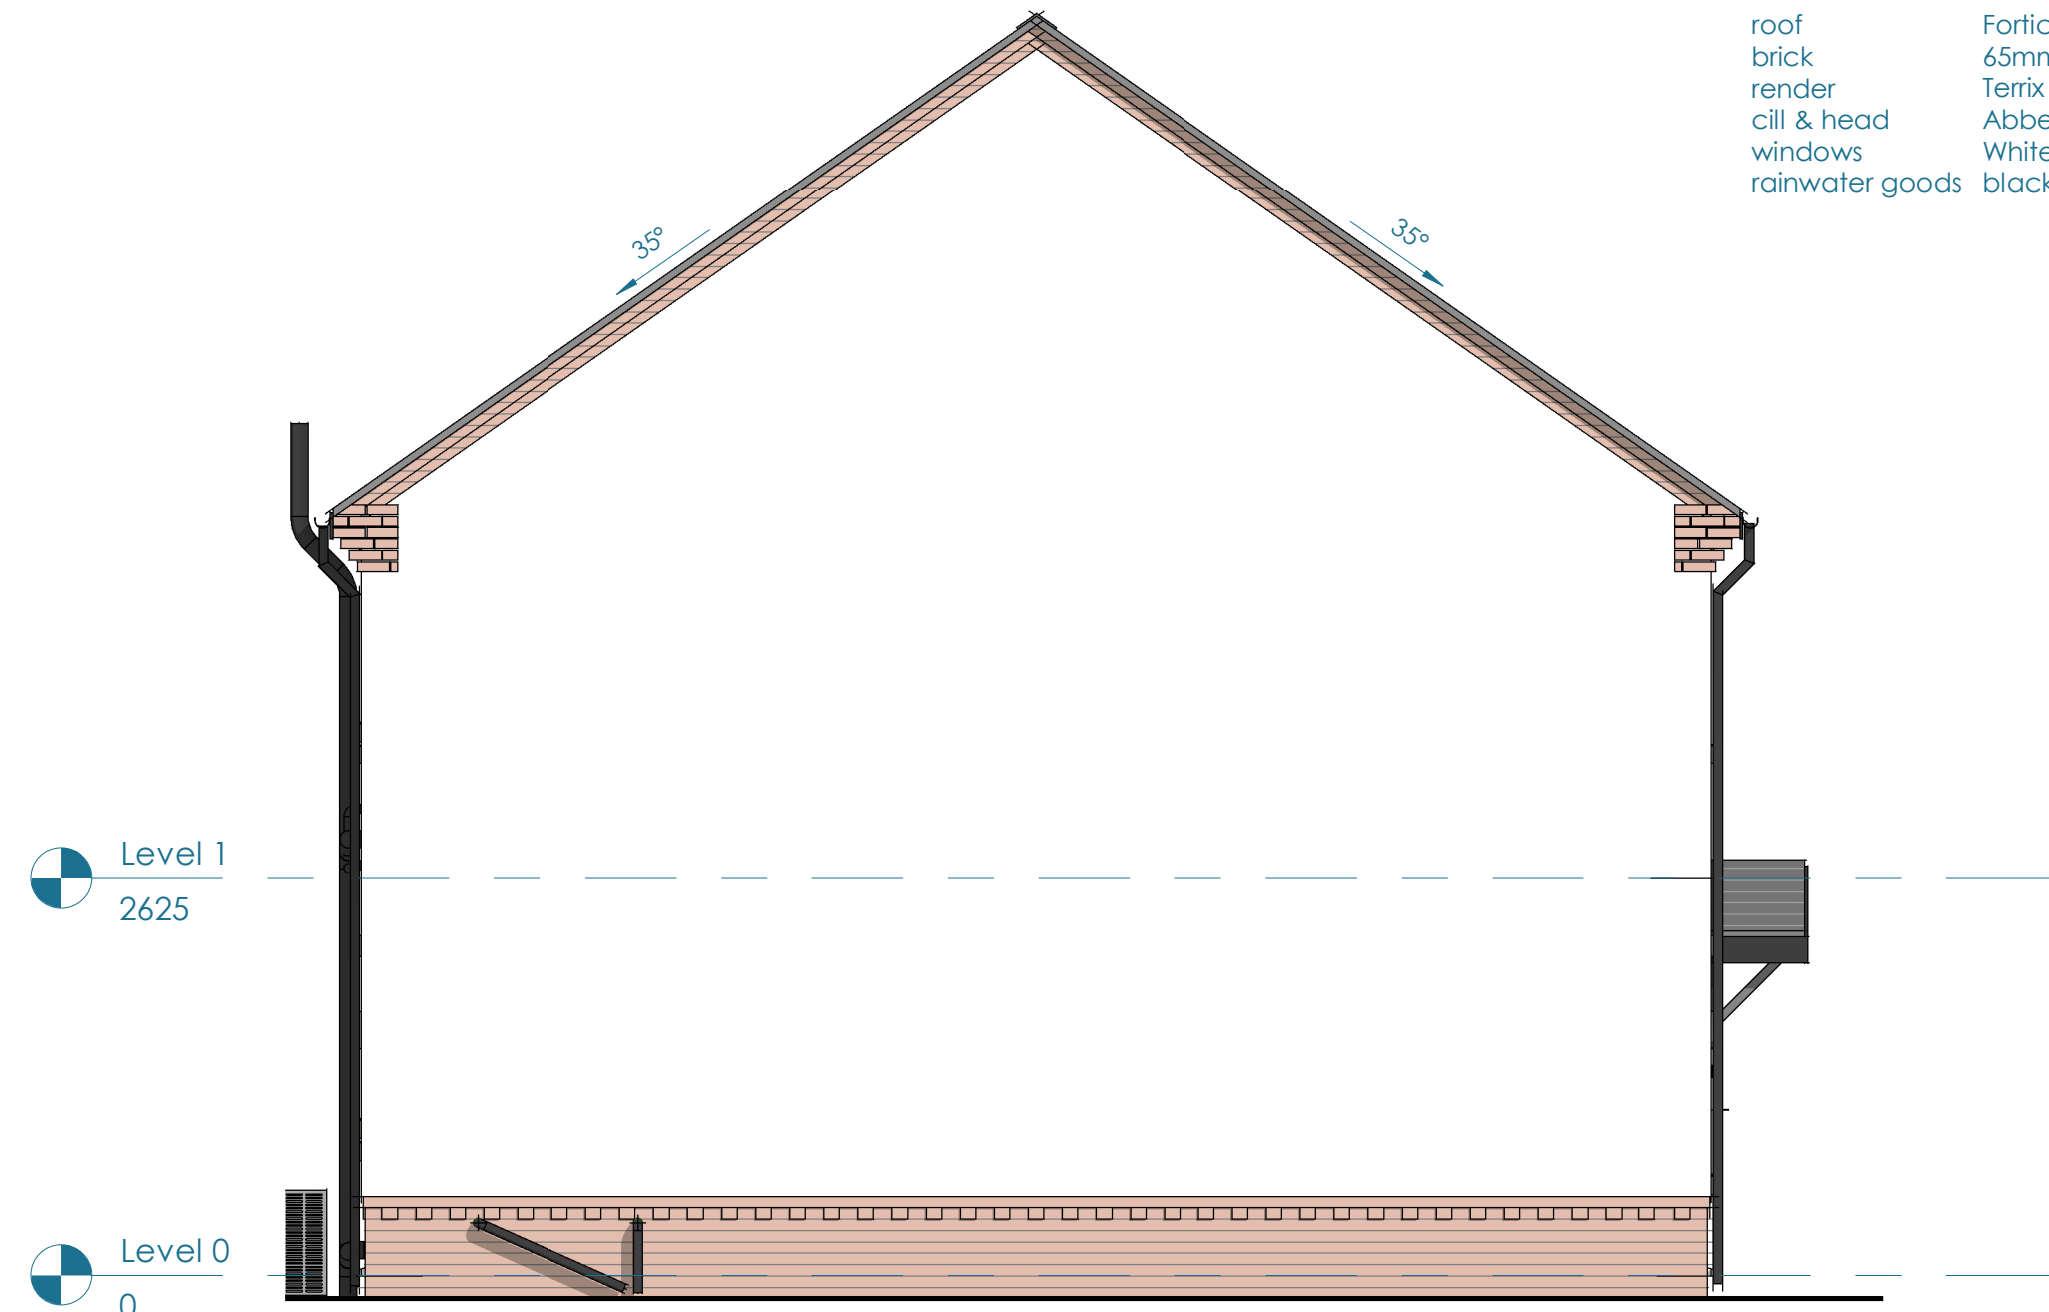

2 SIDE A ELEVATION_
1 : 50

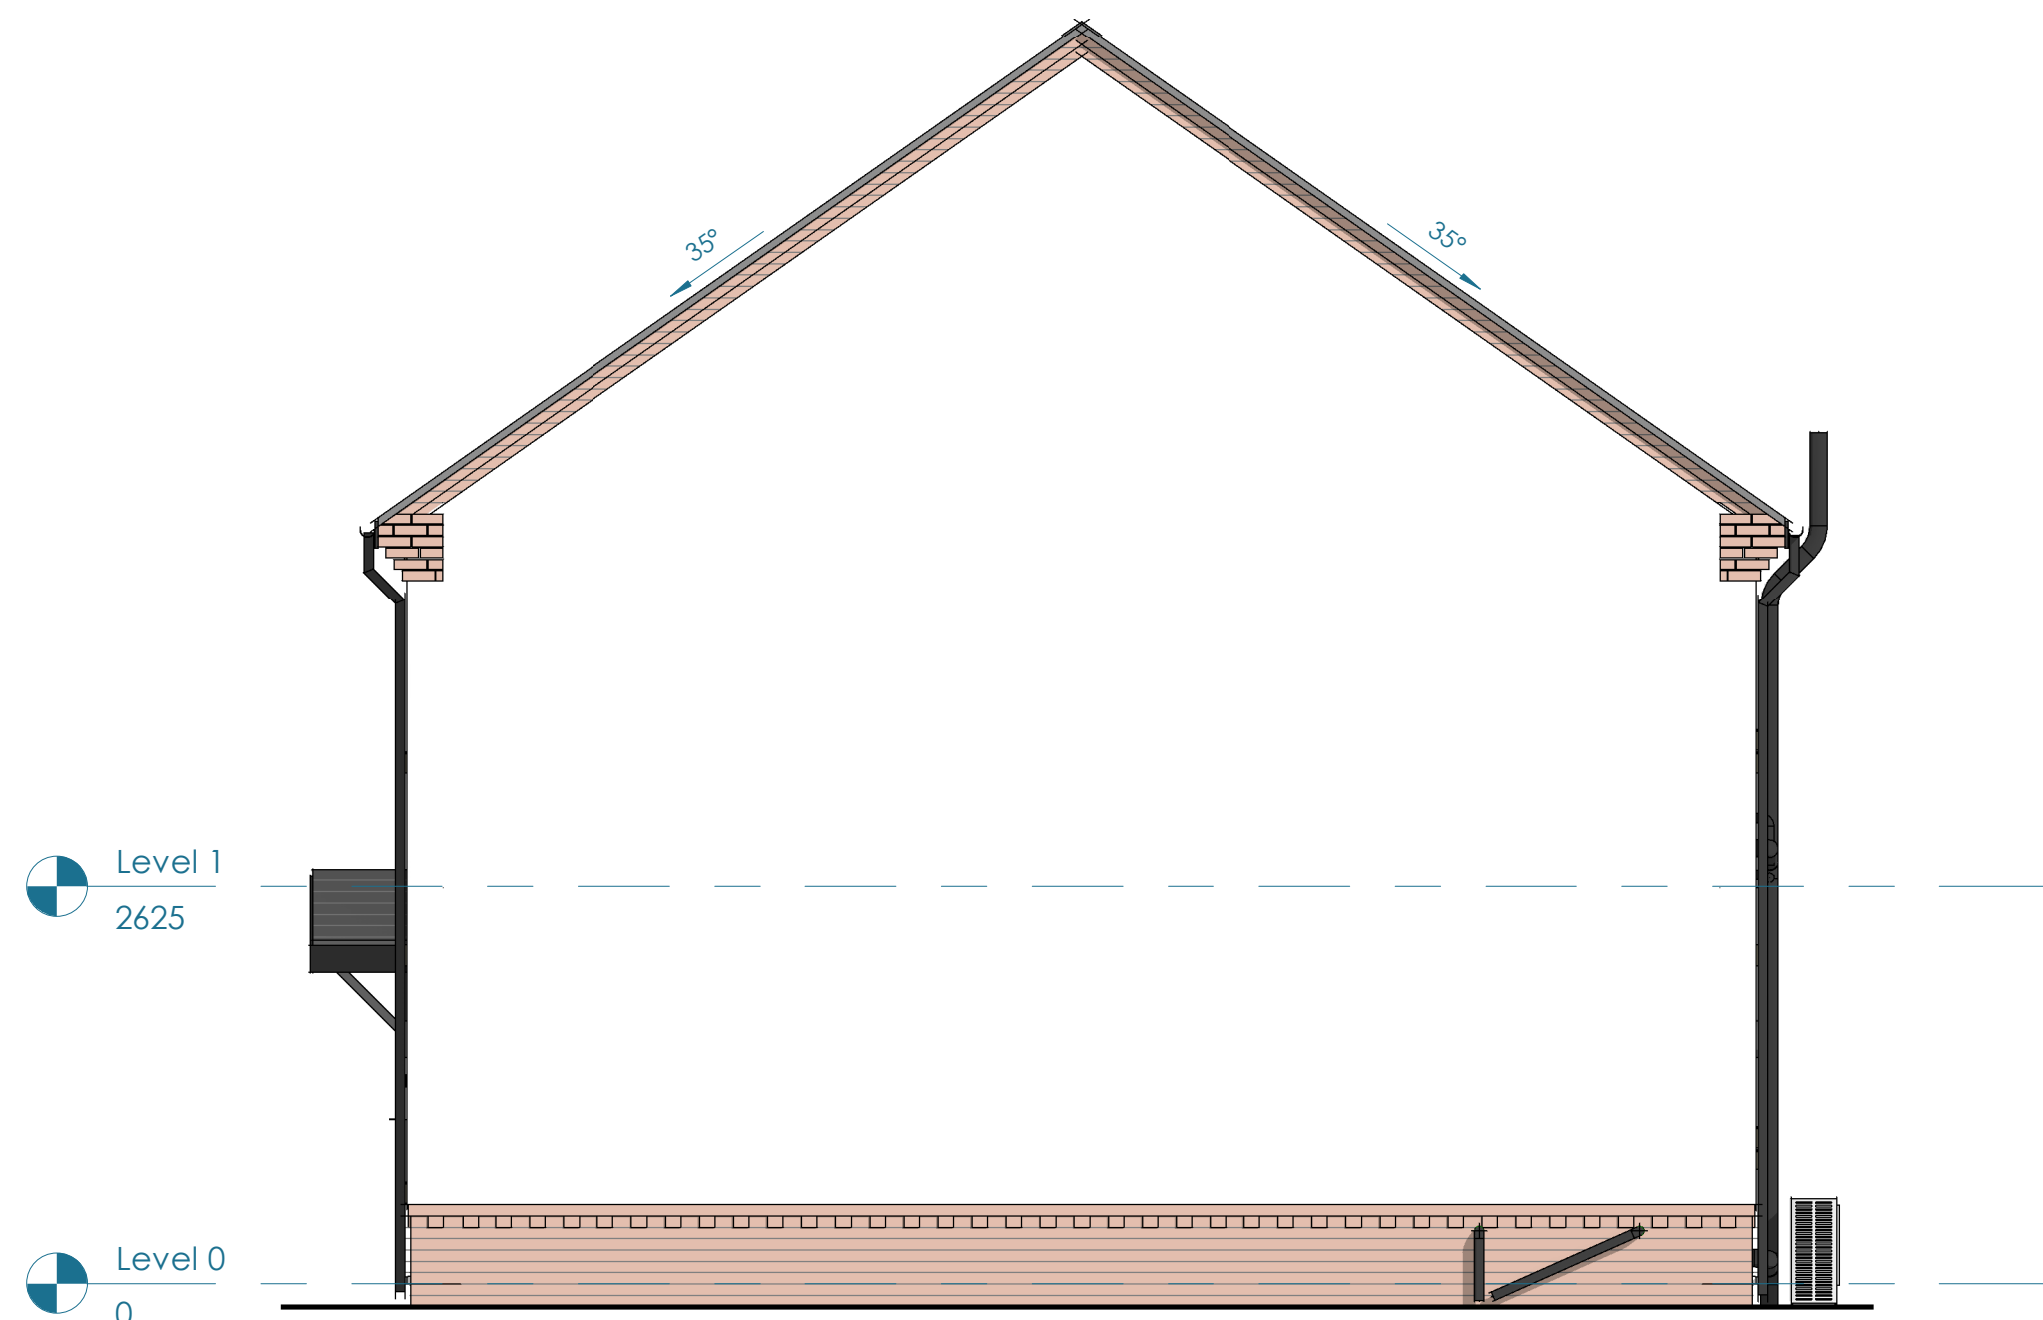

4 SIDE B ELEVATION_
1 : 50

MATERIAL LEGEND

roof
brick
render
cill & head
windows
rainwater goods

Forticrete SL8 Slate grey roofing tile
65mm Ibstock A3577A Calderstone Claret facing brick
Terrix Polymer Silicate Render K10010
Abbey Artstone M05 Stone cills & headers
White UPVC
black UPVC

Scale@A1: As indicated Project: WOODLANDS PHASE 1
Date: 2023.06.06 Sheet name: HOUSETYPE 02 PLANNING ELEVATIONS

Revision A

Drawing No 012

Project name C431a

creu
www.creuararchitecture.com

© copyright reserved by creu ltd. this drawing has been produced for this project and is not intended for use by any other purpose. check dimension bar top left before scaling. all dims should be checked on site and discrepancies reported.

creu

workstage 4 house type 02 (3B5P dqr, 96m²)

for construction
for approval
for discussion
drawing status

A	Issued for planning	2023.06.06	JRW
Revision	Description	Date of Revision	Issued by