
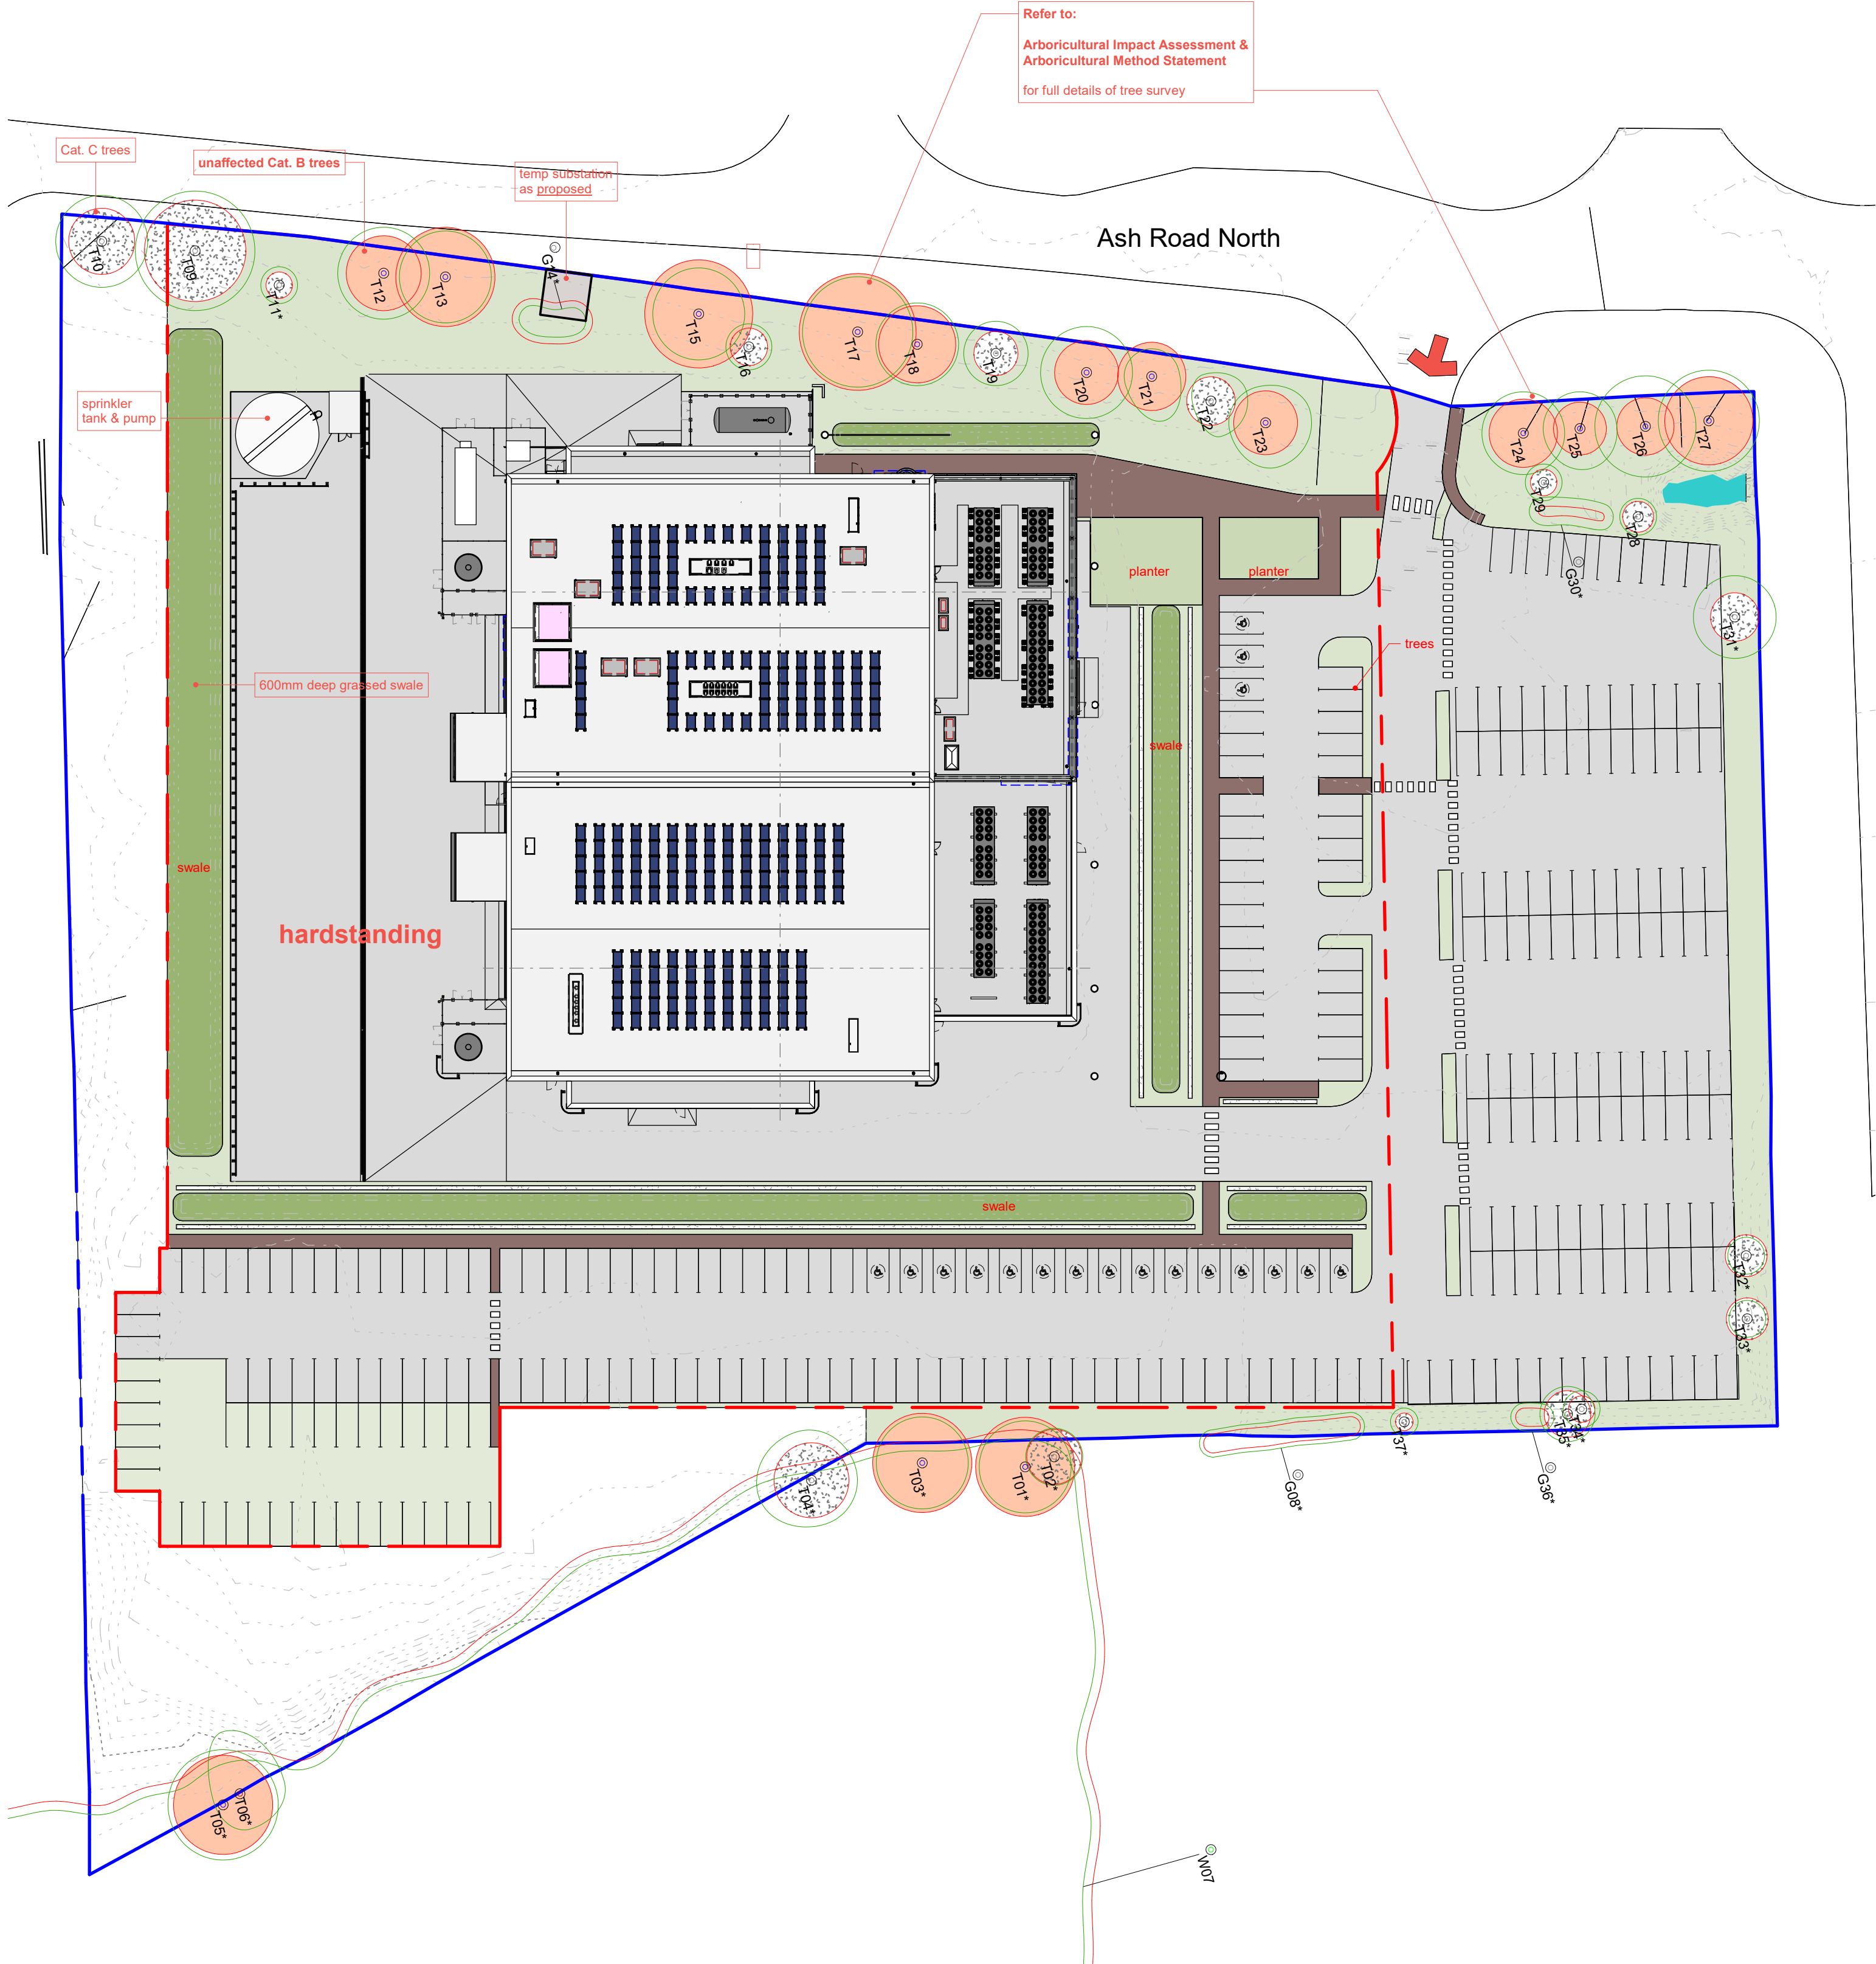



Notes

Figured dimensions are to be used in all cases.
Dimensions should not be scaled from drawing
All existing dimensions should be checked on site before commencement of the work.
Any discrepancies in dimensions should be clarified with the Architect prior to commencement of the work.
No deviation from this drawing will be permitted without the prior written consent of the Architect.
This drawing is to be read in conjunction with all the relevant Mechanical and Electrical drawings.
This drawing is to be read in conjunction with the relevant Structural Engineer's drawings, structural calculations and recommendations.
This drawing is to be read in conjunction with the relevant Fire Safety Strategy drawings


This drawing is copyright and to be returned to the architect on completion of the contract.

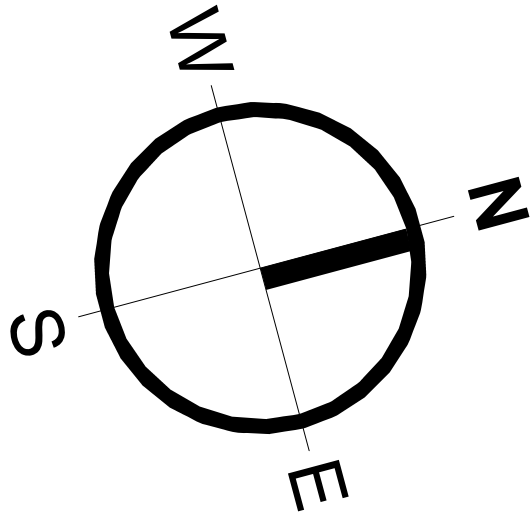

Site plan_with tree survey-a
Scale: 1 : 500

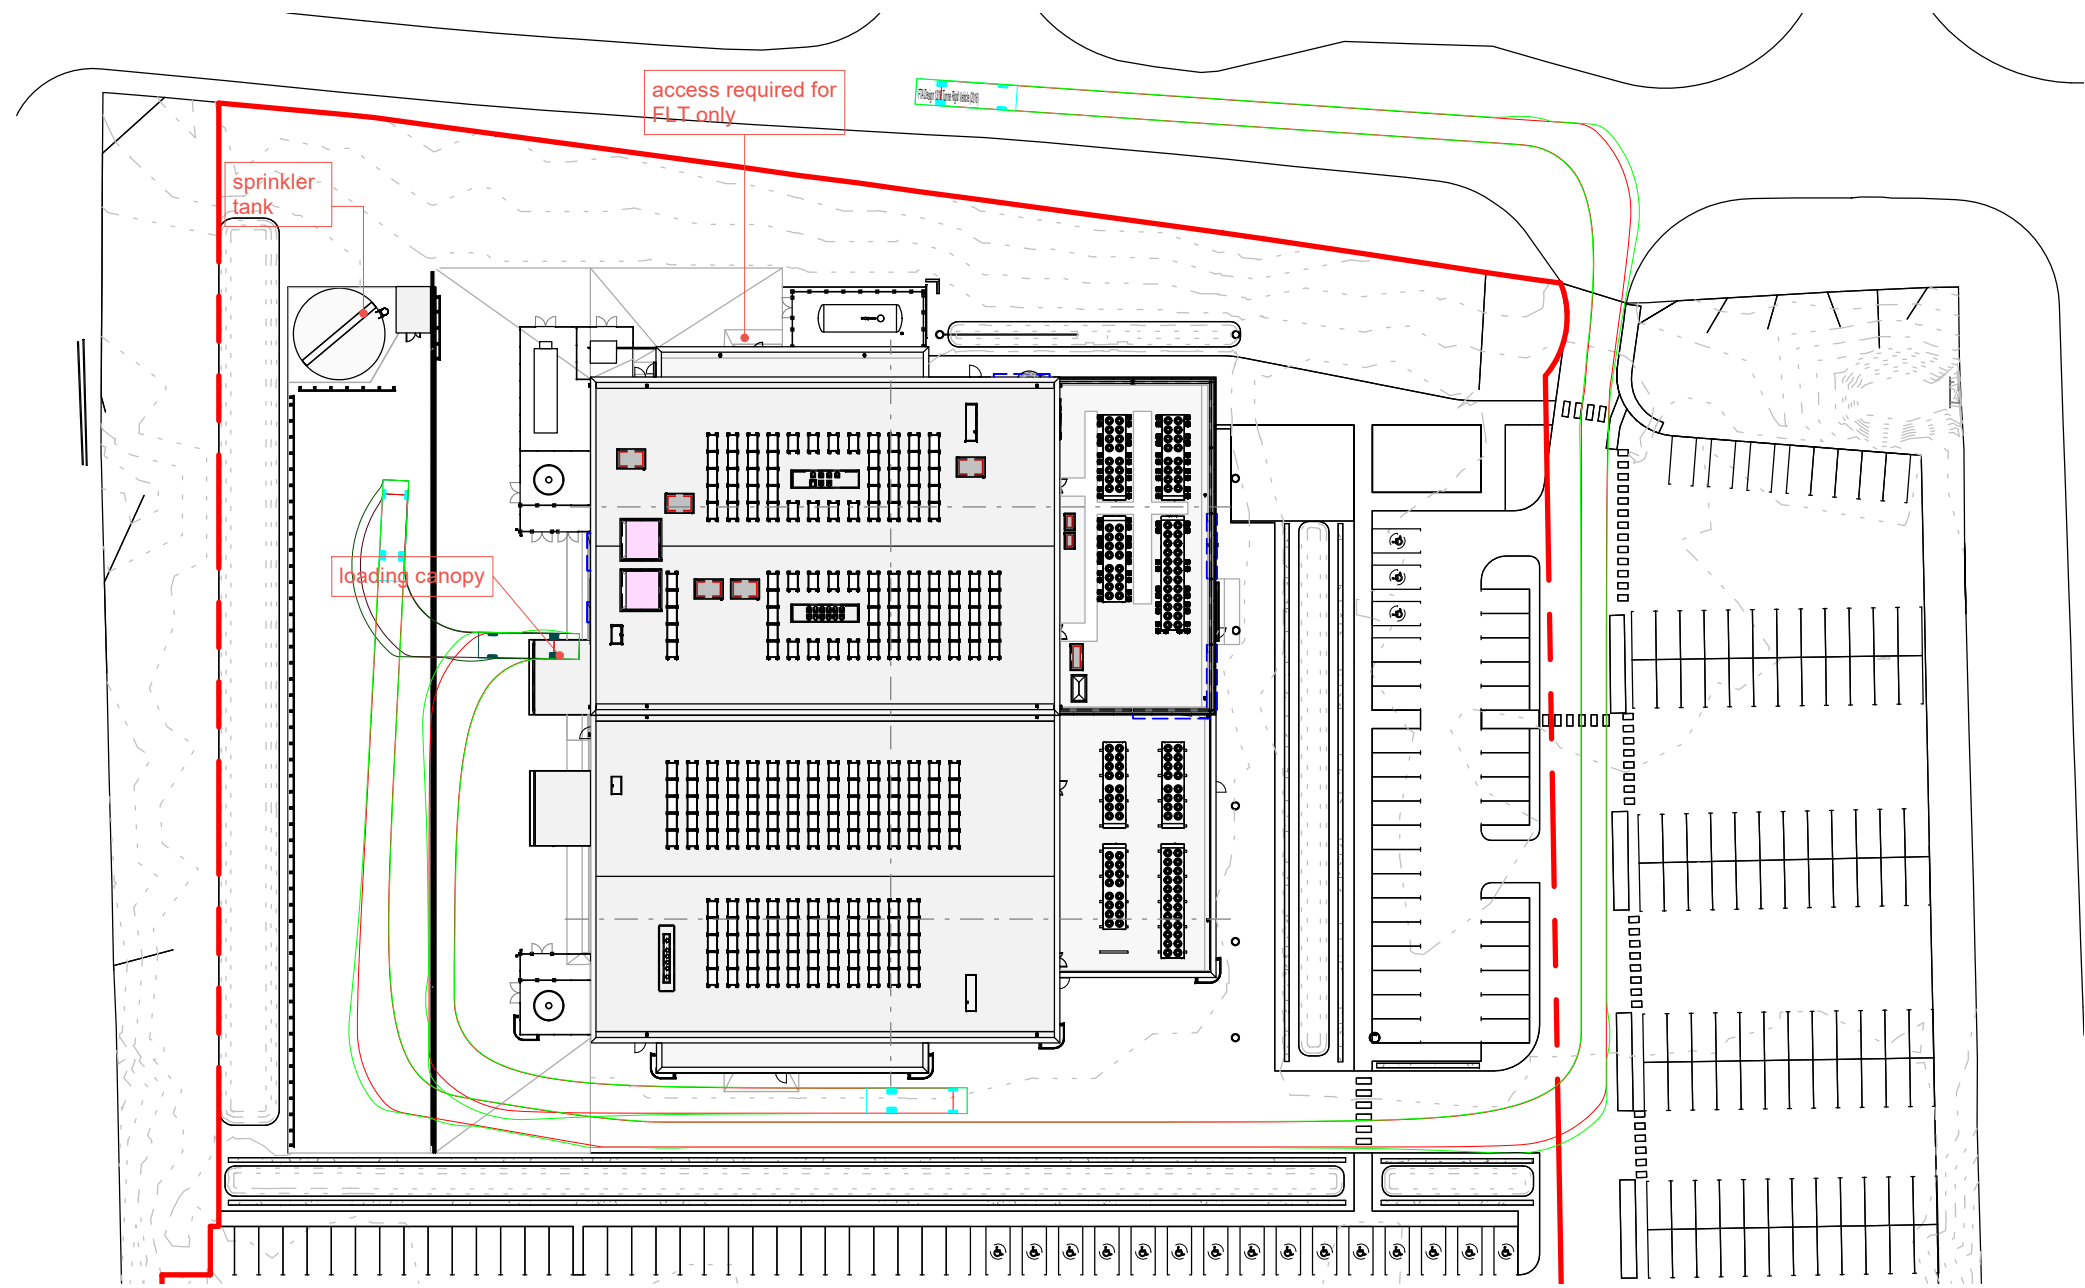

Site plan_with Rigid 15T turning-a
Scale: 1 : 750

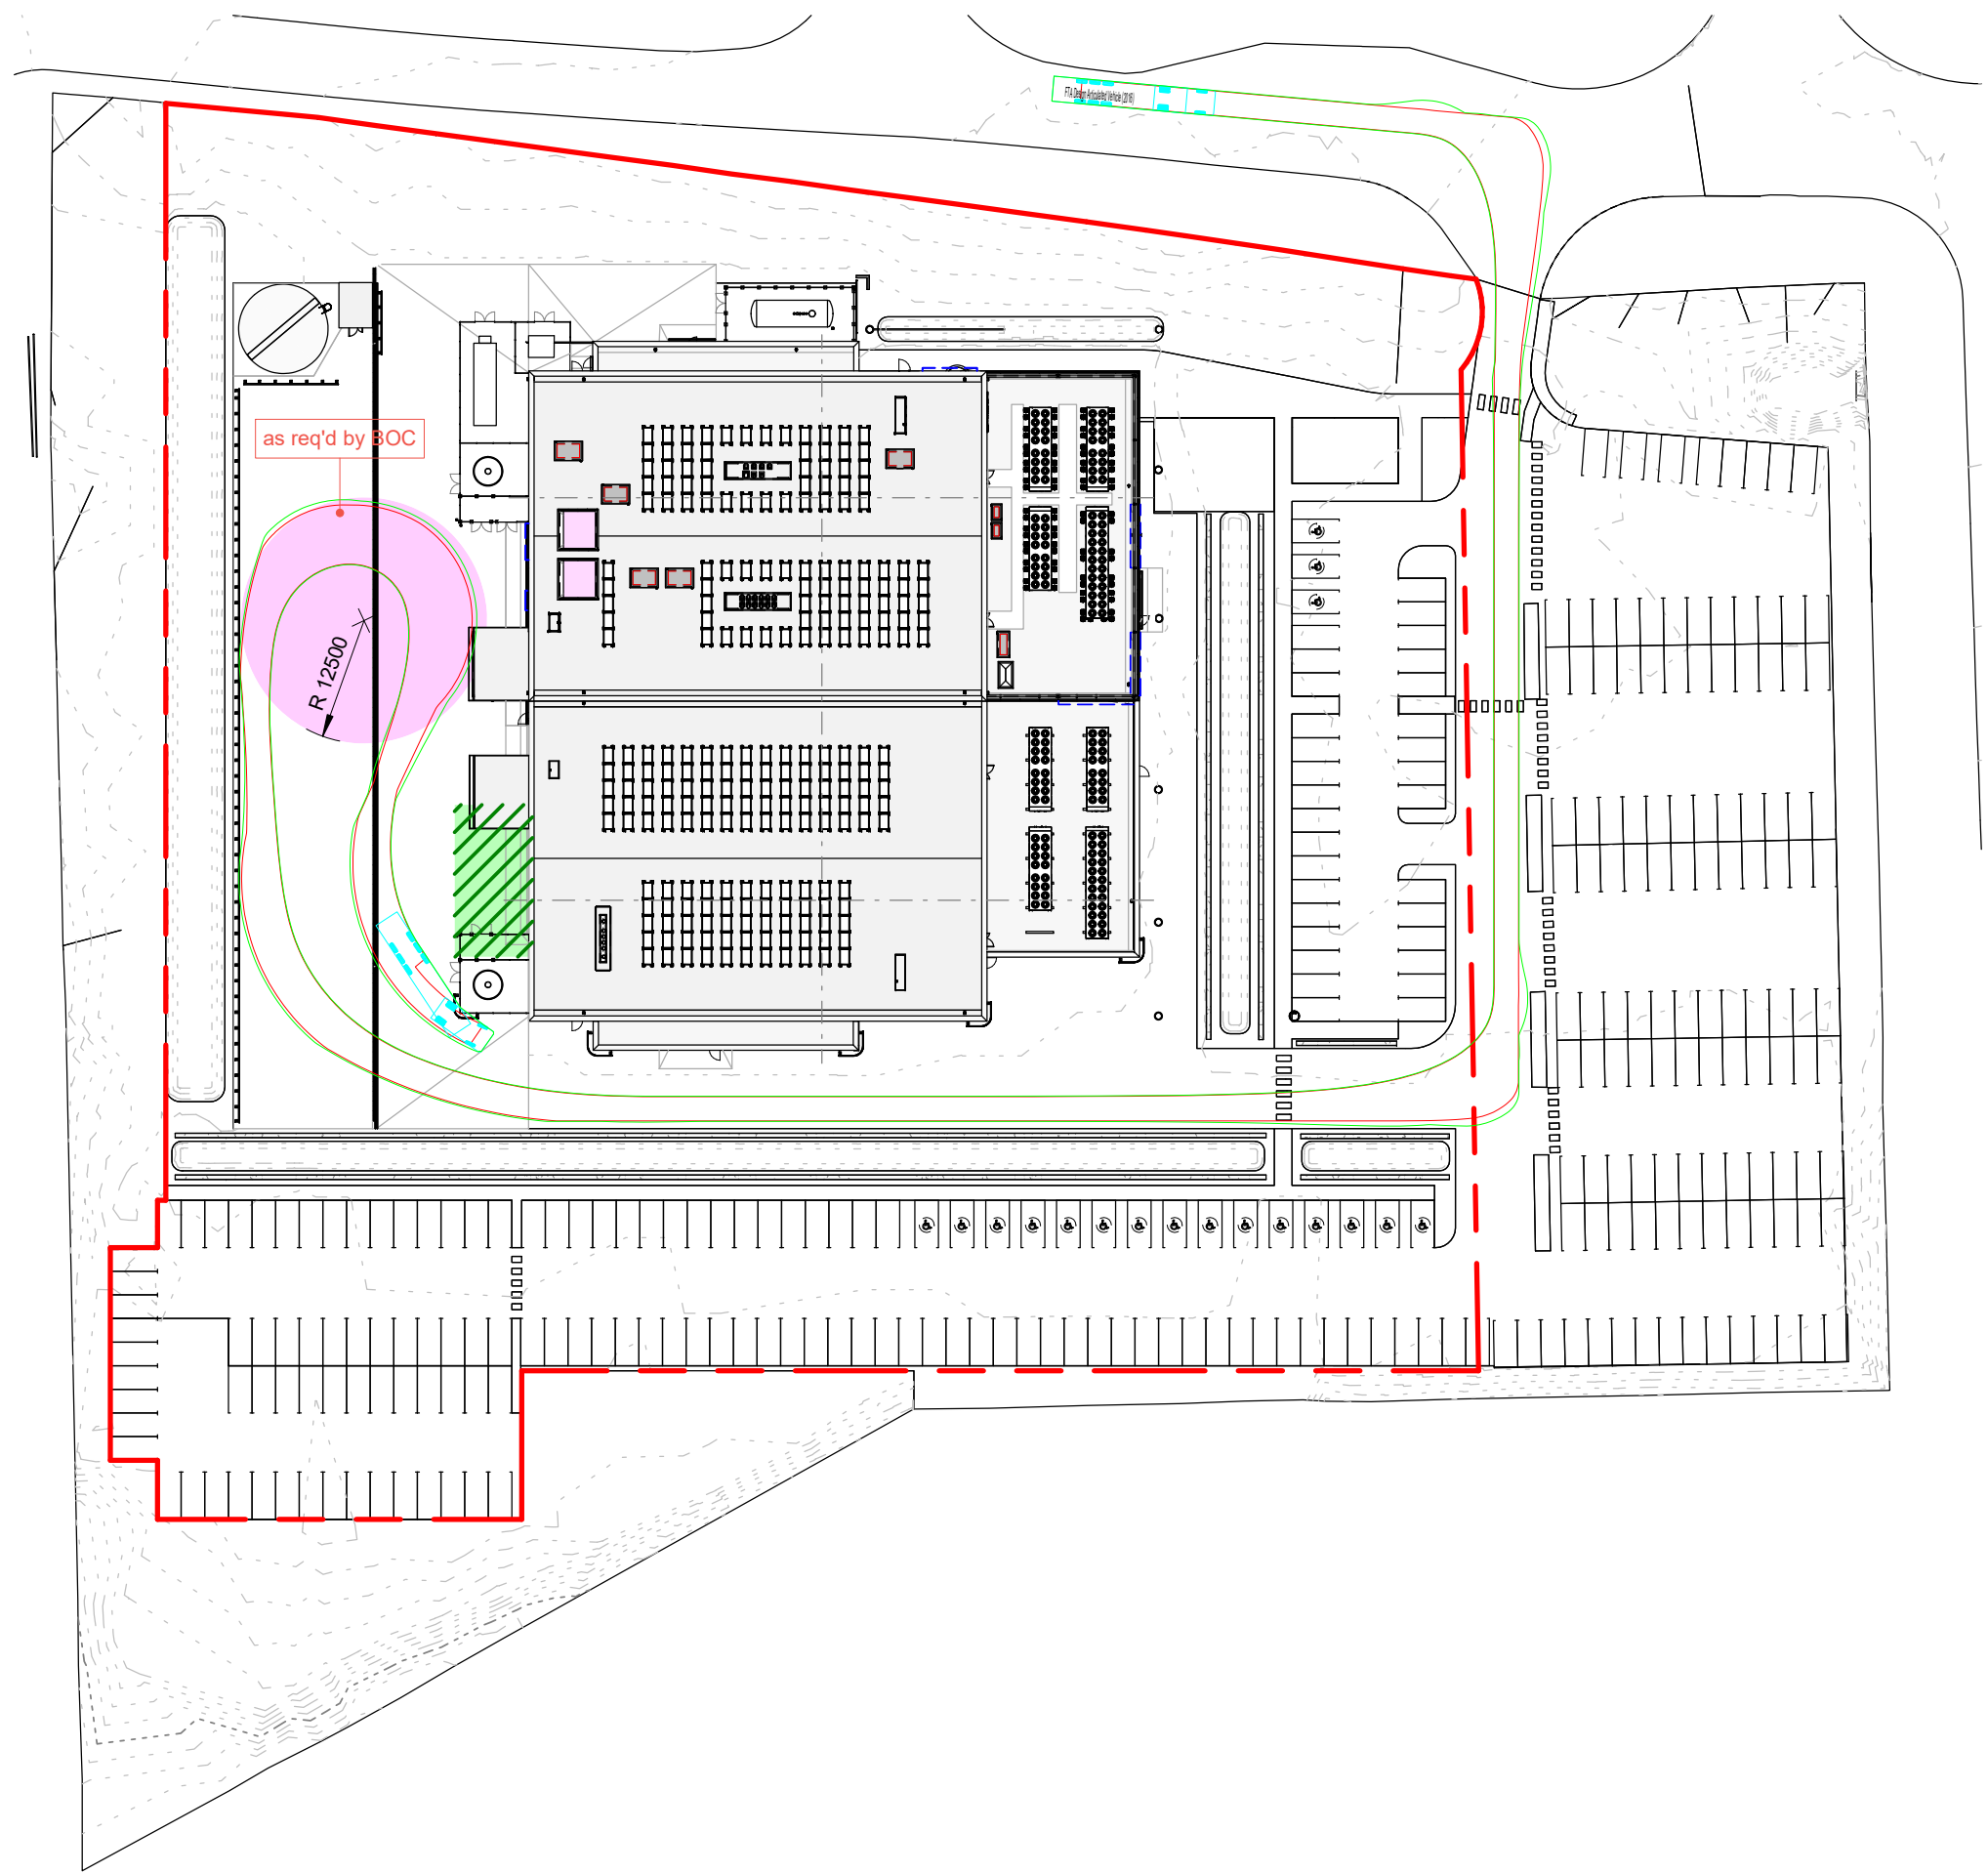

Site plan_with HGV turning-a
Scale: 1 : 750

P4	update to landscaping and redline boundary to accommodate ecological design development.	EmR	CR	231116
P3	Updated Site boundary with dno. additional trees to the east and additional parking to southwest to allow for increased accessible spaces	EmR	CR	231019
P2	updated redline and parking layout to southeast.	EmR	EmR	230714
P1	Issued for PAC	EmR	MR	230531
Rev.	Revision description	Drawn	Checked	Date

LM
Lovelock Mitchell Architects
3 Stanley Street, Chester, CH1 2LS
Tel +44 (0) 1244 404321
e-mail: admin@lovelockmitchell.com
web: www.lovelockmitchell.com

Project
NDPF
Wrexham

Title
Planning_Tree And Access Diagram

LMA Project	Drawing number						Rev.
Project	Original	Zone	Level	Type	Rev	Drawing/number	
2227	IED	LMA	XX	XX	DR	A 7036	P4