




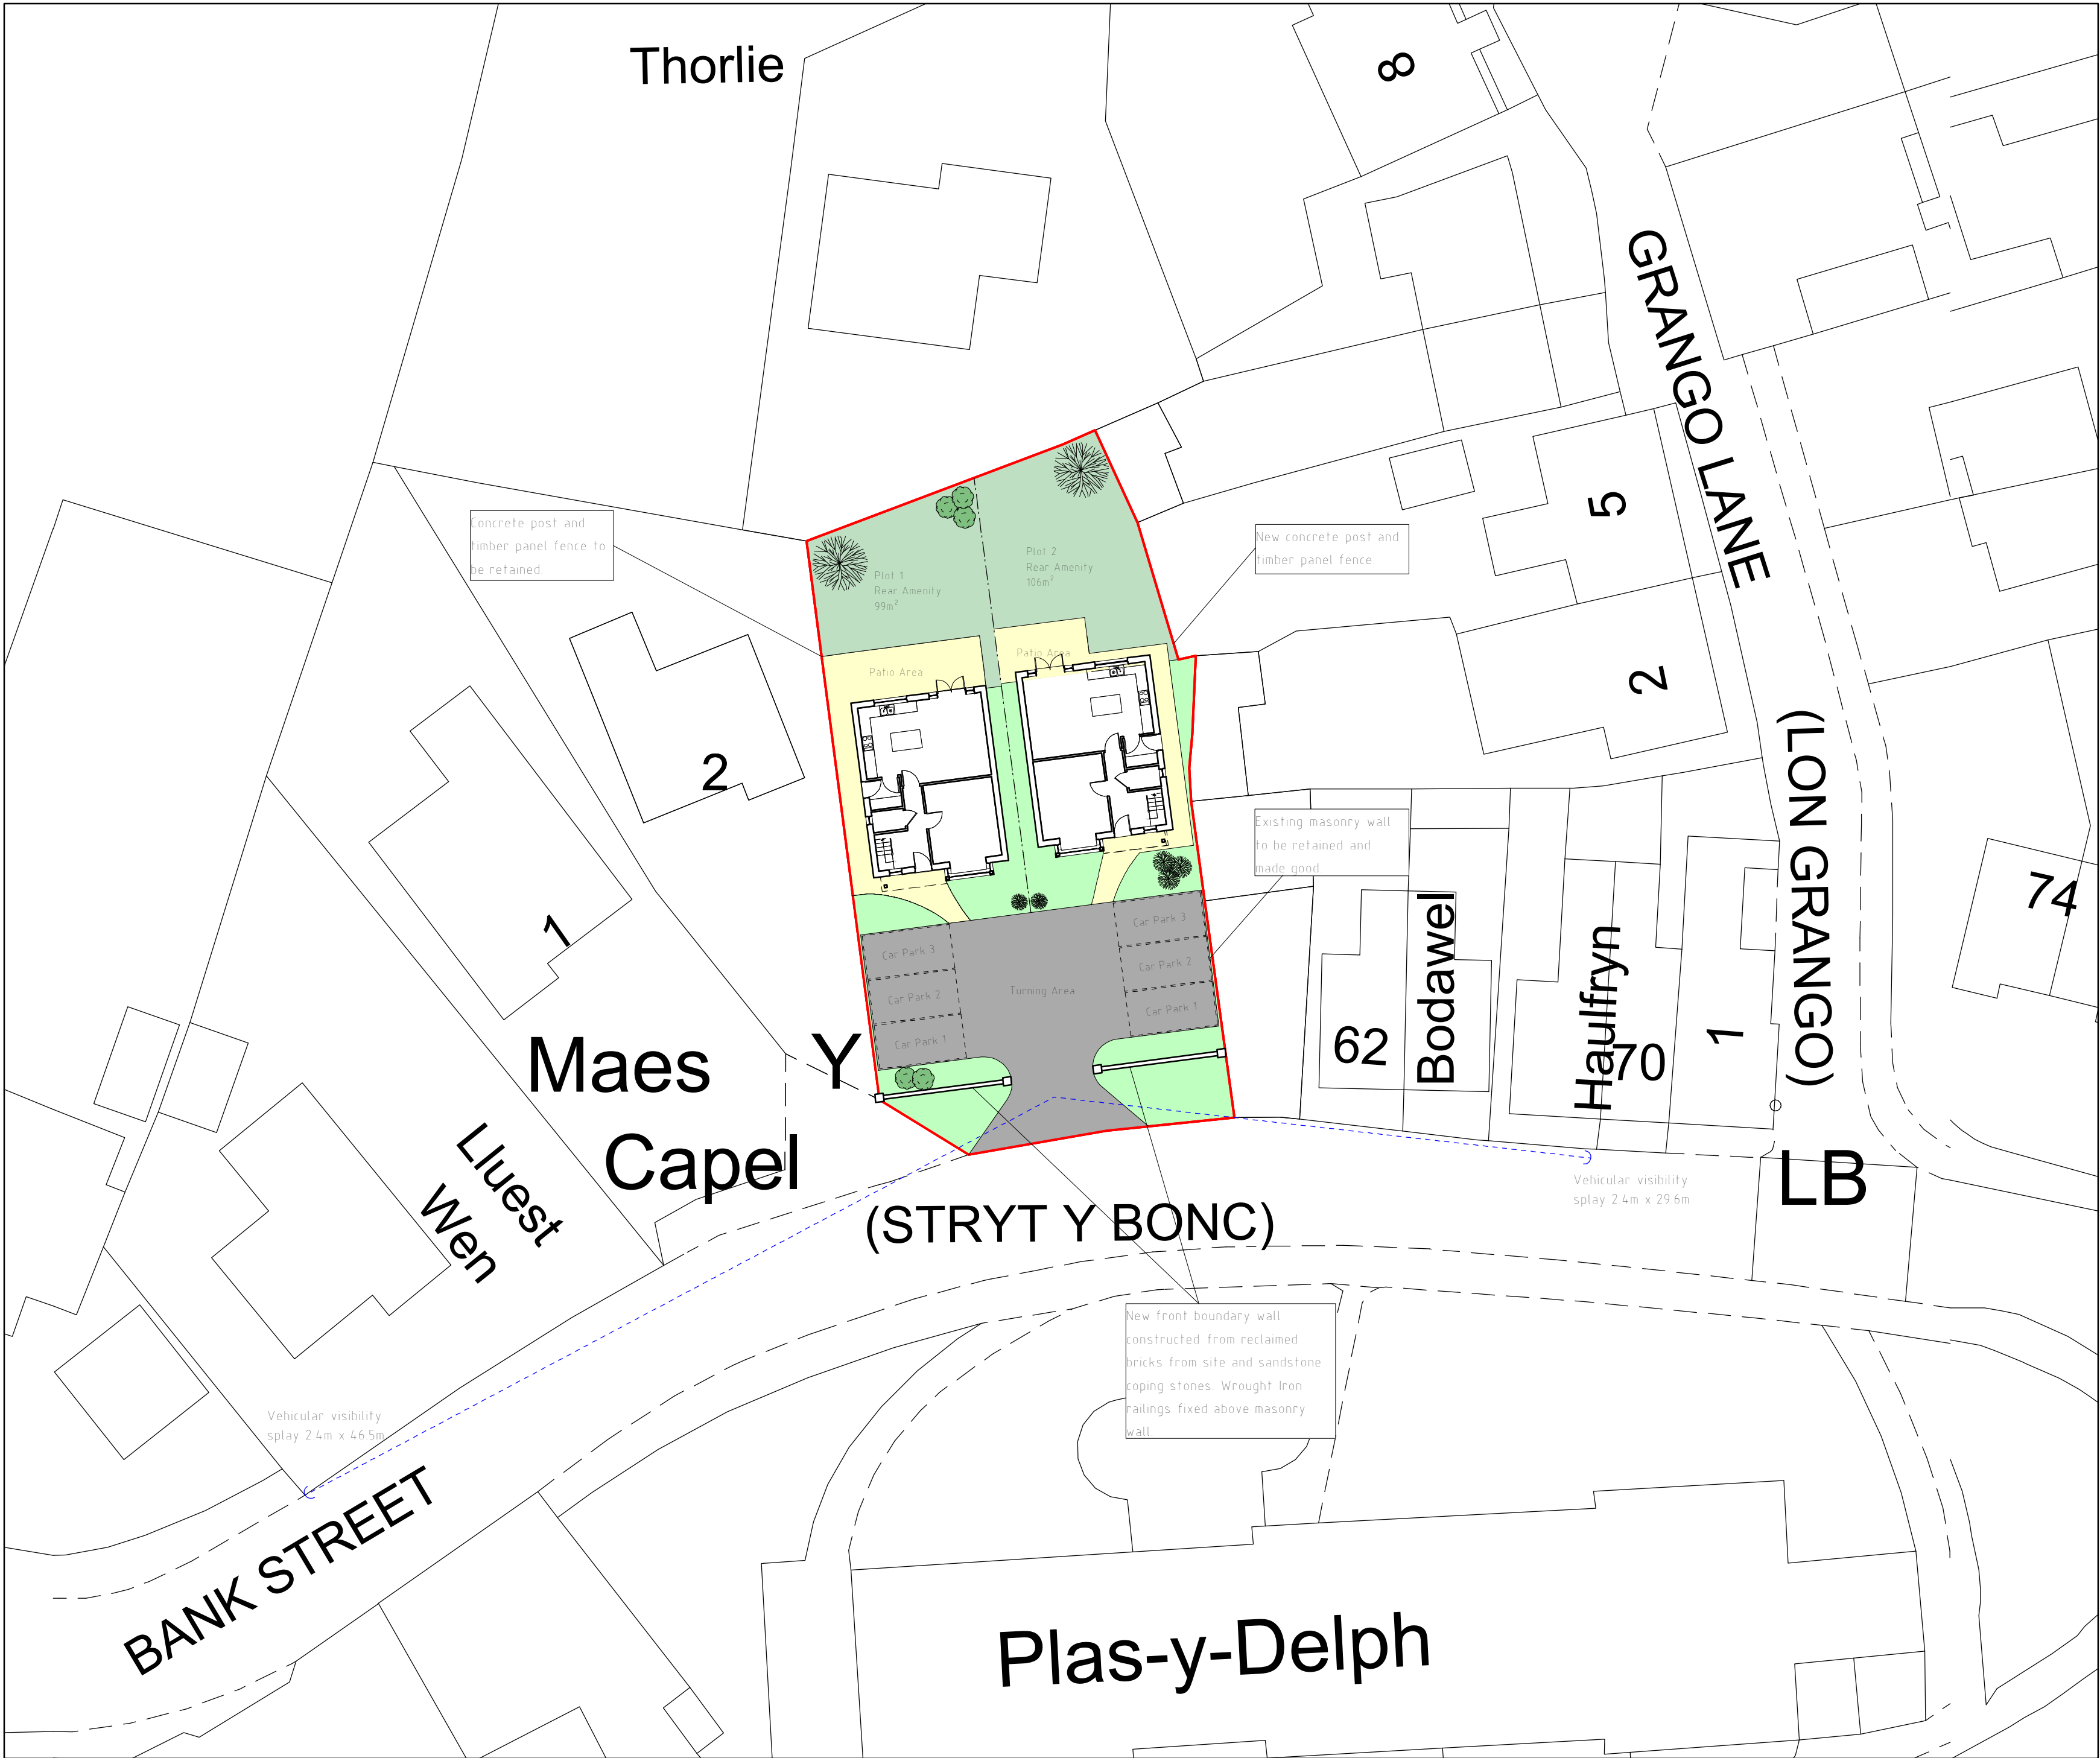

Site Plan 1:250

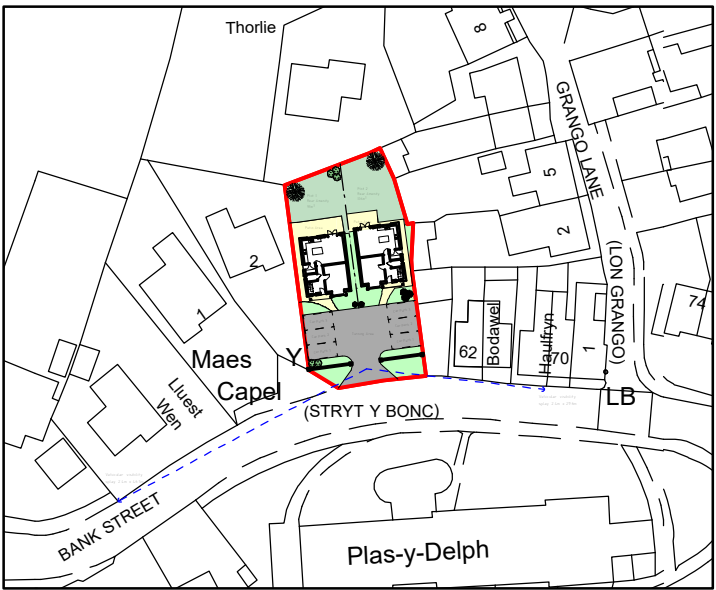

Location Plan 1:1250

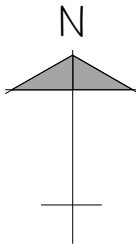

|     |       |                     |         |
|-----|-------|---------------------|---------|
|     |       |                     |         |
|     |       |                     |         |
|     |       |                     |         |
| B   | 07/21 | Boundary info added | D.J.E.  |
| A   | 04/21 | House type amends   | SIH     |
| Rev | Date  | Detail              | Initial |

Project:  
Development at  
Salem Chapel, Bank Street,  
Rhosllanerchrugog,  
Wrexham, LL14 1EN.

|                              |                   |
|------------------------------|-------------------|
| Title:                       | Scale: (A2)       |
| Site Plan &<br>Location Plan | 1:250 &<br>1:1250 |

|             |          |
|-------------|----------|
| Drawn By:   | Date:    |
| D.J.Edwards | Apr 2021 |

|             |        |
|-------------|--------|
| Drawing No: | Sheet: |
| H132/003    | 1 of 1 |

**blueprint**  
architectural services



Office 3K4,  
Redwither Business Tower,  
Wrexham. LL13 9XT  
Tel: 01978 356500  
www.blueprintarchitectural.com