



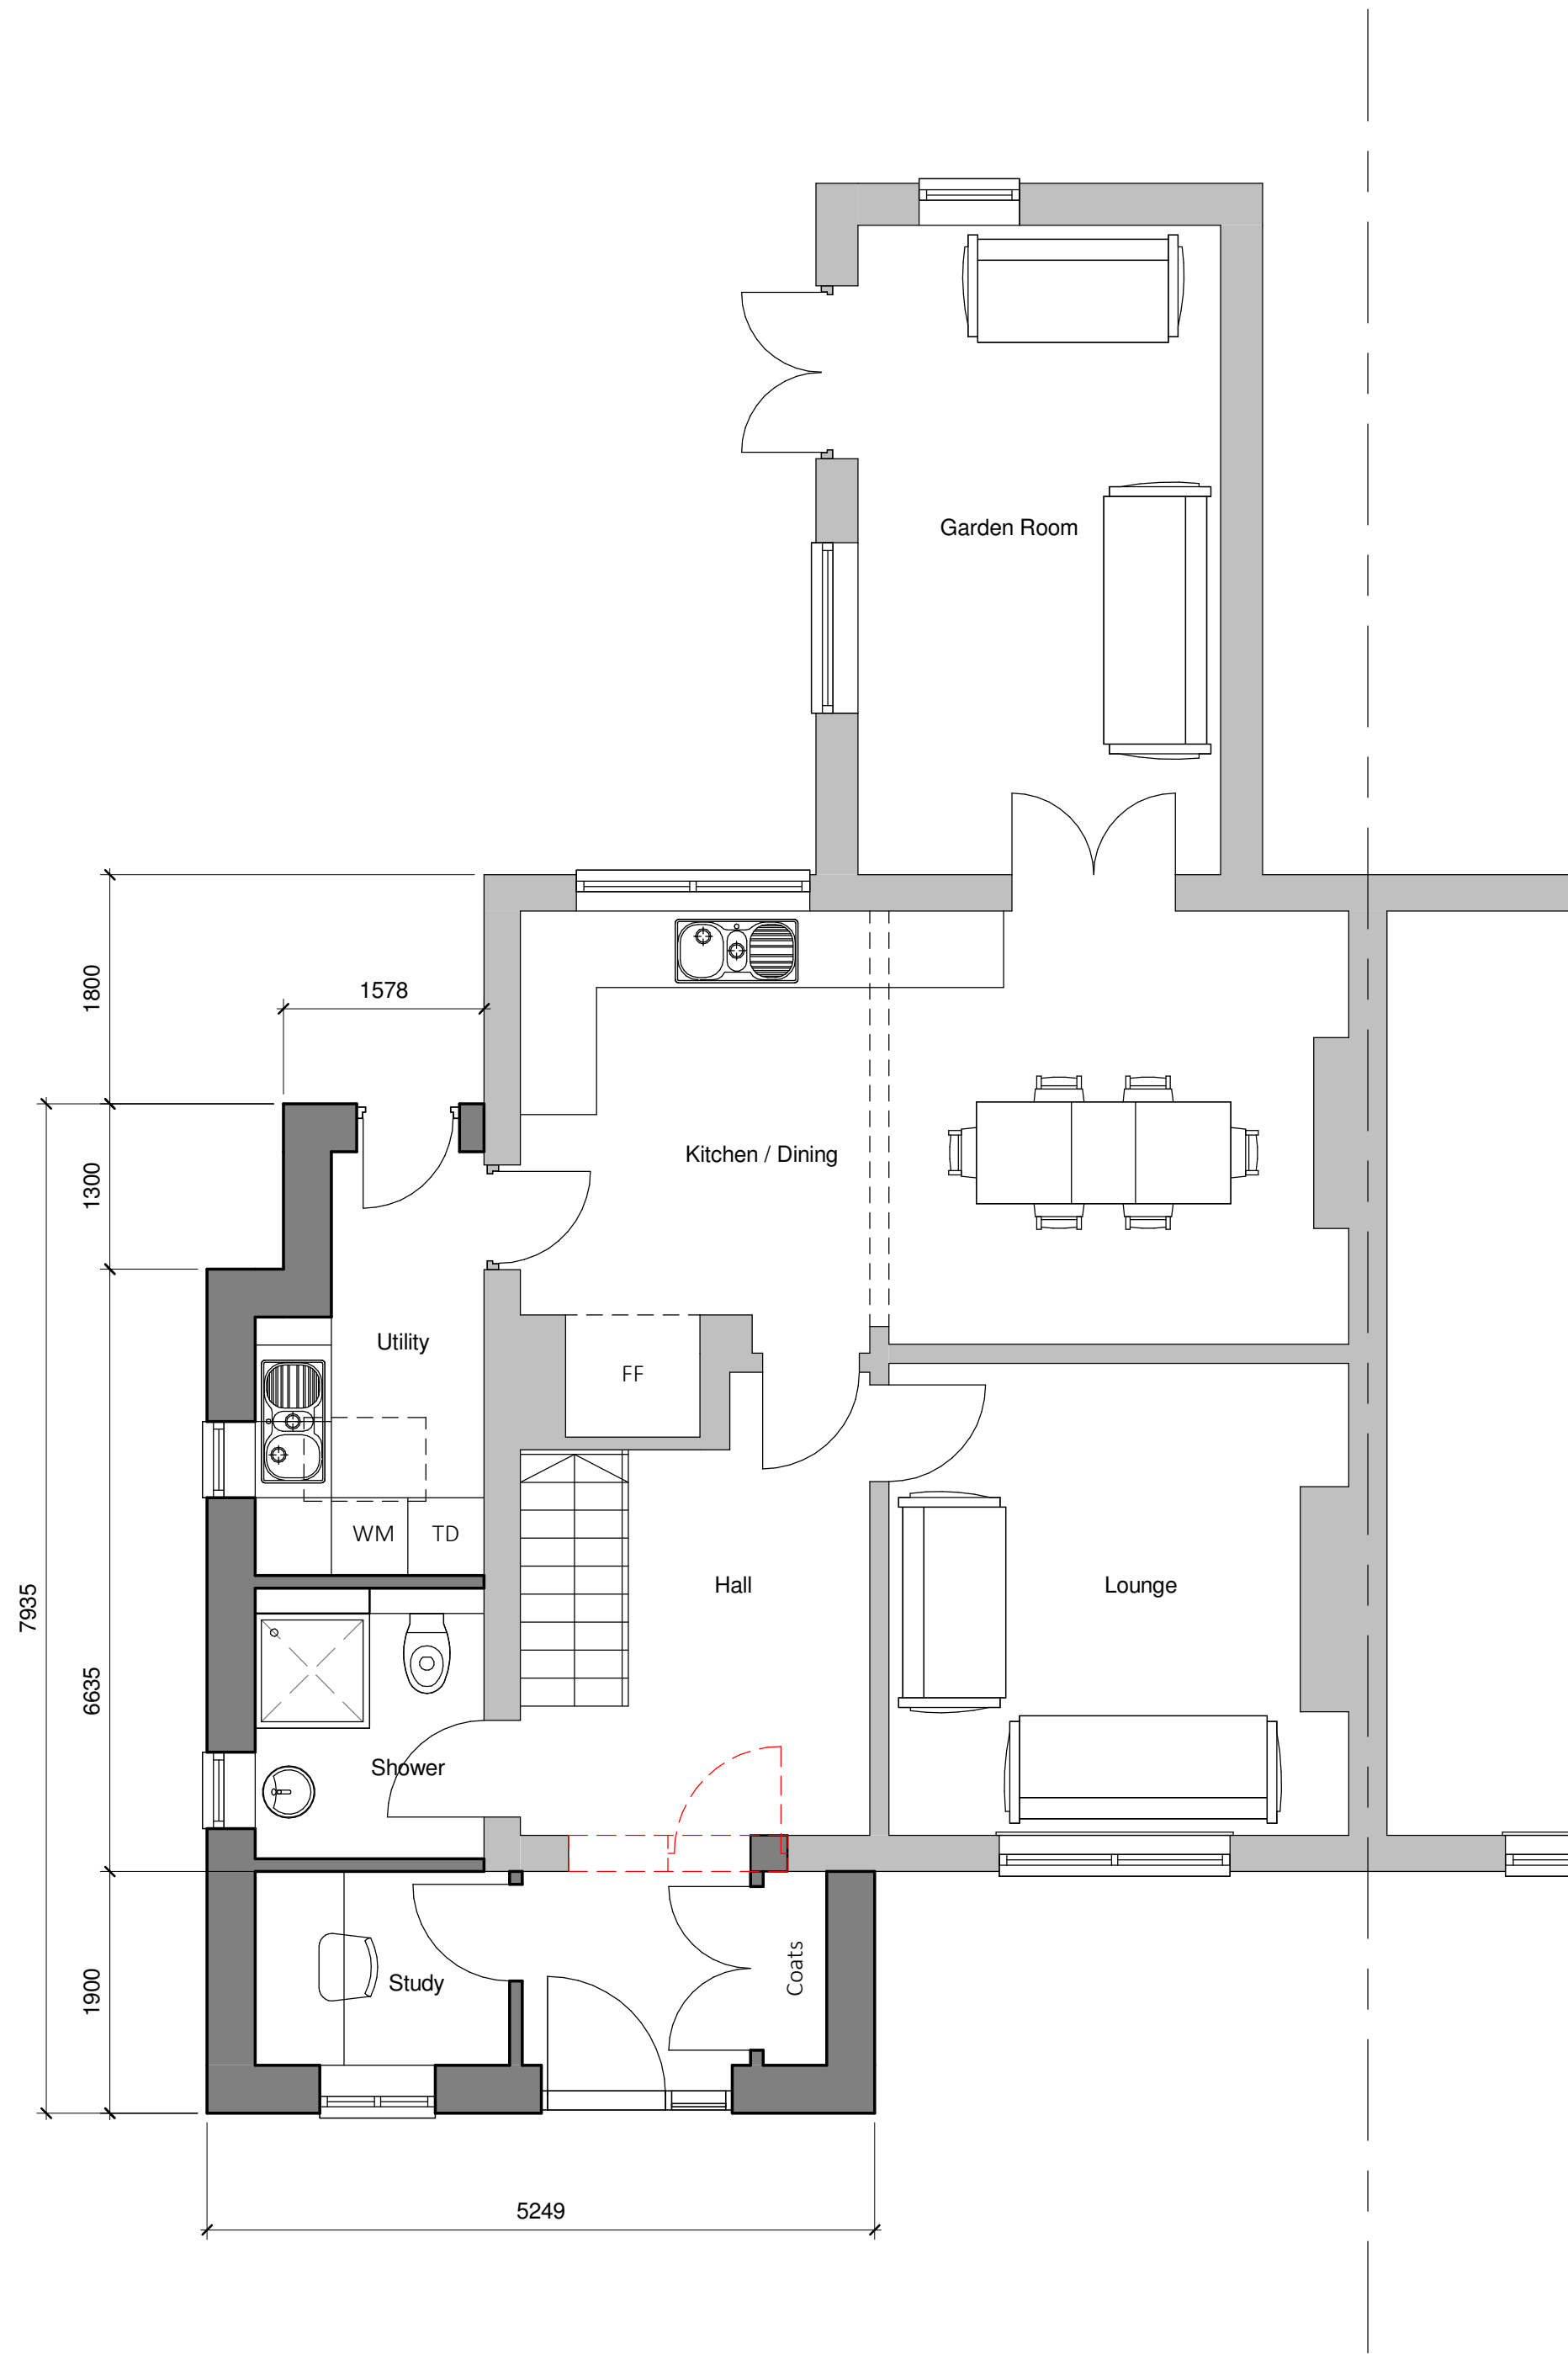

Proposed Ground Floor Plan
1 : 50

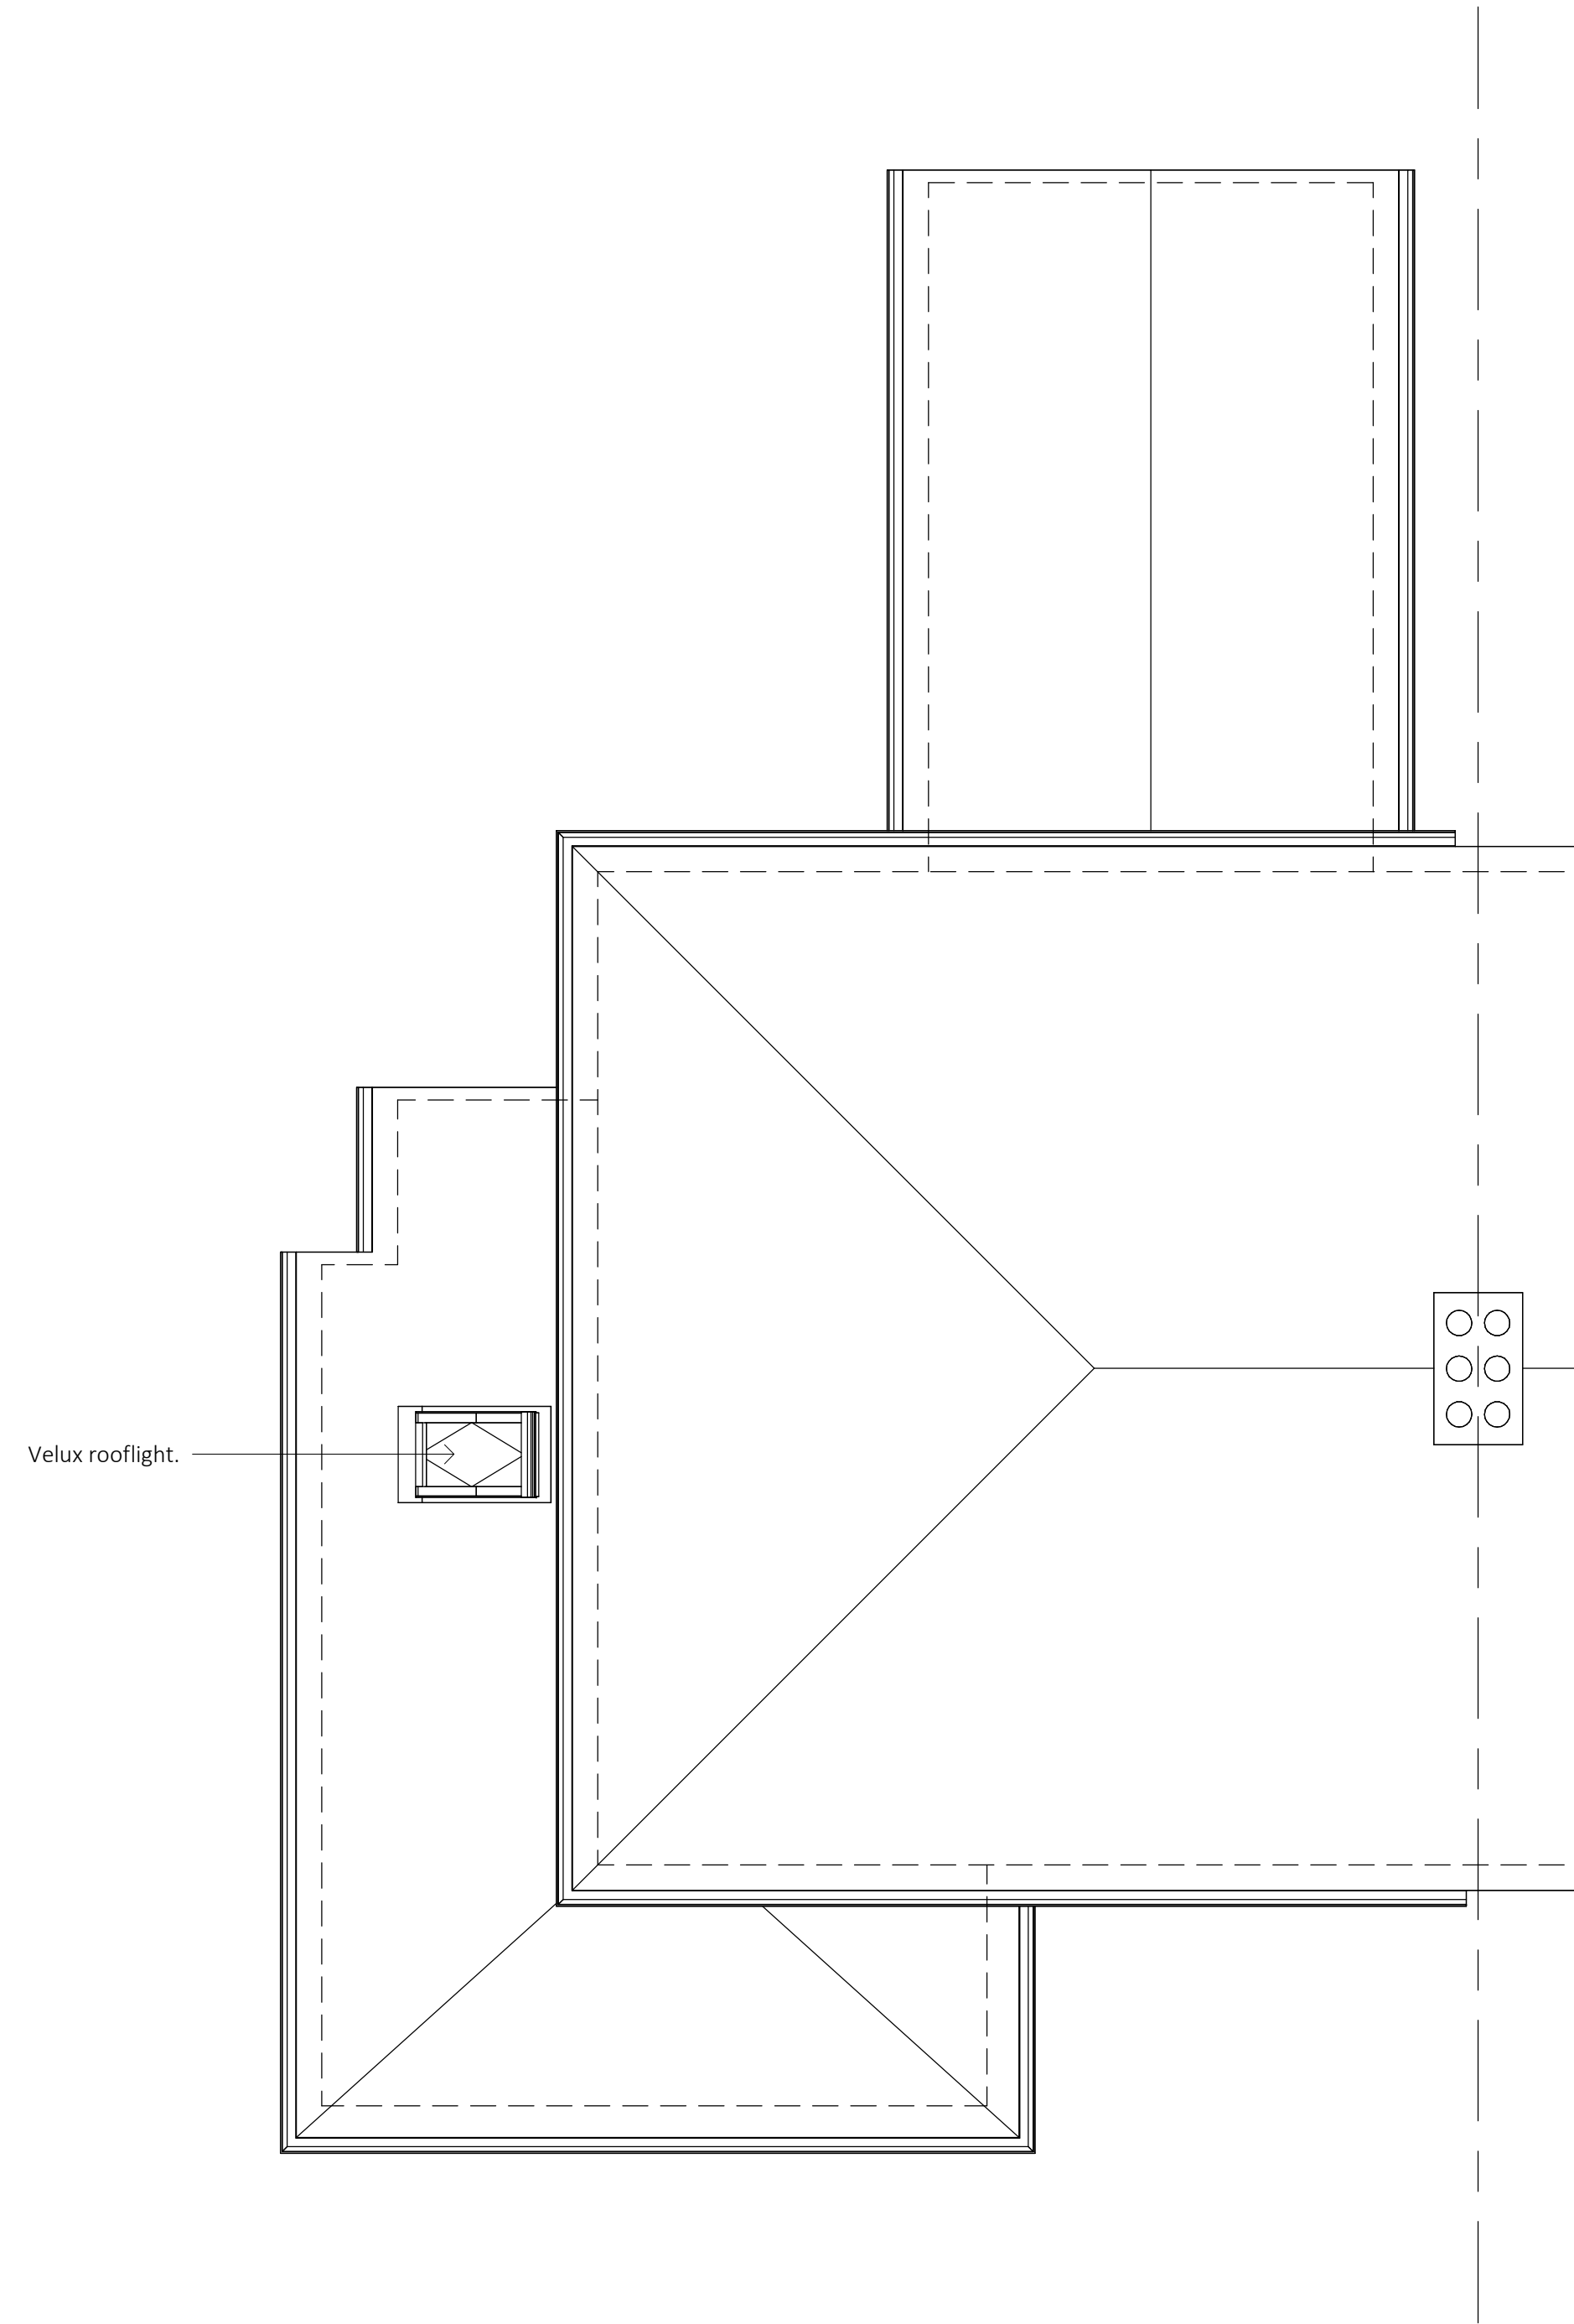

Proposed Roof Plan
1 : 50



Project: Ty Coch, Bank Street, Rhos			
Title: Proposed Plans			
Scale @ A1: 1 : 50	Scale @ A3: 1:100	Author: GE	Date: 04/06/23
Project Ref: 23-30	Drawing No: A102	Rev: -	