



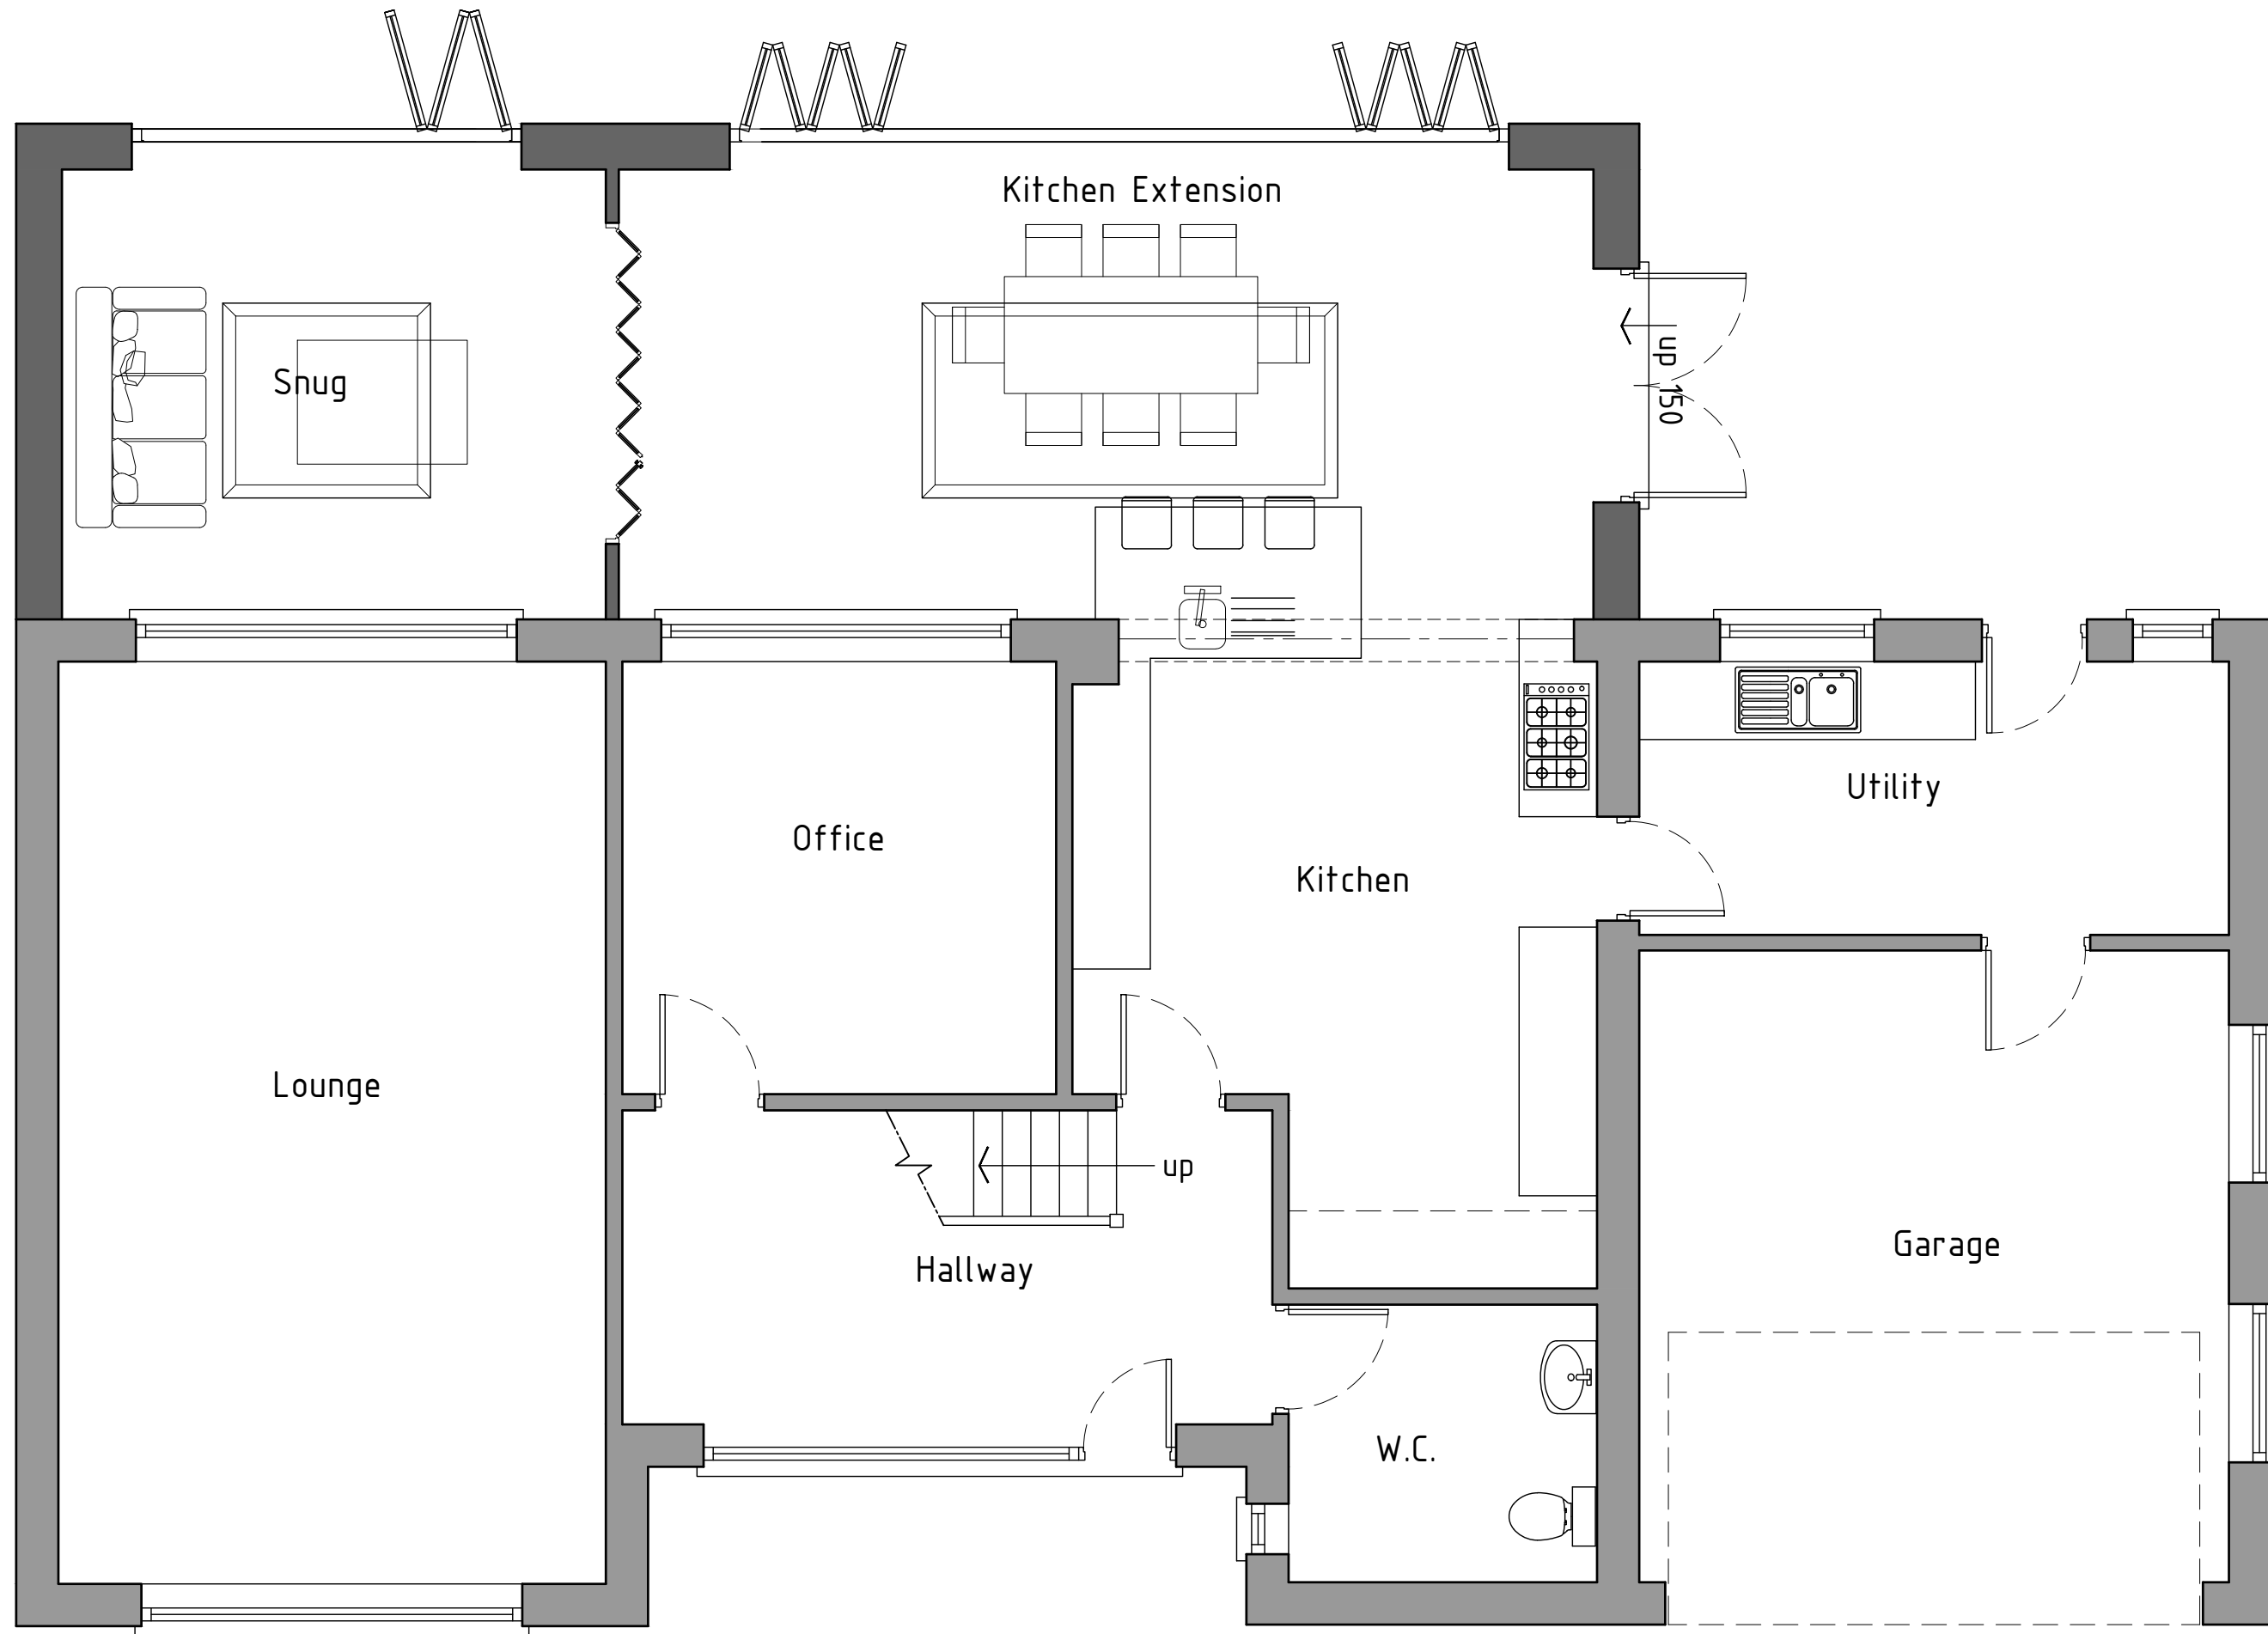

Ground floor plan 1:50

As Proposed

 

HDS Architectural Services, The Foundry,
15 Yorke Street, Wrexham
LL13 8LW
Tel (01978) 345250
www.hdsarchitectural.co.uk

Project; 24 Ffordd Tudno, Wrexham, LL12 7RH	
Title; As Proposed Ground Floor	Scale (A3); 1:50
Dwg No; FT/PD/03	Date; 04.09.23
Revision; Rev A; Add Roof Lantern over snug - 21-11-23	