


1 : 200
Proposed Site Plan

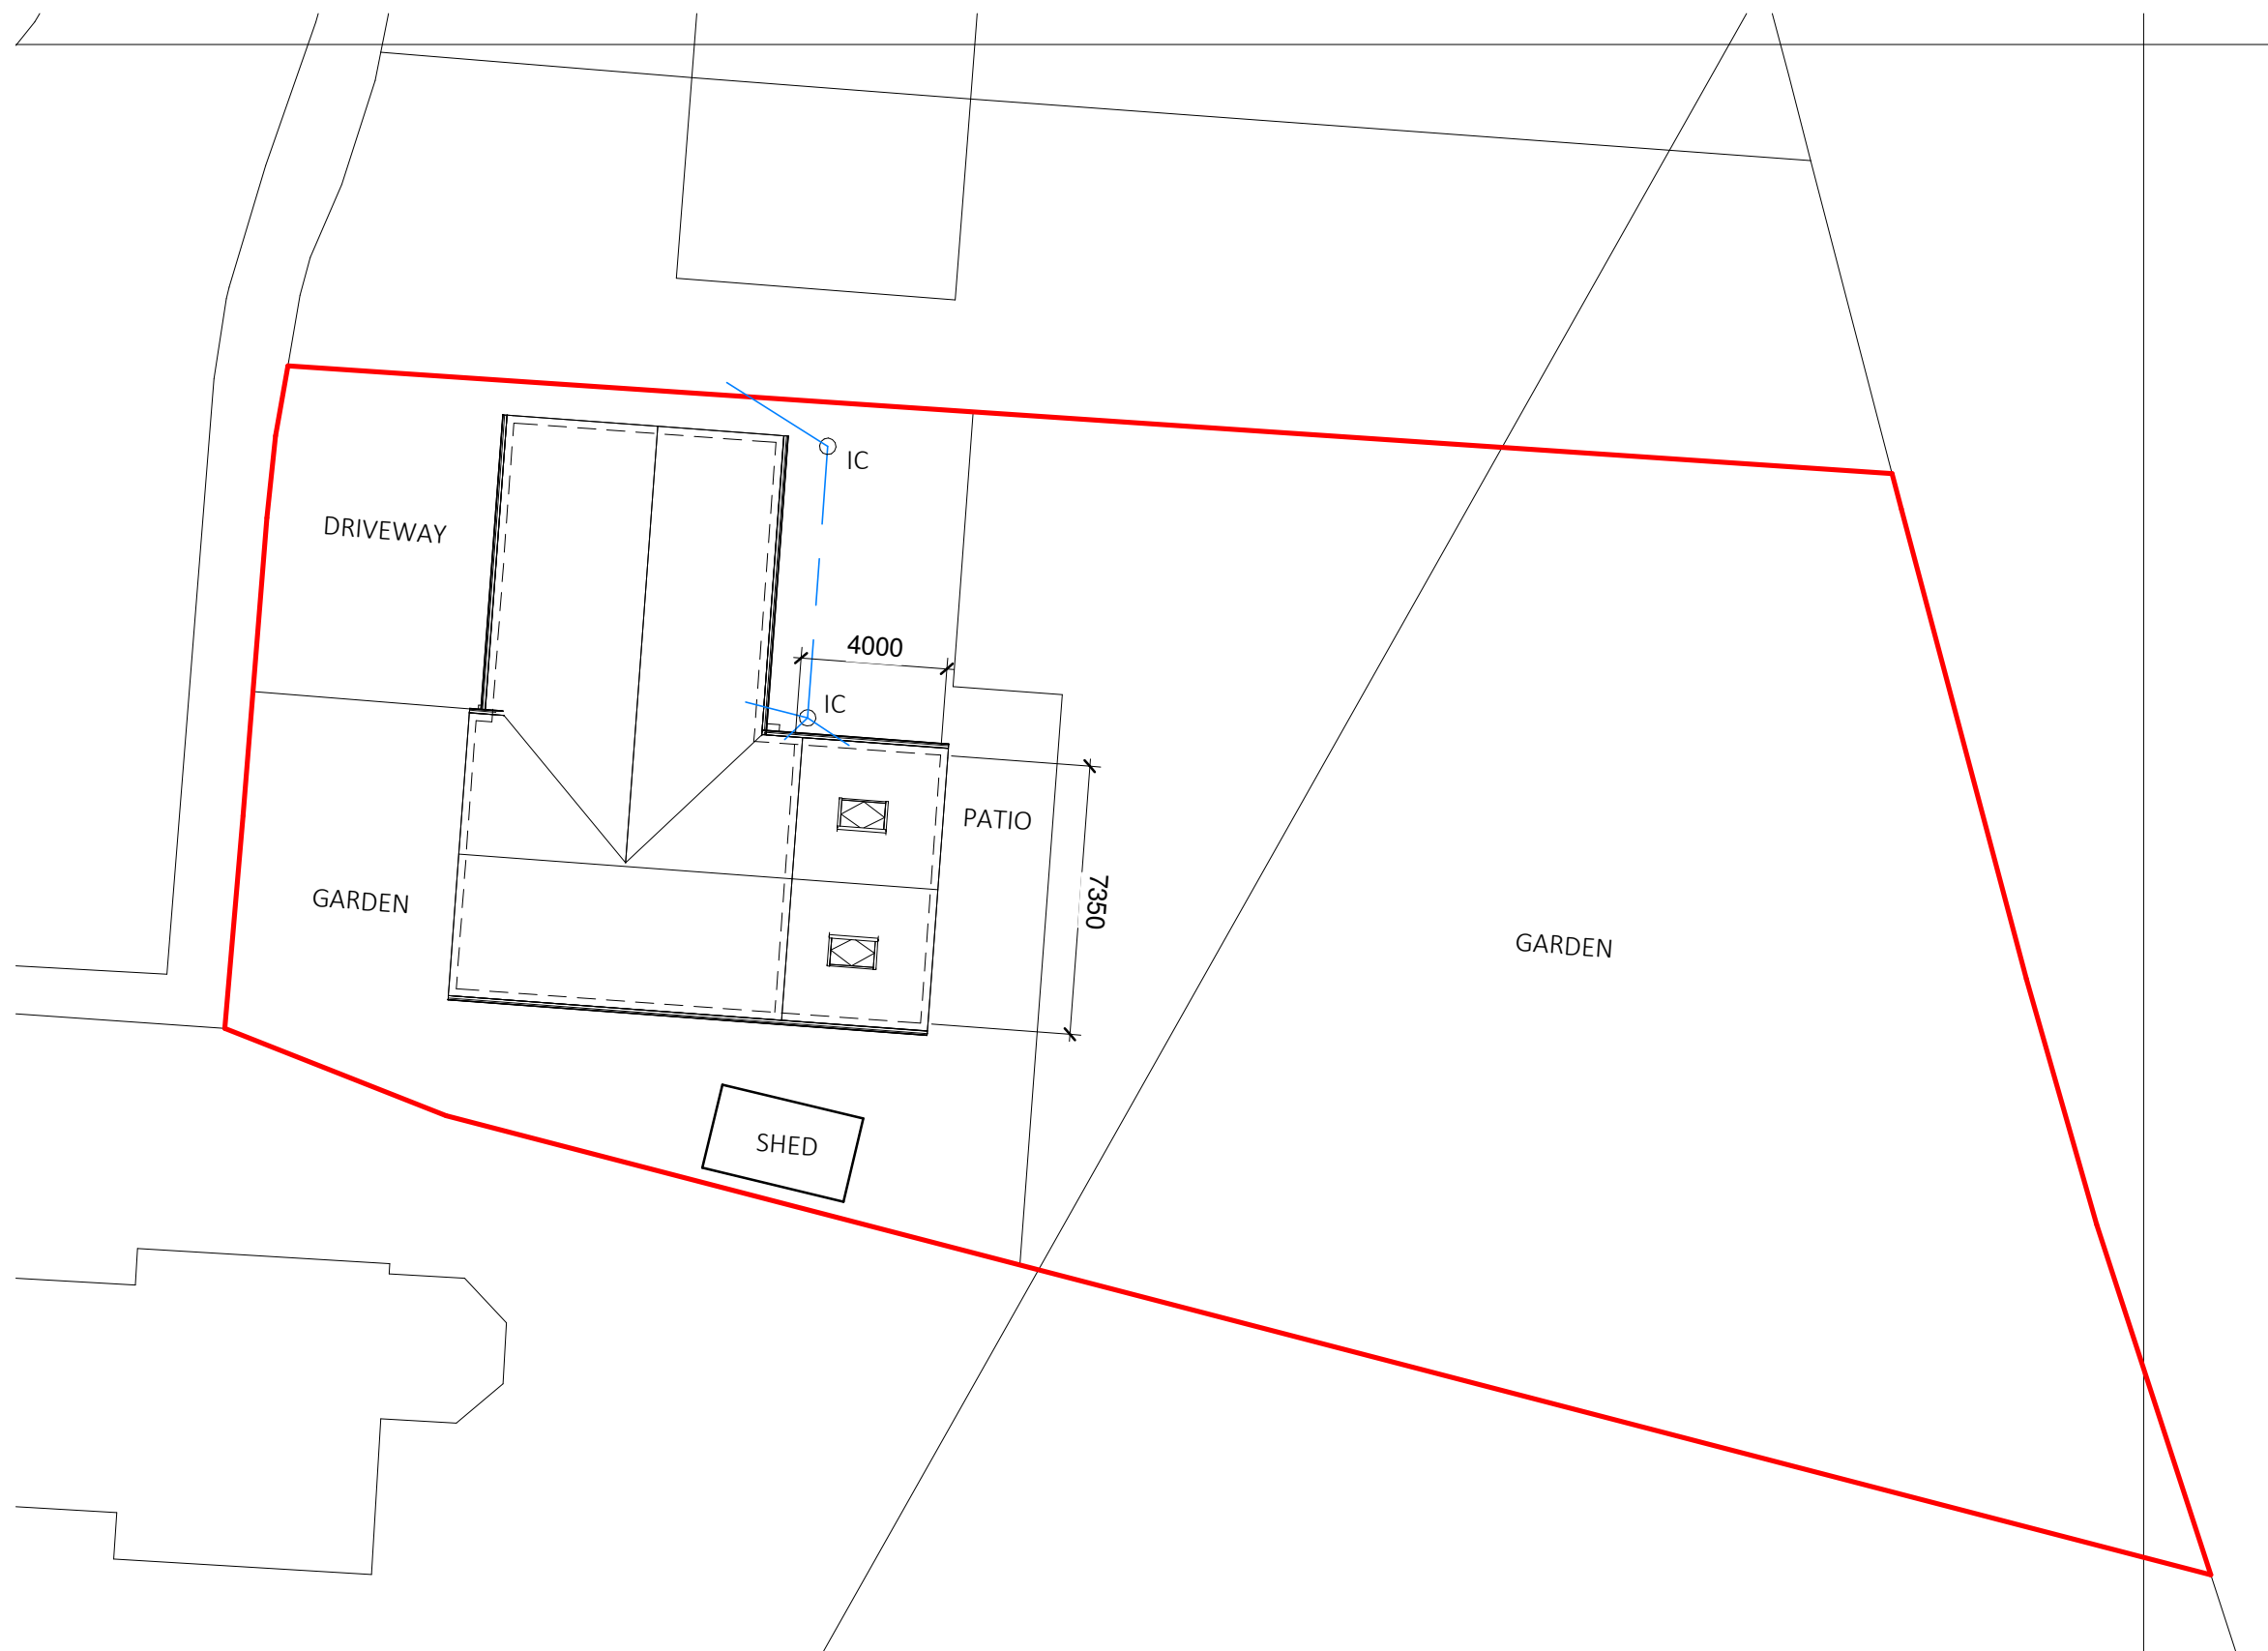

ARKIFY LTD.
36 Plas Tirion, Nant Parc,
Johnstown, Wrexham LL14 1UR
07543968690
geraint@arkify.uk
www.arkify.uk

Project: 65 Brynhyfryd, Nant Parc, Johnstown		
Title: Proposed Site Plan		
Scale @ A3: 1 : 200	Author: GE	Date: 05/05/23
Project Ref: 23-03	Drawing No: A101	Rev. A