





Proposed Rear Elevation

1:50

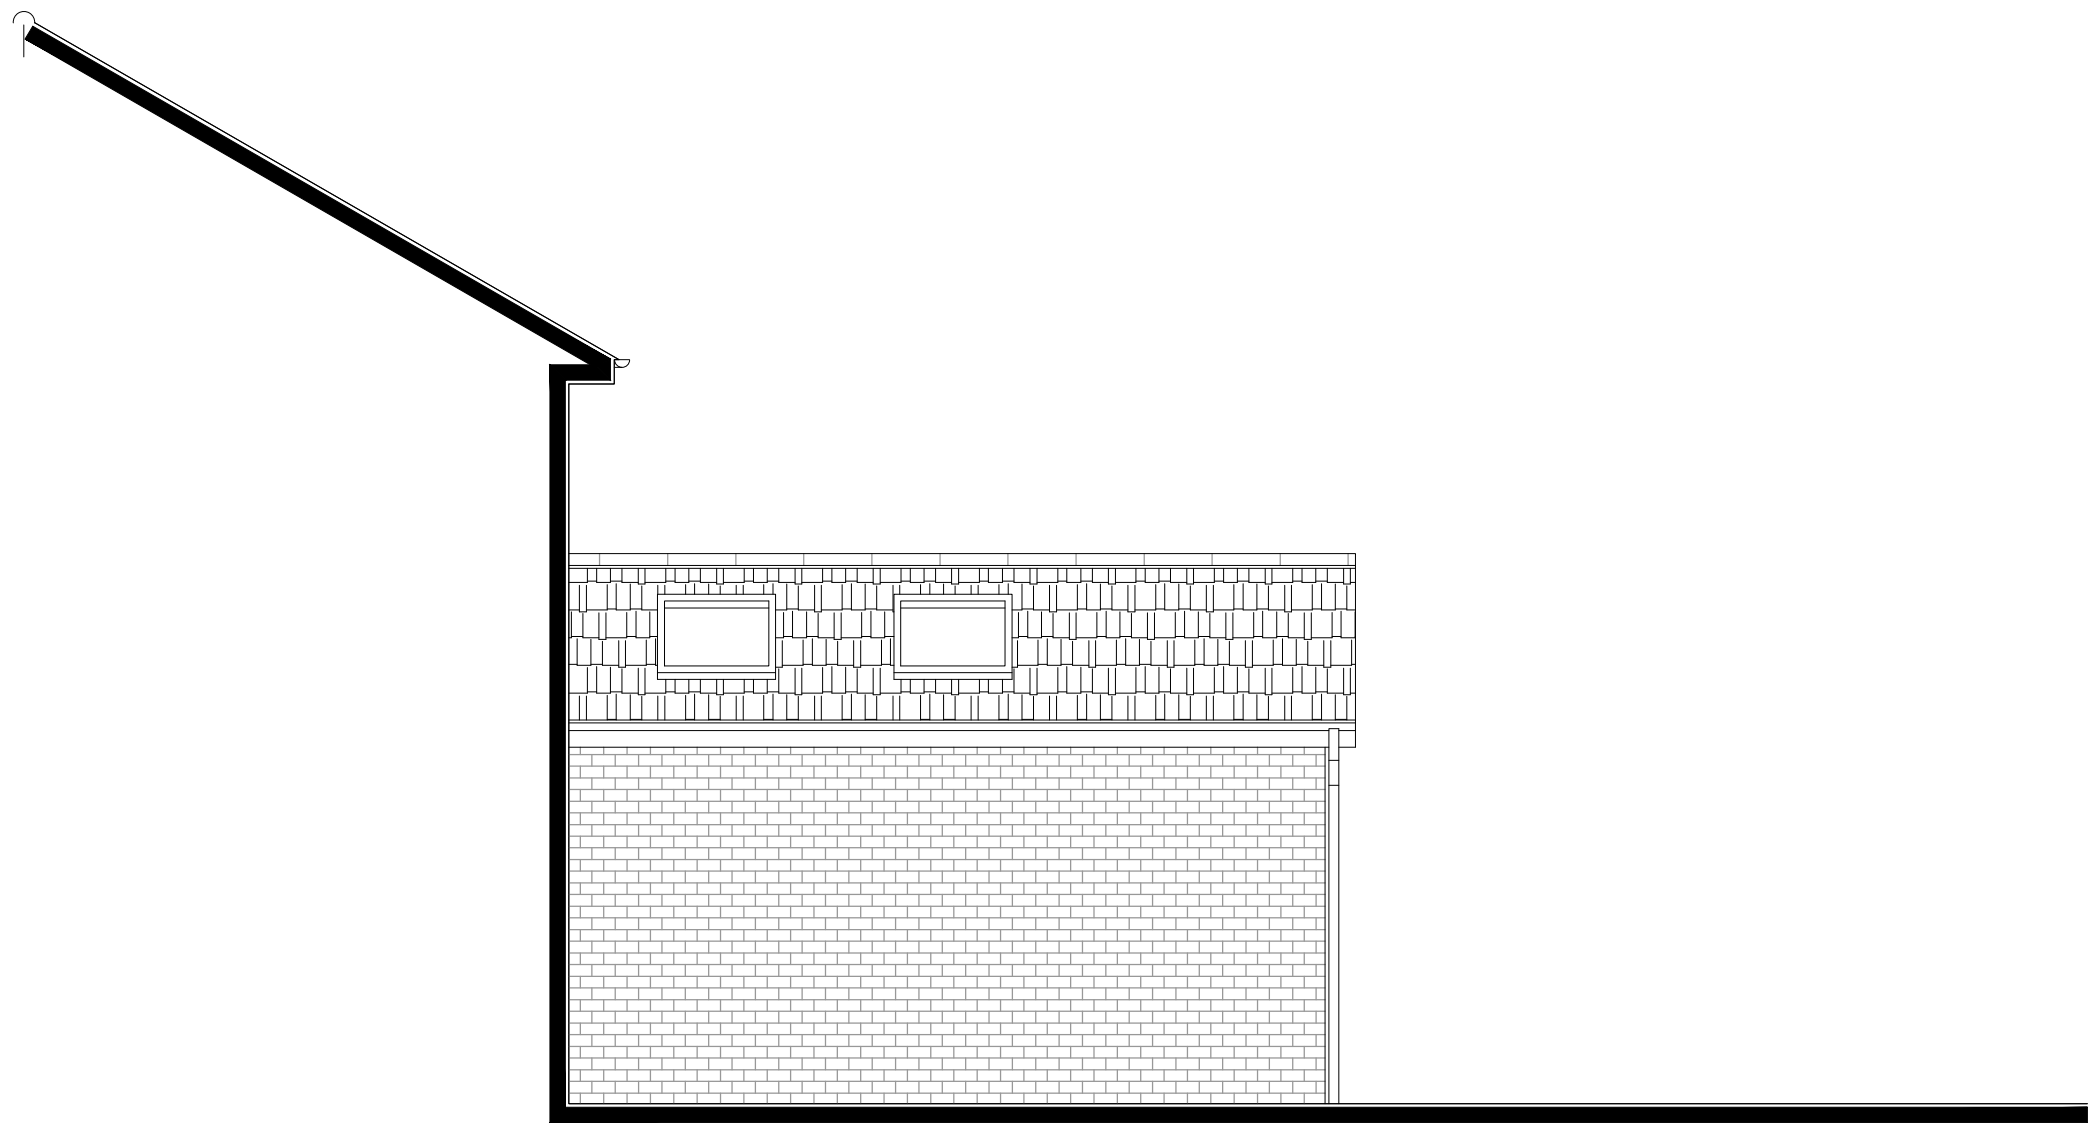

Proposed Side Elevation

1:50

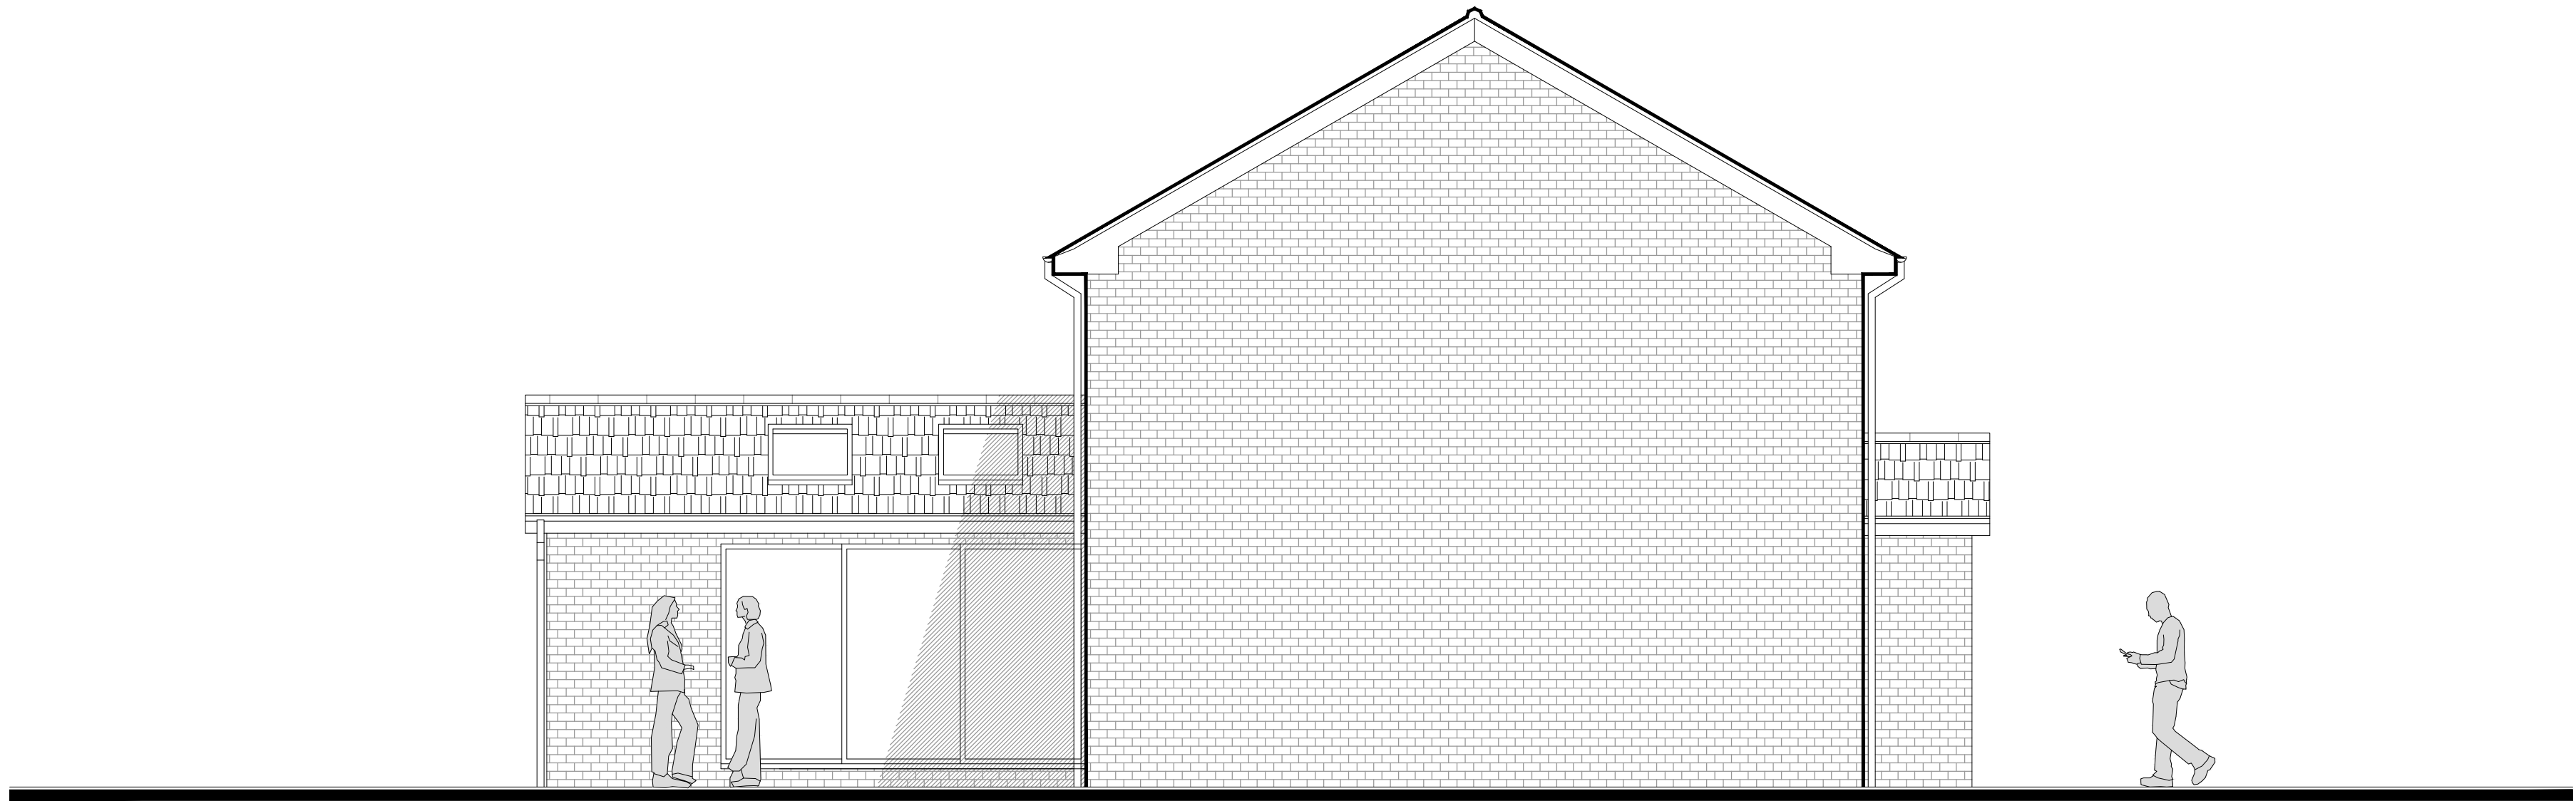

Proposed Side Elevation

1:50

 CULLIS-ARCHITECTURAL-DESIGN 25 Sunningdale Close Wrexham North Wales LL13 9QU T 01978 264376 M 07791 480768 E ajones540@btinternet.com	Client: Mr. & Mrs. Johnson.	
	Drawing Title: Proposed Elevations.	
	Job Title: Proposed Extension to 41 Cardigan Road, Wrexham.	
	Date: April 2023	Scale: 1:50 at A1
Drawn: PD/03		Check: PD/03