



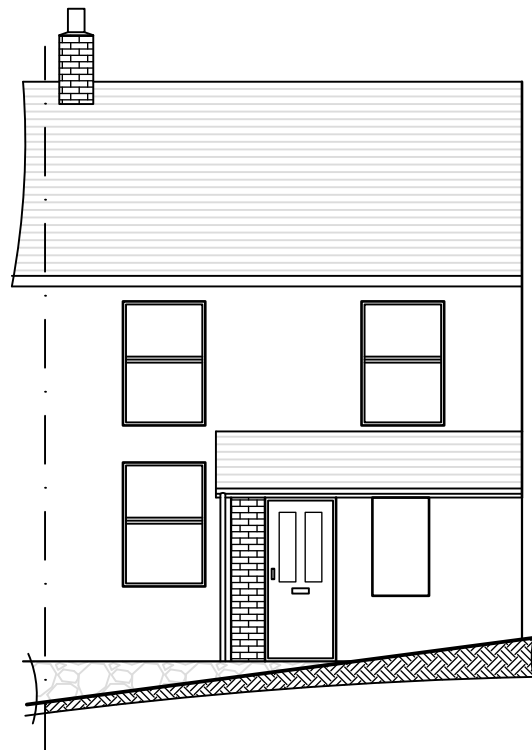

Front Elevation Existing
Scale 1:100



Photograph

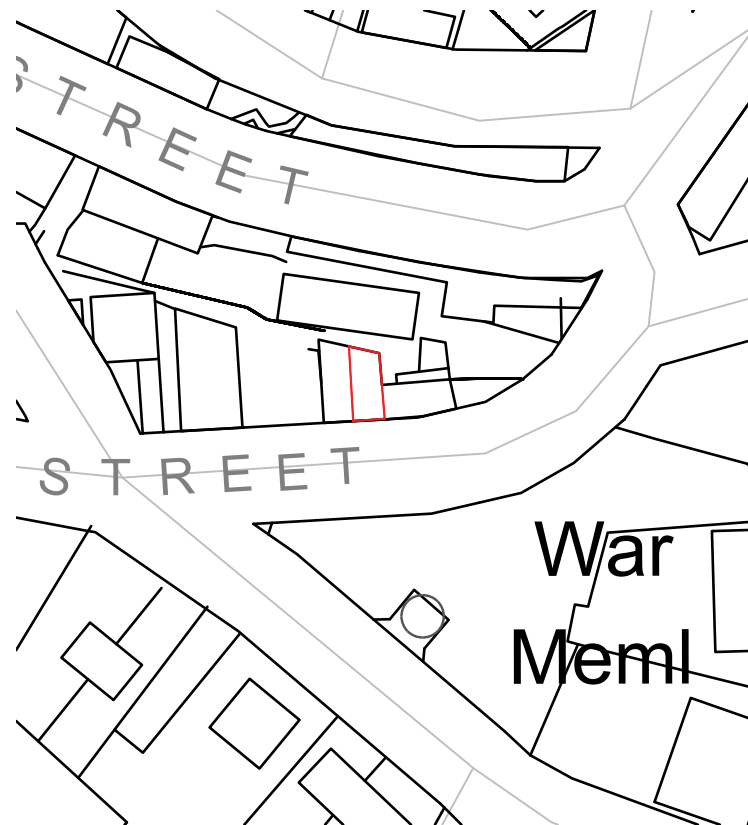

Location Plan
Scale 1:1250



Front Elevation As Proposed
Scale 1:100

The Contractor must check all dimensions on site before commencing setting out works. Any discrepancies are to be reported immediately.

**DO NOT PROCEED IN THE EVENT OF A DISCREPANCY.
DO NOT SCALE FROM THE PRINTS.**

14-01-23 A Site edged in red
Revisions

Address

**8 Hill Street
Cefn Mawr**

Drawing Title

**Front Elevation and
Location Plan**

Number

P1

Rev

A

Scale

1:50 @ A3

Date

Aug 22

DO NOT SCALE