




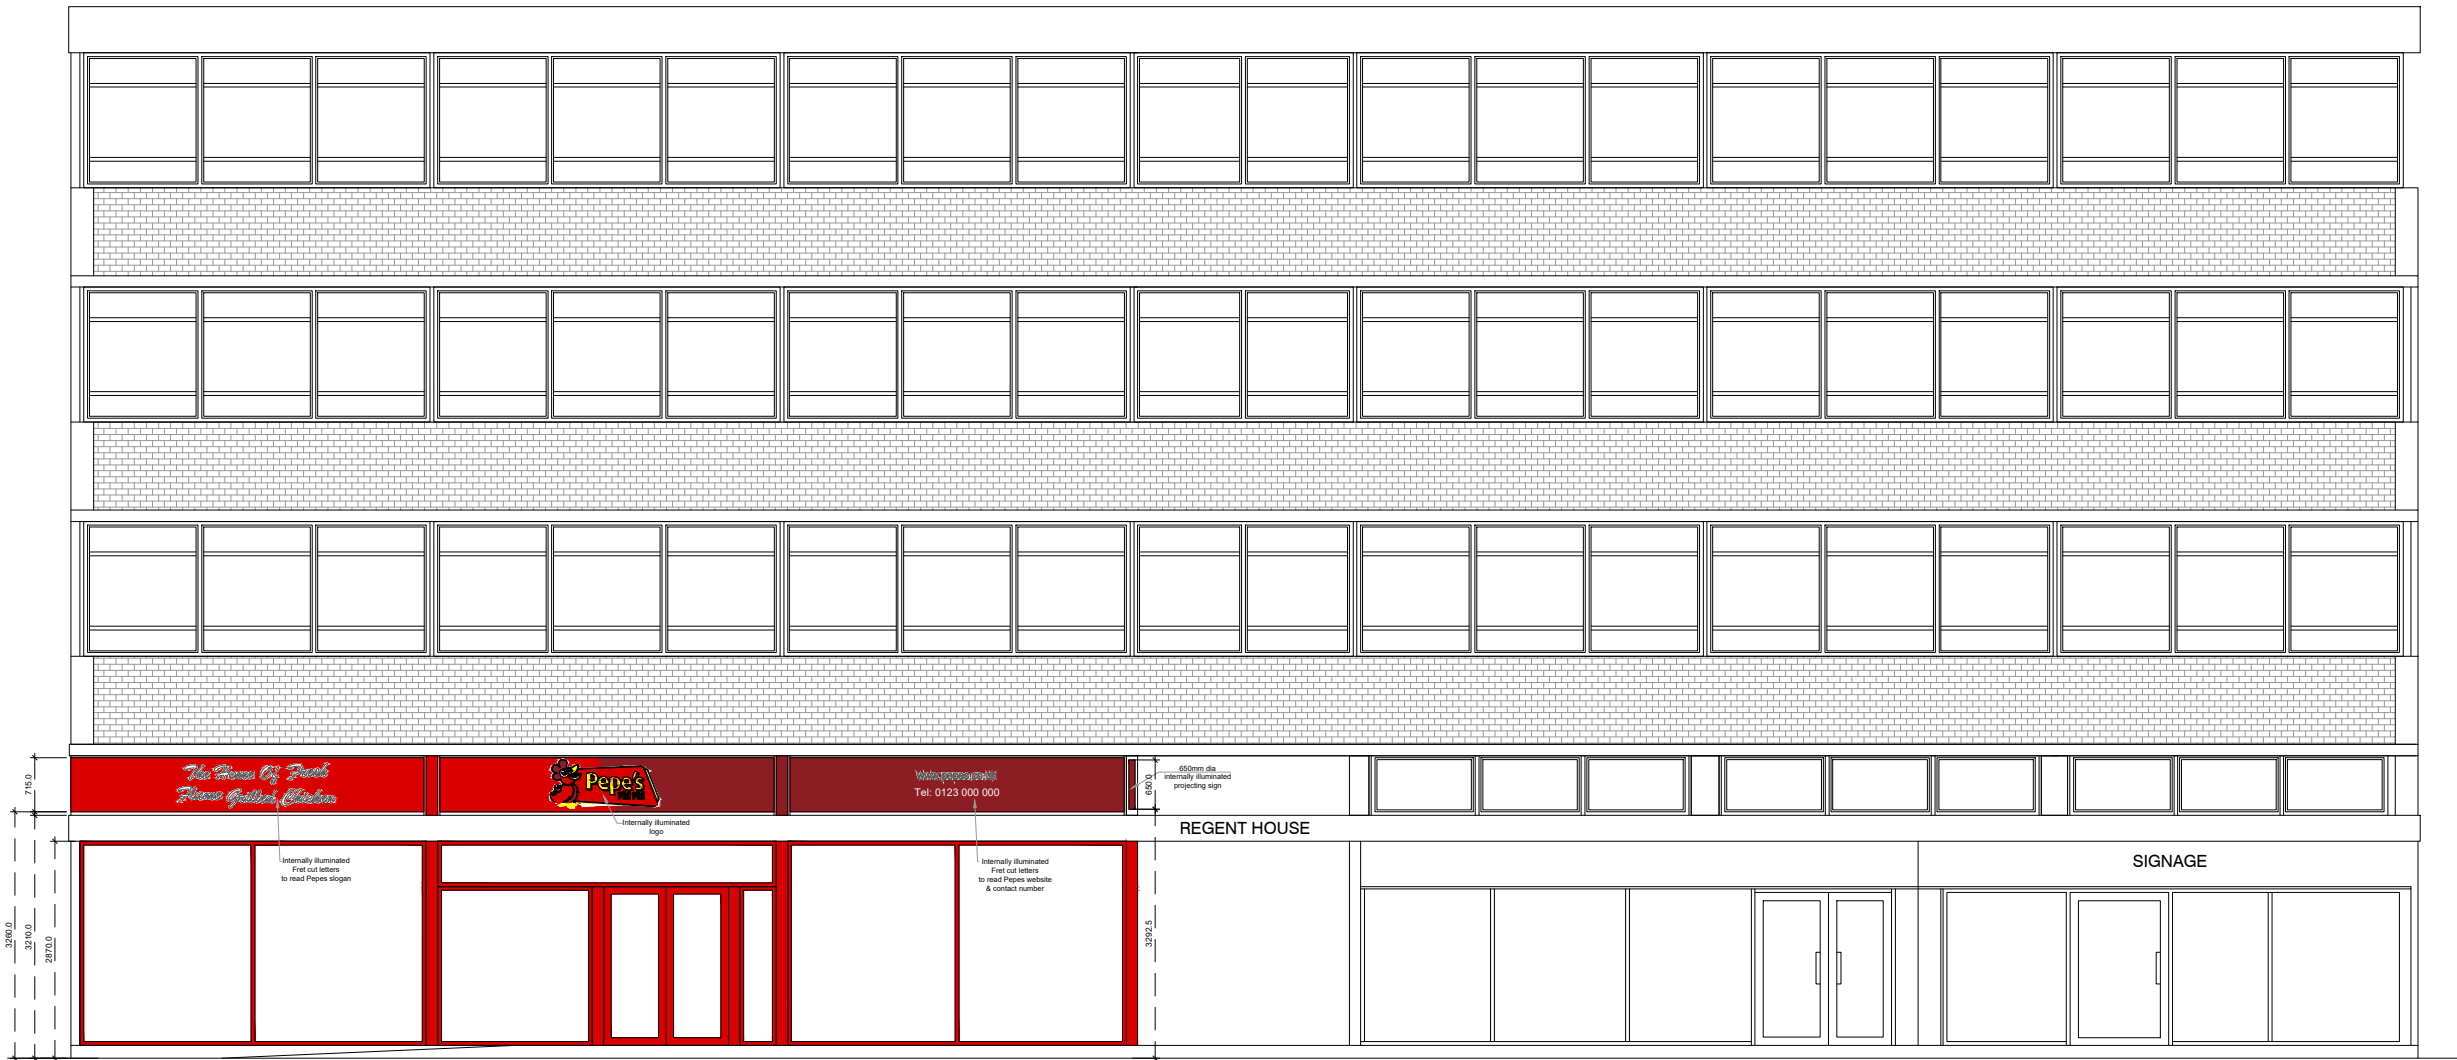


PROPOSED FRONT ELEVATION

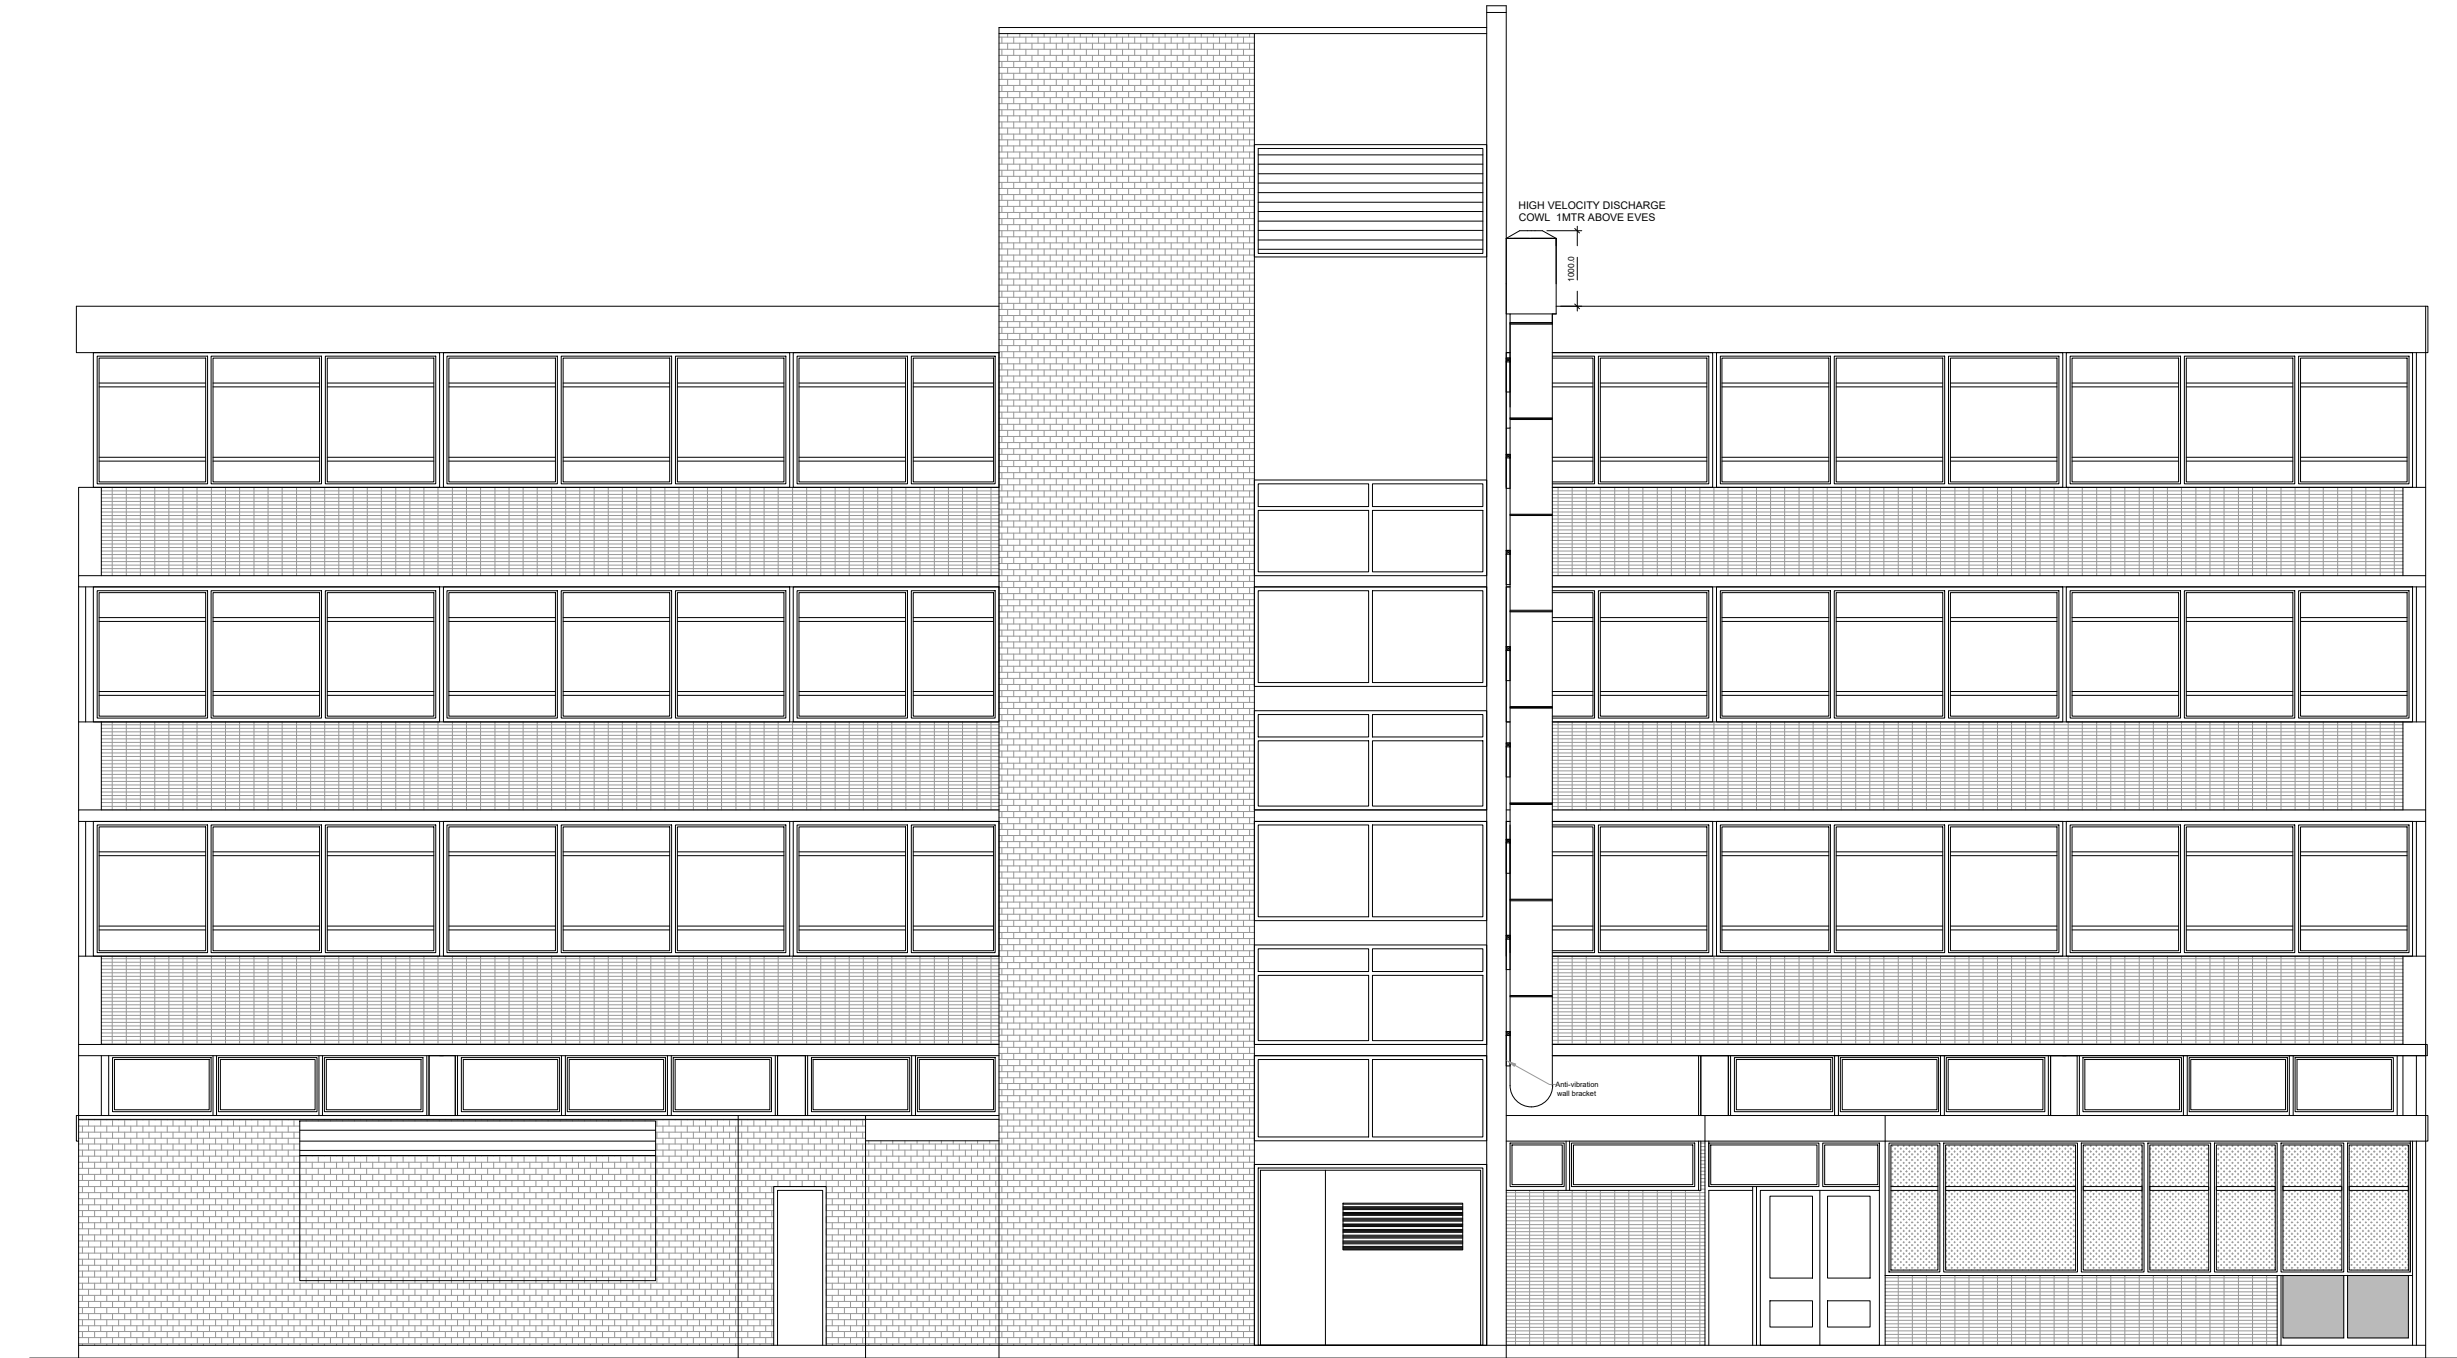

PROPOSED REAR ELEVATION

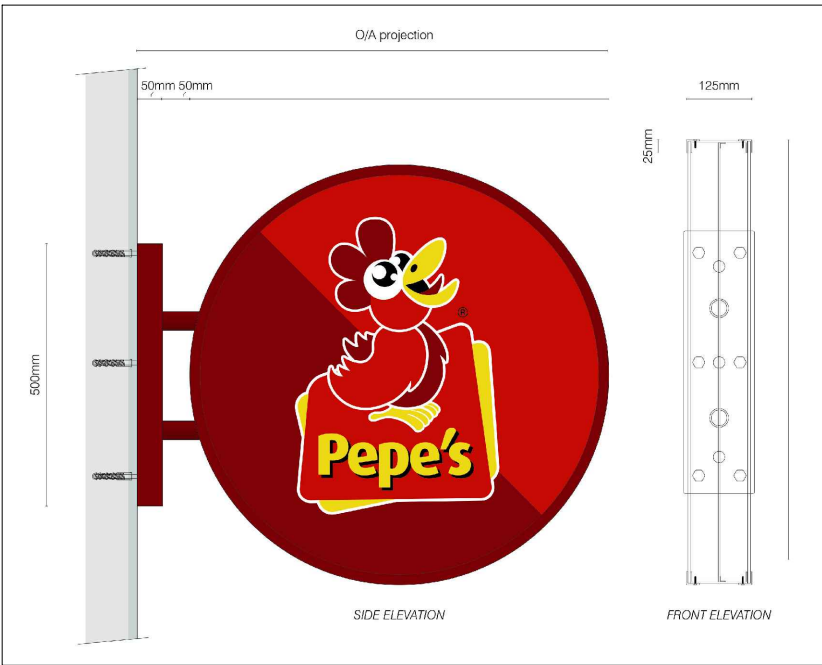

INTERNALLY ILLUMINATED PROJECTING SIGN
1No Double sided internally illuminated projecting sign. O/a size being 650mm diameter. Projecting sign to consist of internal framework complete with projecting arms and fixing plate. Framework to be further fitted with fabricated aluminium removable trims and carcass. All to be fabricated from 2.5mm aluminium. Face panels to be cut from 5mm opal acrylic. Face of acrylics to be further applied with double strike full colour printed vinyl details. Panels and framework to be finished Red Ral 3003. Sign illuminated via leds and transformers.

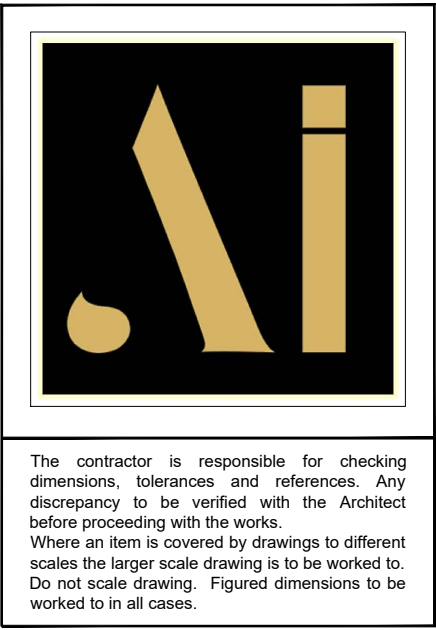

The contractor is responsible for checking dimensions, tolerances and references. Any discrepancy to be verified with the Architect before proceeding with the works.
Where an item is covered by drawings to different scales the larger scale drawing is to be worked to. Do not scale drawing. Figured dimensions to be worked to in all cases.



PROPOSED SIDE ELEVATION



22-06-2023 - REV B
CANOPY AMENDMENT
30-05-2023 - REV A
CANOPY AMENDMENT

Drawing no. 5		
date	rev	revision/author/checker
PURPOSE OF ISSUE		
PLANNING		
PROJECT		
PEPES, Unit 2, Regent House, Regent Street, Wrexham, LL11 1PR		
DRAWING		
PROPOSED ELEVATIONS		
JOB NO.		REV
2023-007-005		B
DRAWN BY:	HM	checked
SCALE	1:100@A2	DATE: 23.06.2023

ARCHITECTURE & INTERIORS - 51 COLESHILL ROAD -
B36 8DT - 0121 783 6211 - g@architectureinteriors.co.uk