




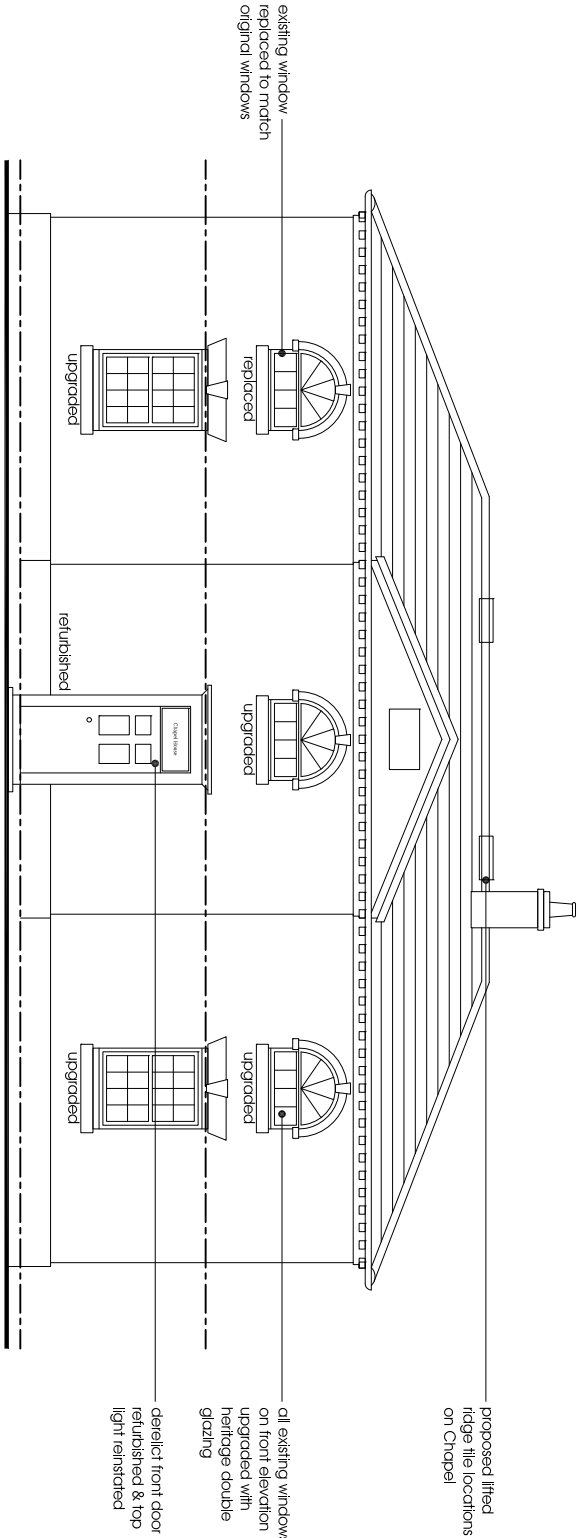


north elevation (front)

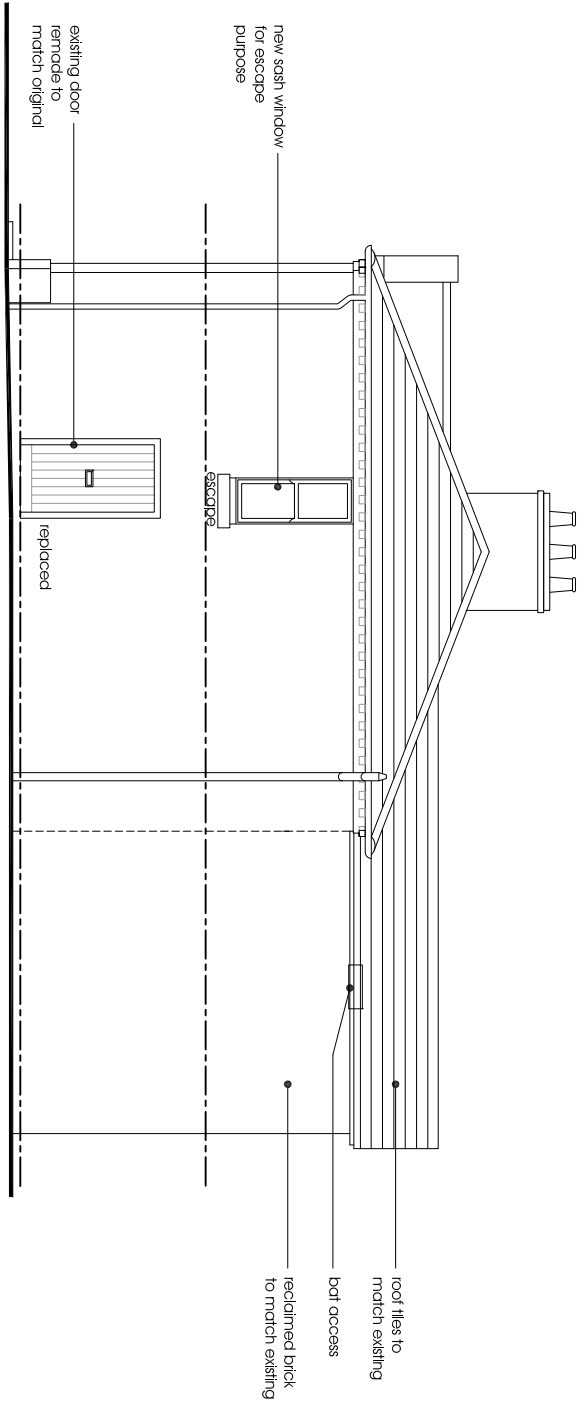

west elevation

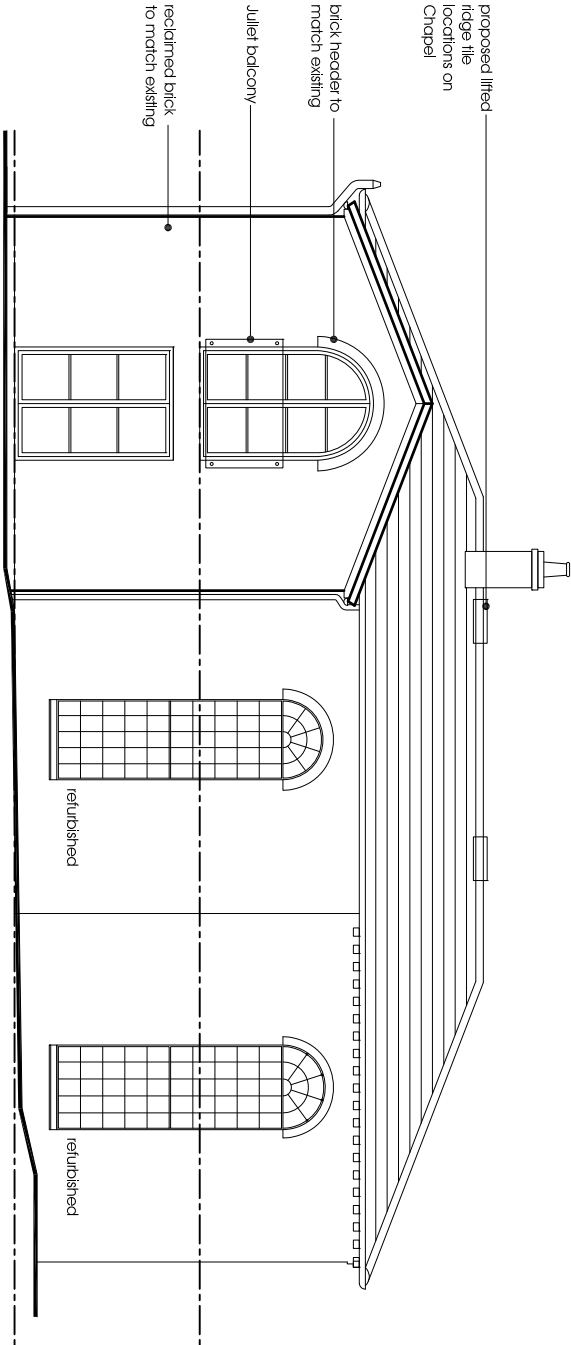

south elevation (rear)

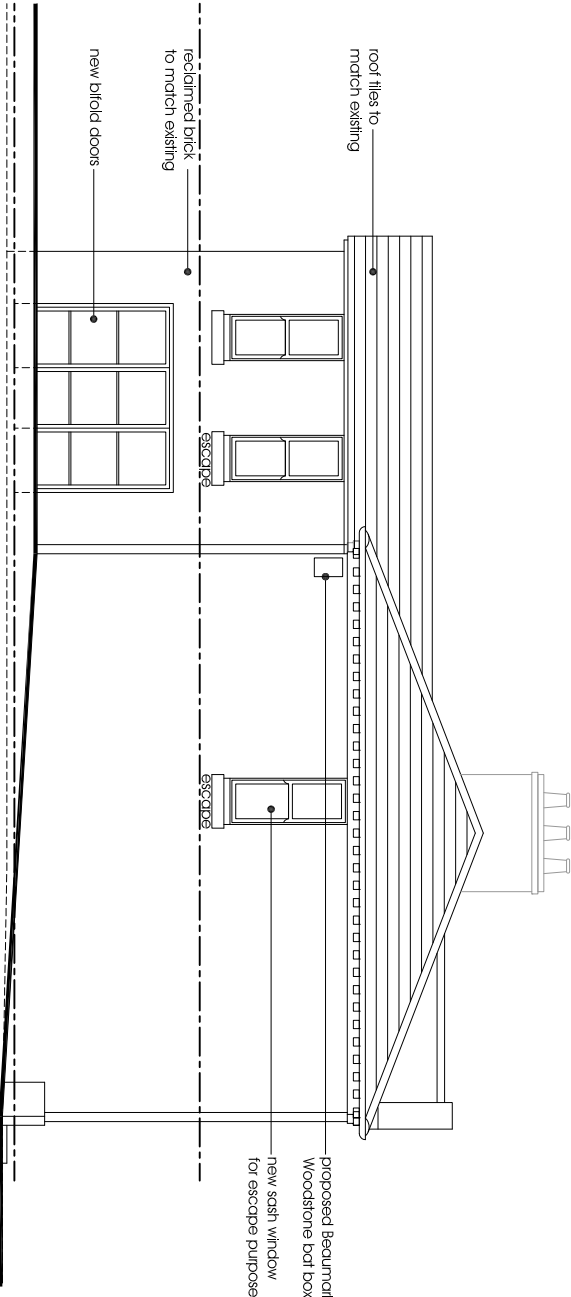

east elevation

| rev.    | description | date | by |
|---------|-------------|------|----|
| status. | Planning    |      |    |

|   |  |   |  |   |  |
|---|--|---|--|---|--|
| <div><div>ke-design</div><div>E: info@ke-design.co.uk    www.ke-design.co.uk    T: 01743 298080</div></div> |  | Unit 7, Henry Close<br>Bottelfield Enterprise Park<br>Bottelfield<br>Shrewsbury<br>Shropshire SY1 3TJ<br>T: 01743 298080 |  | The Studio,<br>3 William Felton Mews<br>Sclop Road,<br>Oswestry<br>Shropshire SY11 2RQ<br>T: 01691 656964 |  |
| client   |  | Mr & Mrs Grootveld   |  | drawing                                                                                                   |  |
| project.   |  | Chapel House, The Chequer, Bringtonton, Whitchurch, SY13 2JQ                                                             |  | Proposed Elevations                                                                                       |  |
| scale   |  | 1:100 @A3   |  | date   |  |
| dwg no   |  | 2205-MA(00)0006   |  | drawn   |  |
| rev   |  | A   |  | HRM   |  |

