




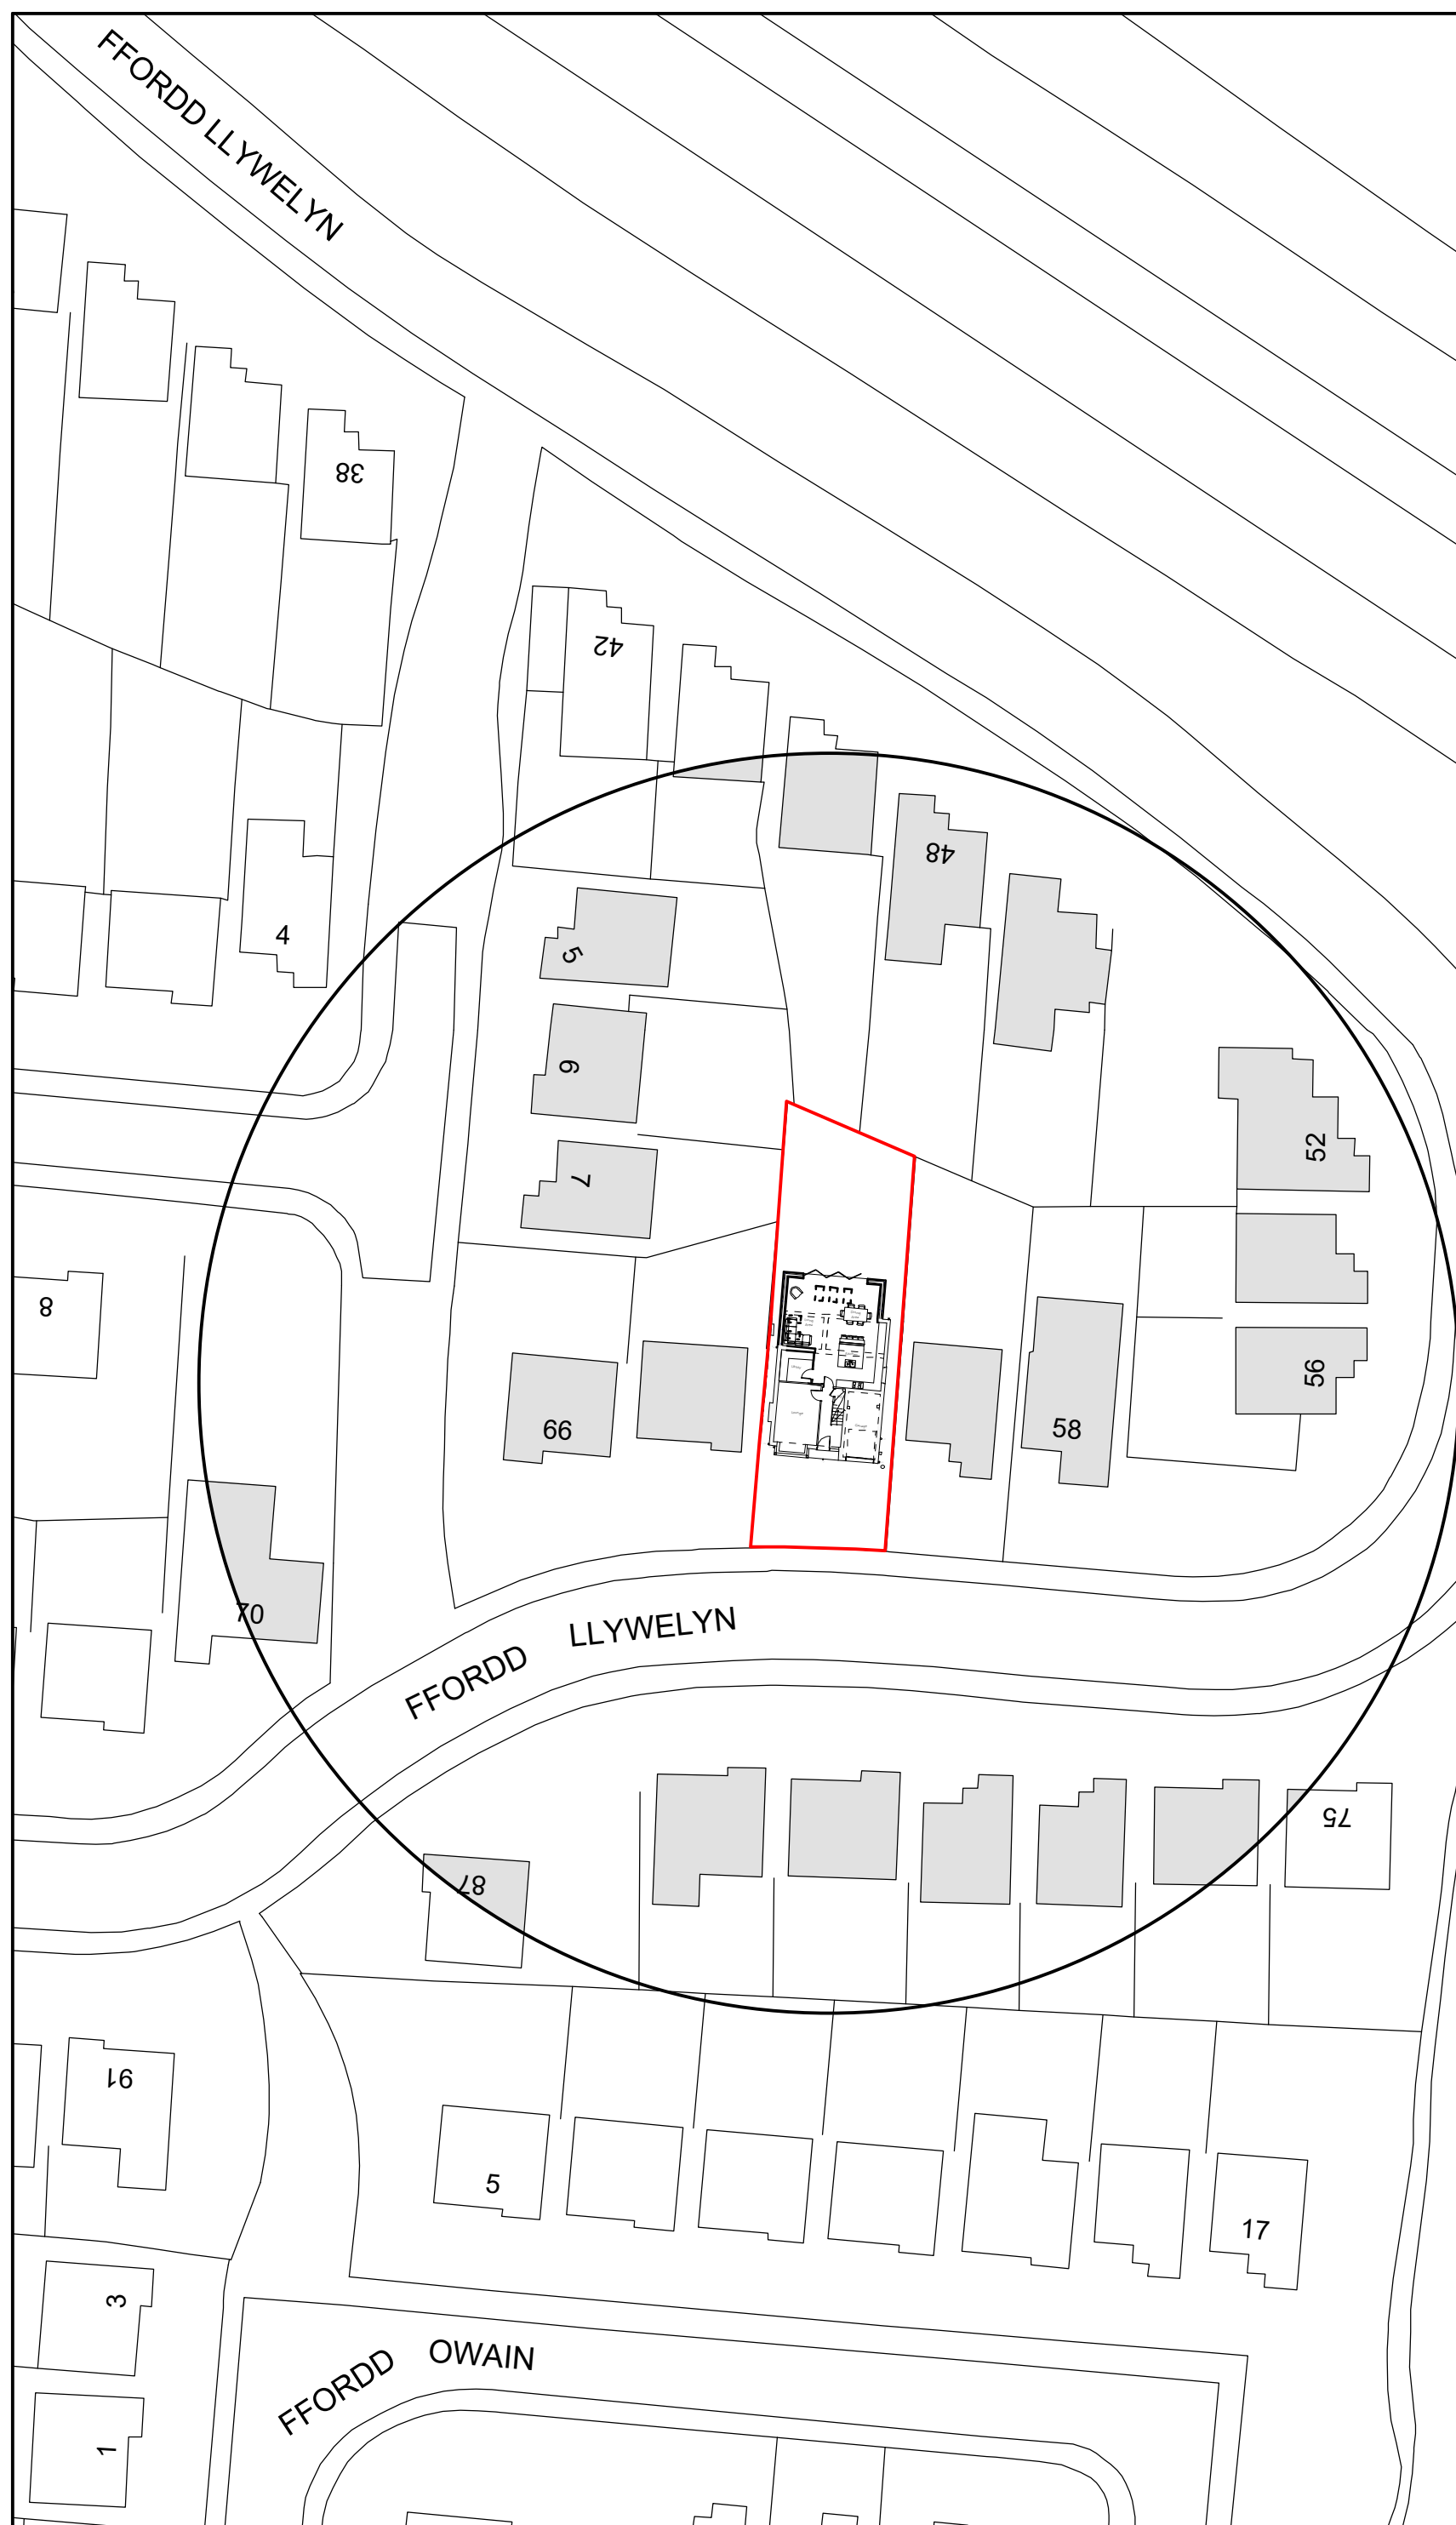

Site Plan 1:500

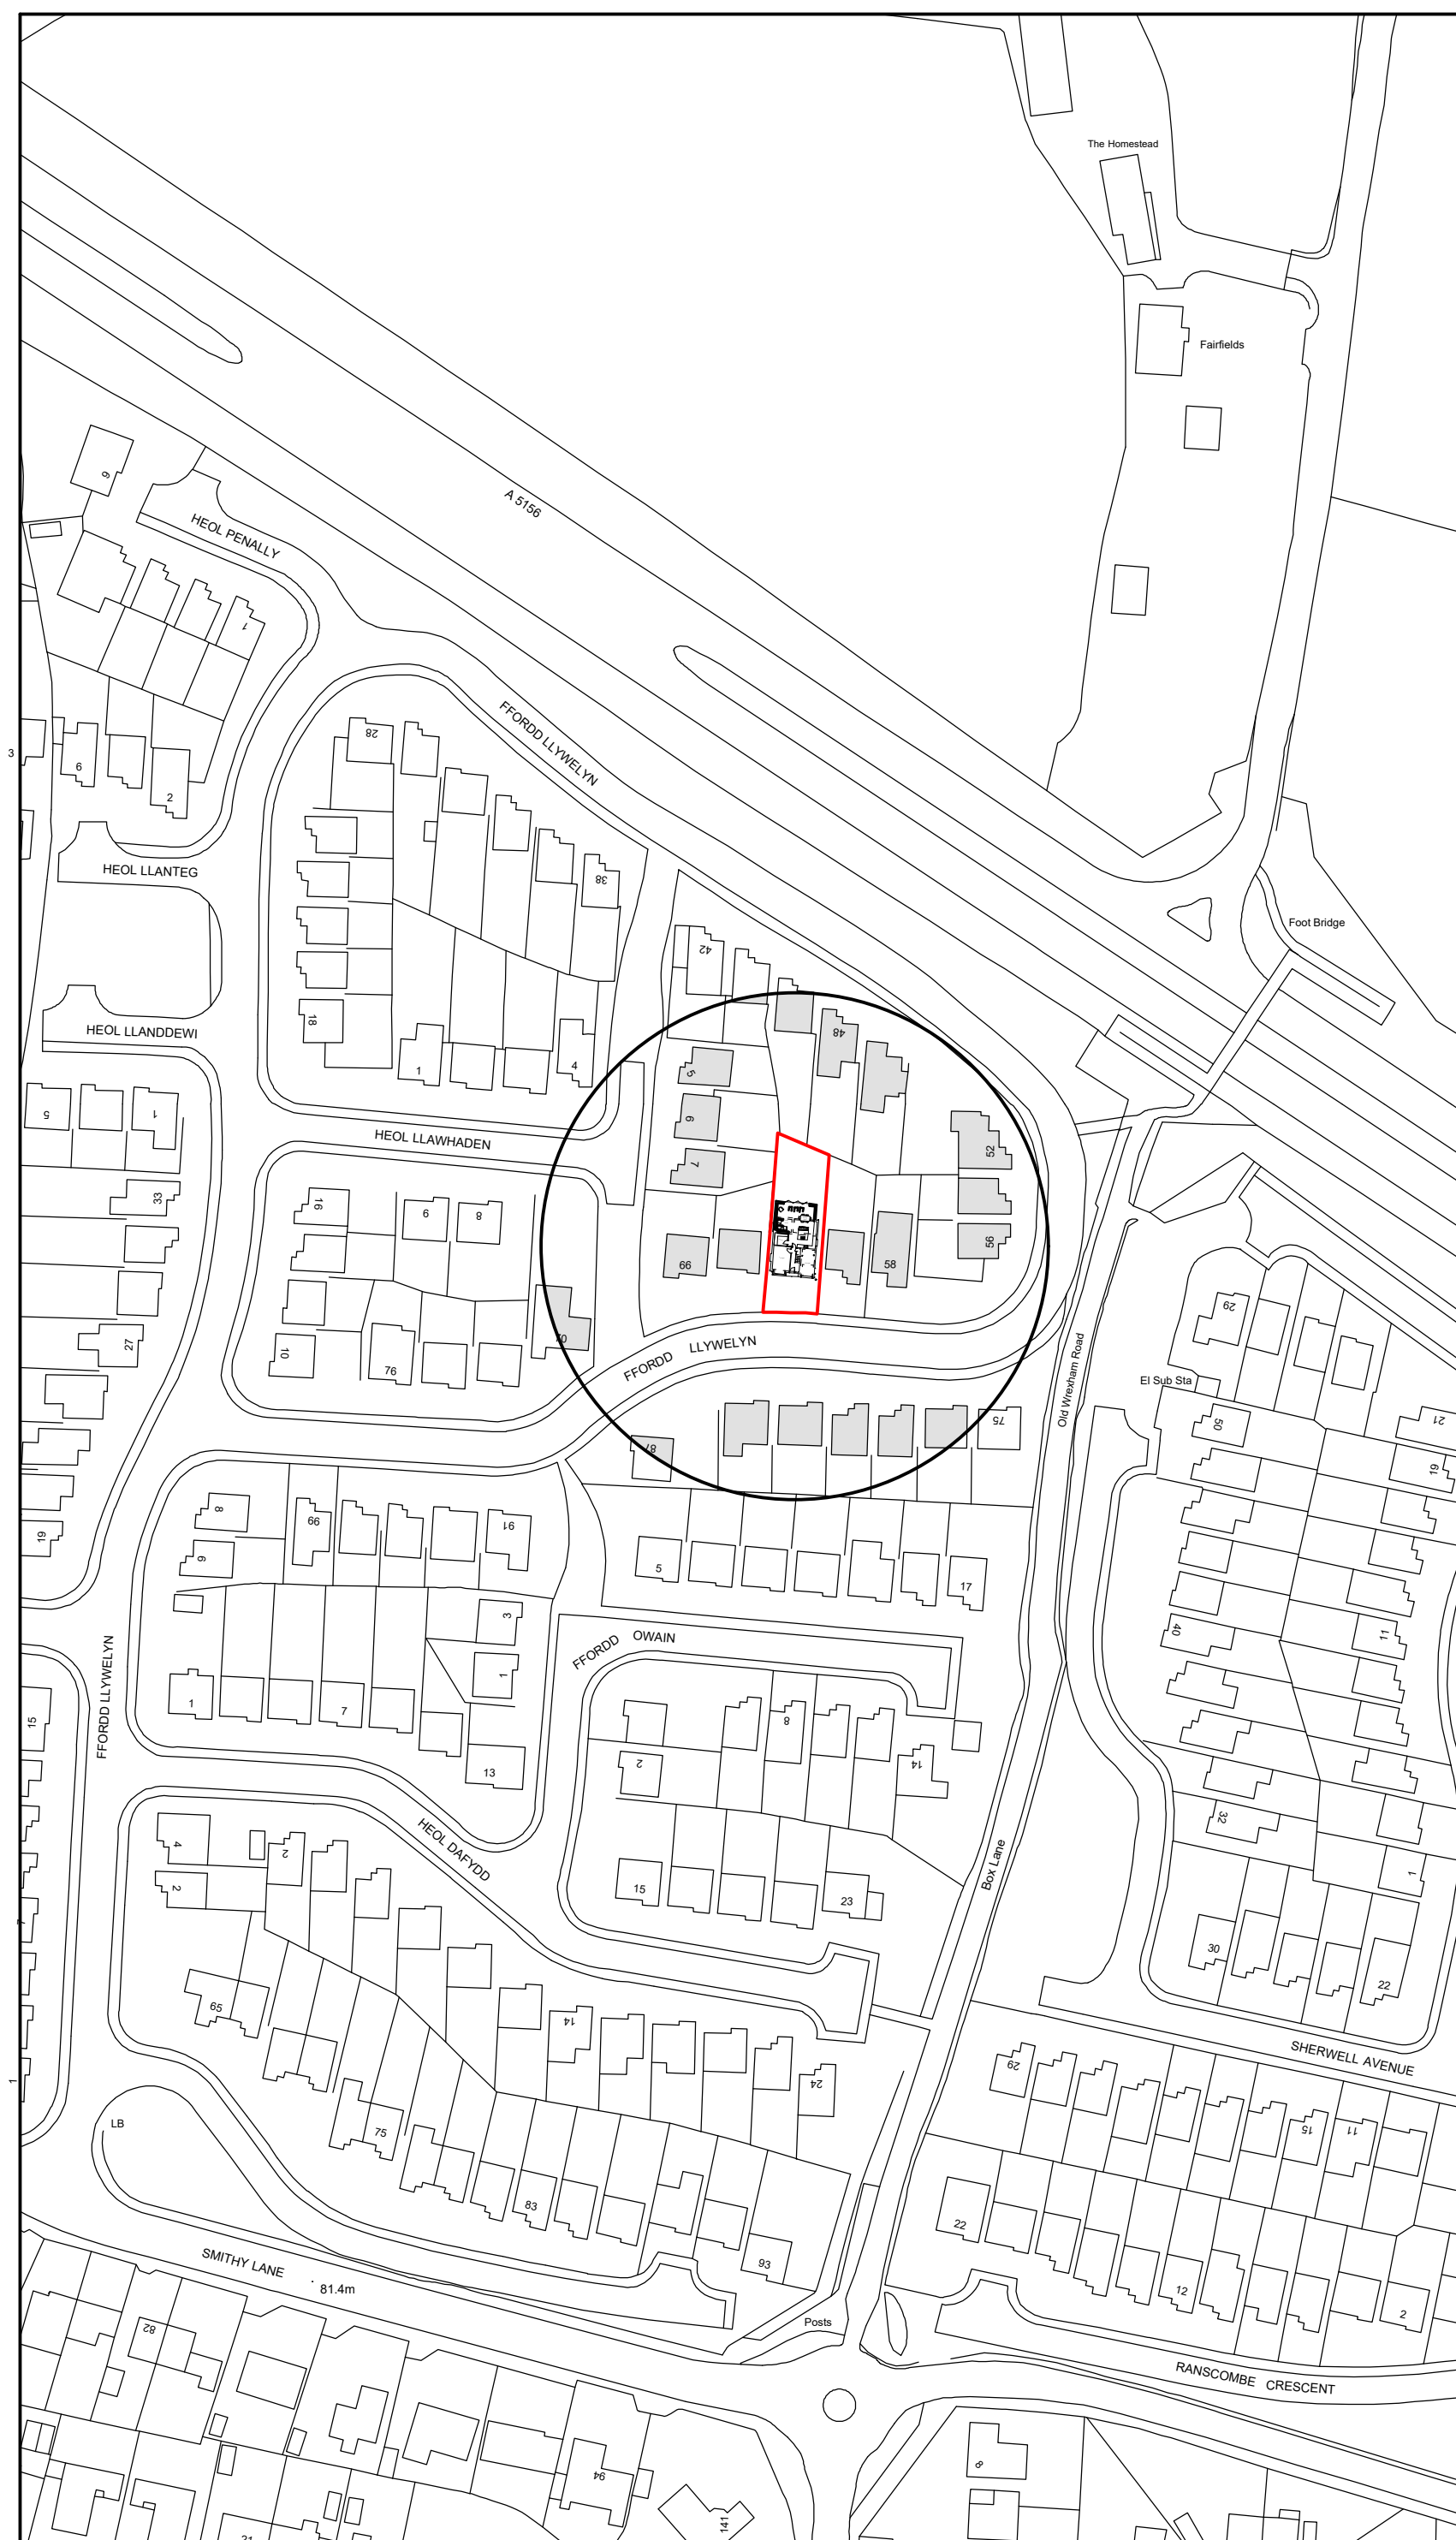

Location Plan 1:1250

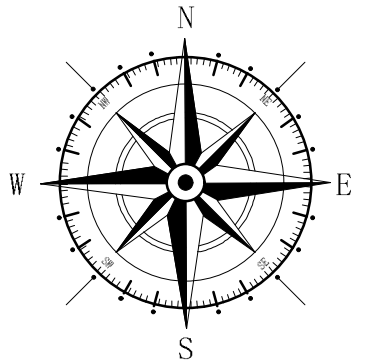

Key

 Surrounding Buildings

 Application Site

Rev	Date	Detail	Initial

Project:
Proposed Alterations to,
62 Ffordd Llewelyn,
Wrexham,
LL12 8JP

Title:	Scale: (A2)
Planning:Site &	1:500 &
Location Plan	1:1250

Drawn By: E.M.Jackson	Date: March 2023
--------------------------	---------------------

Drawing No: A061/005	Sheet: 1 of 1
-------------------------	------------------

blueprint
architectural services



Office 3K4,
Redwither Business Tower,
Wrexham. LL13 9XT
Tel: 01978 356500
www.blueprintarchitectural.com

© copyright all rights reserved