




Scale Bar 1:100

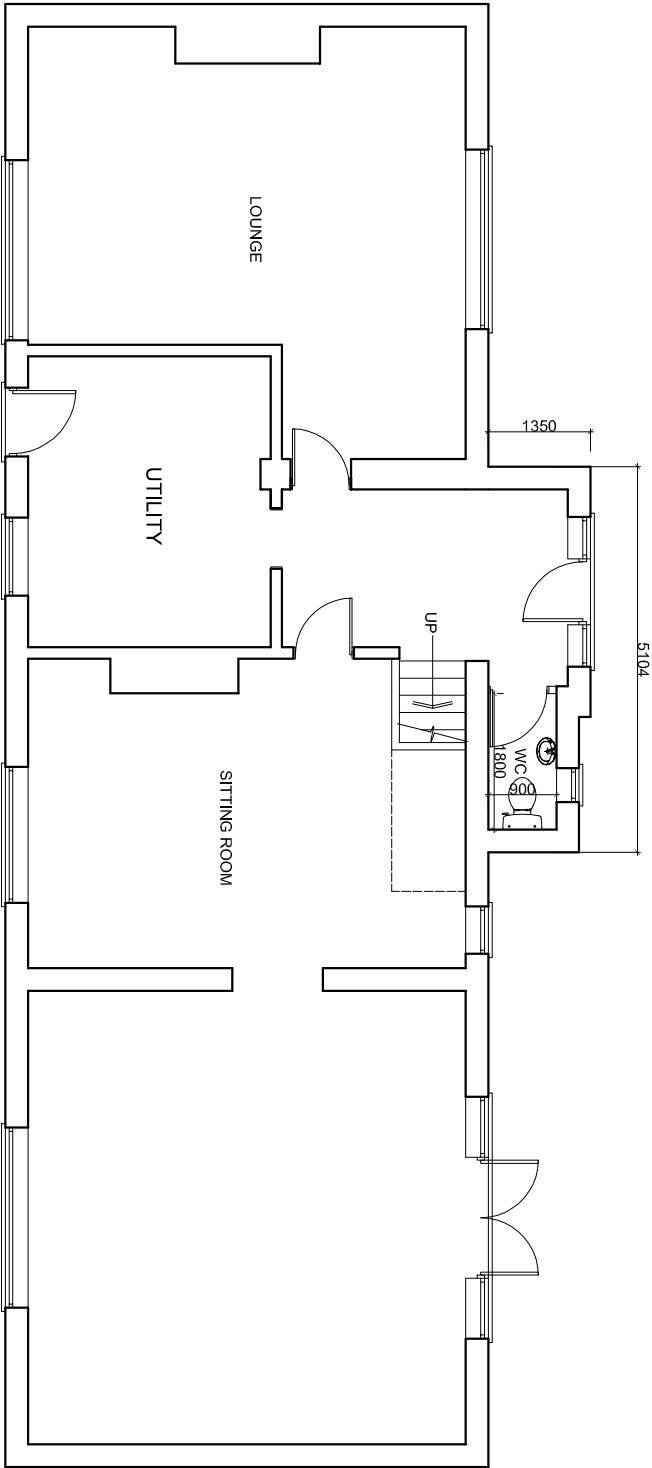


PROPOSED GROUND FLOOR PLAN

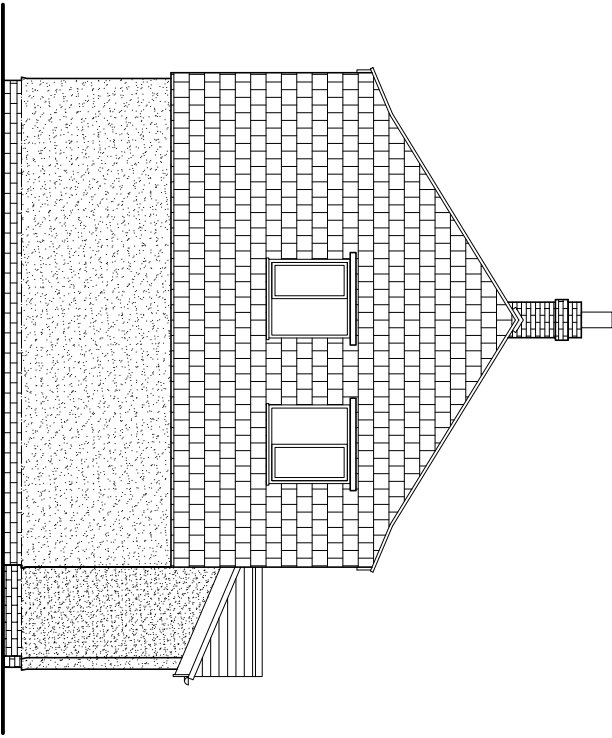

PROPOSED NORTH WEST ELEVATION

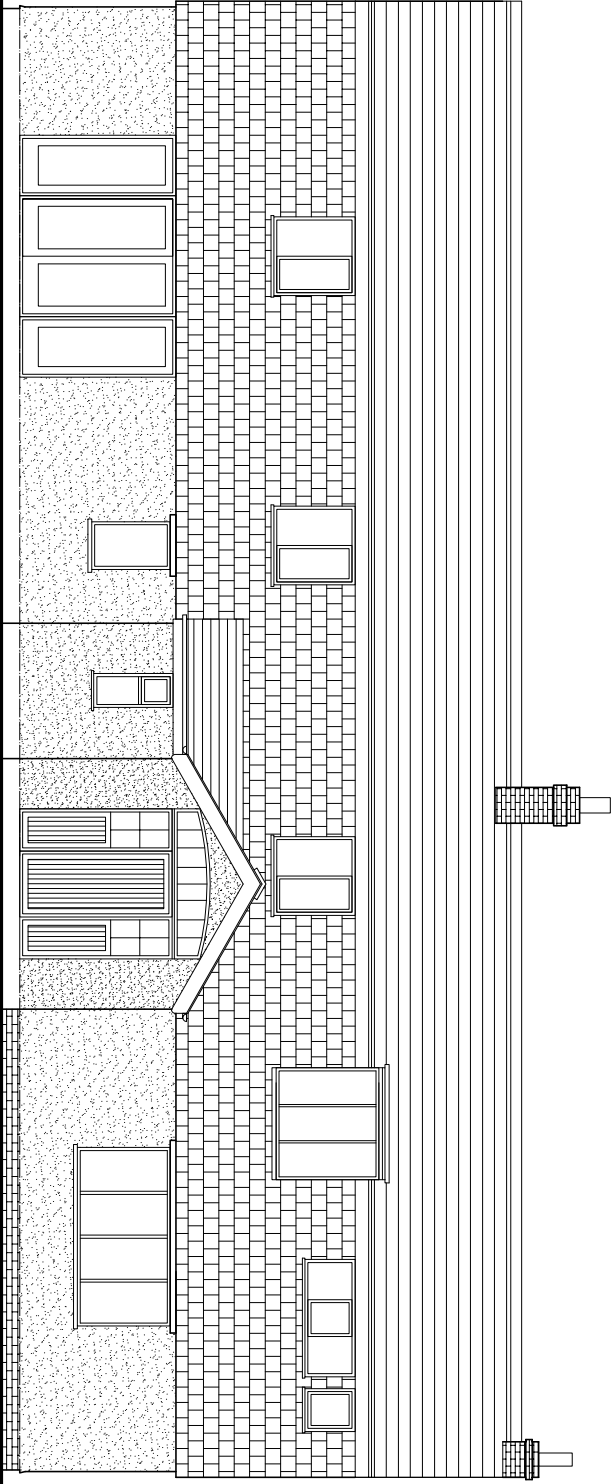

PROPOSED SOUTH WEST ELEVATION

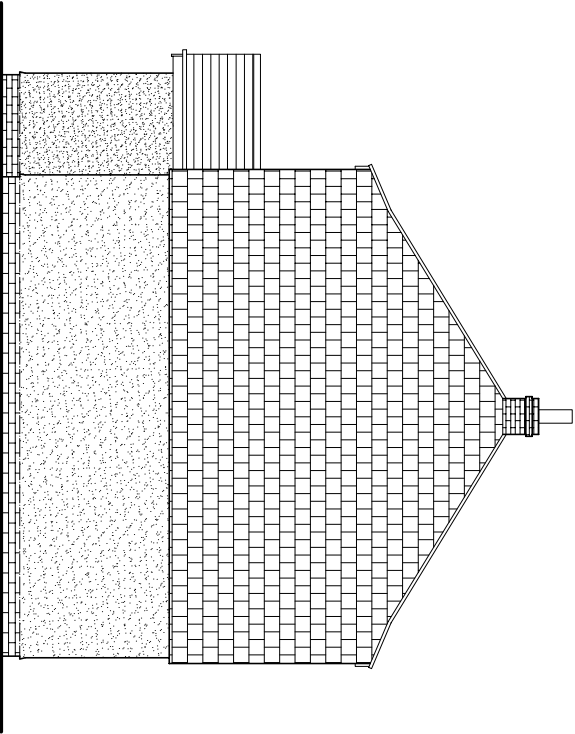

PROPOSED SOUTH EAST ELEVATION

simon mason designs ltd.
architectural services

e simon@simasondesigns.com
www.masondesigns.fsnet.co.uk
t 01925 212728
m 07870 606532

Copyright Protected ©

APPLICANT
MR M GIBB
BORRAS LODGE
BORRAS
WREXHAM
LL13 9TL

PROPOSED
SINGLE STOREY EXTENSION
TO FRONT OF DWELLING

DATE	SCALE
October 2023	1:100 @ A3

DRAWING NO.
5/123/2