


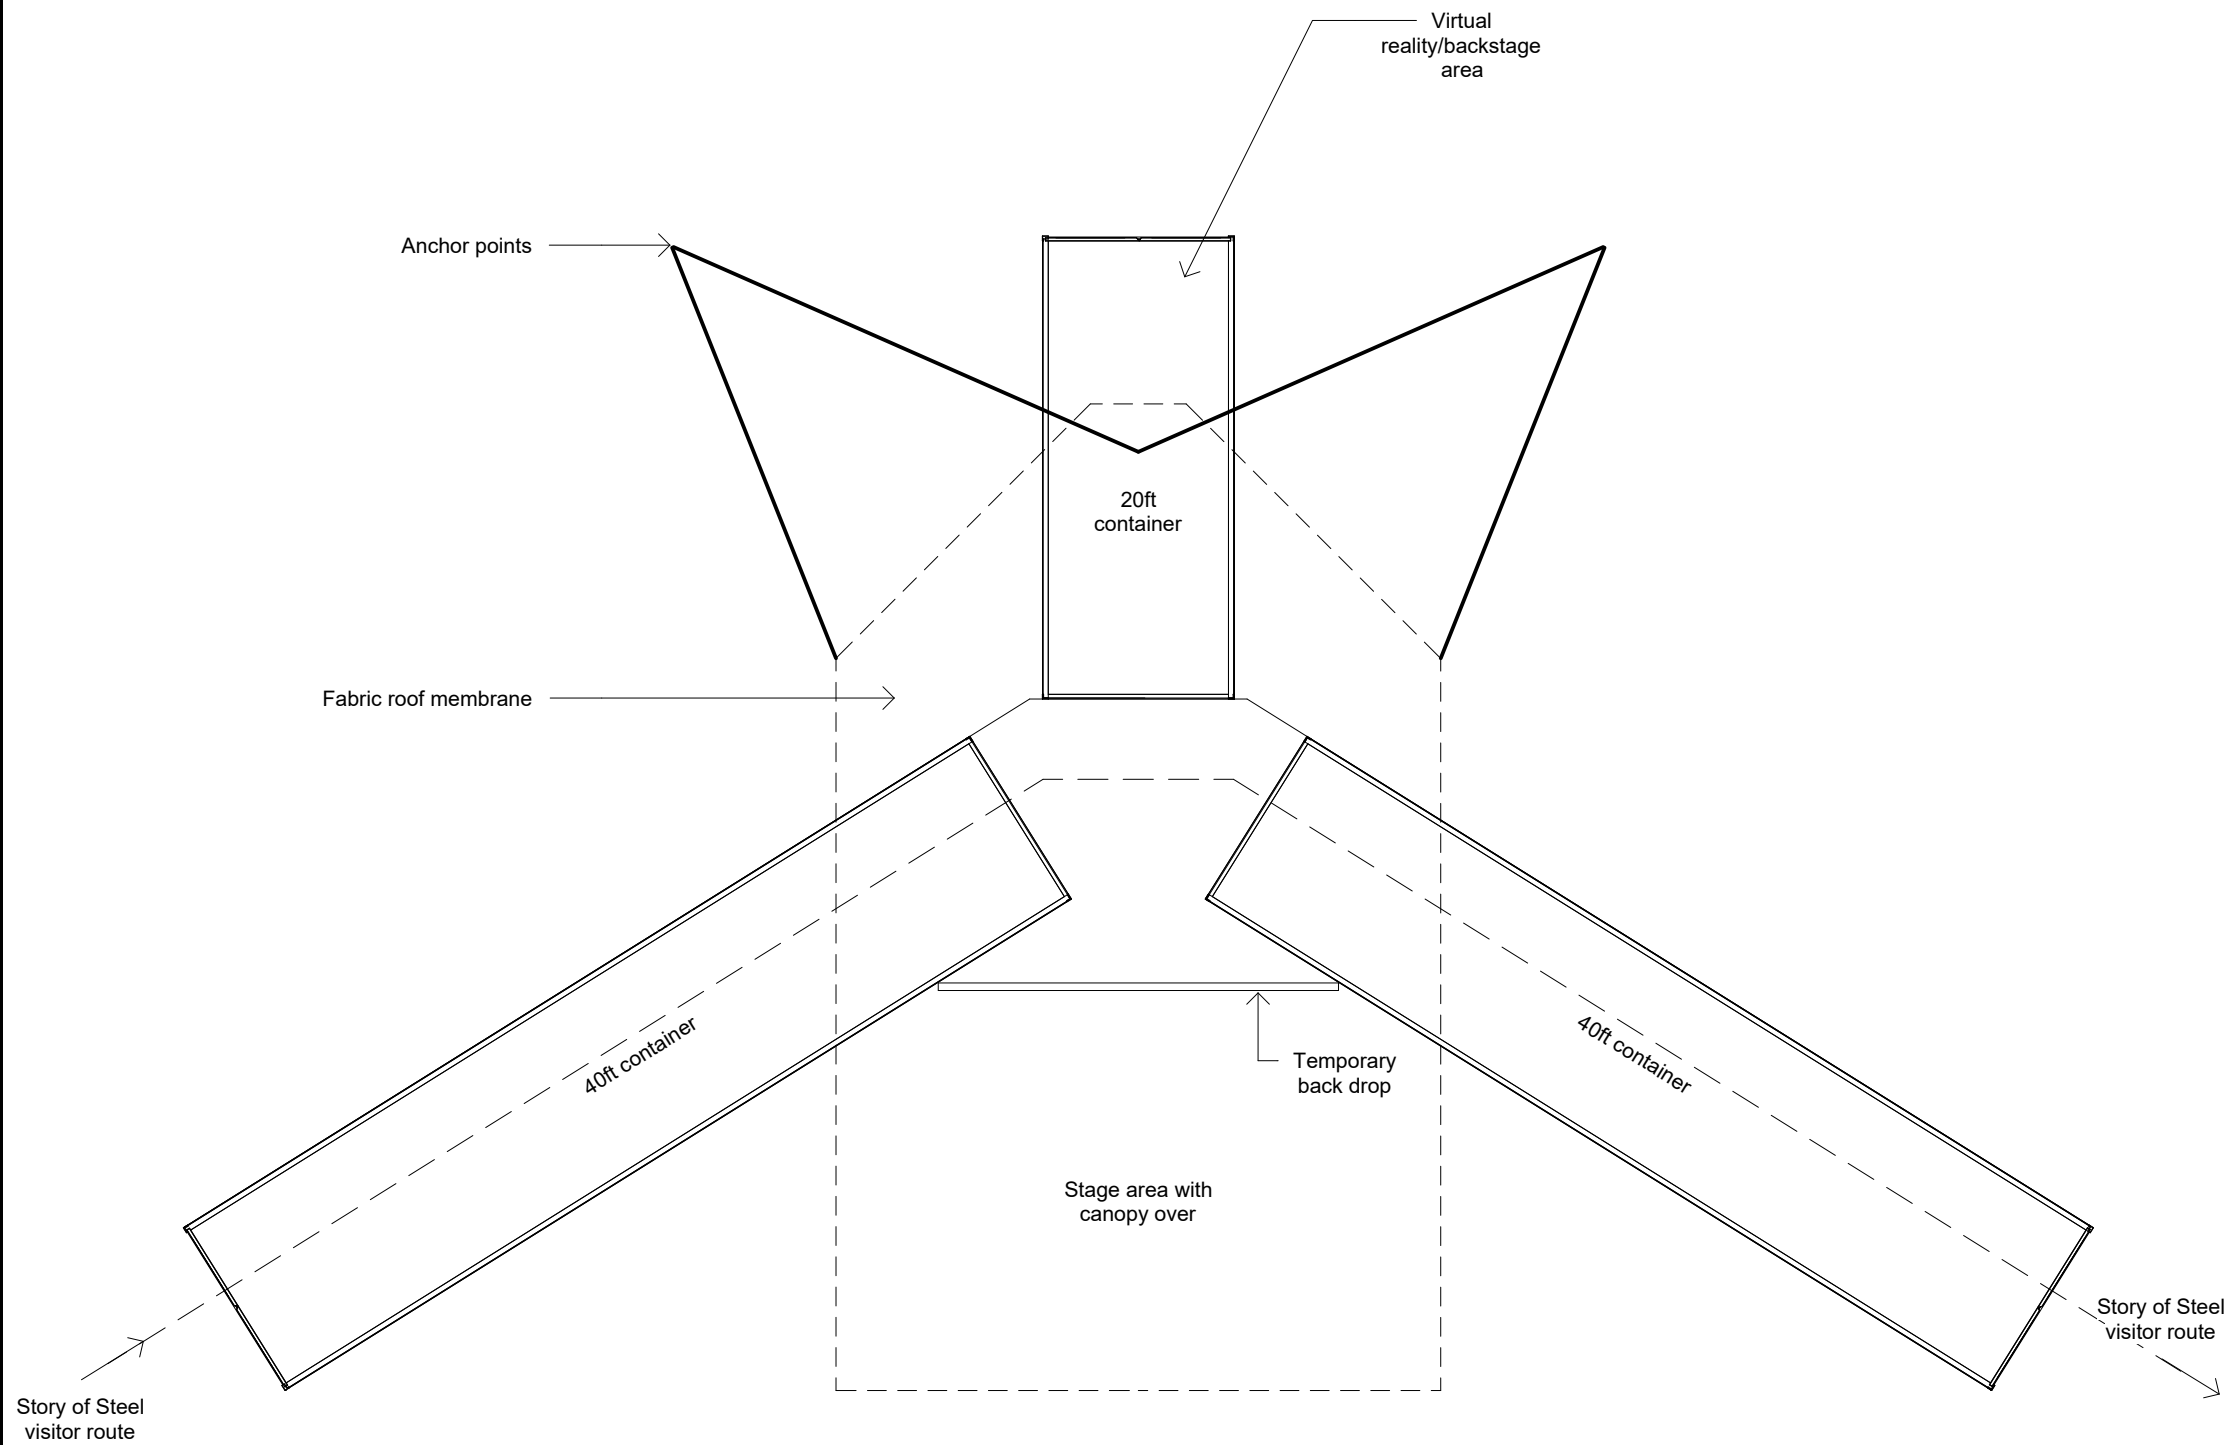

General Notes

1. Contractor to verify all dimensions and check level datums on site

2. All of the designs are the sole property of TACP Architects Ltd and may not be used without their written agreement

3. All prints, specifications and their copyright are the property of TACP Architects Ltd

4. All dimensions shall be checked on site before commencement of shop drawings, manufacture and all discrepancies must be reported to TACP Architects Ltd

Revisions

Rev	Date	Description	By	Check
P1	25/08/23	Issue for Planning	LJ	JB

Client

Brymbo Heritage Trust

Project Title

Stori Brymbo

Sheet Name

Proposed Floor Plans - Story of Steel - Heritage Area

Purpose of Issue

Status

Planning Application

Scale	Date	Drawn By	Checked By	Office
1 : 100@A3	08/06/23	LJ	JB	Wrexham

Job Number	Project•Originator•Zone•Level•Type•Role•Number	Revision
17003	BMSTACP-SS-XX-DR-A-108	P1

TACP Architects Ltd

Pembroke House

Ellice Way, Wrexham Technology Park,

Wrexham, LL13 7YT

01978 291161

admin@tacparchitects.co.uk

www.tacparchitects.co.uk

Architecture • Interior Design • Healthcare Planning • Conservation • Masterplanning • Sustainable Design

