


1 GROUND FLOOR PLANS
1 : 200

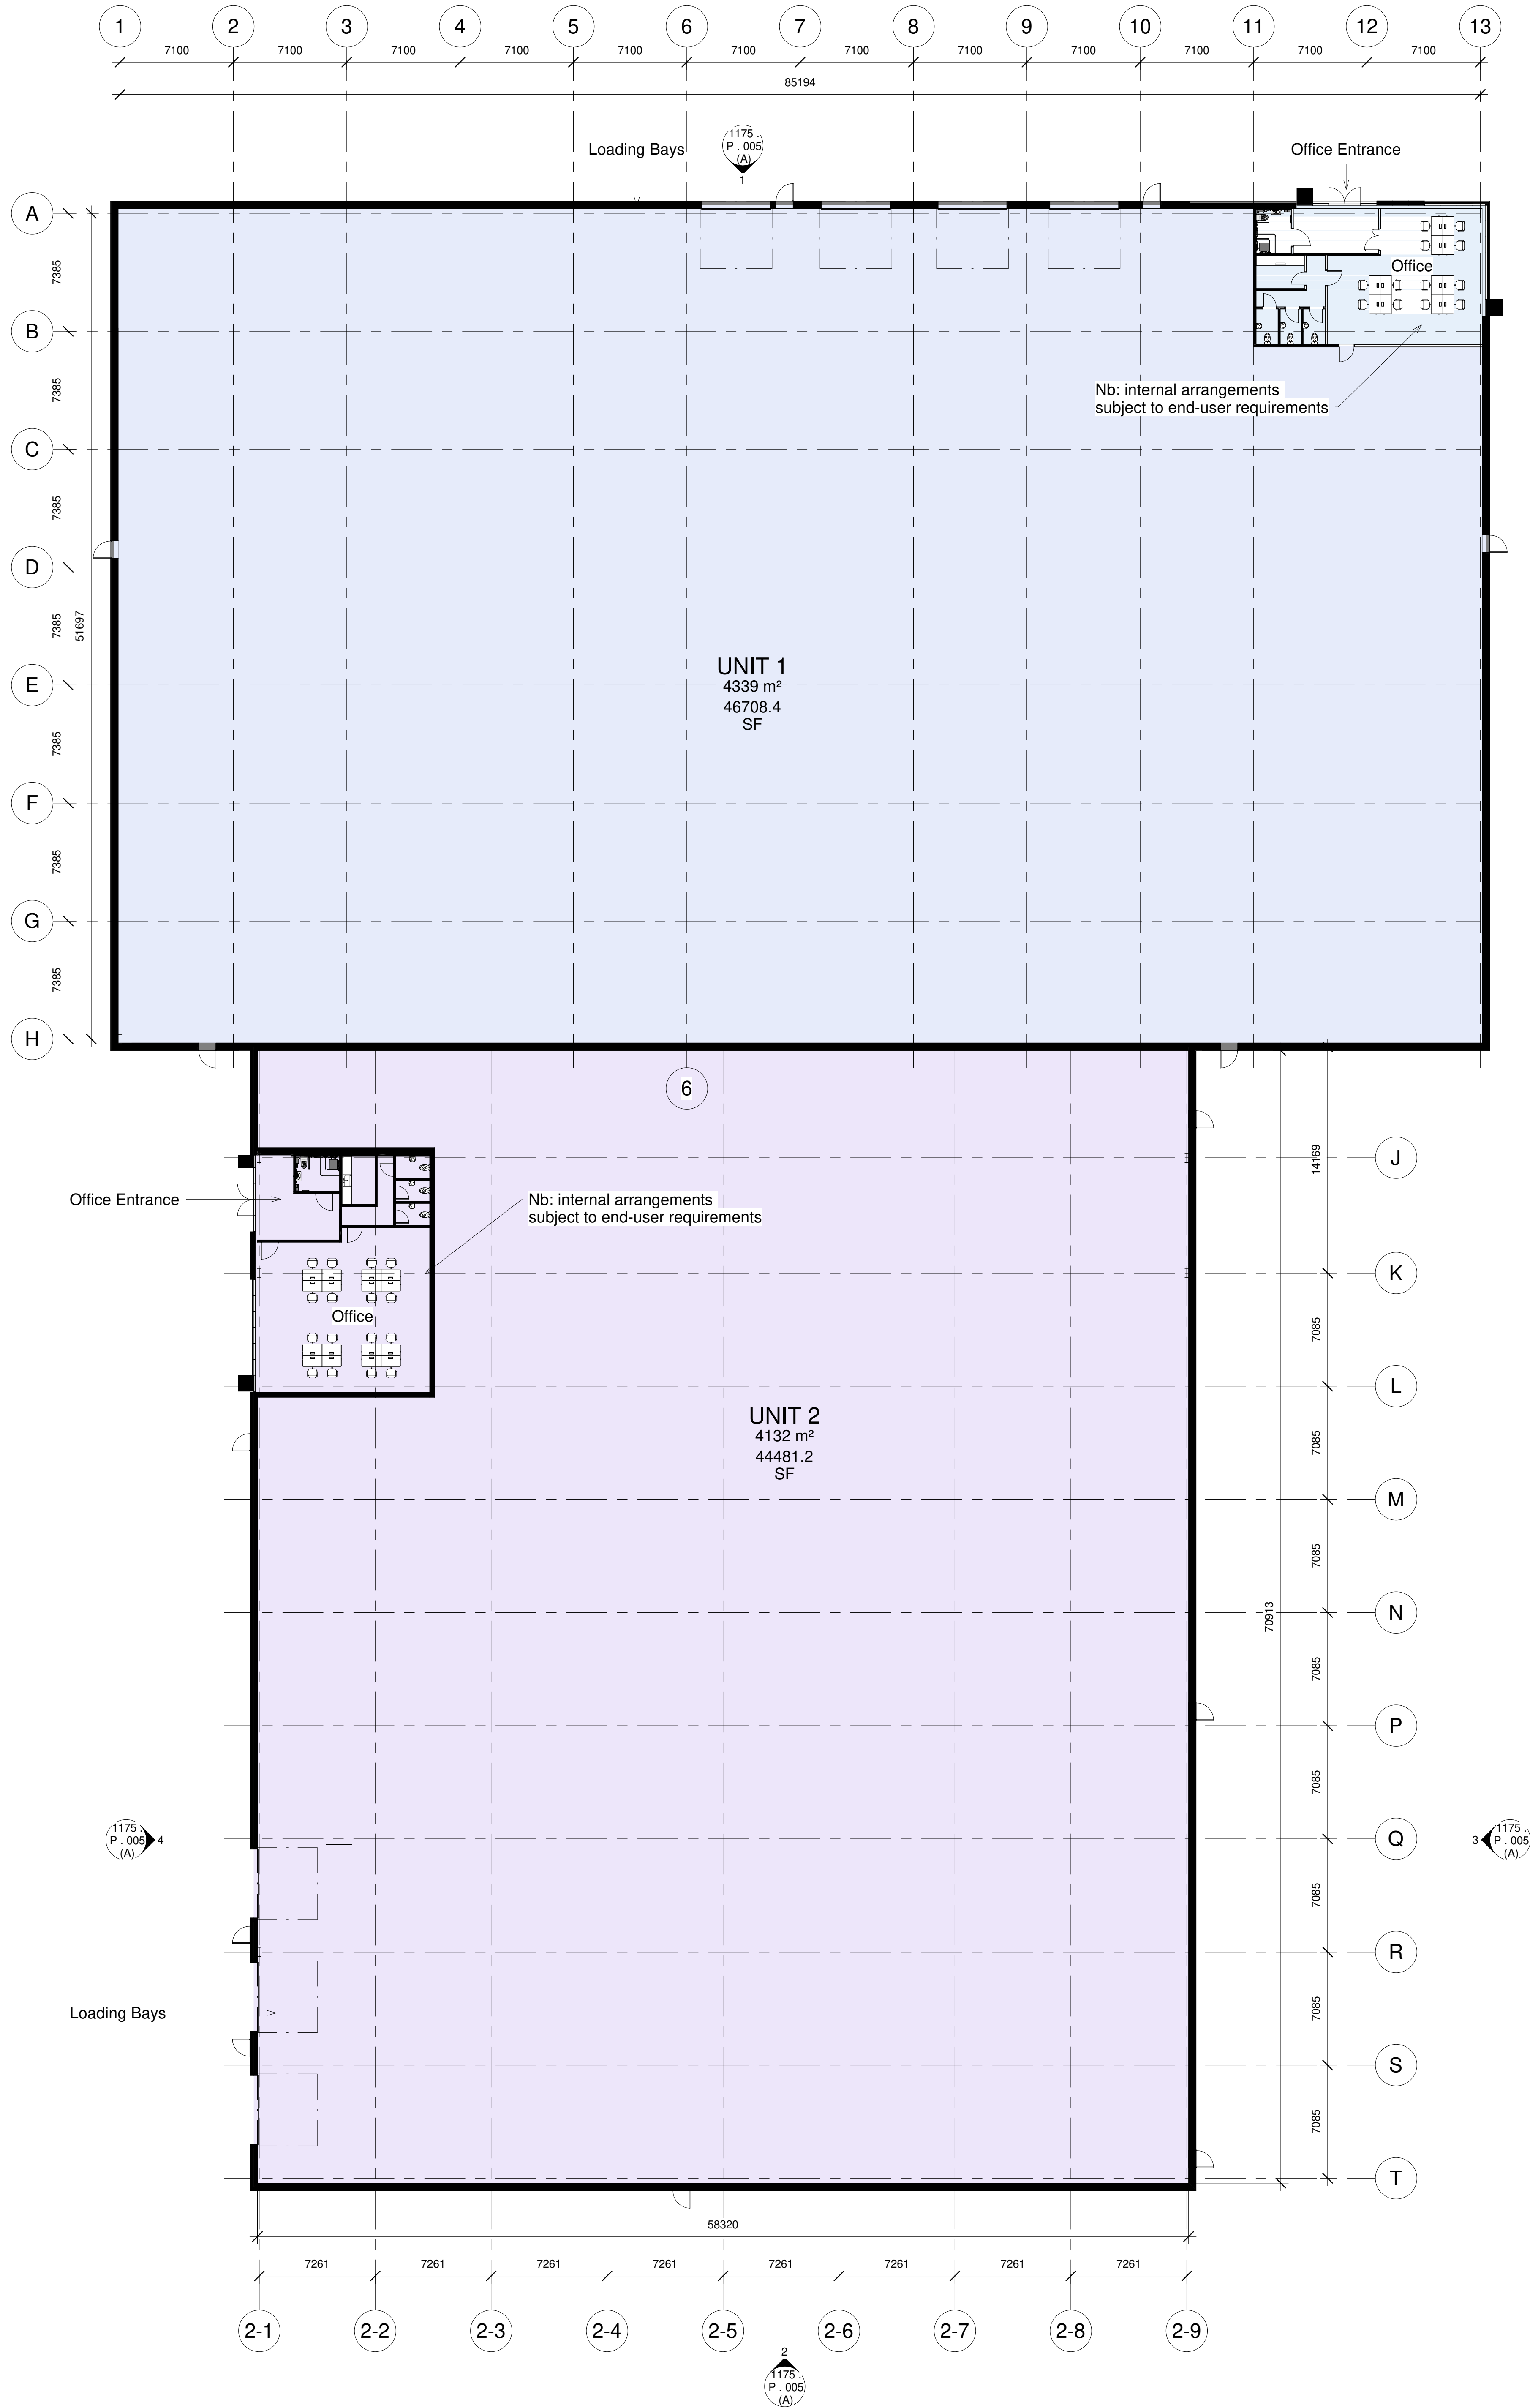

CODE	SUITABILITY DESCRIPTION		
STATUS	PURPOSE OF ISSUE		
			
PROJECT			
BRYN LANE			
TITLE			
GF PLAN			
CLIENT			
Portal Construction NW Ltd			
DRAWN BY	CHECKED BY	DATE	
nc	na	03.04.23	
SCALE (@A0)		PROJECT NUMBER	
1 : 200		1175A	
DRAWING NUMBER			REV
1175 . P . 004 (A)			

