




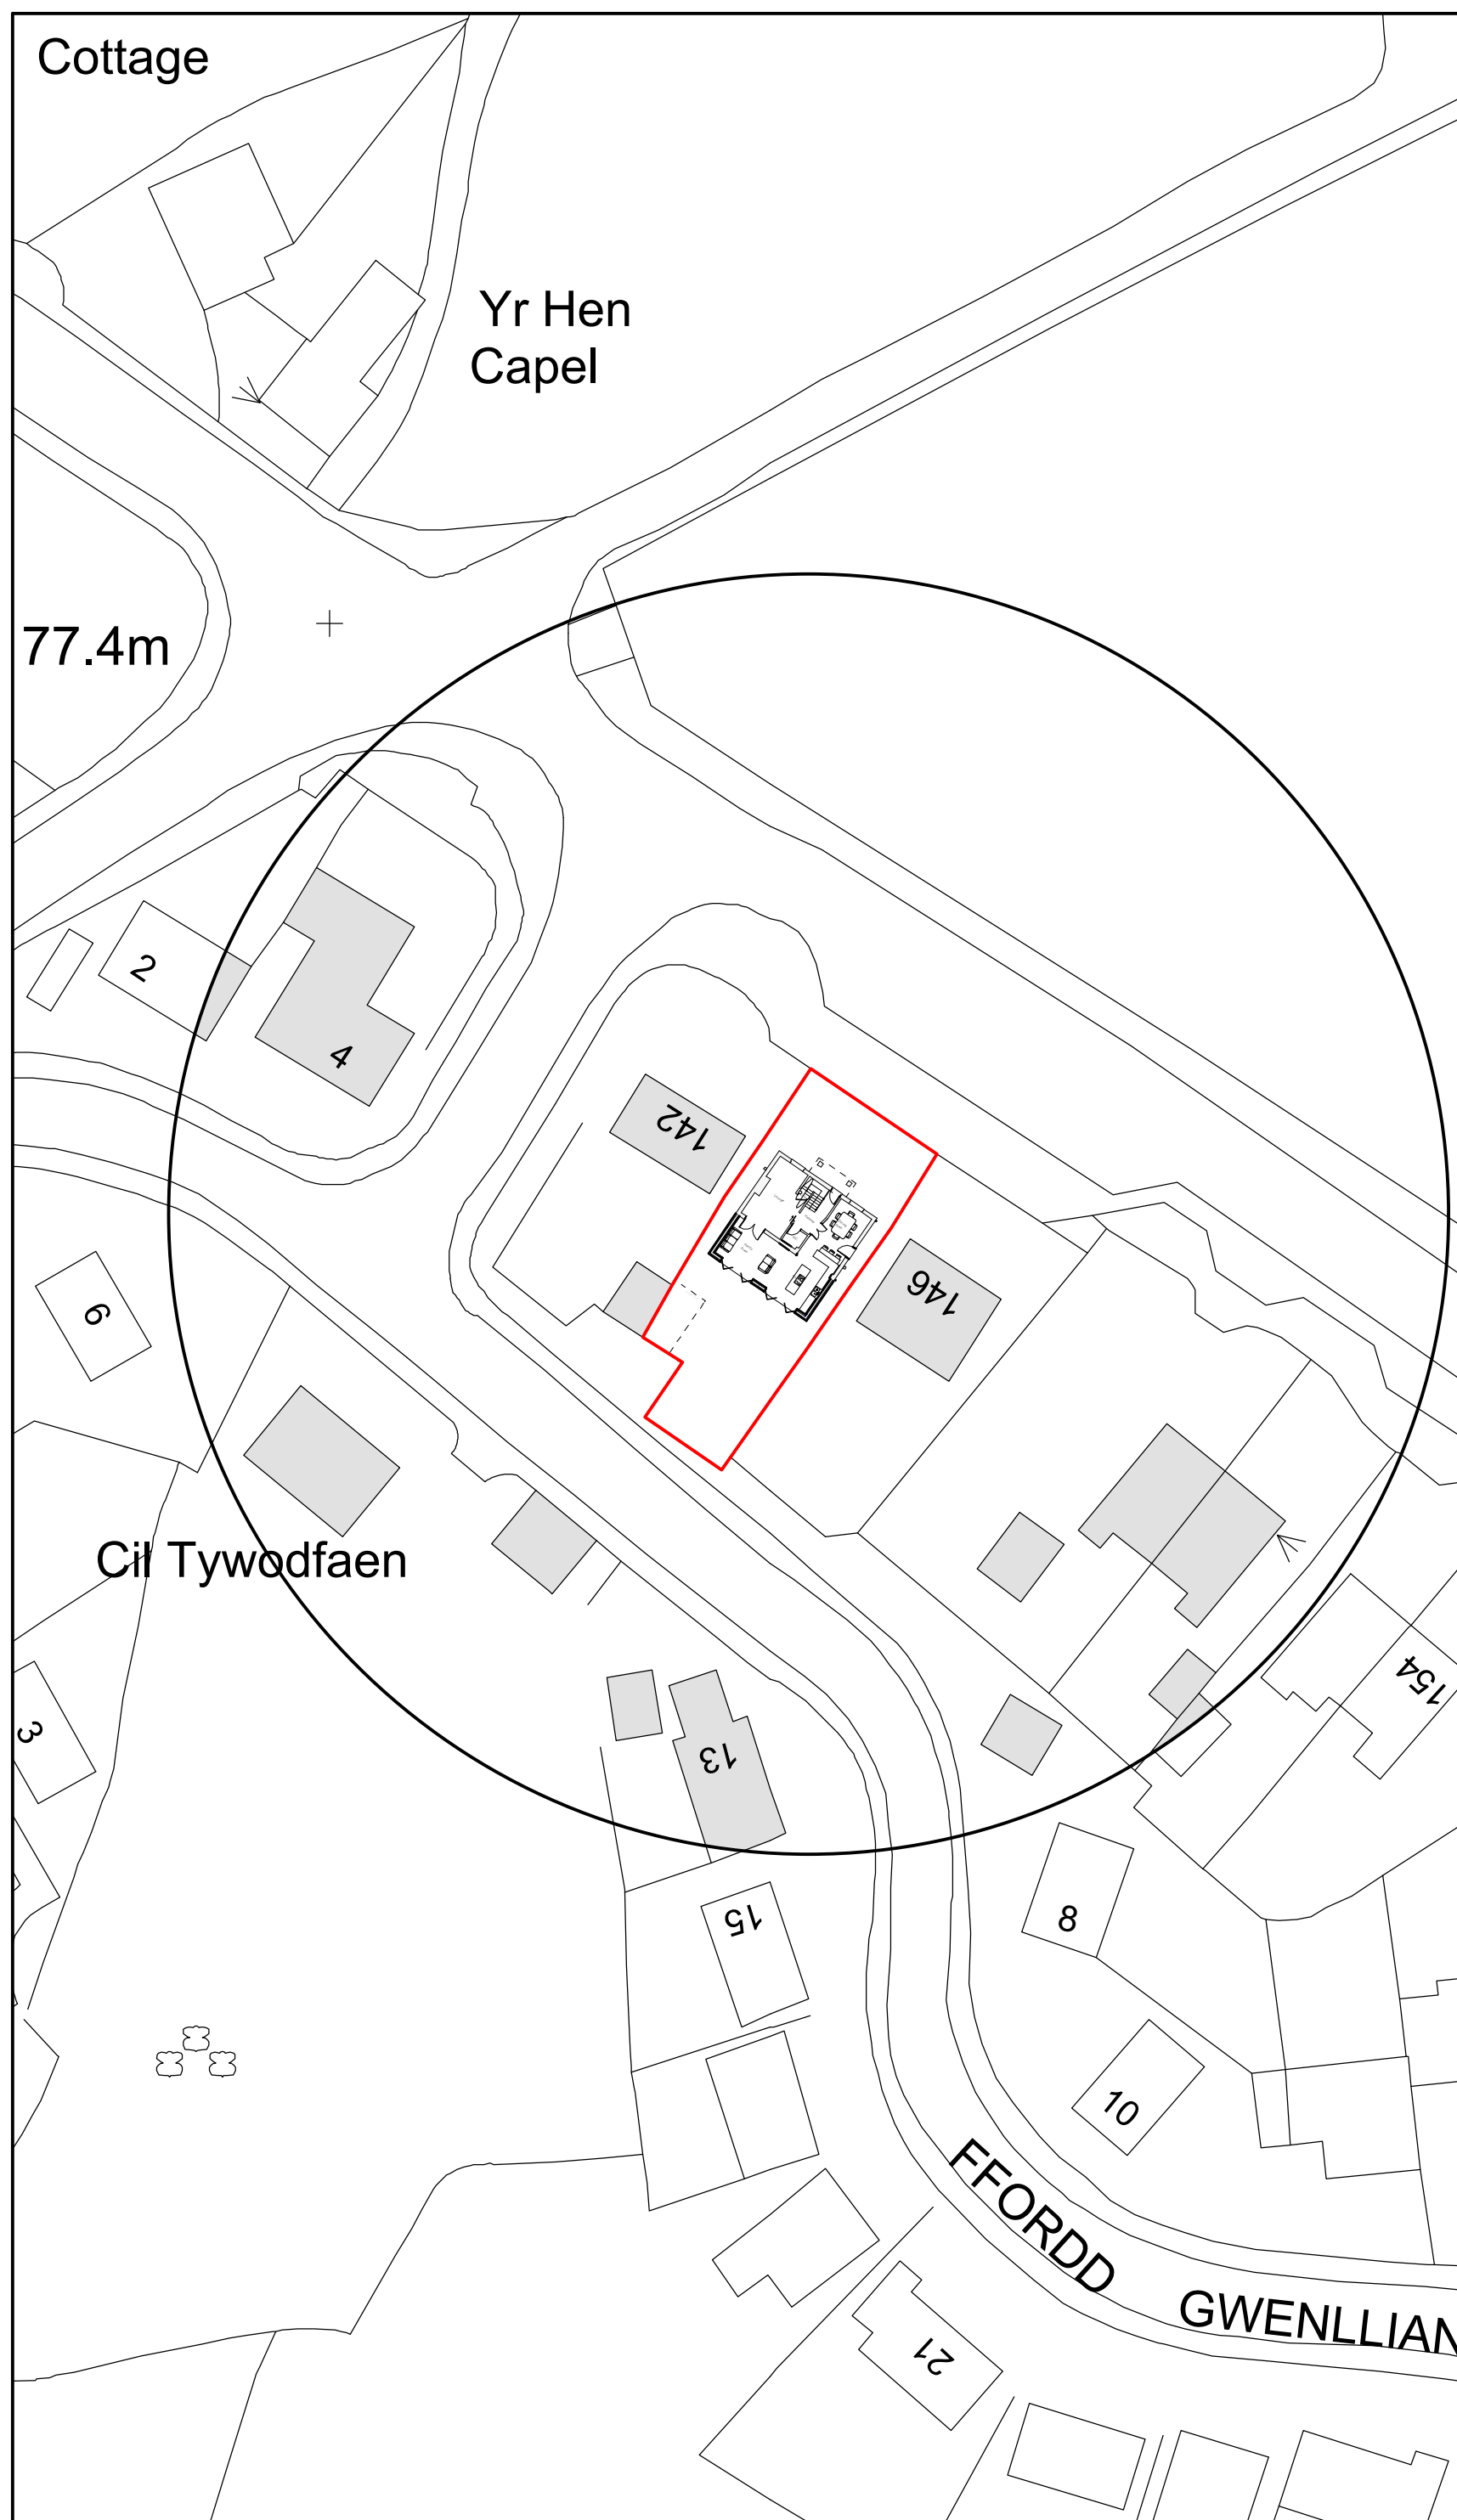

Site Plan 1:500

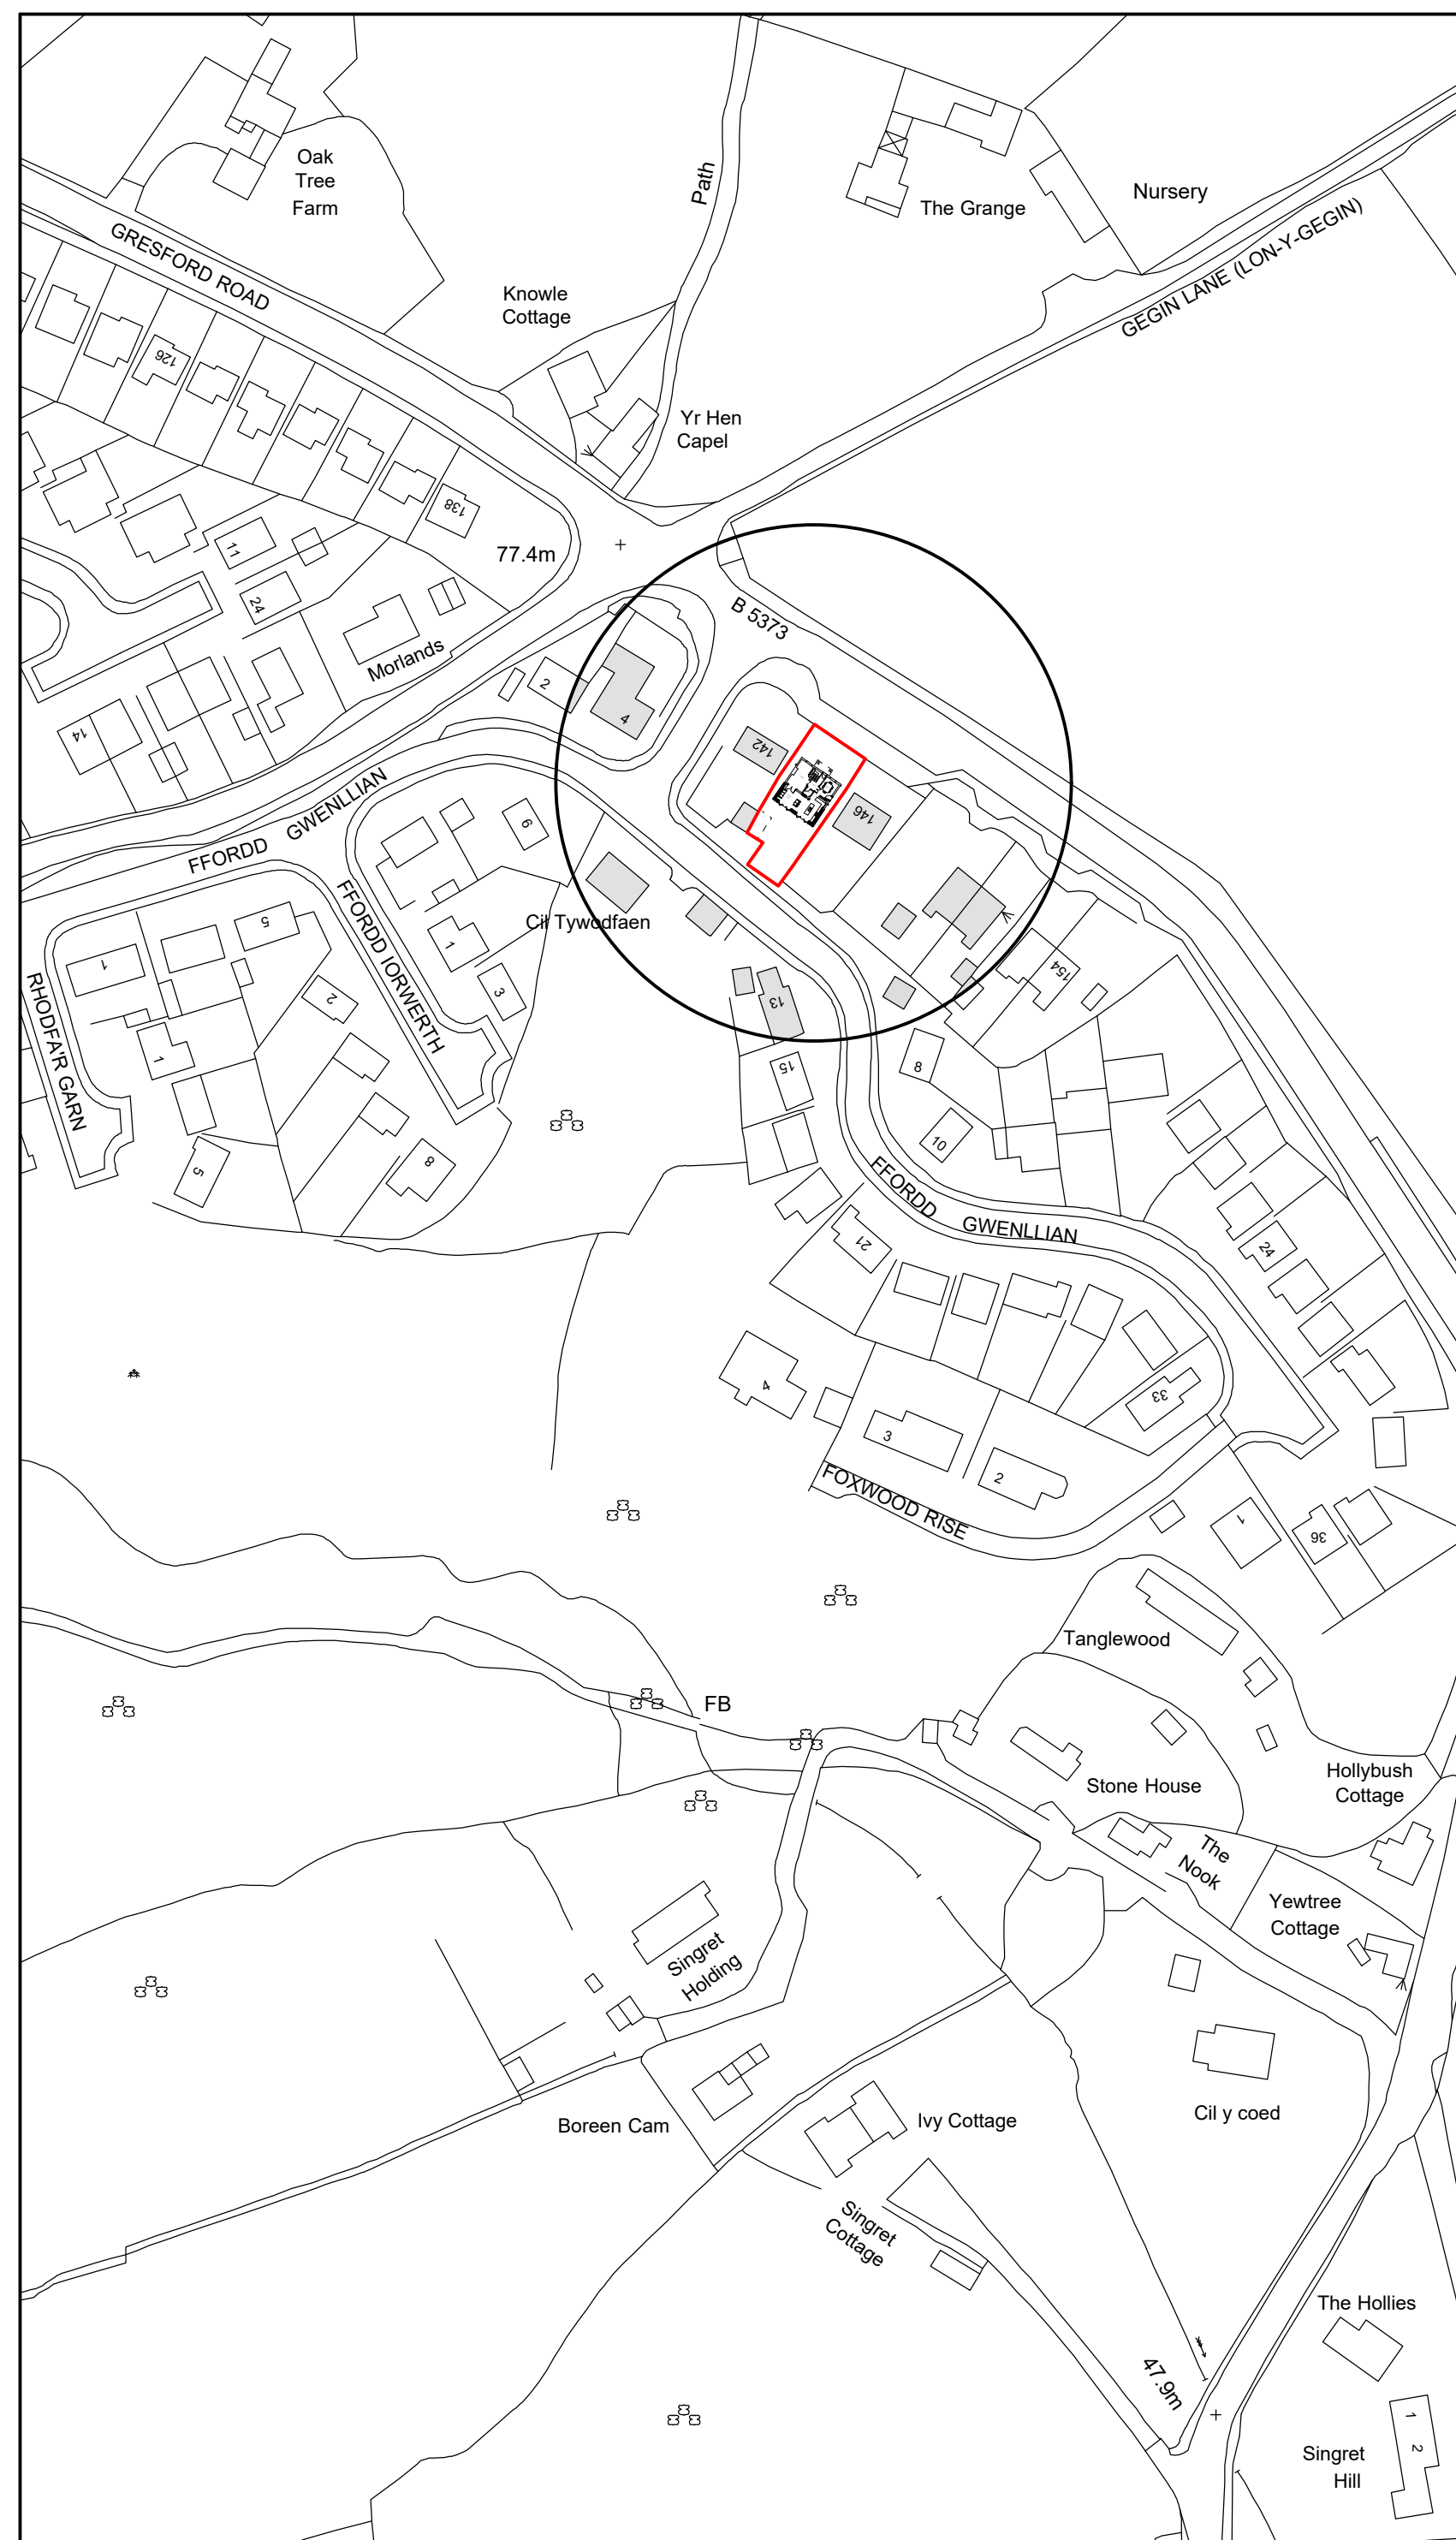

Location Plan 1:1250

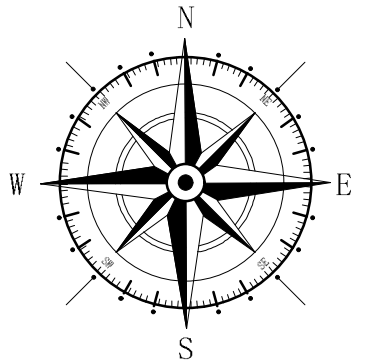

Key

 Surrounding Buildings

 Application Site

A	11/23	Planning Amends	DJE
Rev	Date	Detail	Initial

Project:
Proposed Alterations to,
144 Gresford Road,
Llay,
LL12 0NN

Title: Site & Location Plan	Scale: (A2) 1:500 & 1:1250
-----------------------------------	----------------------------------

Drawn By: A.Valentine	Date: July 2023
--------------------------	--------------------

Drawing No: B168/004	Sheet: 1 of 1
-------------------------	------------------

blueprint
architectural services



Office 3K4,
Redwither Business Tower,
Wrexham. LL13 9XT
Tel: 01978 356500
www.blueprintarchitectural.com
© copyright all rights reserved