




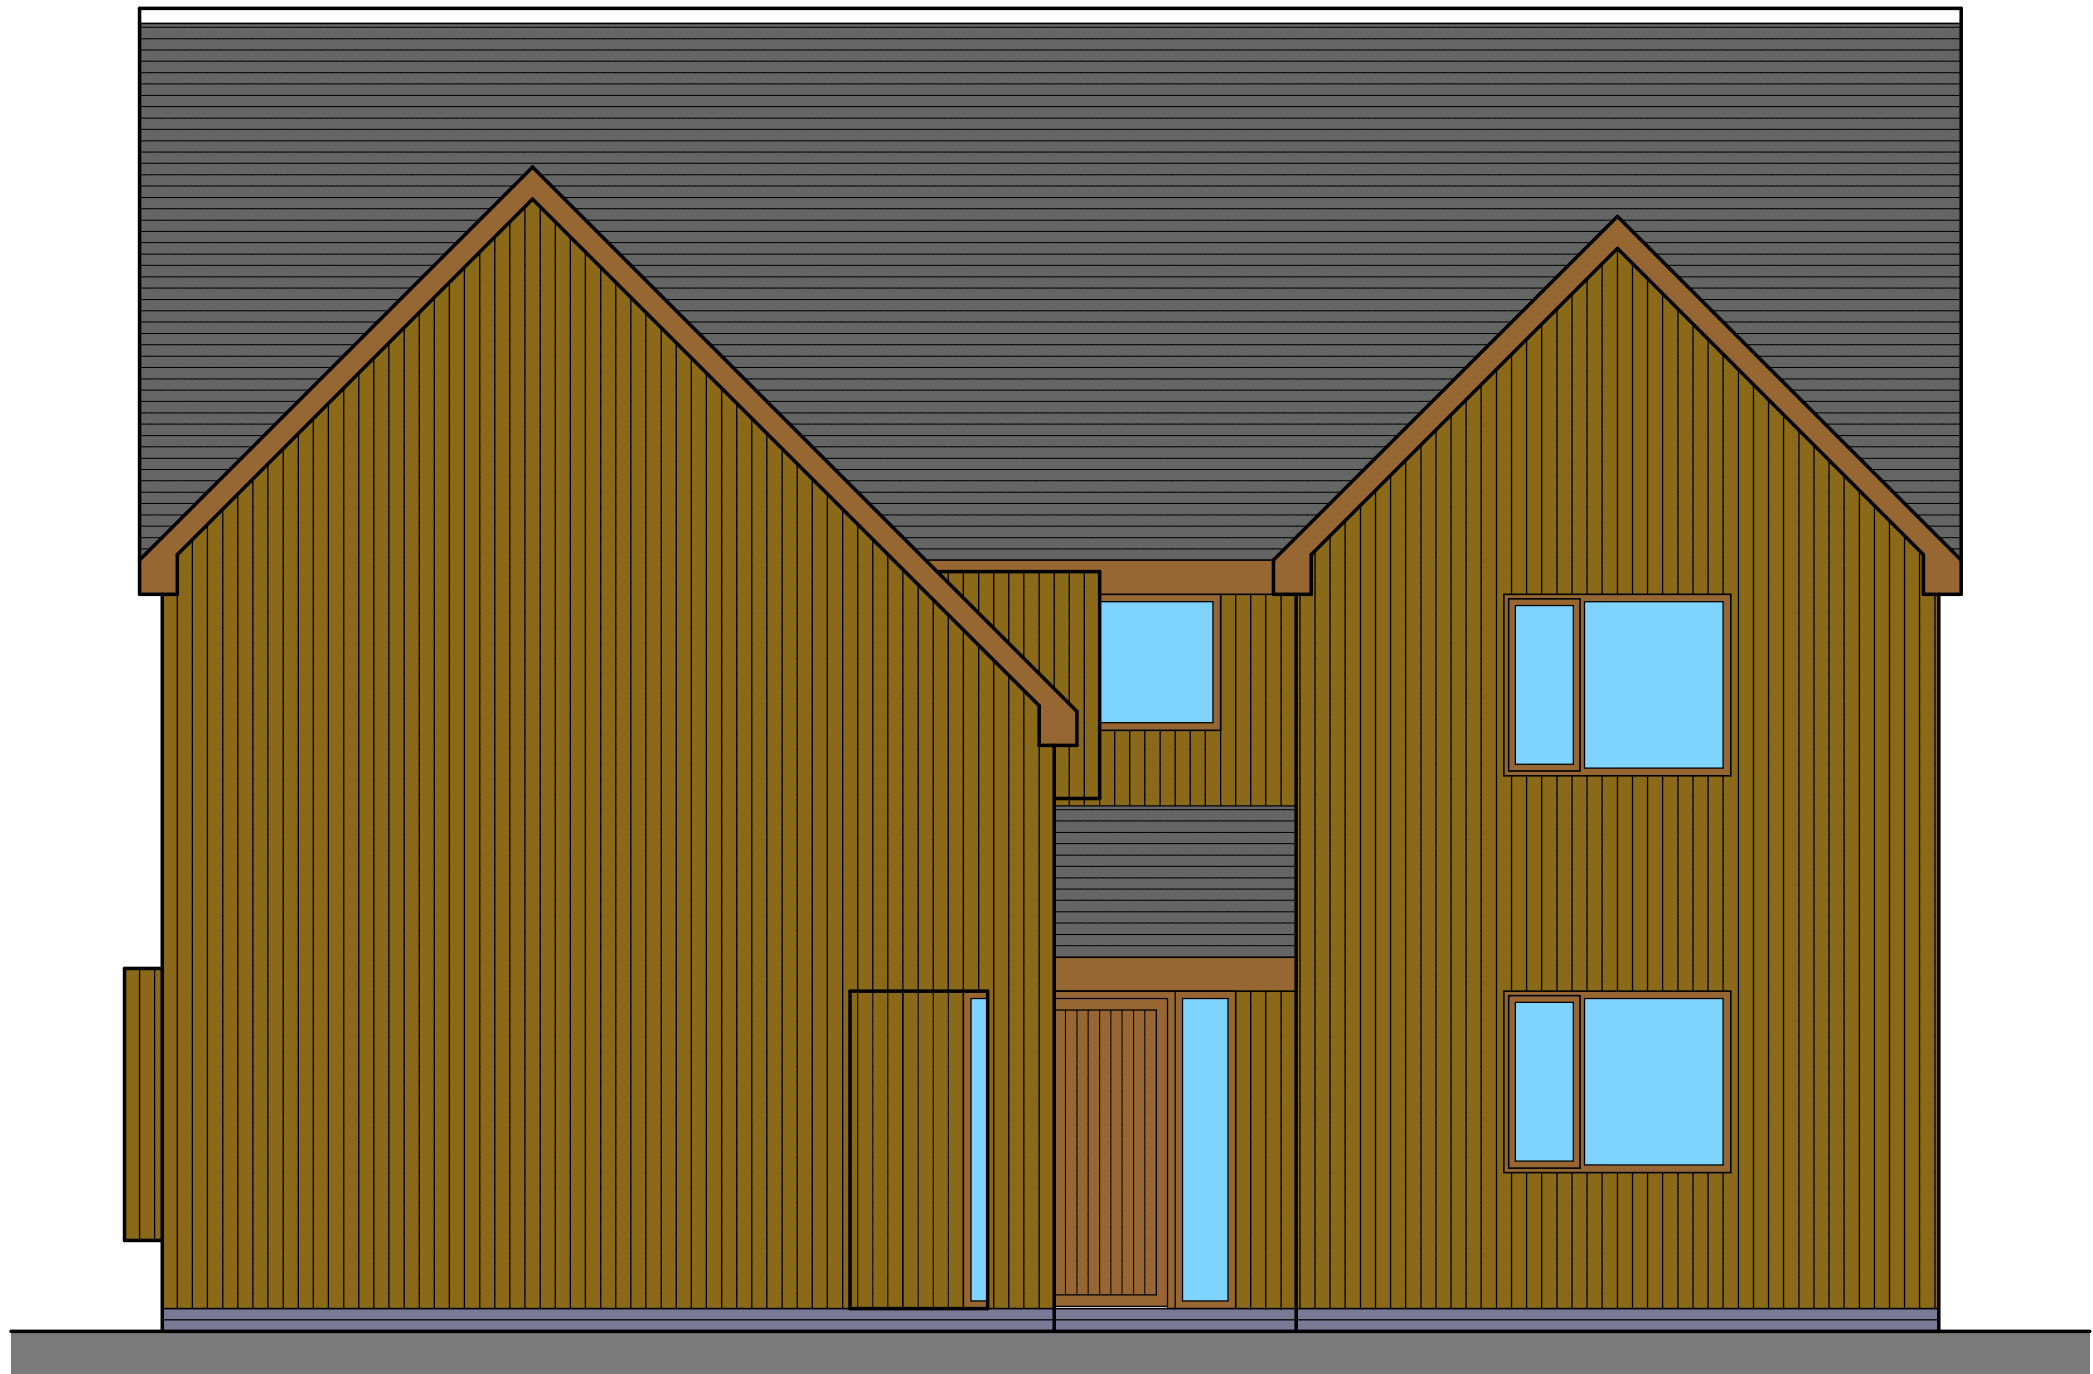


FRONT ELEVATION (1:50)

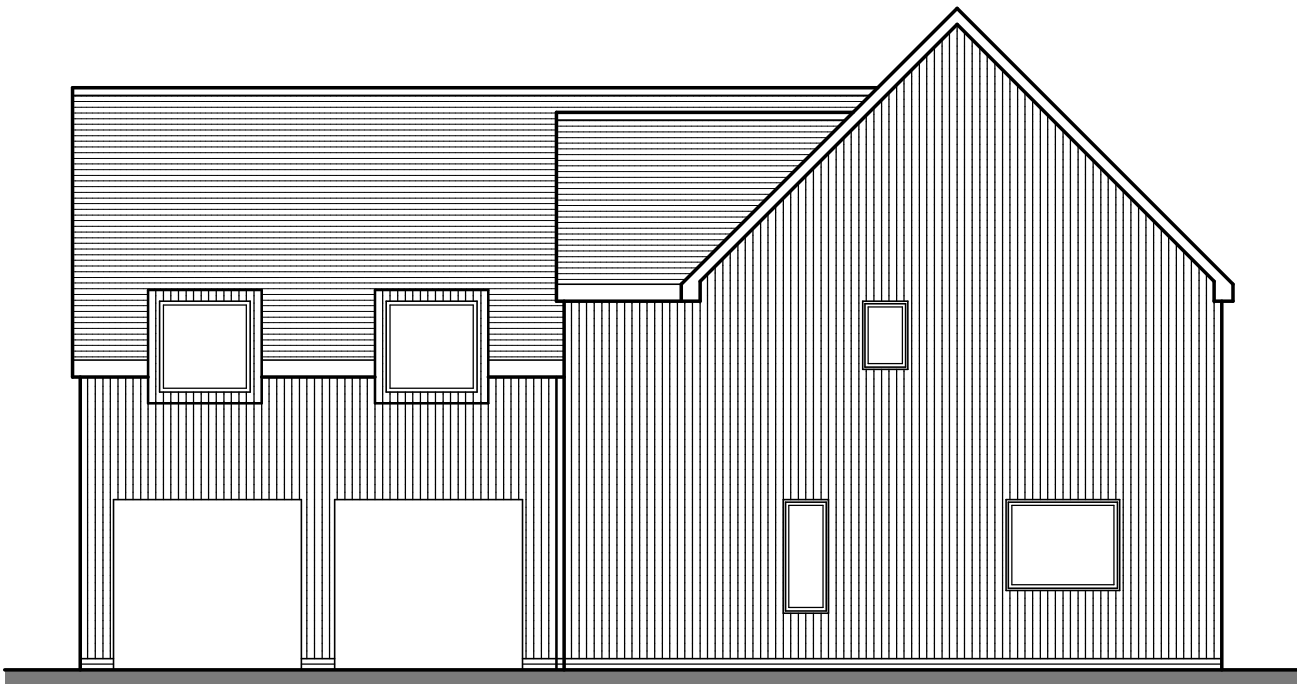

SIDE ELEVATION (1:50)

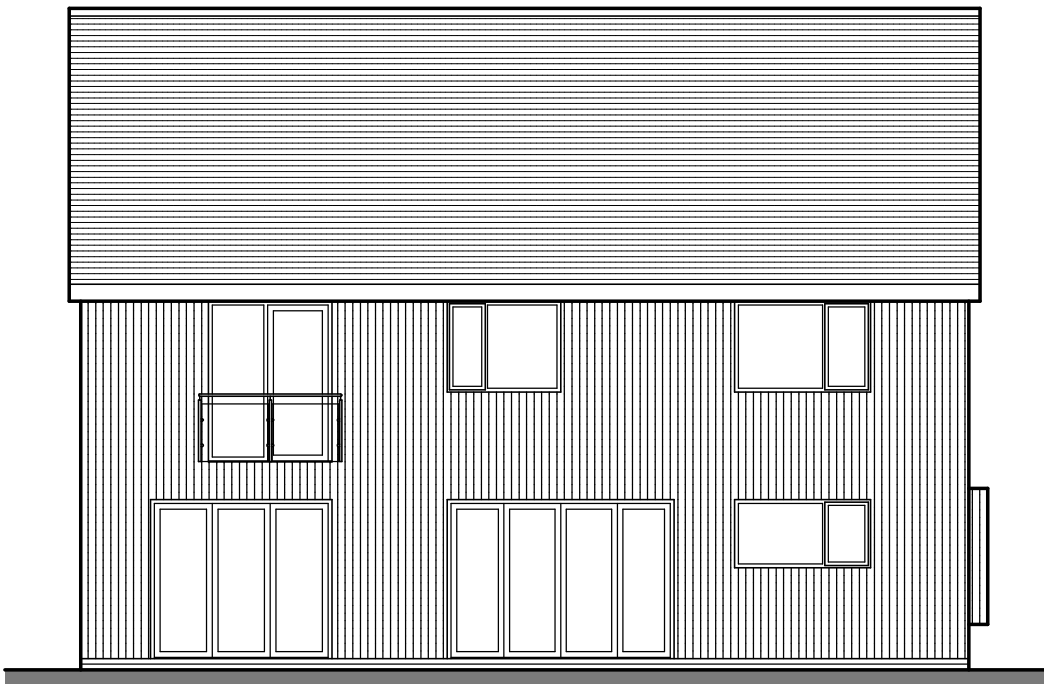

REAR ELEVATION (1:50)

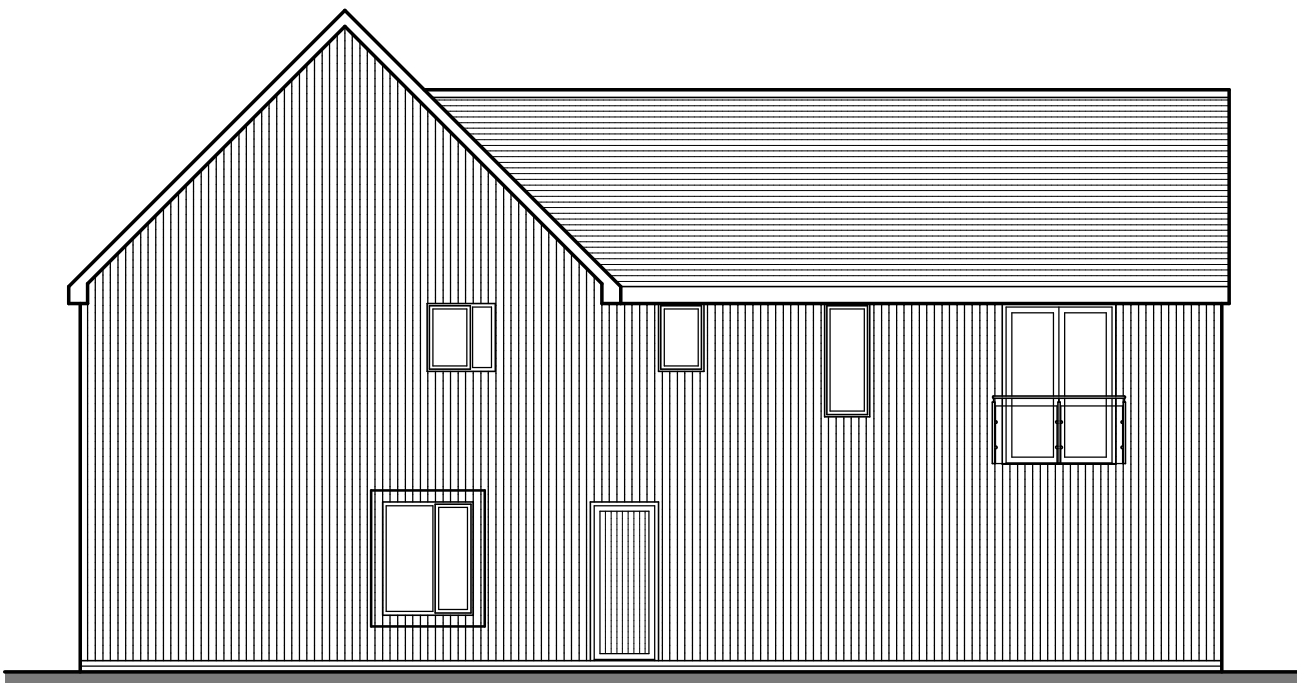

SIDE ELEVATION (1:50)


PROPOSED MATERIALS:-

WALLS:- CEDAR VERTICAL TIMBER CLADDING


ROOFS:- MARLEY "MODERN SMOOTH GREY" CONCRETE ROOF  
TILES TO PITCHED ROOFS

WINDOWS & DOORS:- HARDWOOD


RAINWATER GOODS:- UPVC

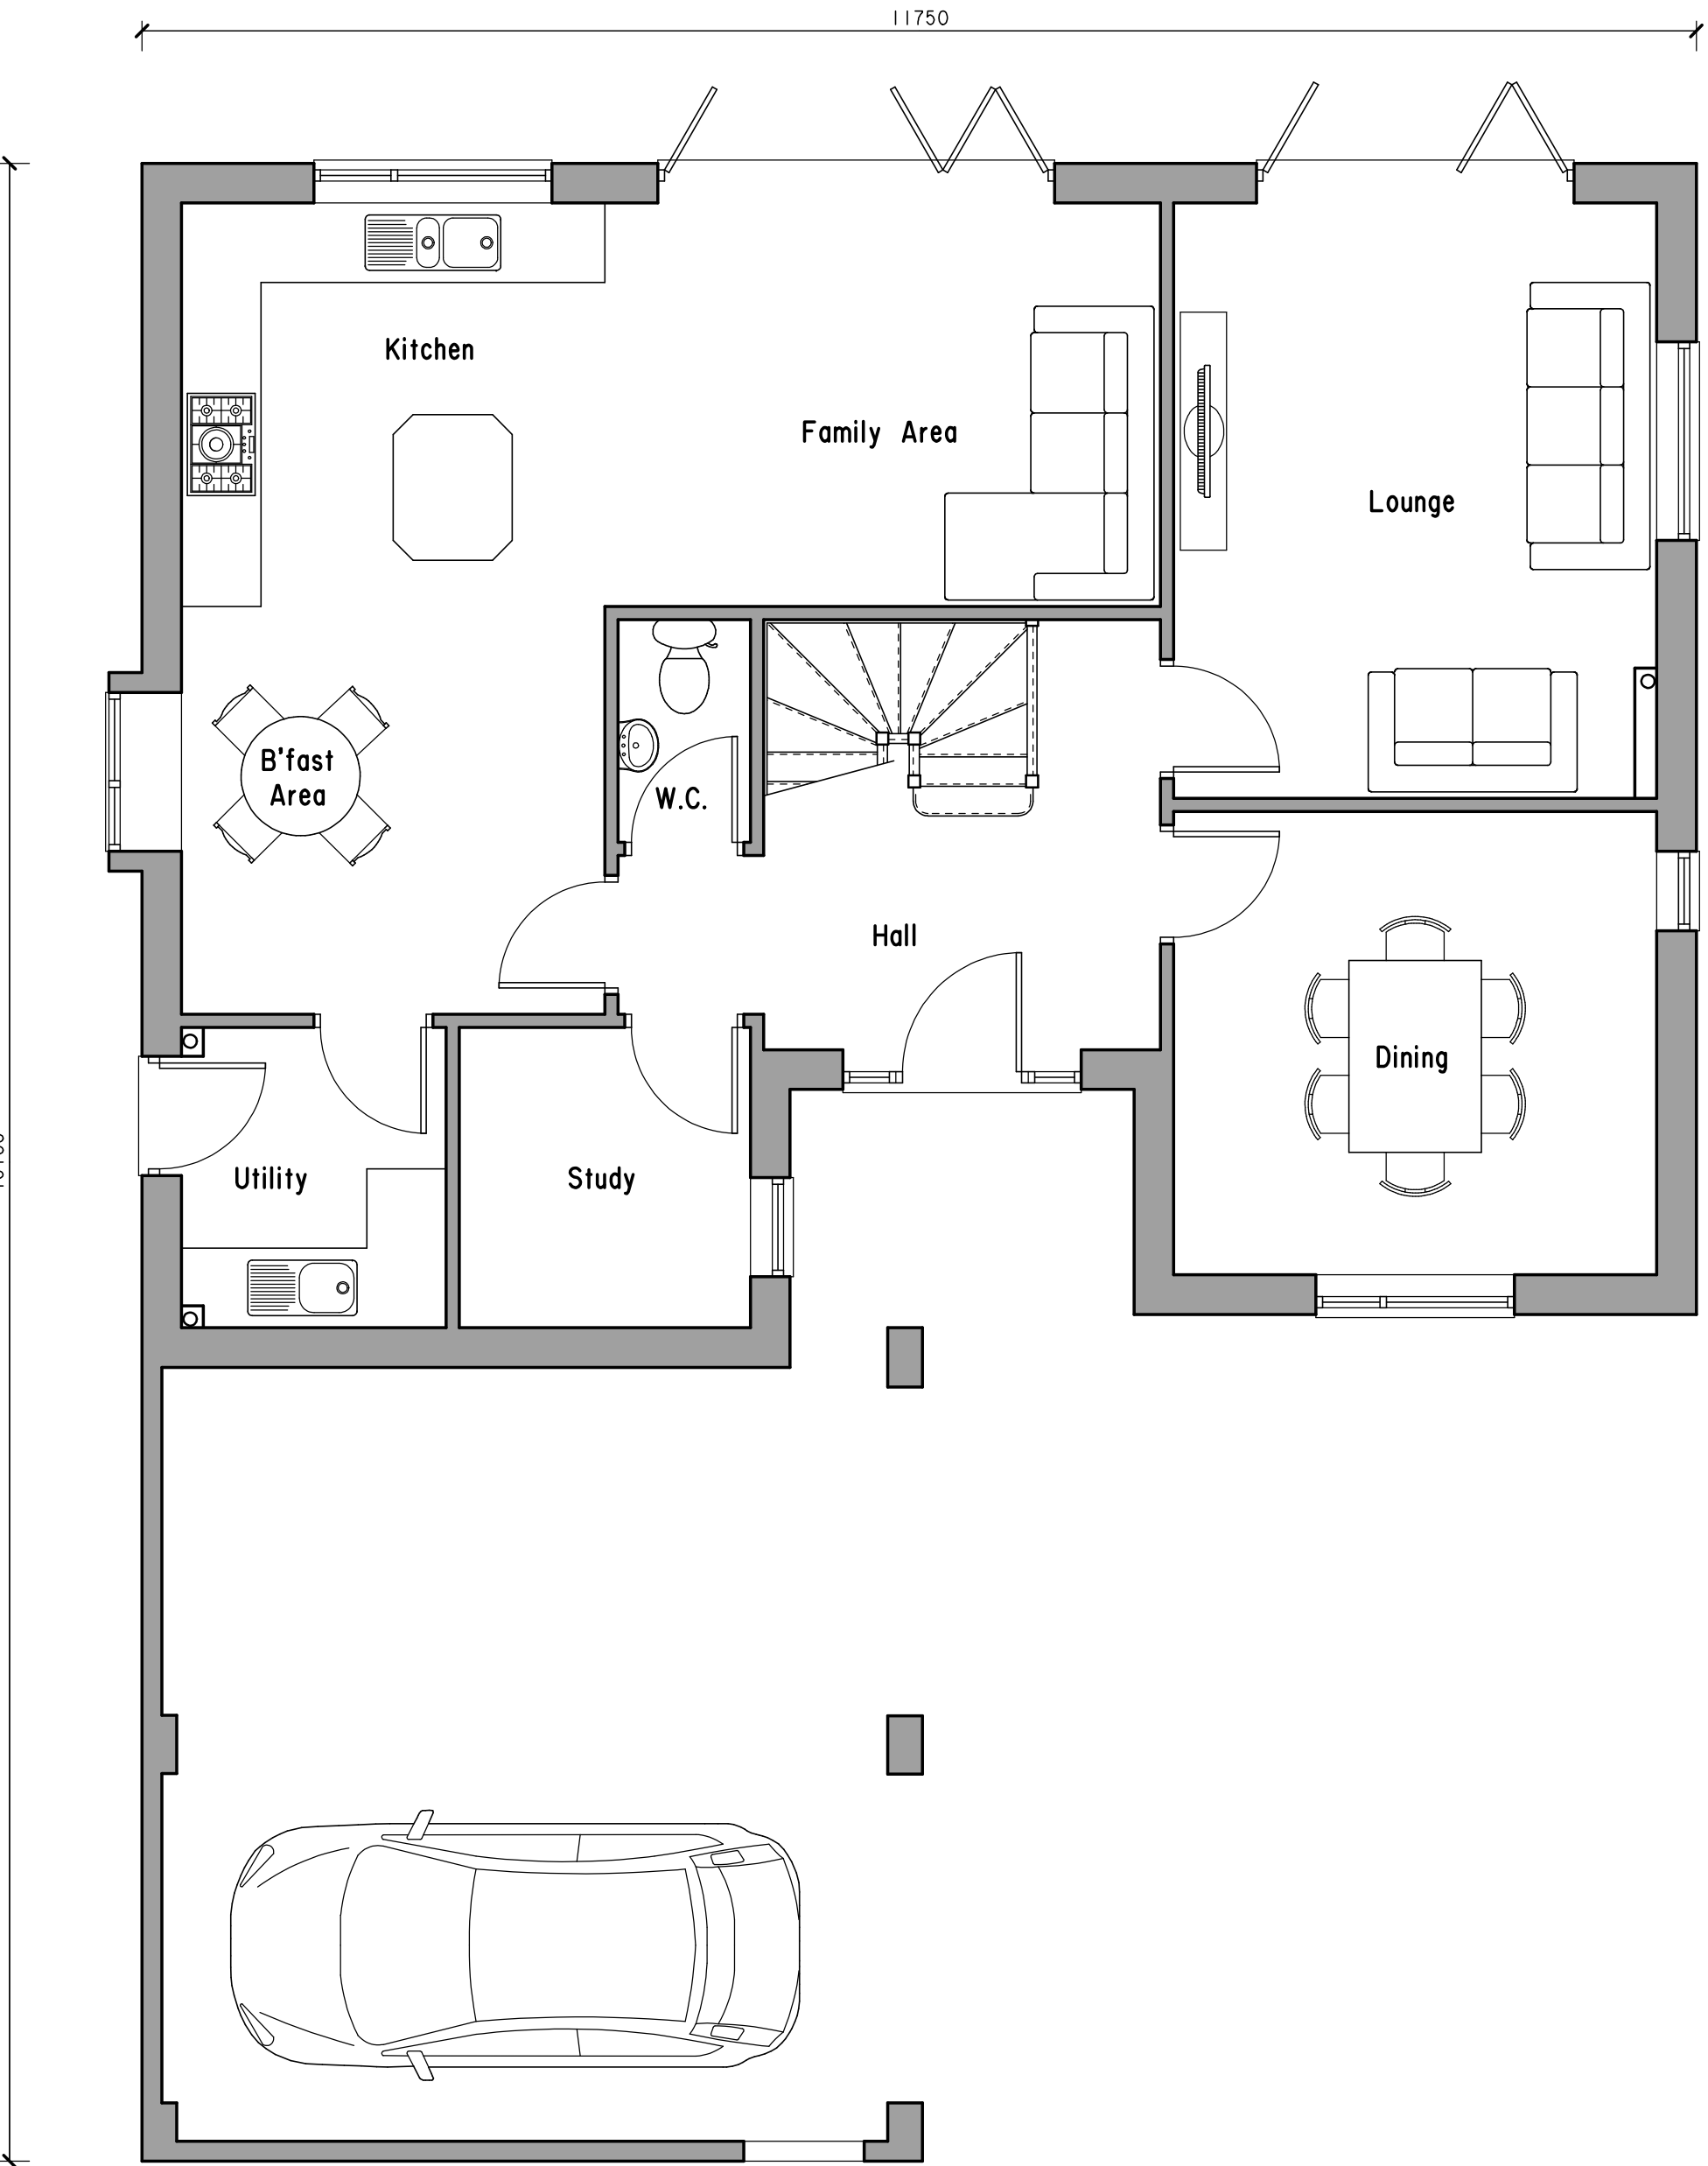

GROUND FLOOR PLAN (1:50)

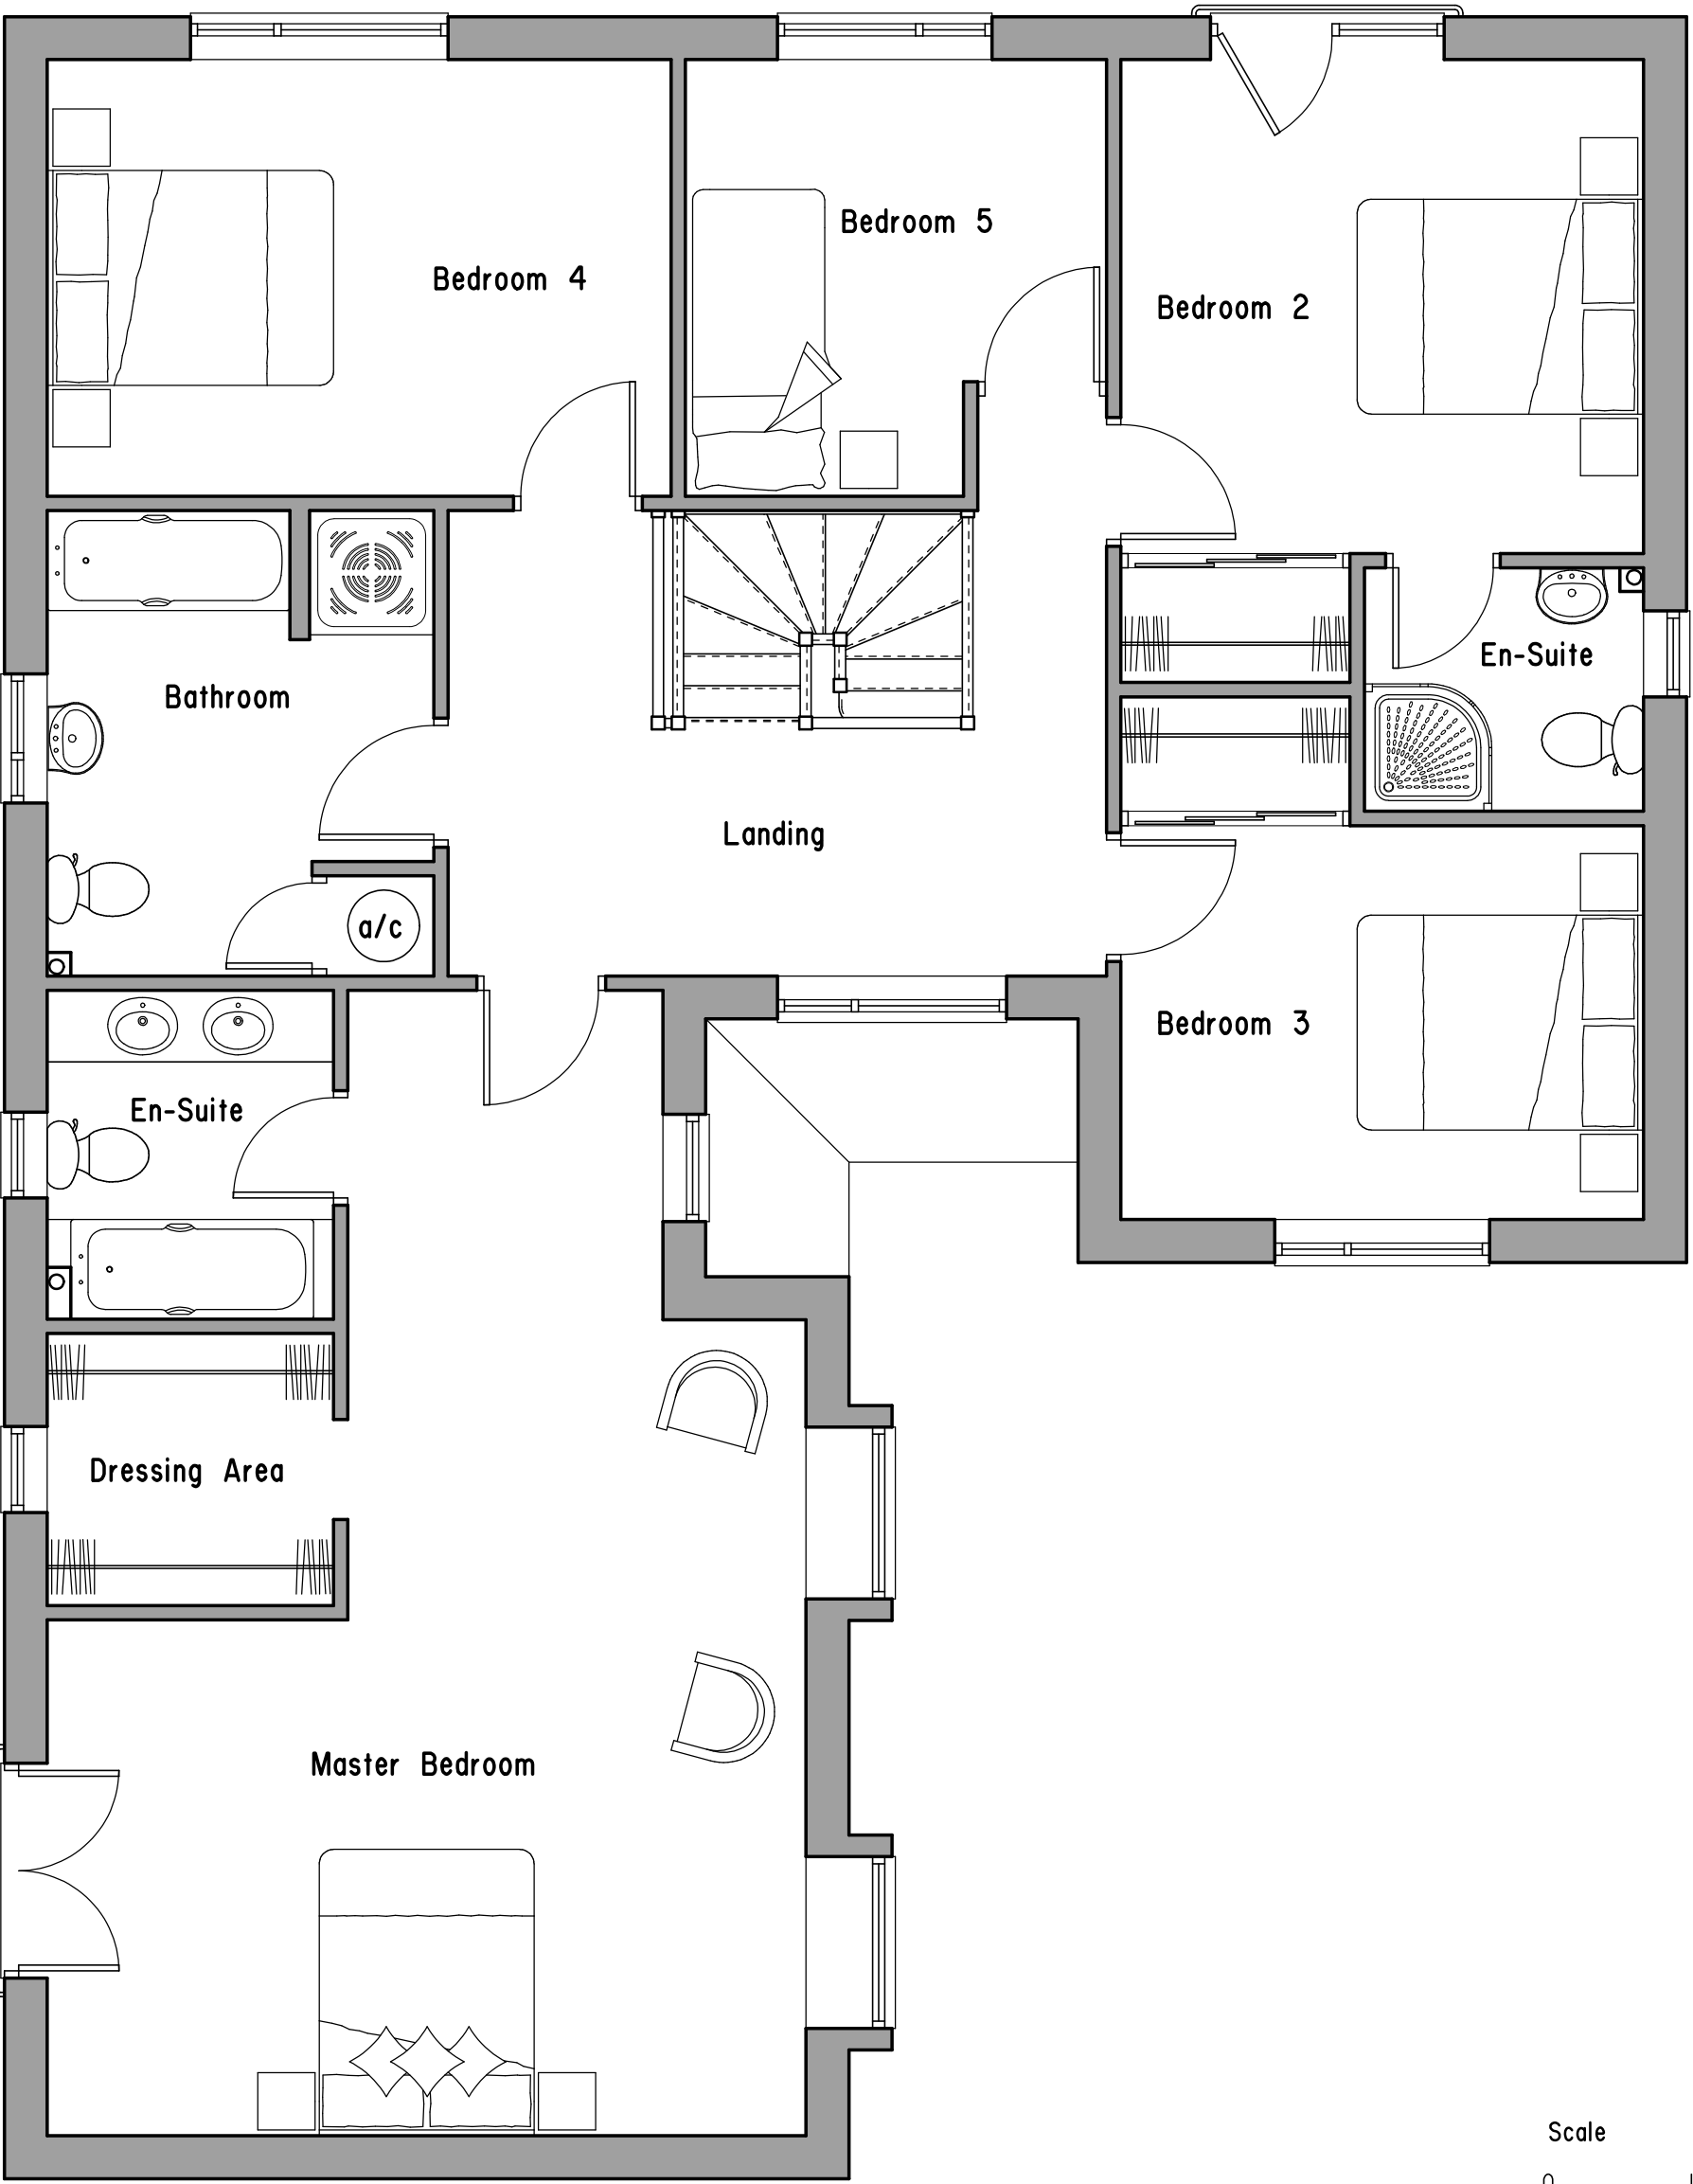

FIRST FLOOR PLAN (1:50)

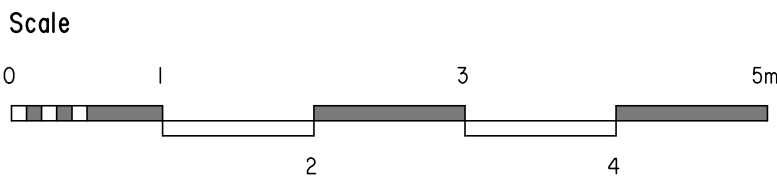

| Figured dimensions only to be taken from this drawing. |          |   |
|--------------------------------------------------------|----------|---|
| REVISIONS                                              |          |   |
|                                                        | Date     | Description   |
| A                                                      | 18/05/22 | Garage amended to open fronted car port following consultation with Highways Department. Elevations and plans amended accordingly. External balustrades added to elevations to First Floor Bedrooms. |
| B                                                      | 26/10/22 | Sidelights to front entrance door widened.   |
| C                                                      | 26/06/23 | Missing window to side elevation added.   |



Chartered Architects  
The Old School, St. Johns Road, Dudley, DY2 7JT  
Tel. 01384 252622

|                                                                       |             |
|-----------------------------------------------------------------------|-------------|
| CLIENT<br>TAYLOR REED HOMES LTD<br>OLDBURY<br>WEST MIDLANDS           |             |
| JOB<br>PROPOSED DEVELOPMENT AT<br>LAND OFF MAIN STREET<br>BETTISFIELD |             |
| TITLE<br>5 BED HOUSE: PLOT 1 -<br>FLOOR PLANS & ELEVATIONS            |             |
| NUMBER 2441/D05                                                       | REVISION C  |
| Scale 1:50/100 @ A1                                                   | Date APR 21 |
| CAD 2441-202 Rev 4                                                    | GROUP A     |