




Site Plan 1:500

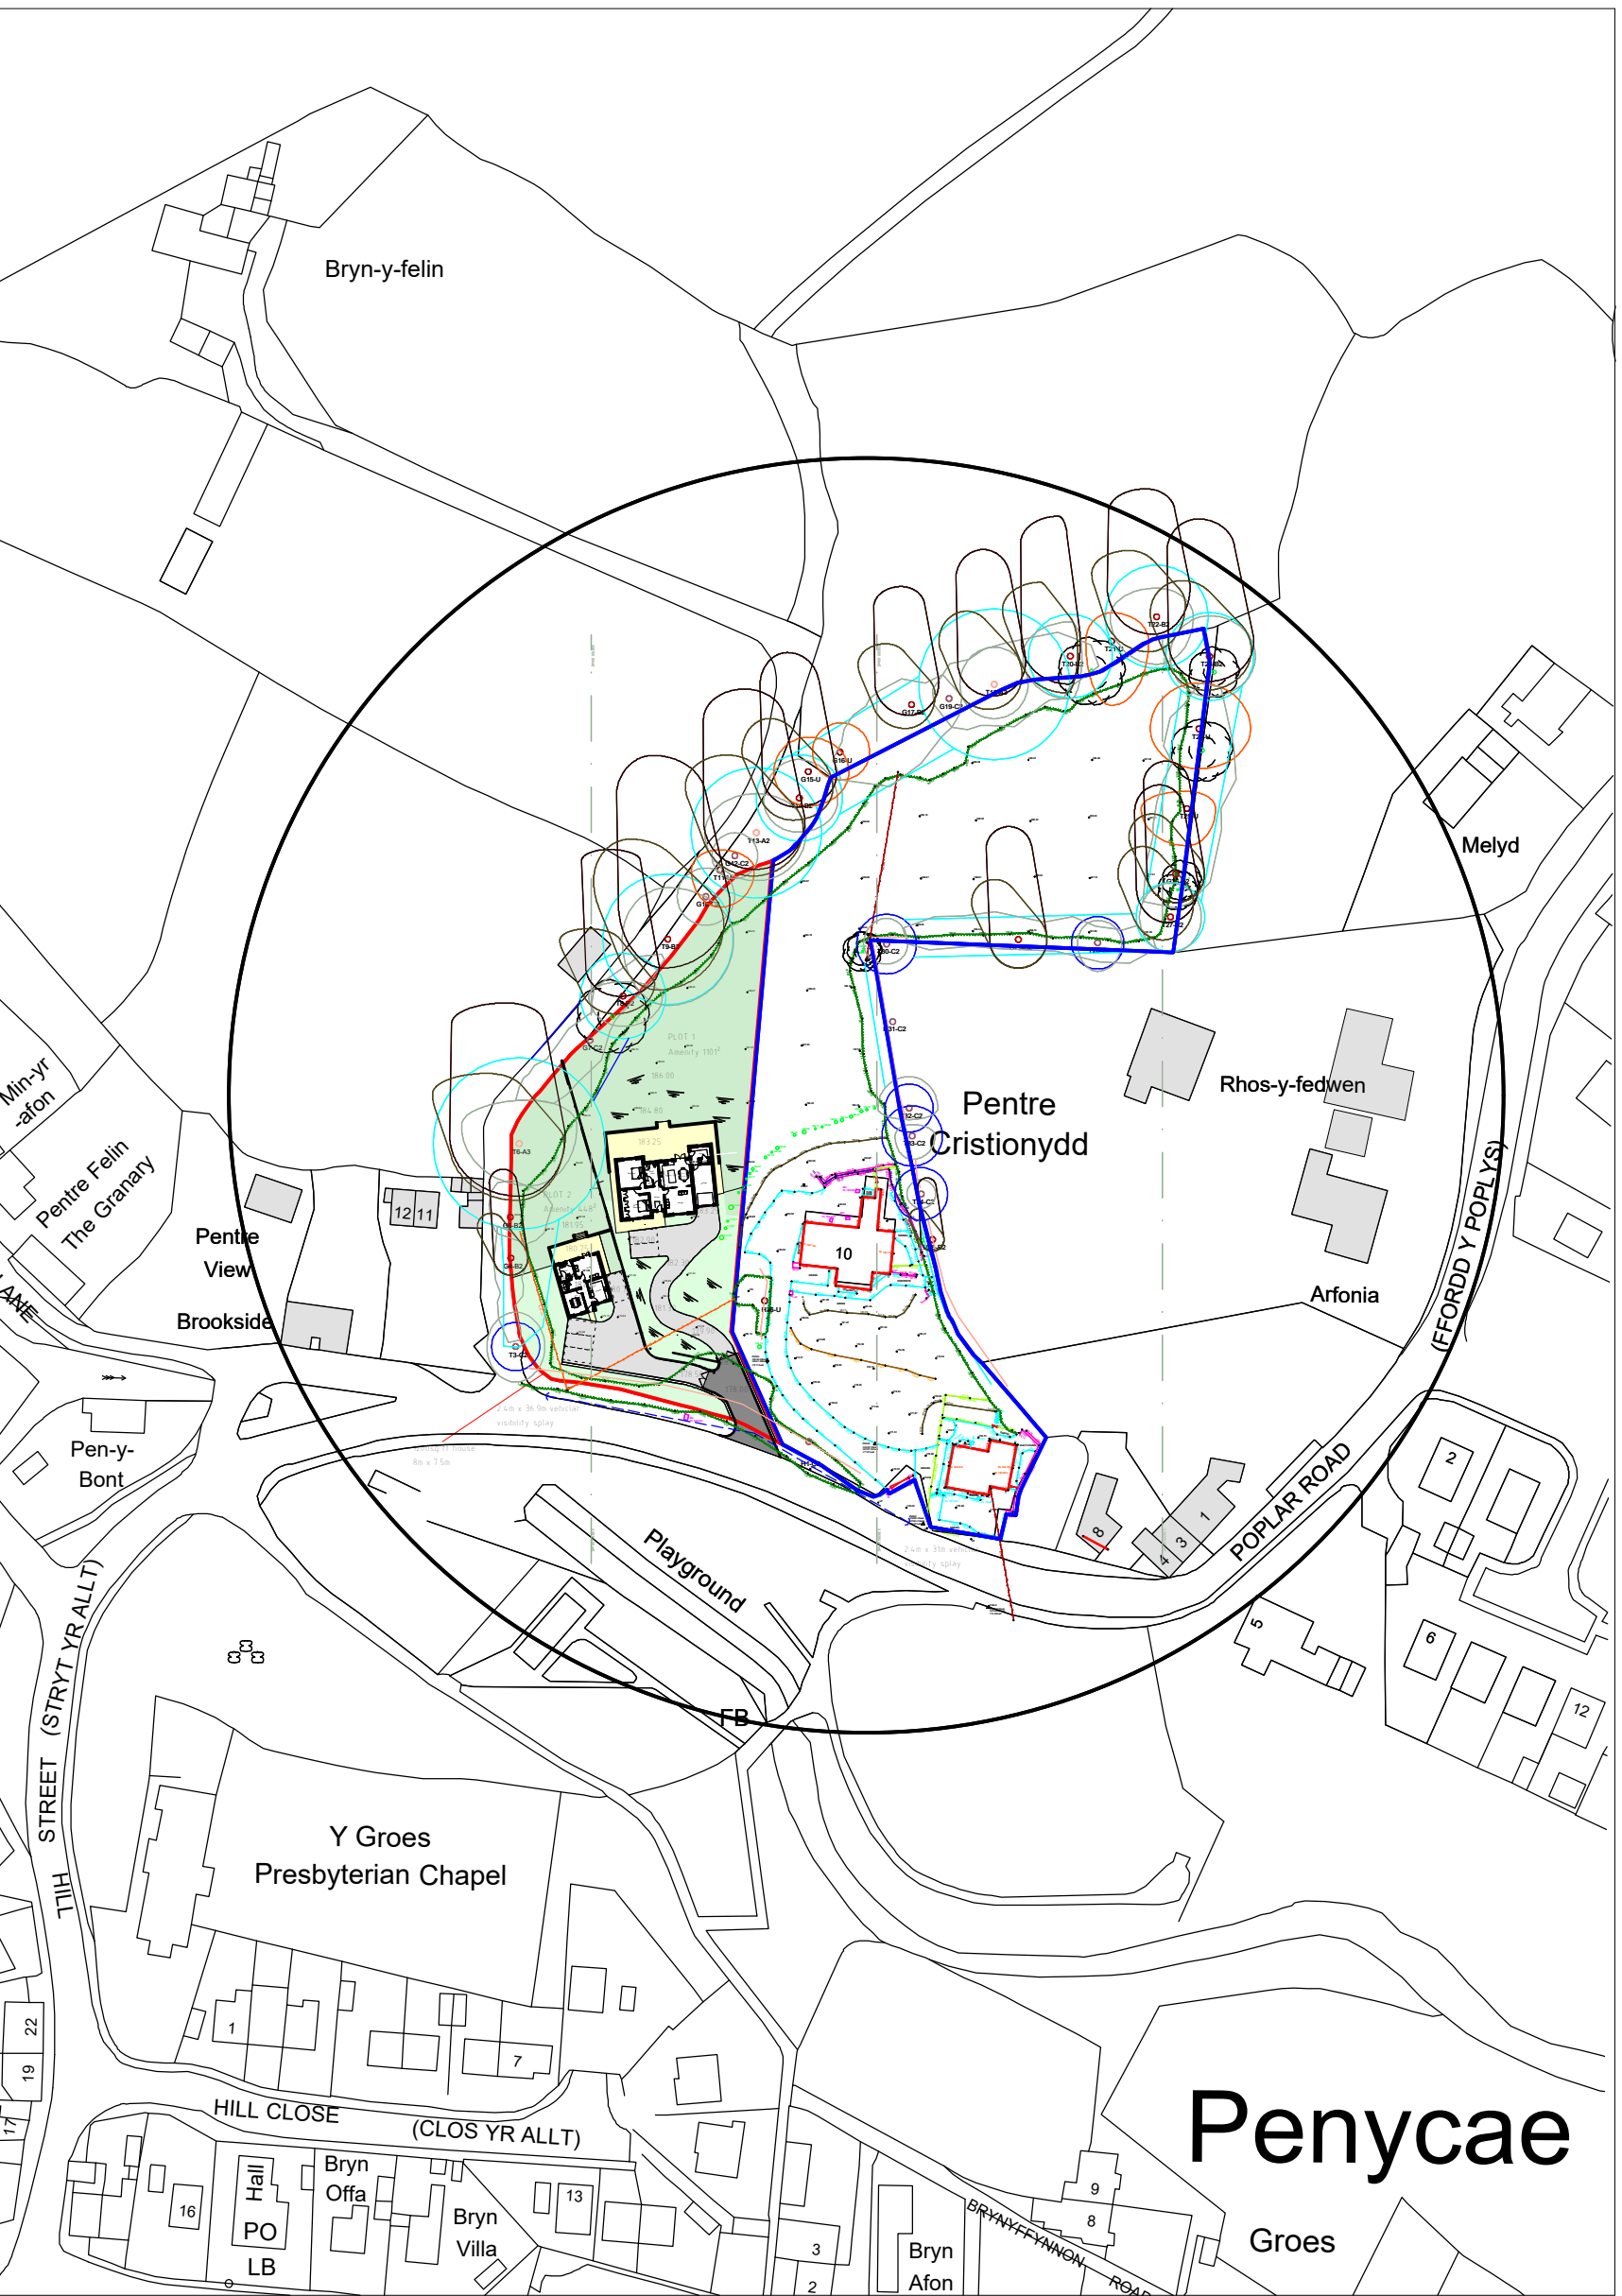

Location Plan 1:1250

North Arrow

Compass Rose

Key

- Application Site
- Land owned by applicant

Rev	Date	Detail	Initial
B	09/23	Design Amends	Silt
A	08/23	Design Amends	DJE

Project:

Residential Development on land at 10 Poplar Road, Penrycae, Wrexham

Title:	Scale: (A1)
Planning: Site #	1:500 #
Location Plan	1:1250

Drawn By:	Date:
D.J.Edwards	Feb 2023

Drawing No:	Sheet:
D132/007	1 of 1

blueprint

architectural services

LABC

Office 3K4, Redwither Business Tower, Wrexham. LL13 9XT
Tel: 01978 356500
www.blueprintarchitectural.com
© copyright all rights reserved