




This drawing is the copyright of LDM Design.
All dimensions to be checked on site.
Do not scale.
All levels to be checked on site and refer to Ordnance Survey Datum Newlyn unless alternative datum given.
All errors and omissions to be reported to the Architect prior to commencement.
This drawing must be read in conjunction with the relevant specification clauses.
This drawing must not be used on site unless issued for construction.

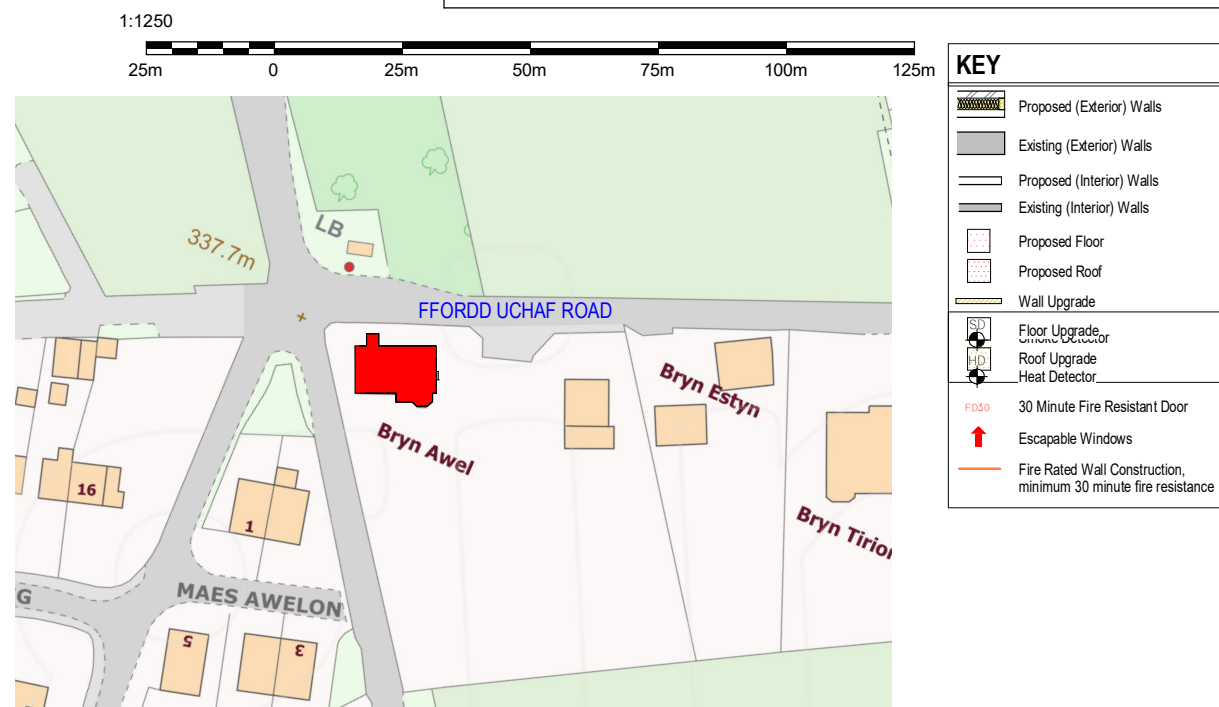

Location Plan
1 : 1250

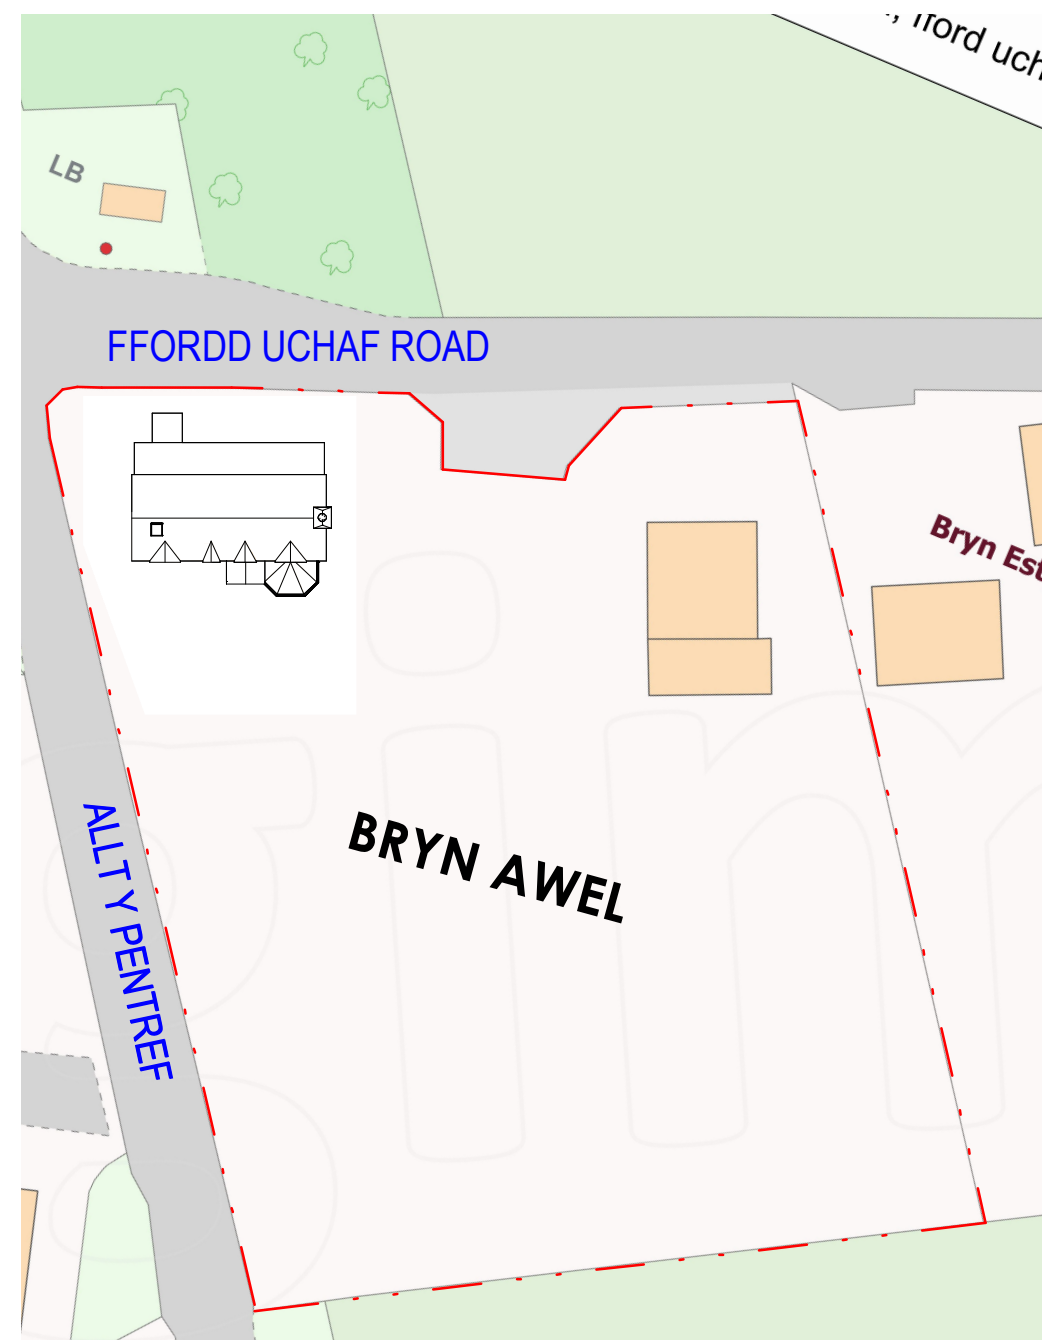

Existing Site Plan
1 : 500

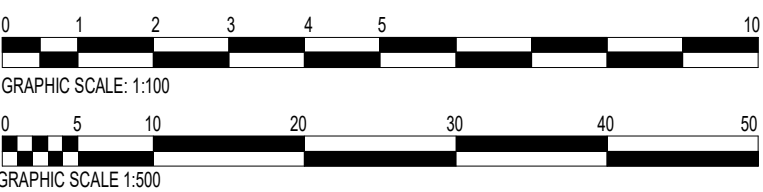


LDM Design

PROJECT
Bryn Awel, Ford Uchaf, Wrexham, LL11 5UN.


SHEET
Planning Drawings

CLIENT
TBC


Scale (@ A3)	As indicated		
Drawn by	JG	DRAWING NUMBER	REV
Checked by	LG	A01-A	C

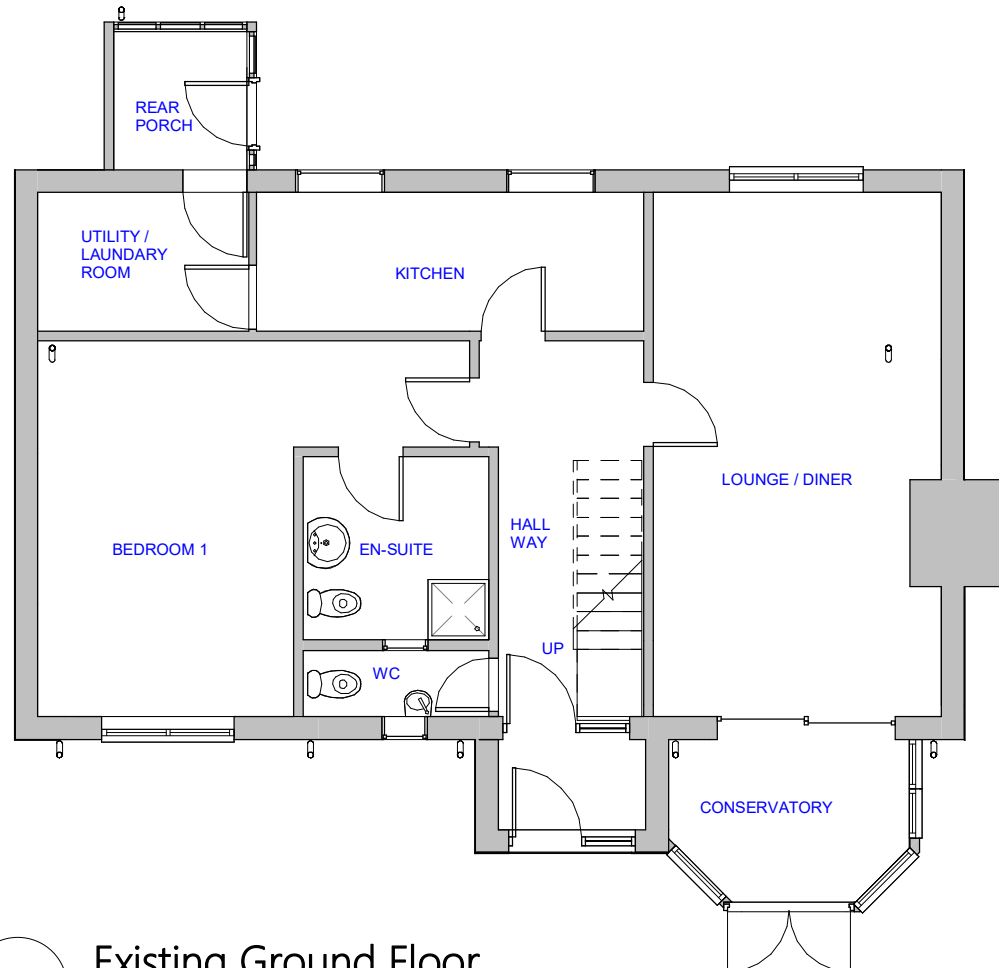

Existing Ground Floor
1 : 100

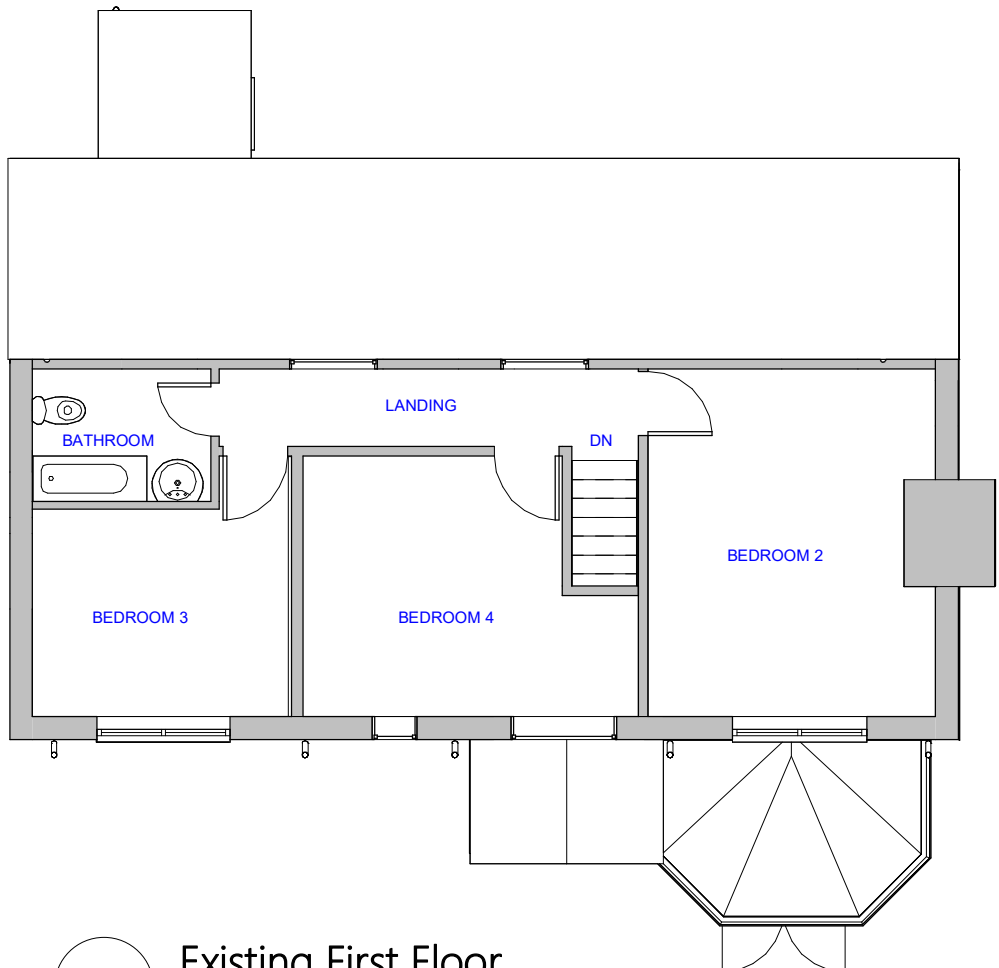


Existing First Floor
1 : 100

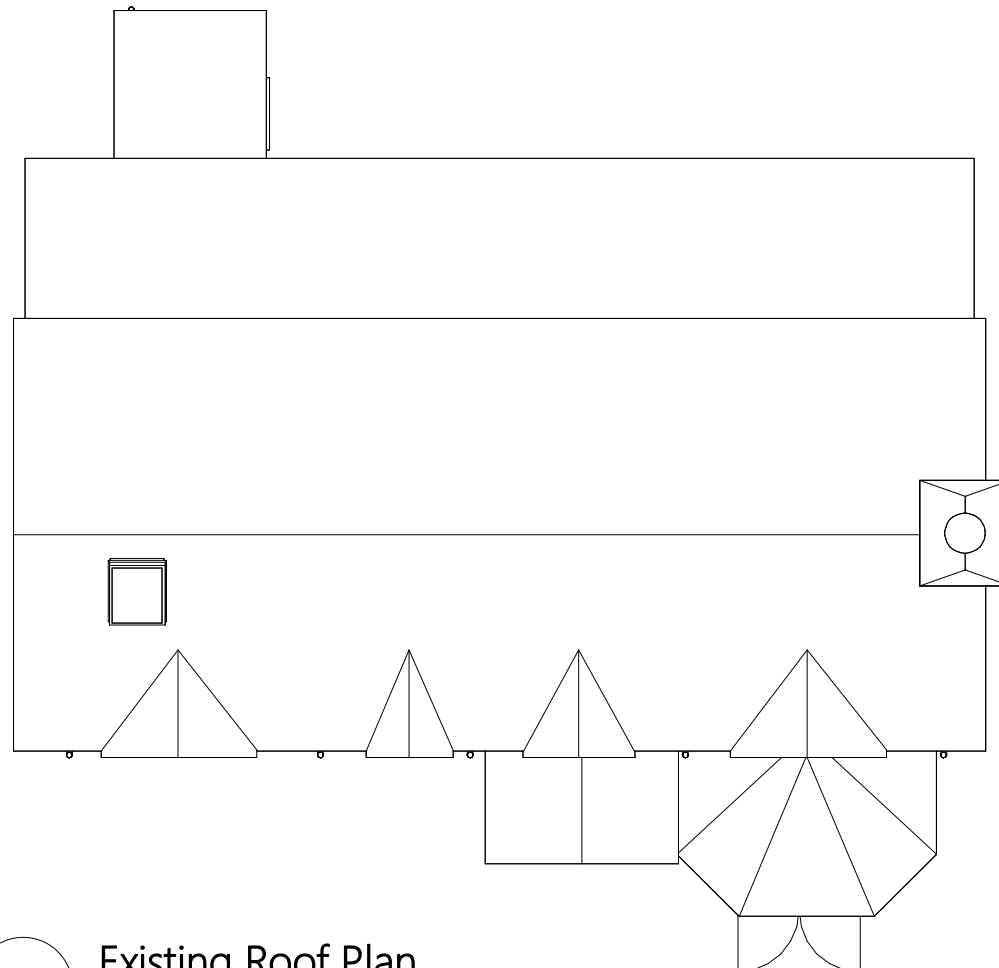


Existing Roof Plan
1 : 100




Existing Front Elevation
1 : 100

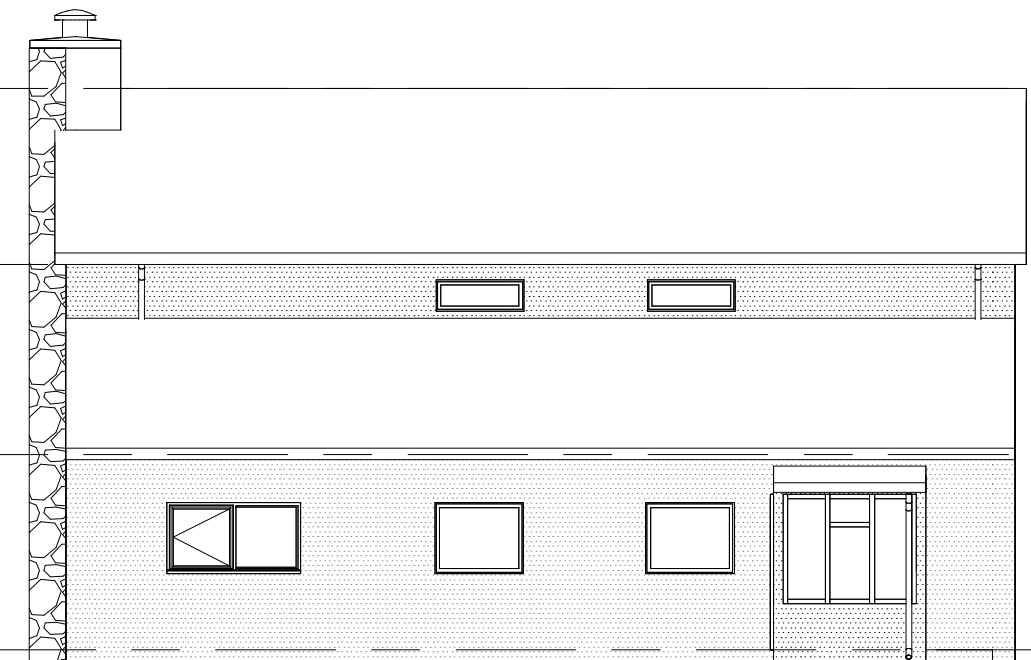


Existing Rear Elevation
1 : 100

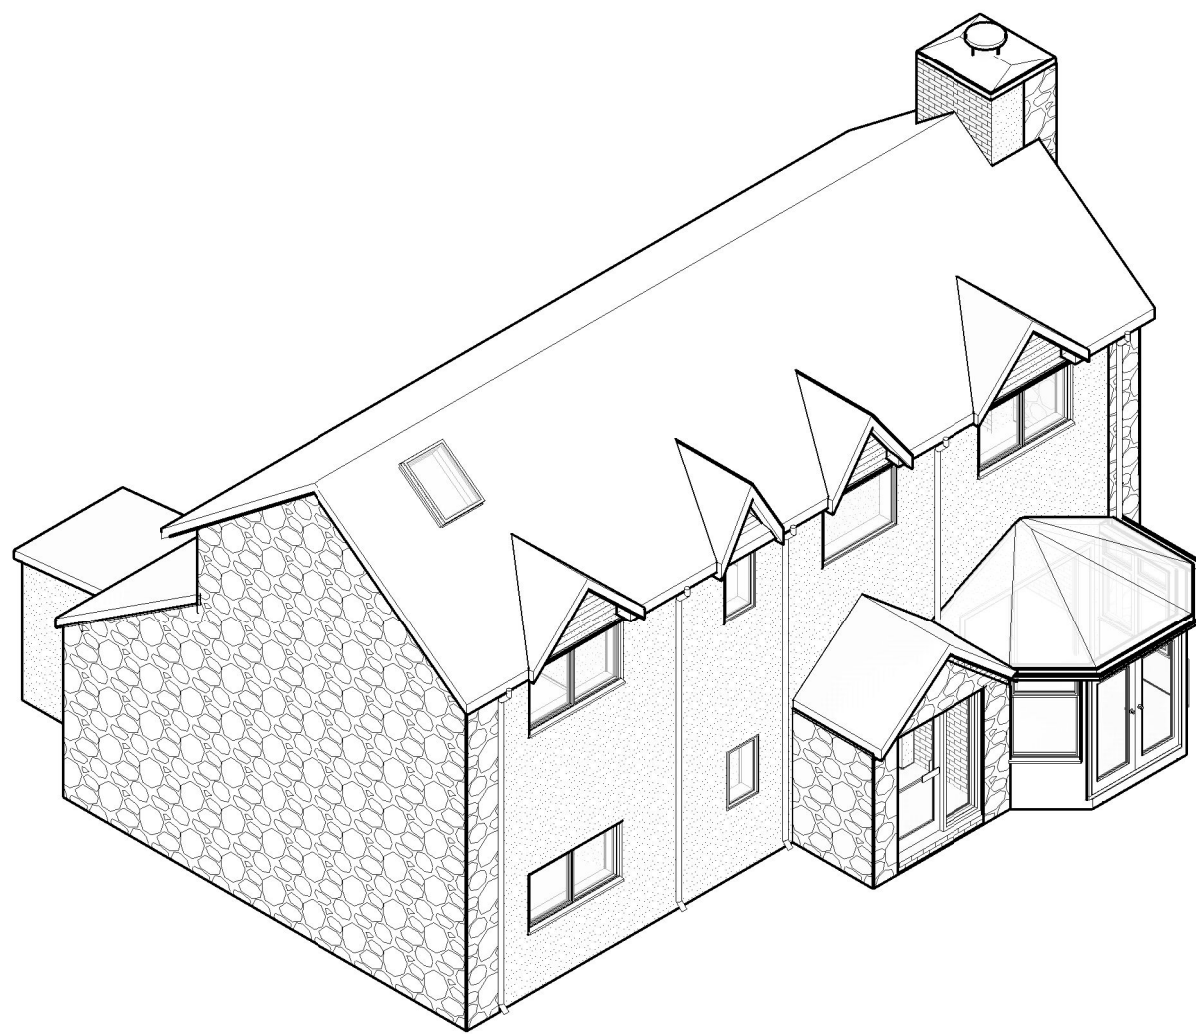


Existing Front-Left 3D View.

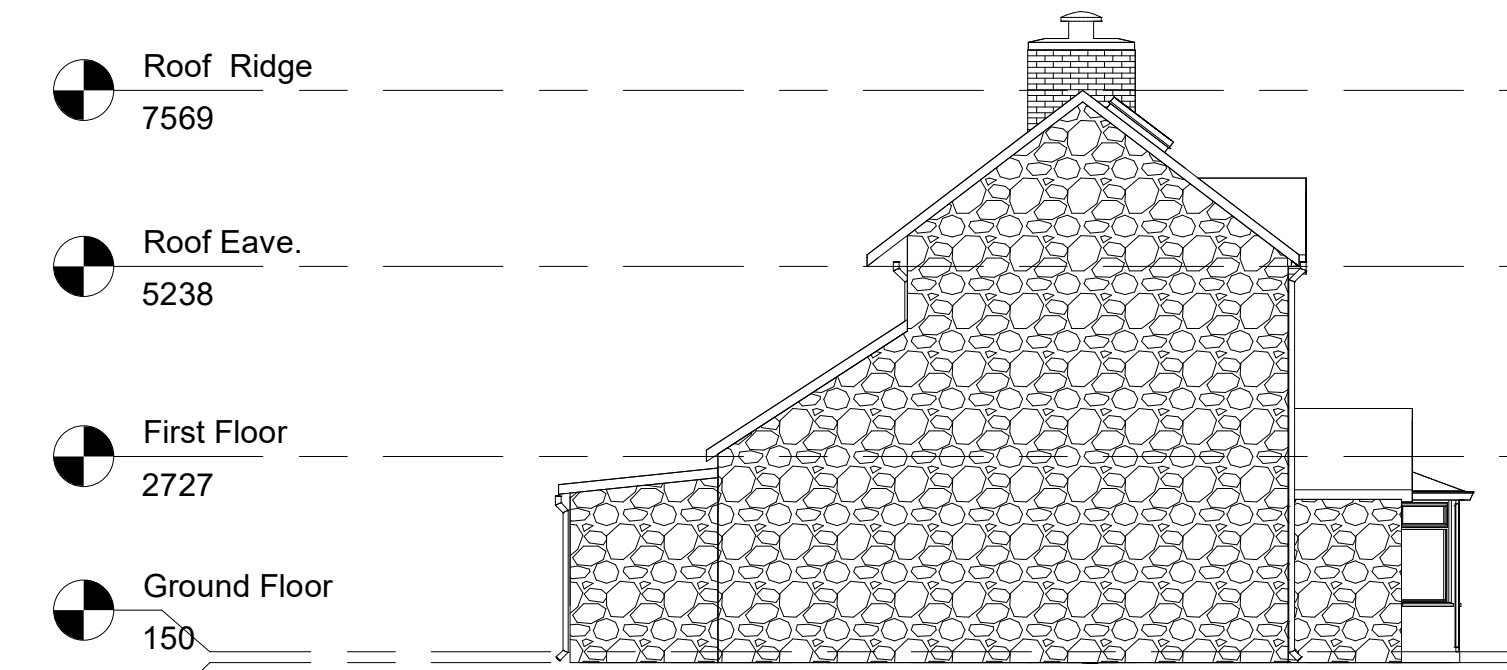

Existing Left-Side Elevation
1 : 100

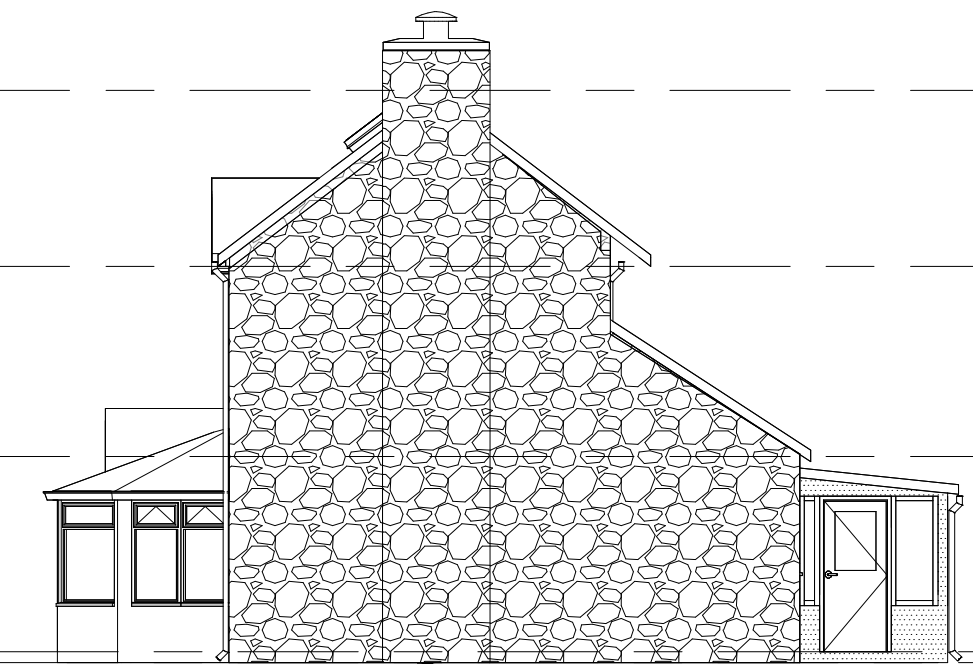

Existing Right-Side Elevation
1 : 100

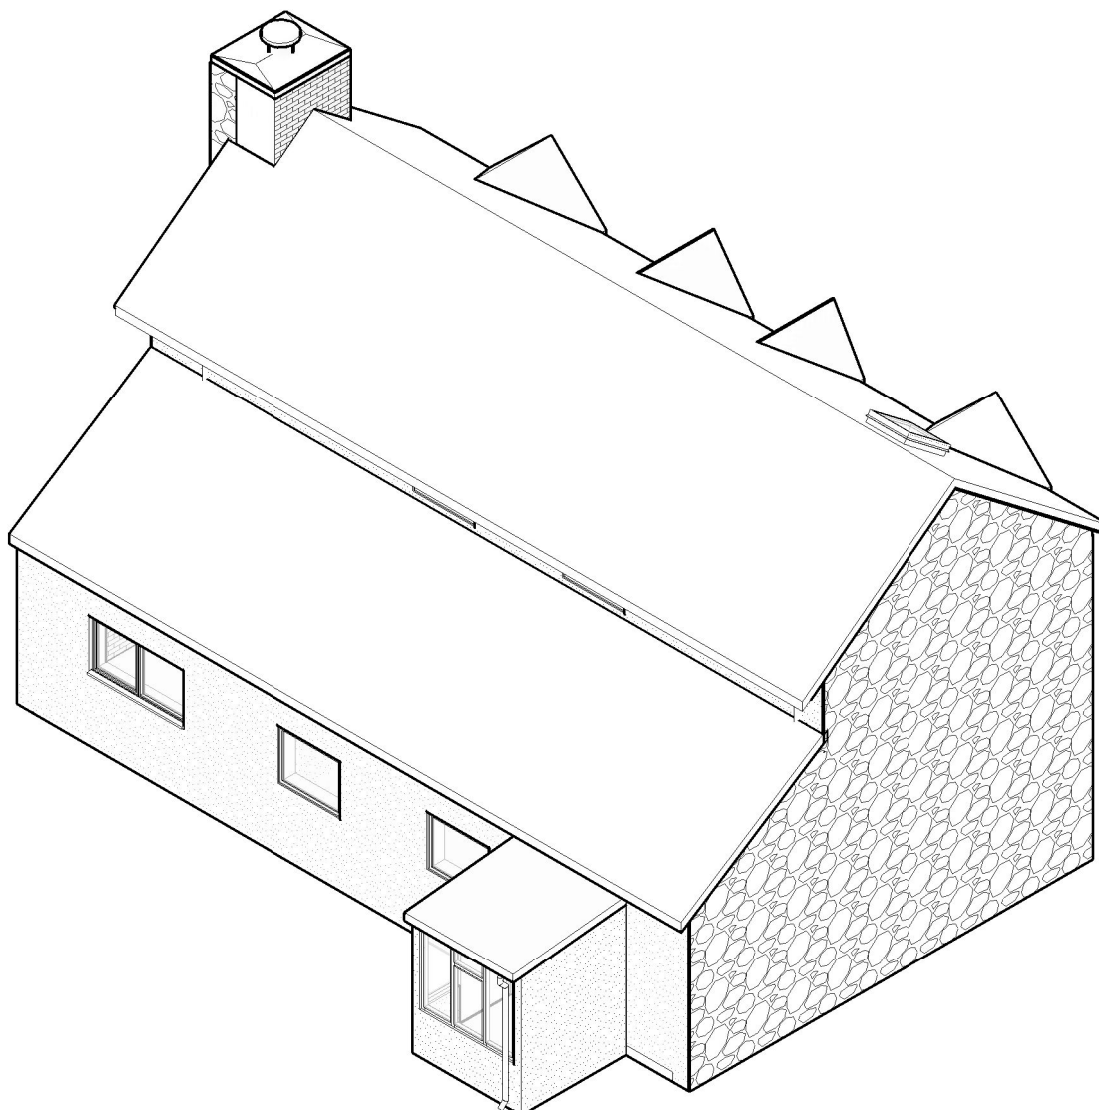

Existing Rear-Left 3D View.